



Existing Layout

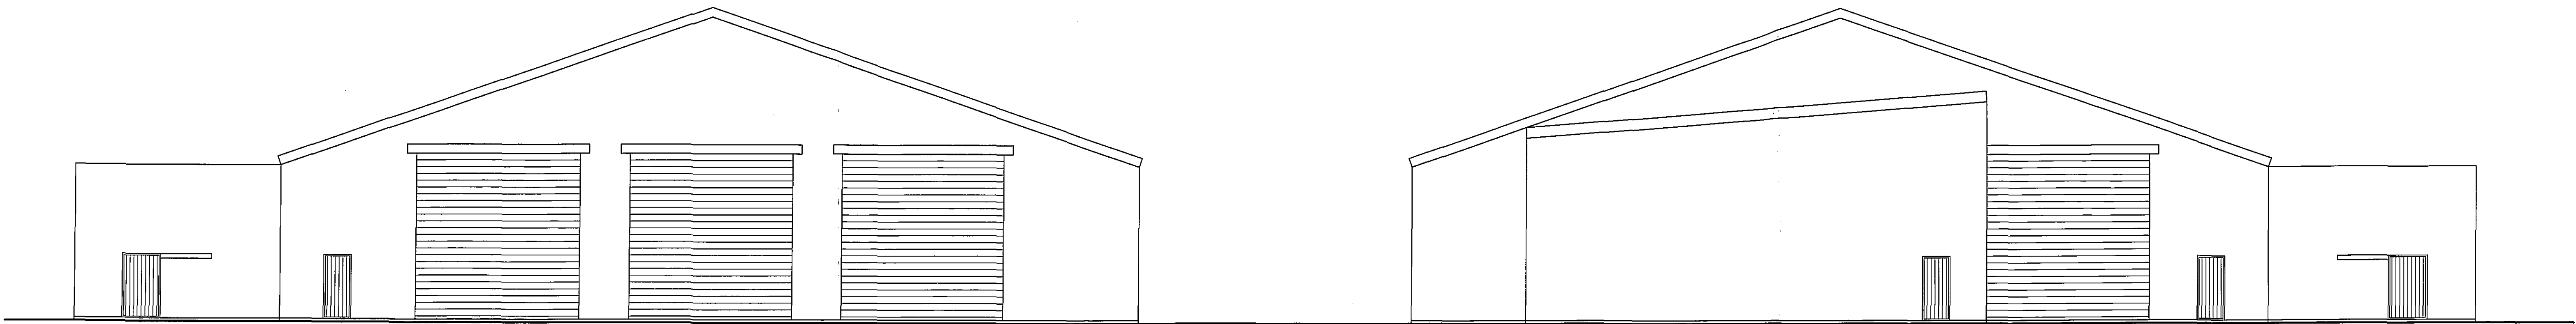


Existing Side Elevation 1:100

Existing Side Elevation 1:100

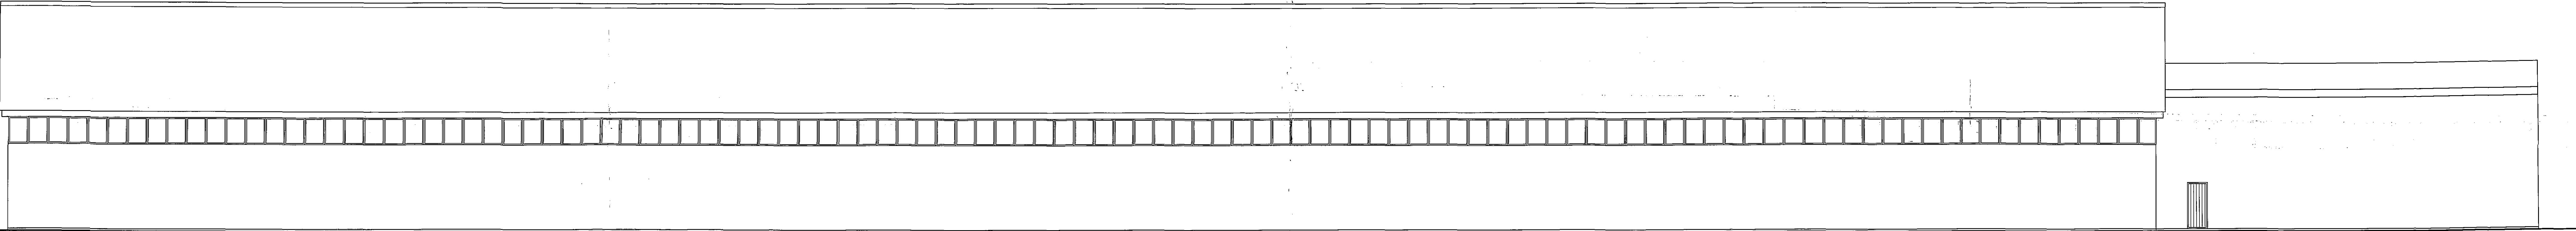

Existing Rear Elevation 1:100

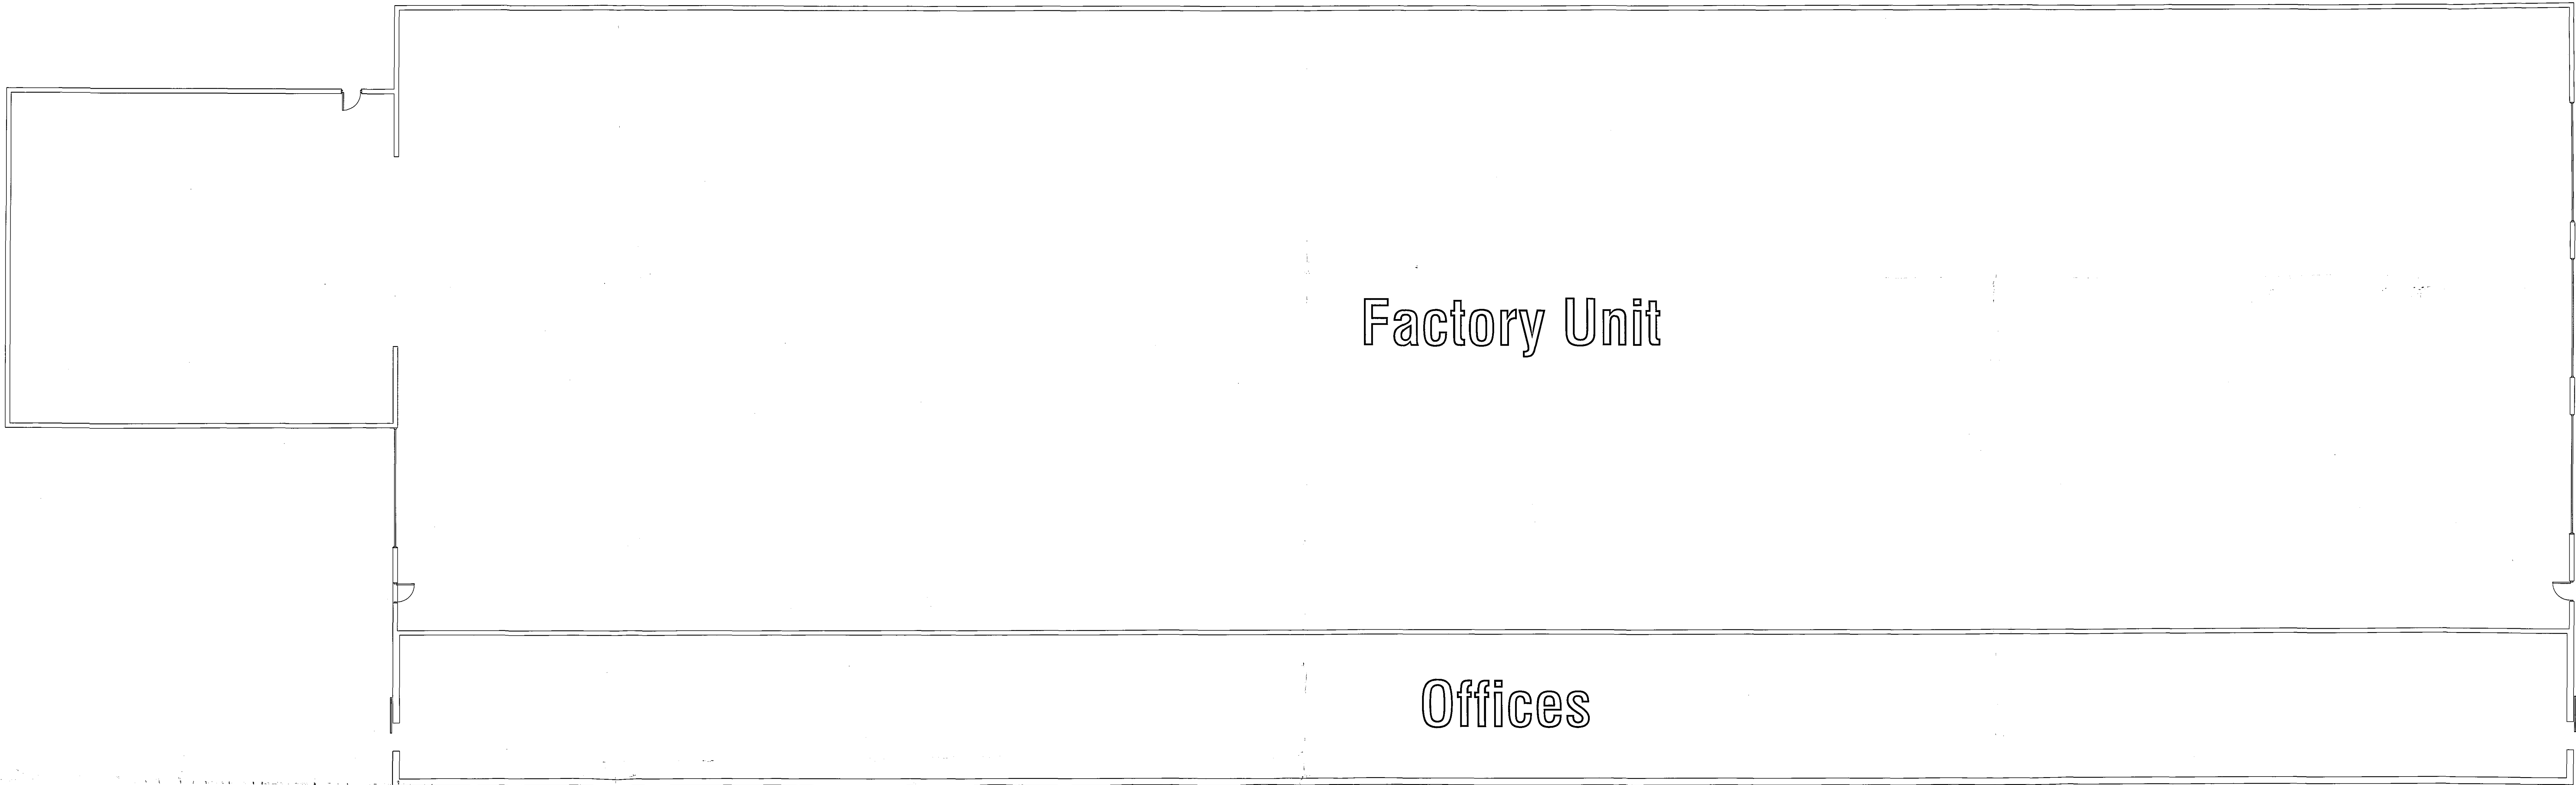

Existing Floor Plan 1:100

Peter Humphrey Associates Ltd.
ARCHITECTURAL DESIGN AND BUILDING

PROJECT
PROPOSED DUST EXTRACTOR TO FACTORY UNIT
A17 / BRIDGE ROAD ROUNDABOUT
SUTTON BRIDGE
LINGS

CLIENT
Mr S Smeeth

DATE: 01st 2008 SCALE: As Shown JOB NO: 4014/02

DO NOT SCALE FROM THIS DRAWING
COPYRIGHT: THIS DRAWING IS NOT TO BE REPRODUCED OR COPIED
WITHOUT THE CONSENT OF PETER HUMPHREY ASSOCIATES

Peter Humphrey Associates
ARCHITECTURAL DESIGN AND BUILDING
TELEPHONE 01464 488 888
FAX 01464 488 883
EMAIL: p.h.a@peterhumphrey.co.uk
WEBSITE: www.peterhumphrey.co.uk

SHDC
PLANNING & DEVELOPMENT
27 DEC 2008
Ref: 1778106

DETERMINED
PLAN