





Proposed Front Elevation 1:100

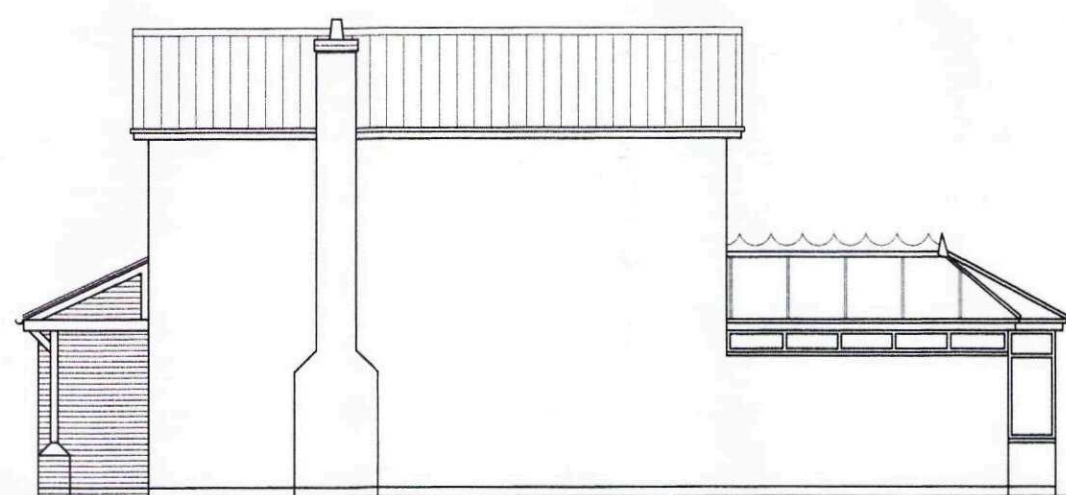


Proposed Side Elevation 1:100




Proposed Rear Elevation 1:100

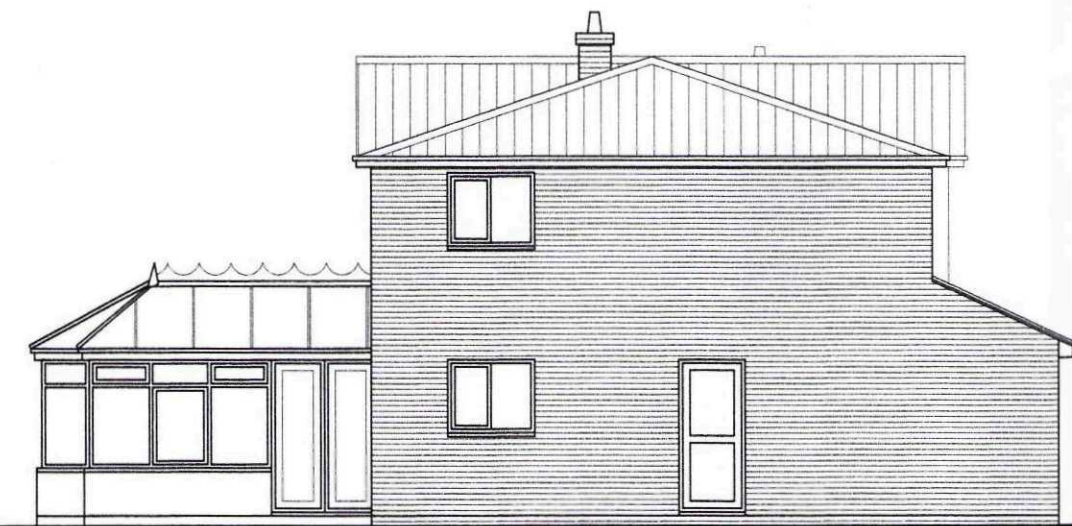


Proposed Side Elevation 1:100

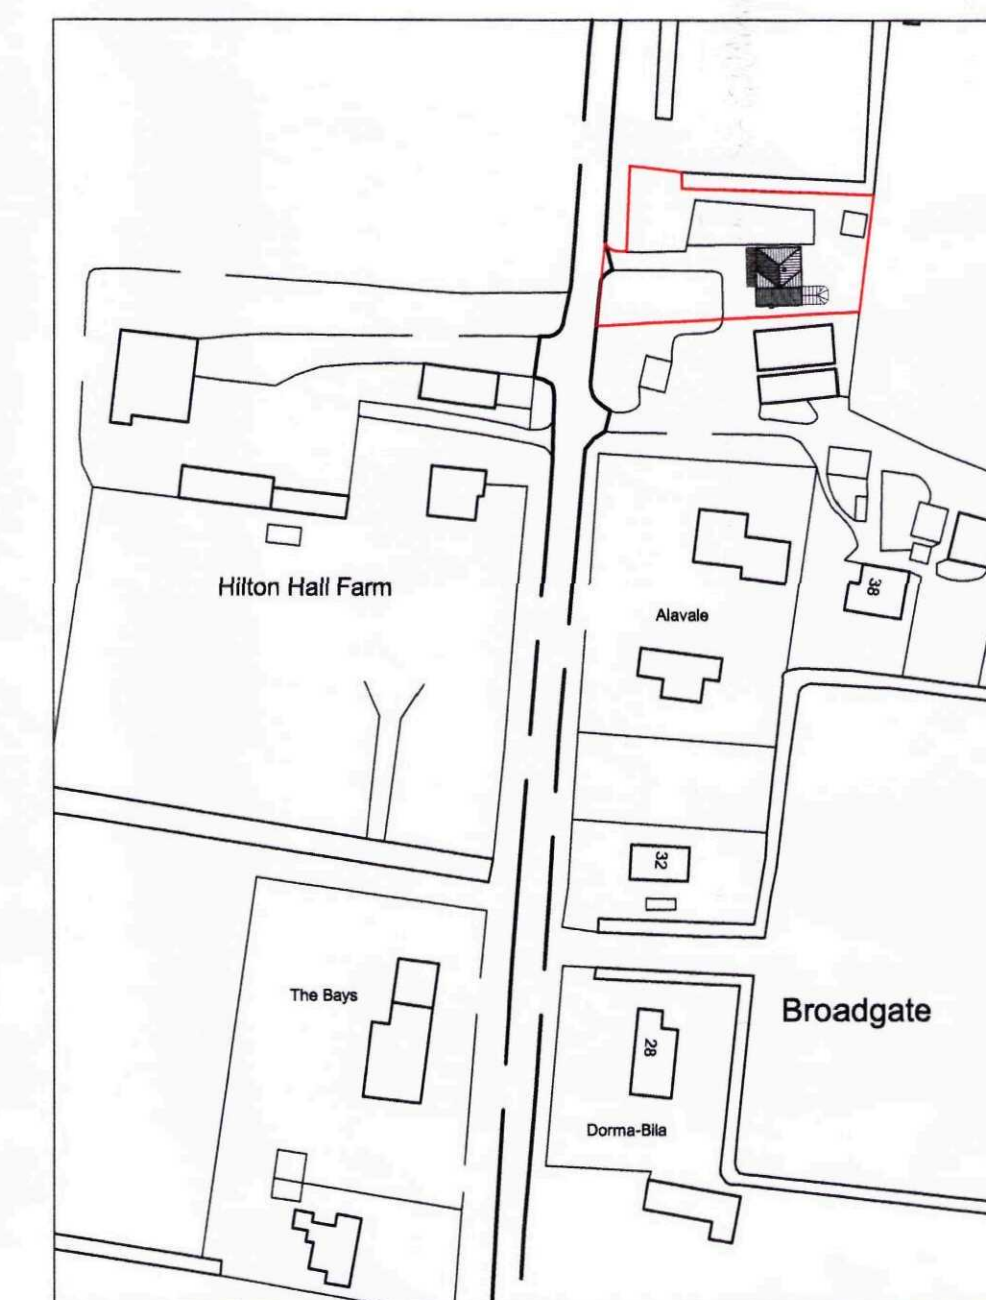

Existing Location Plan 1:1250

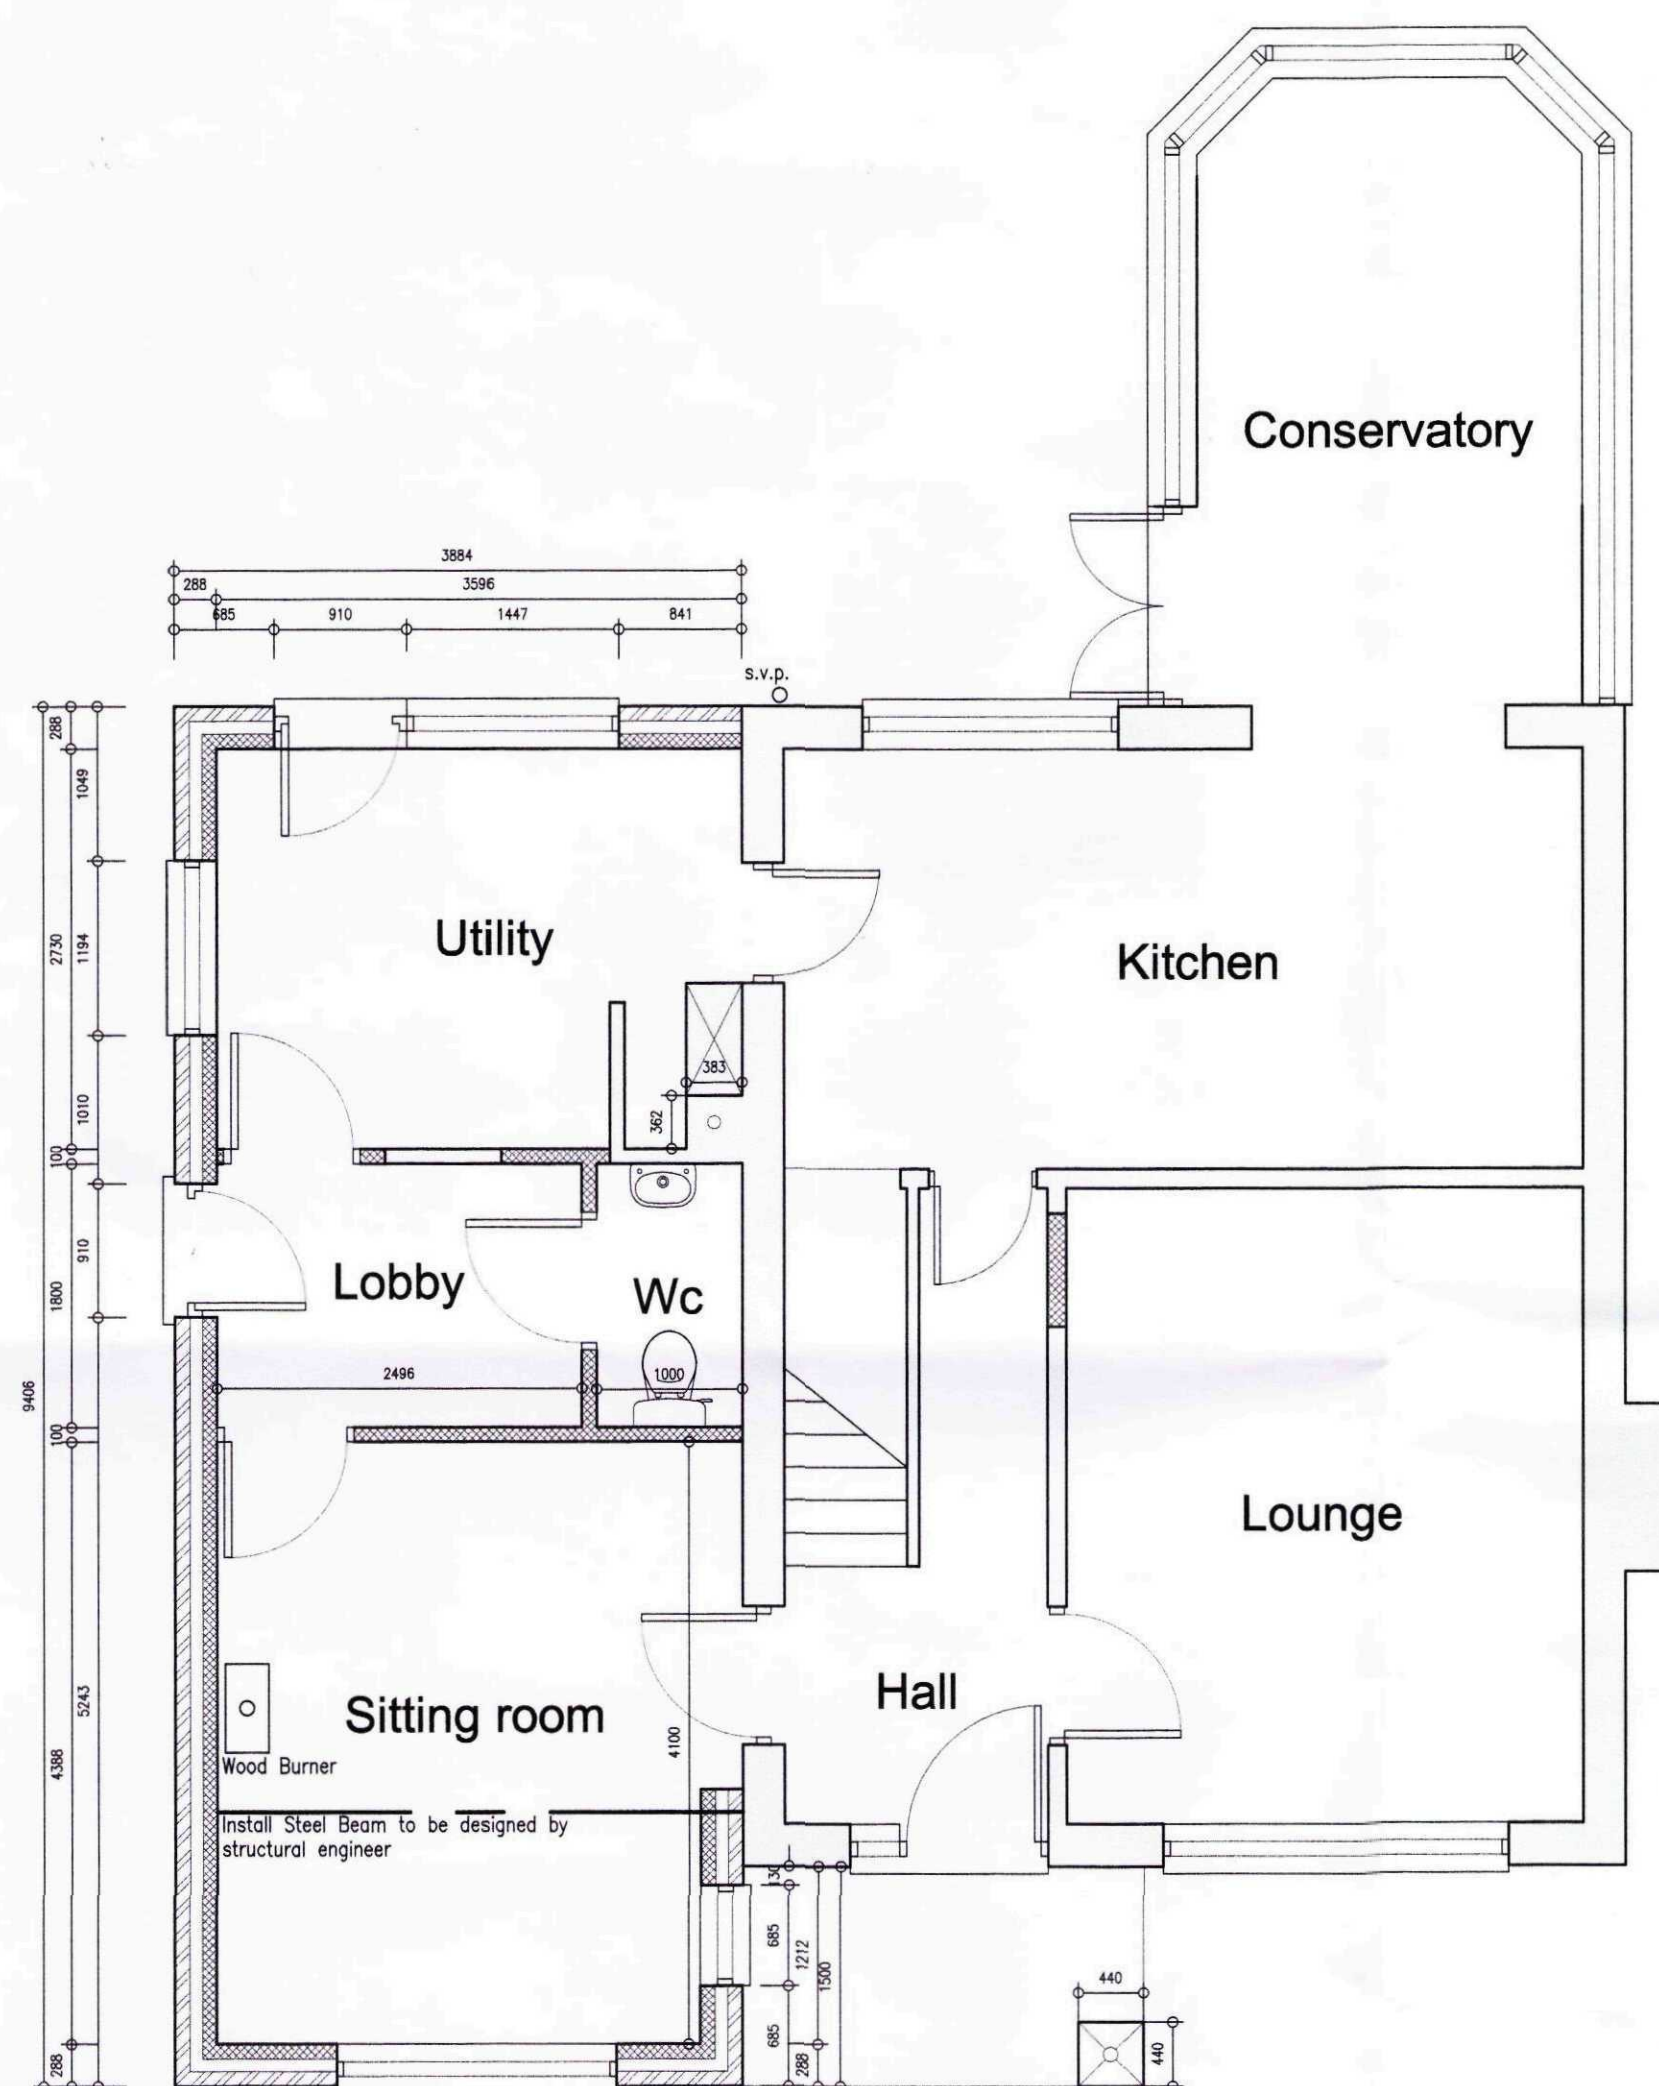

Proposed Ground Floor Plan 1:50

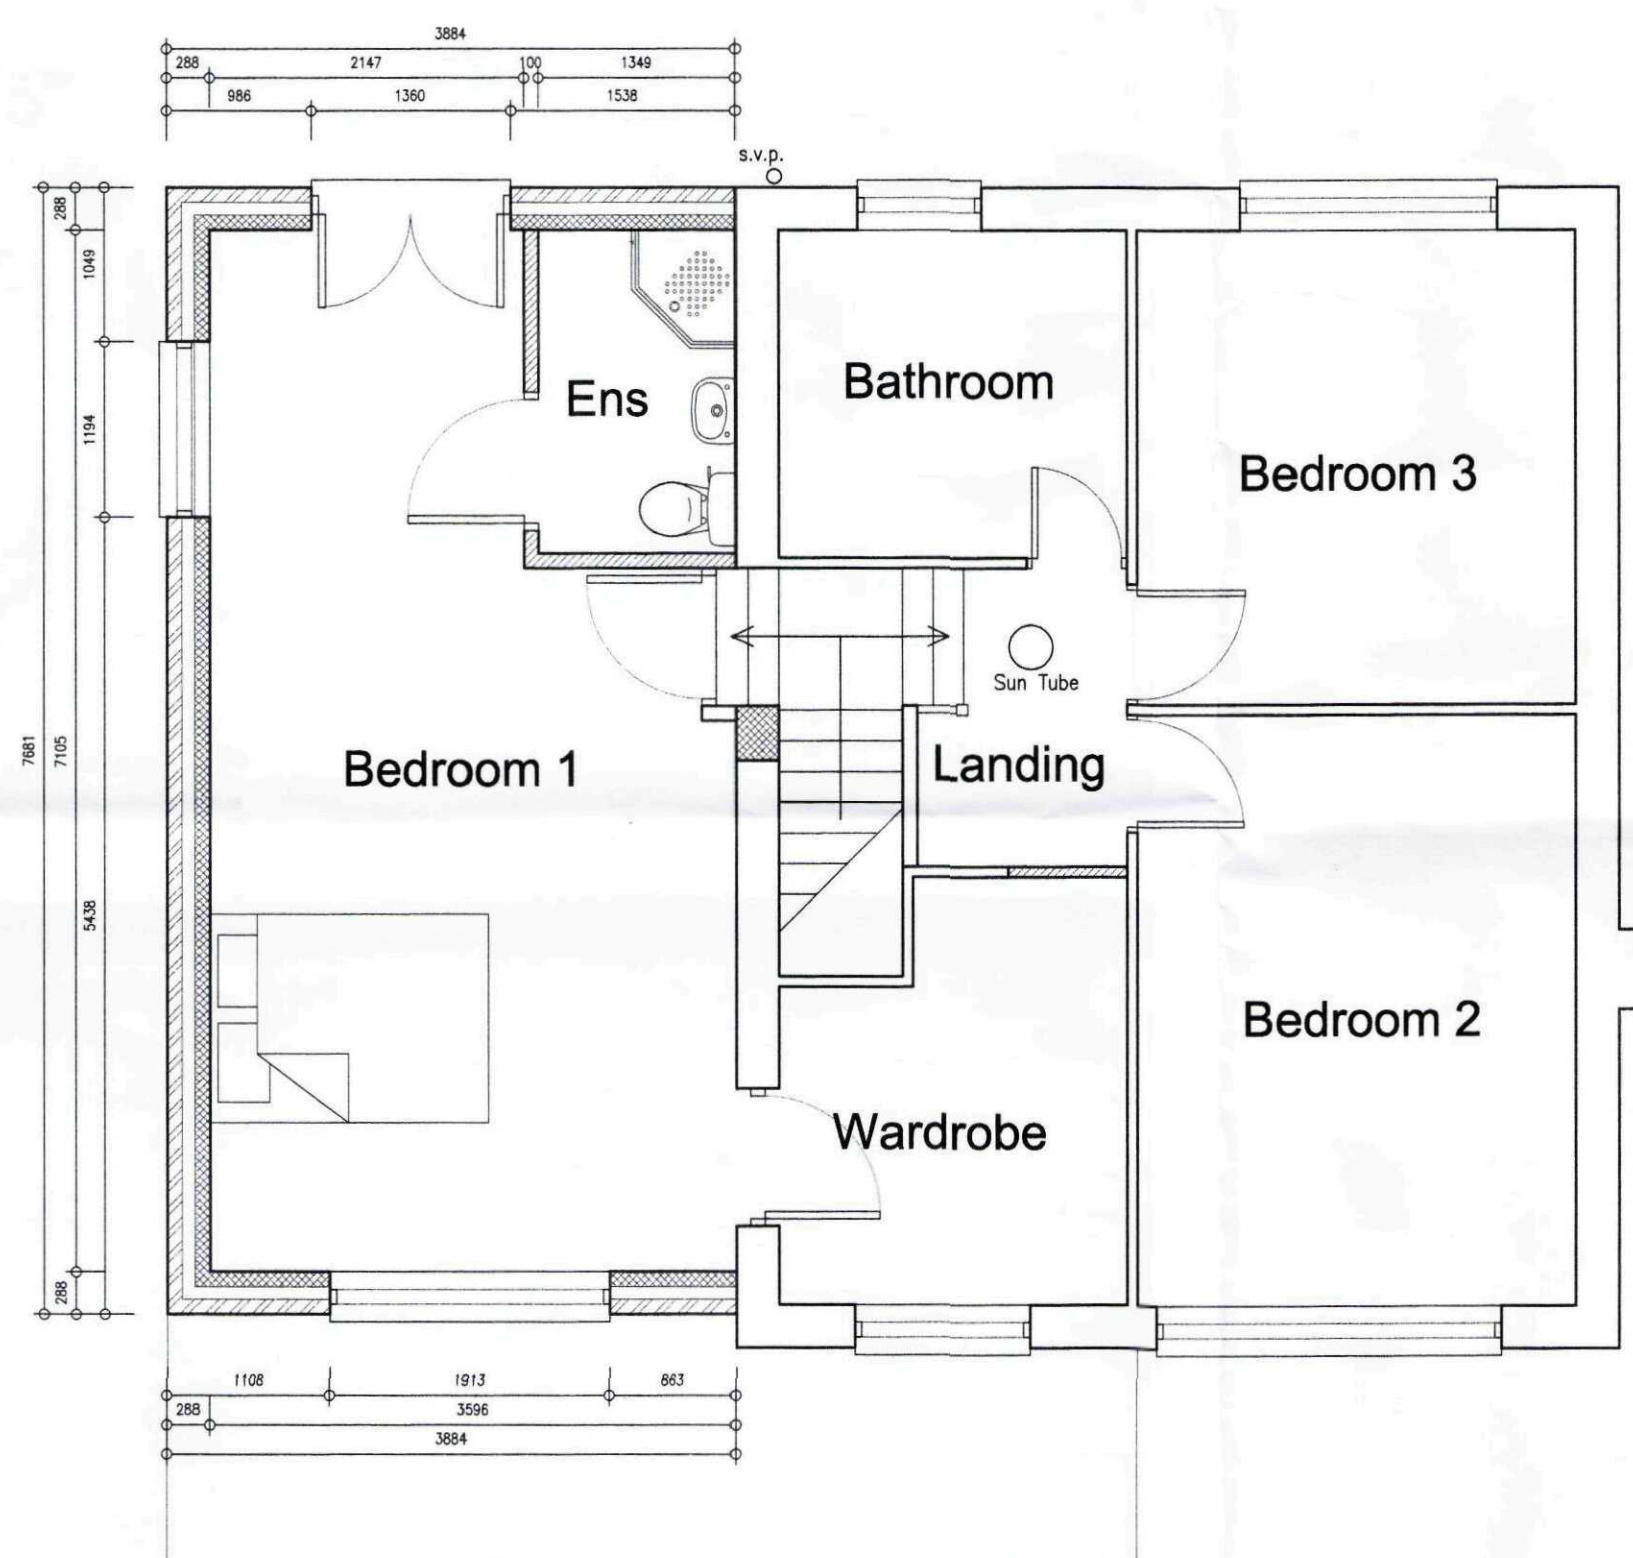

Proposed First Floor Plan 1:50



Proposed Site Plan 1:200

**Peter Humphrey Associates Ltd.**  
ARCHITECTURAL DESIGN AND BUILDING

PROJECT  
PROPOSED TWO STOREY EXTENSION

44 BROADGATE  
SUTTON ST EDMONDS  
LINCS

CLIENT  
MR AND MRS KEMP

DATE DEC 2010 SCALE as shown JOB No. 4644/SK01


SHDC  
Planning & Development  
18 JAN 2011  
Ref: 0035-11

DO NOT SCALE FROM THIS DRAWING  
COPYRIGHT: THIS DRAWING MUST NOT BE ISSUED, LOANED OR COPIED  
WITHOUT THE CONSENT OF PETER HUMPHREY ASSOCIATES

**Peter Humphrey Associates**  
ARCHITECTURAL DESIGN AND BUILDING  
TELEPHONE 01945 466 966  
FAX 01945 466 433  
E-MAIL: info@peterhumphrey.co.uk  
30 OLD MARKET WISBECH CAMBS PE13 1NB  
Chartered Institute of  
Architectural Technologists



Existing Front Elevation 1:100

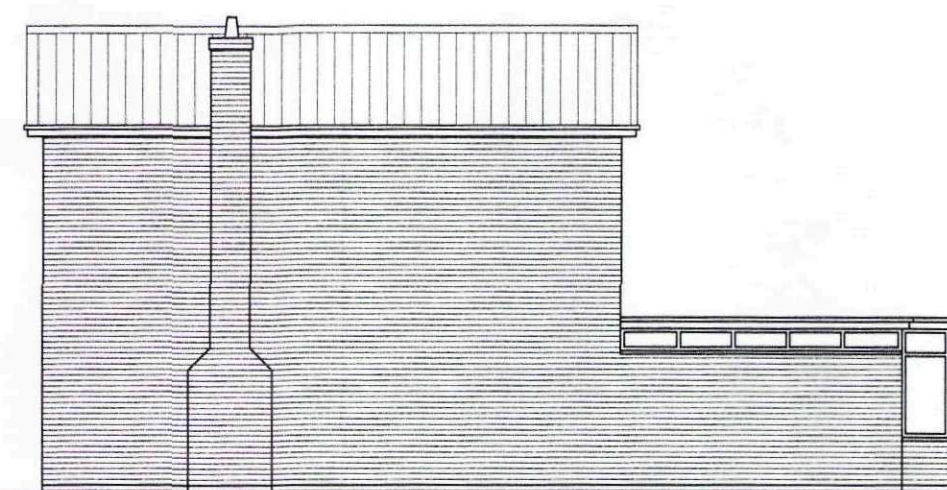


Existing Side Elevation 1:100




Existing Rear Elevation 1:100




Existing Side Elevation 1:100

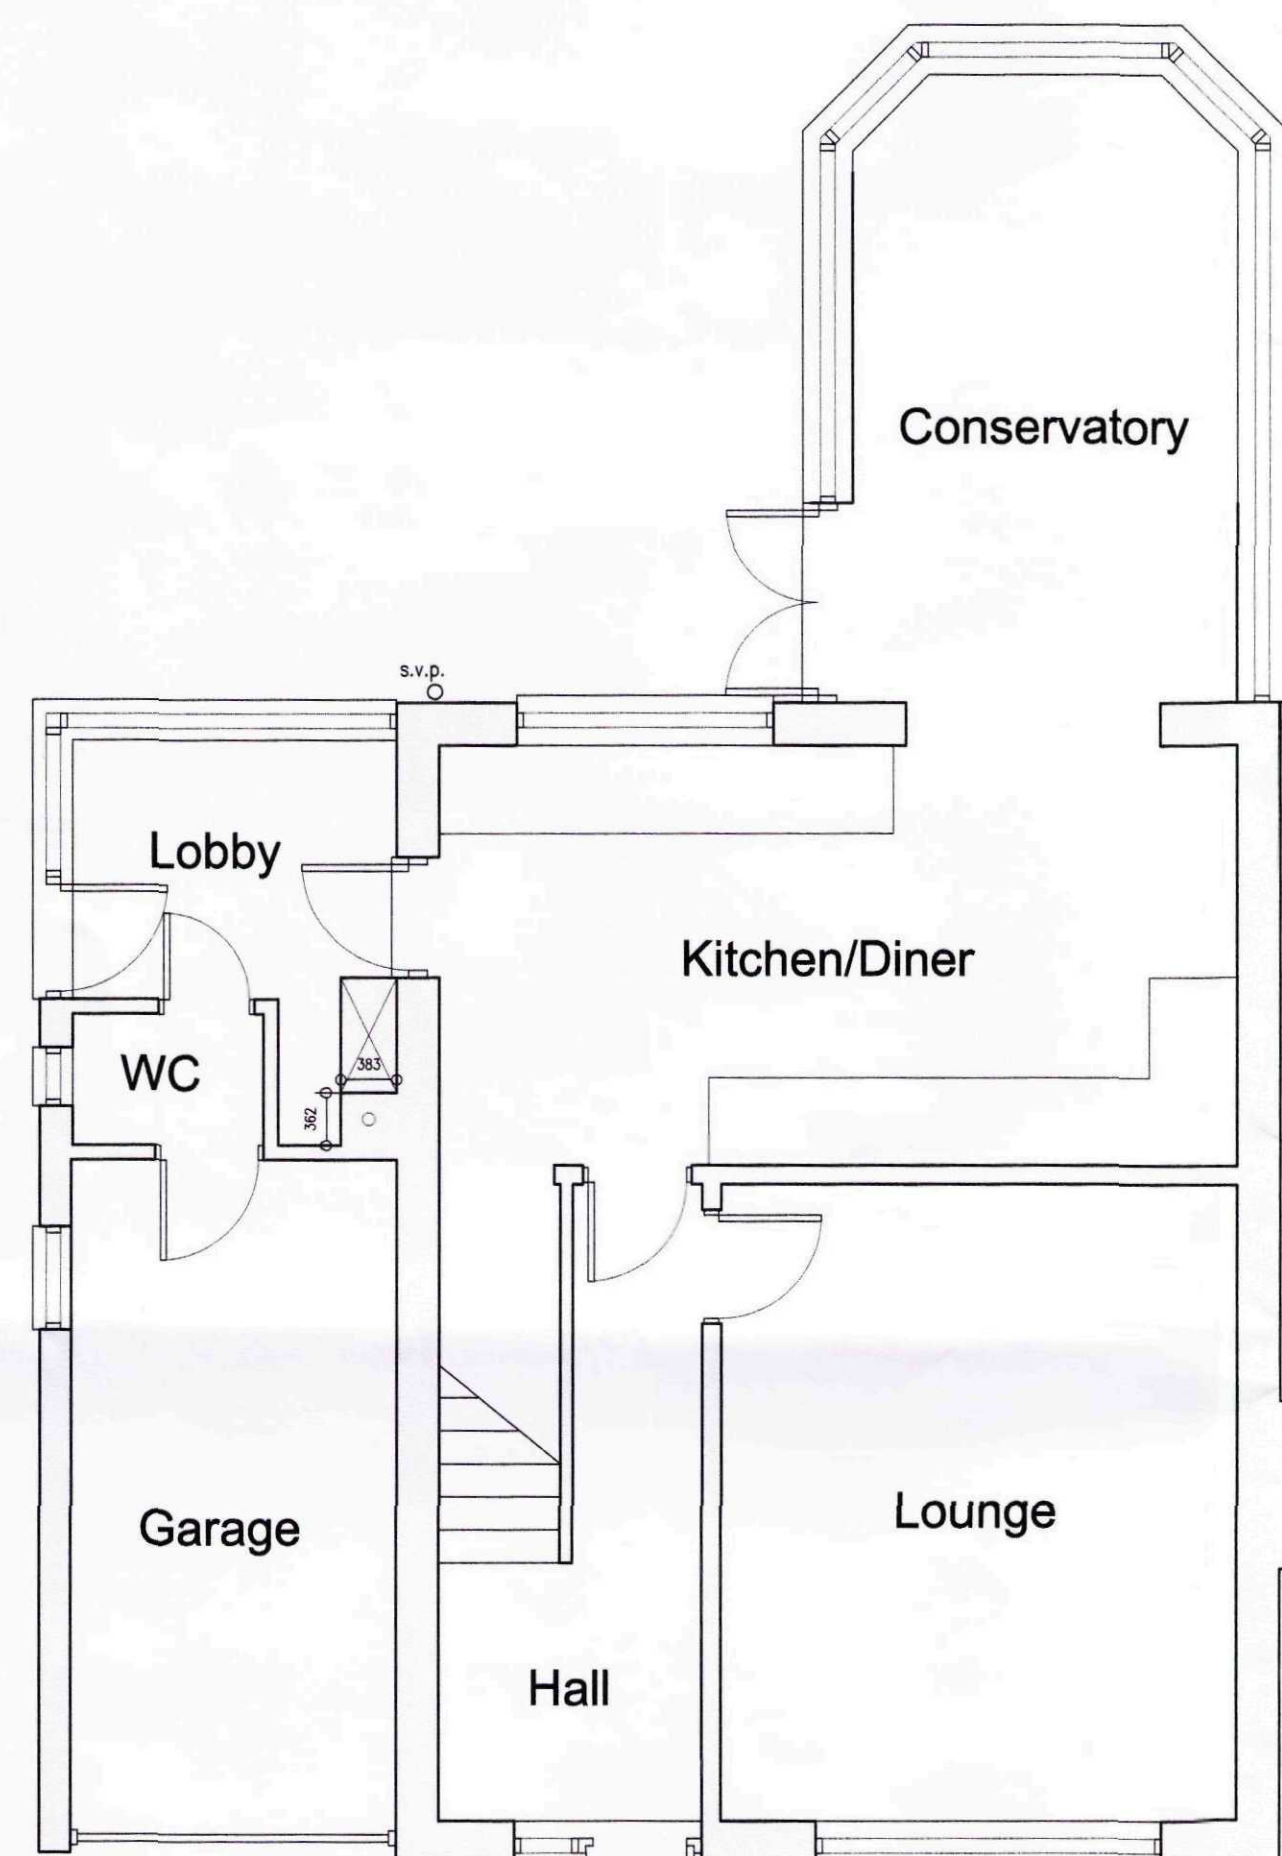


Existing Ground Floor Plan 1:50

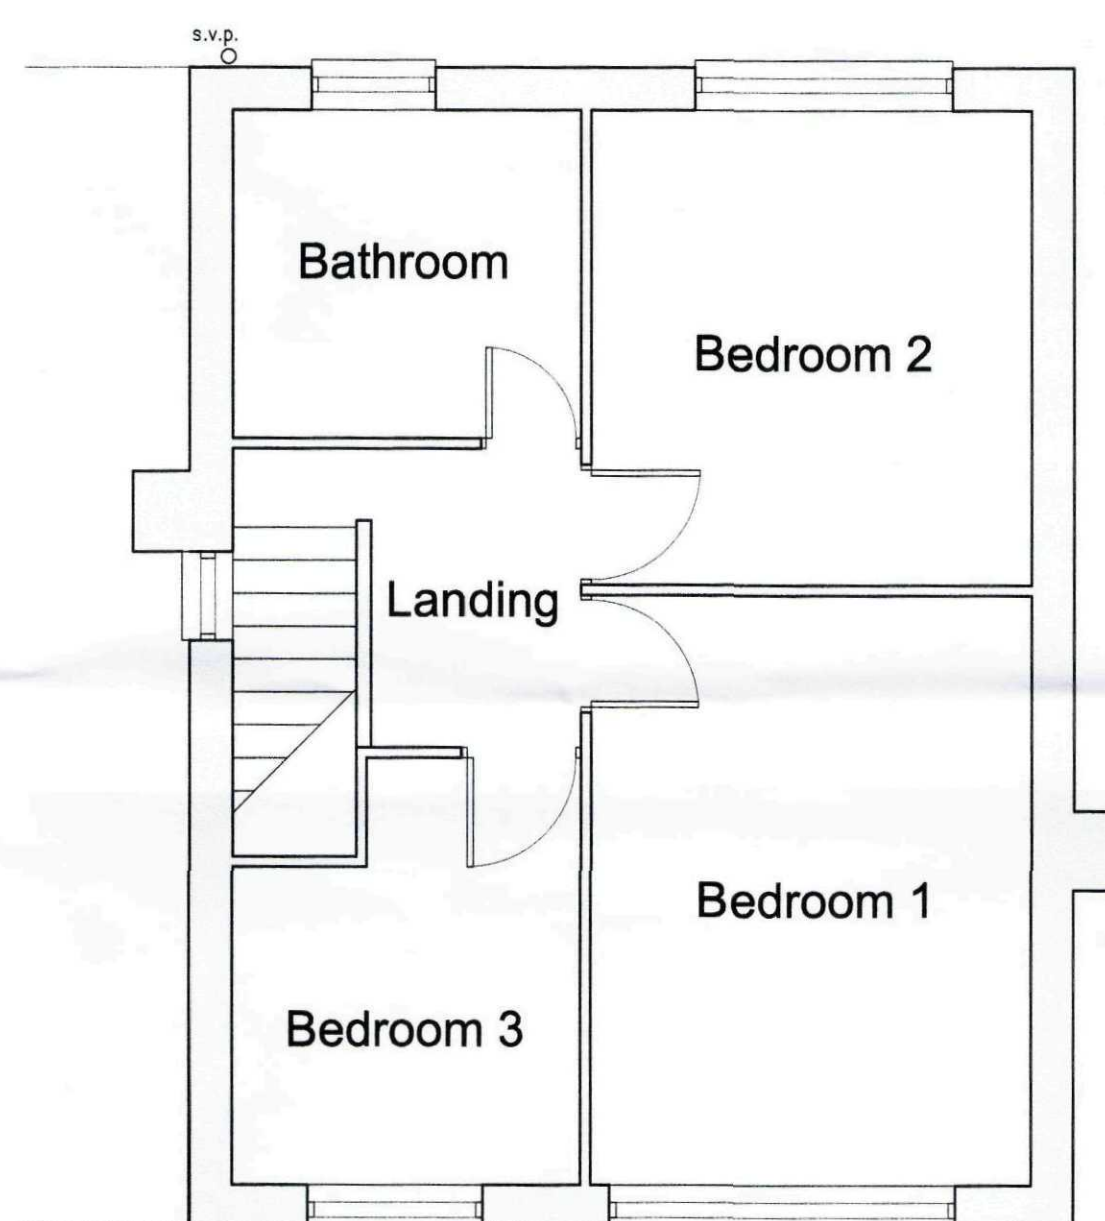

Existing First Floor Plan 1:50

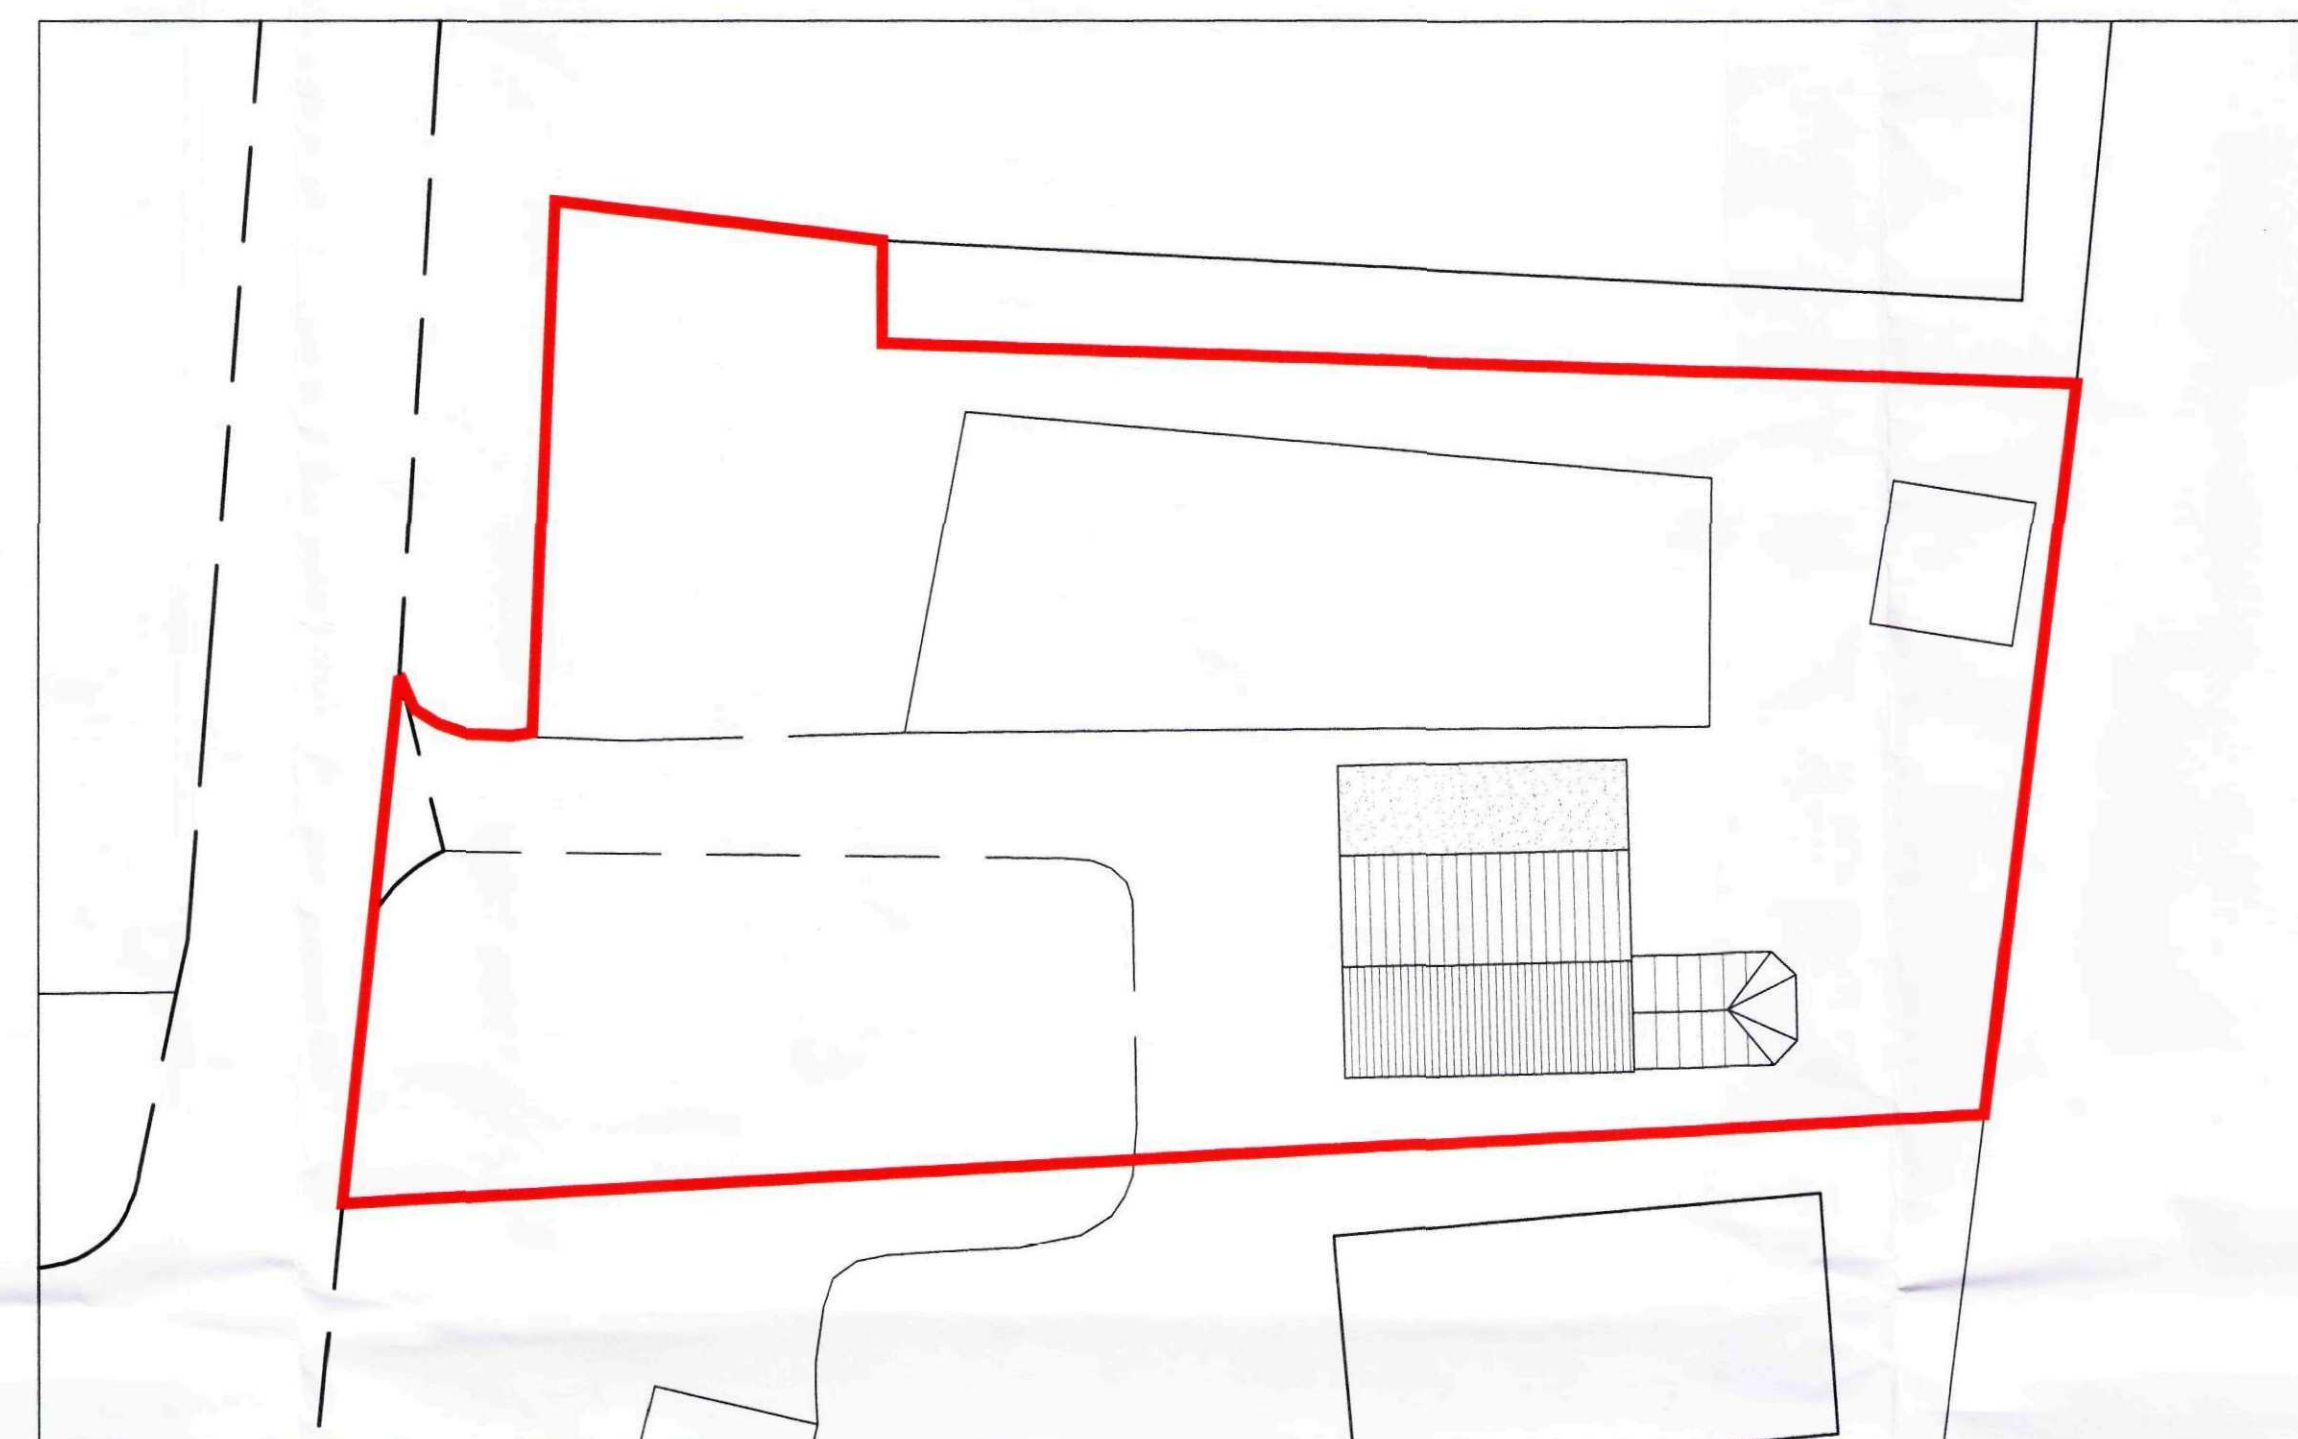

Existing Site Plan 1:200

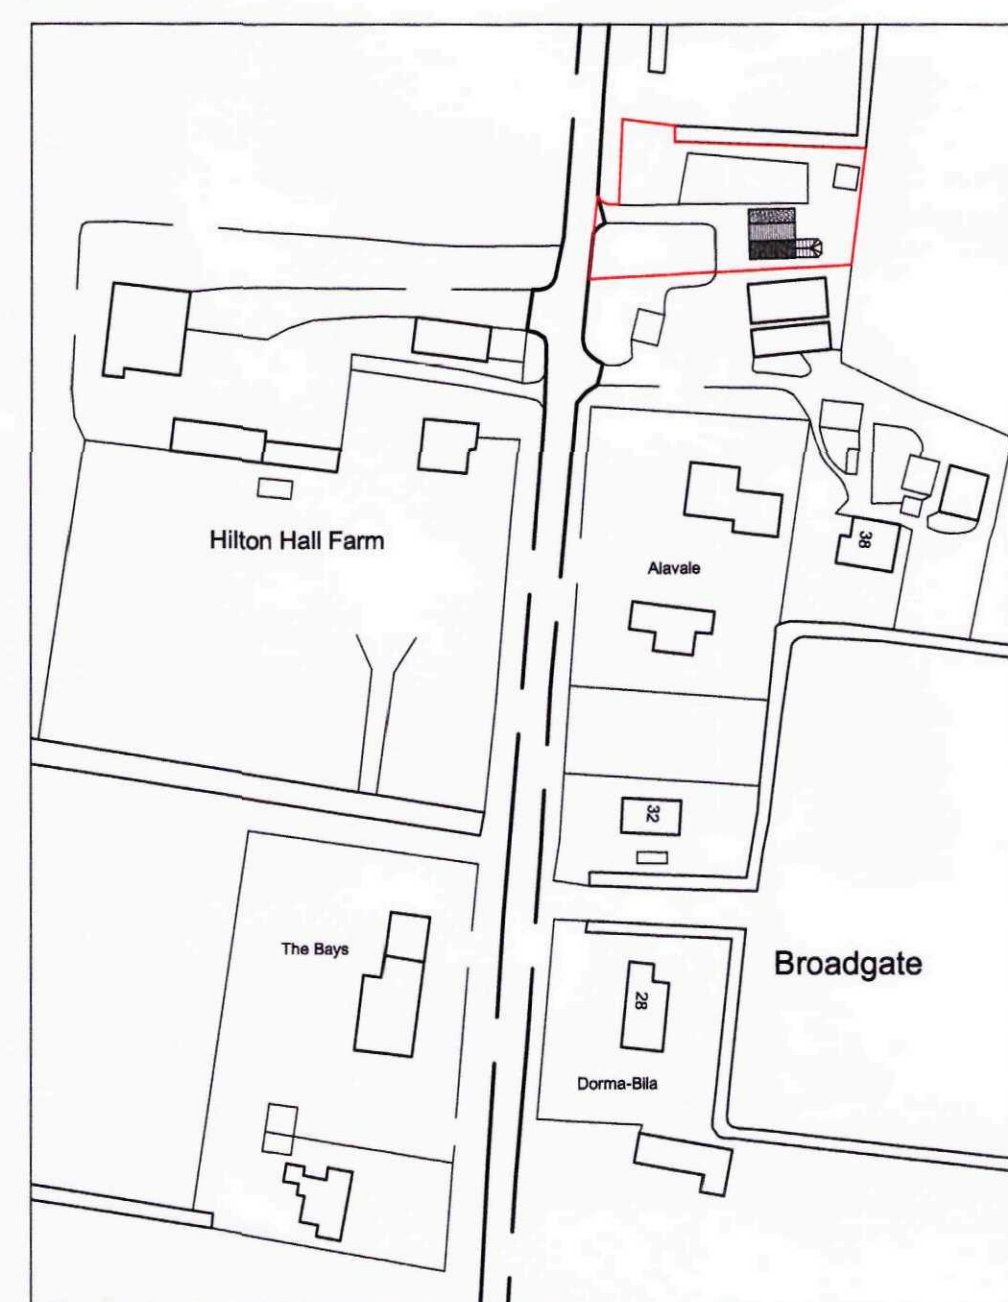

Existing Location Plan 1:1250



**Peter Humphrey Associates Ltd.**  
ARCHITECTURAL DESIGN AND BUILDING

PROJECT  
PROPOSED TWO STOREY EXTENSION

44 BROADGATE  
SUTTON ST EDMONDS  
LINCS

CLIENT  
MR AND MRS KEMP

DATE DEC 2010 SCALE as shown JOB No. 4644/EX01

DO NOT SCALE FROM THIS DRAWING  
COPYRIGHT: THIS DRAWING MUST NOT BE ISSUED, LOANED OR COPIED  
WITHOUT THE CONSENT OF PETER HUMPHREY ASSOCIATES

