



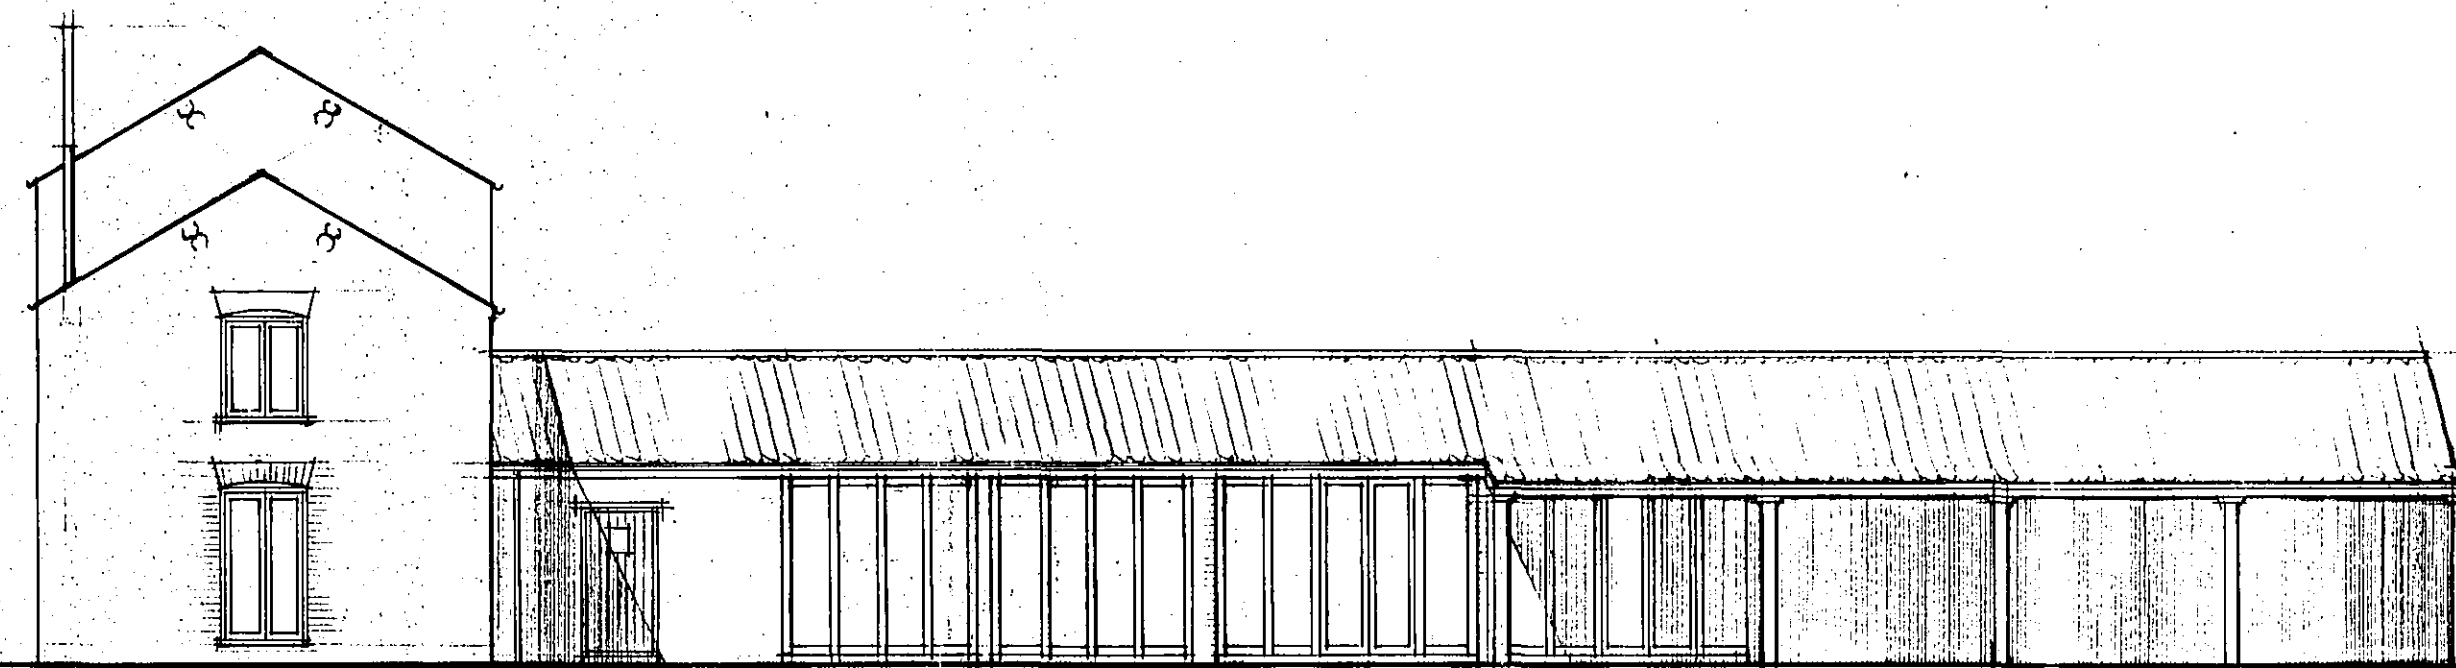


SOUTH EAST ELEVATION

- NOTE
- Walls - All new brickwork to match exty.
 - Roof Covering - To be Natural slate & Clay Pantiles
 - Windows - To be purpose made S.W. timber. Rooflights to be 'Velux' conservation type

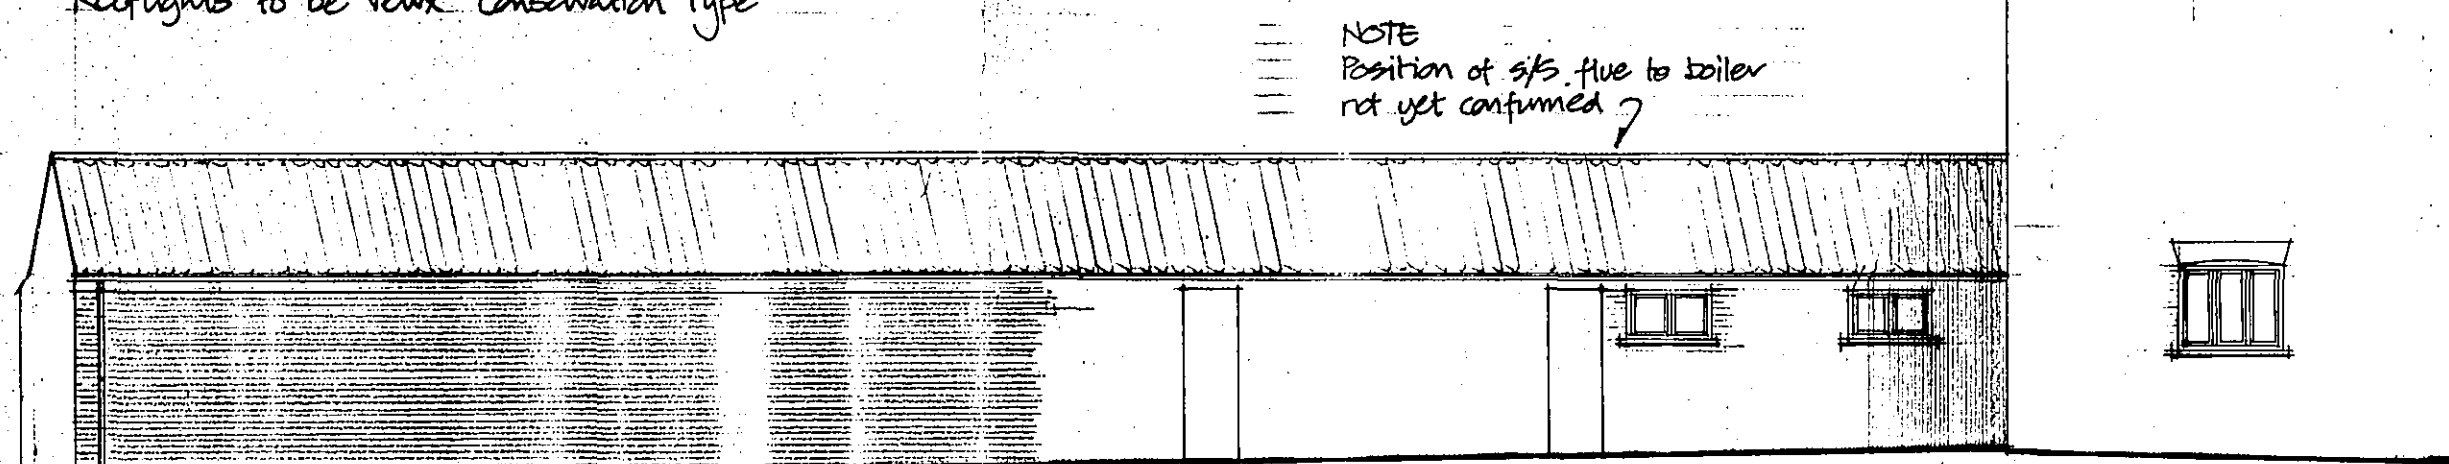


NORTH WEST ELEVATION

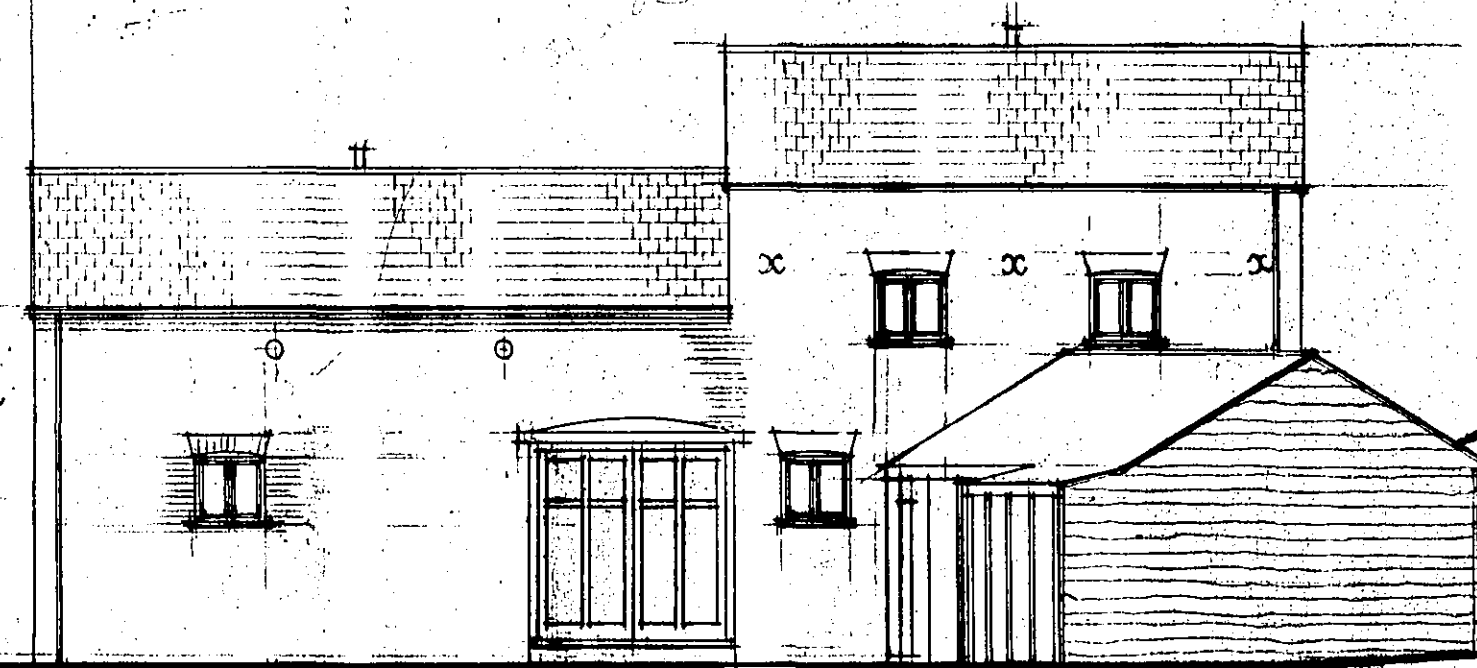

NORTH EAST ELEVATION



SOUTH WEST ELEVATION

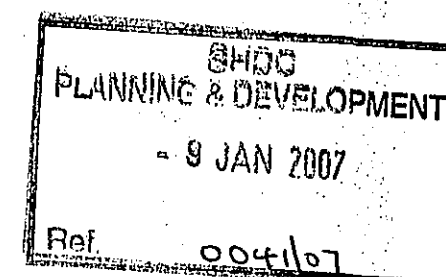

Rev B - Ties added & rebuild areas.
(Dec 06)
Rev A - Garage removed, gut shed &
Bed 4 added (May 06)

DETERMINED
PLAN

PODDINGTONS	
Architectural Design Consultants	
Unit 7, The Flaxmill, Flaxmill Lane, Pinchbeck, Spalding, Lincs. PE11 3XQ. Tel: 01775 720866 Fax: 01775 720877	
Project: PROPOSED CONVERSION OF BARN AT FEN FARM BARN, GRANGE HILL ROAD, TYDD ST MARY'S FEN, LINSBECH, CAMB FOR - MR & MRS A. WILKINSON	
Drawing: PROPOSED ELEVATION & GARAGE	
Scale: 1:100 & 1:50	Drawing No. 3257 / 13 KB
Drawn: rpm	
Date: MARCH 06	Rev: [] [] [] []