




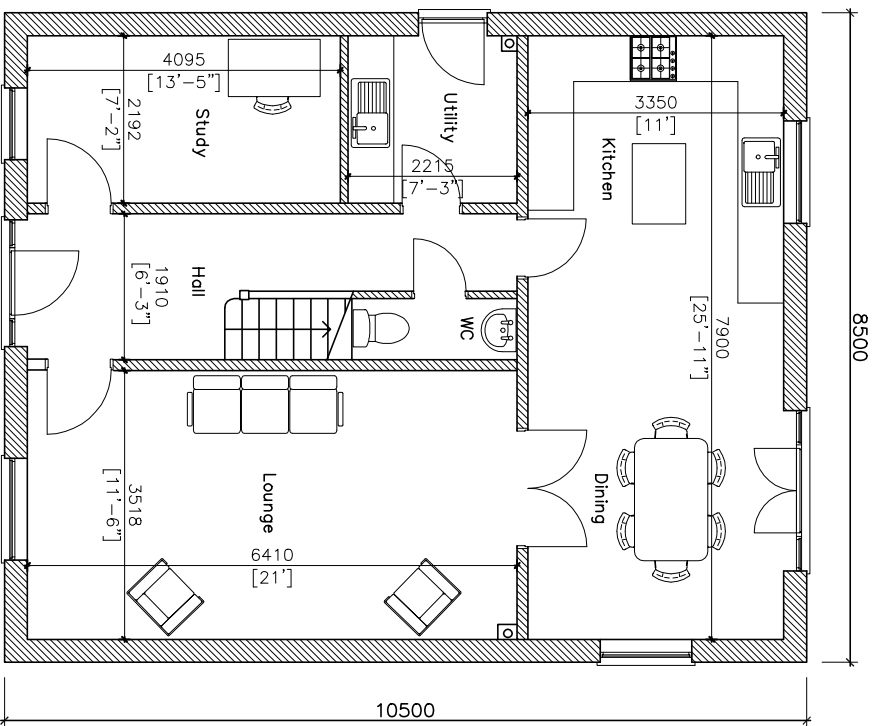

PROPOSED GROUND FLOOR PLAN

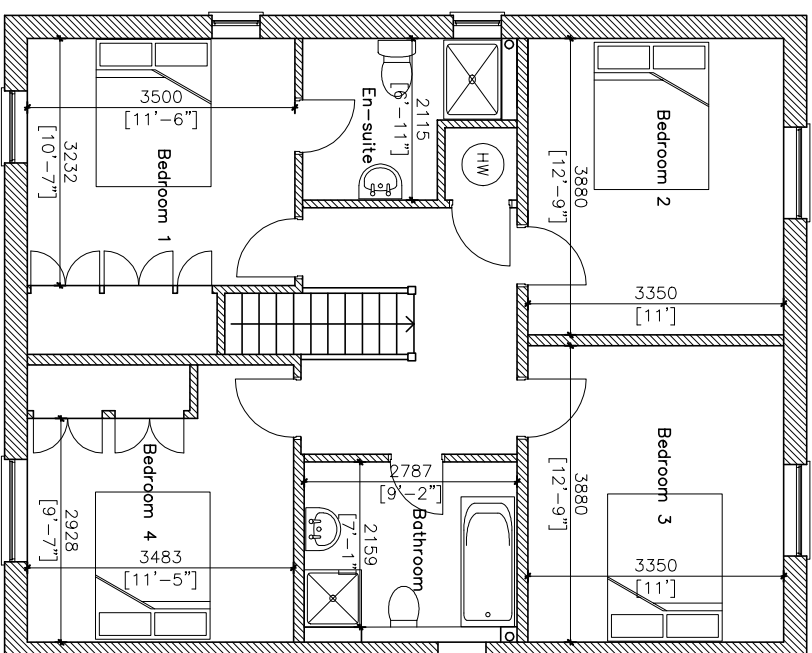

PROPOSED FIRST FLOOR PLAN

 

Project: New House
Client: Green Contractors
Address: Juckel Cottage
South Eau Bank
Throckenholt
PE12 0QW

Drawing Title: Proposed Floor Plans

Drg No: 02
Scale: 1:100 @ A4
Date: 09.05.2025