

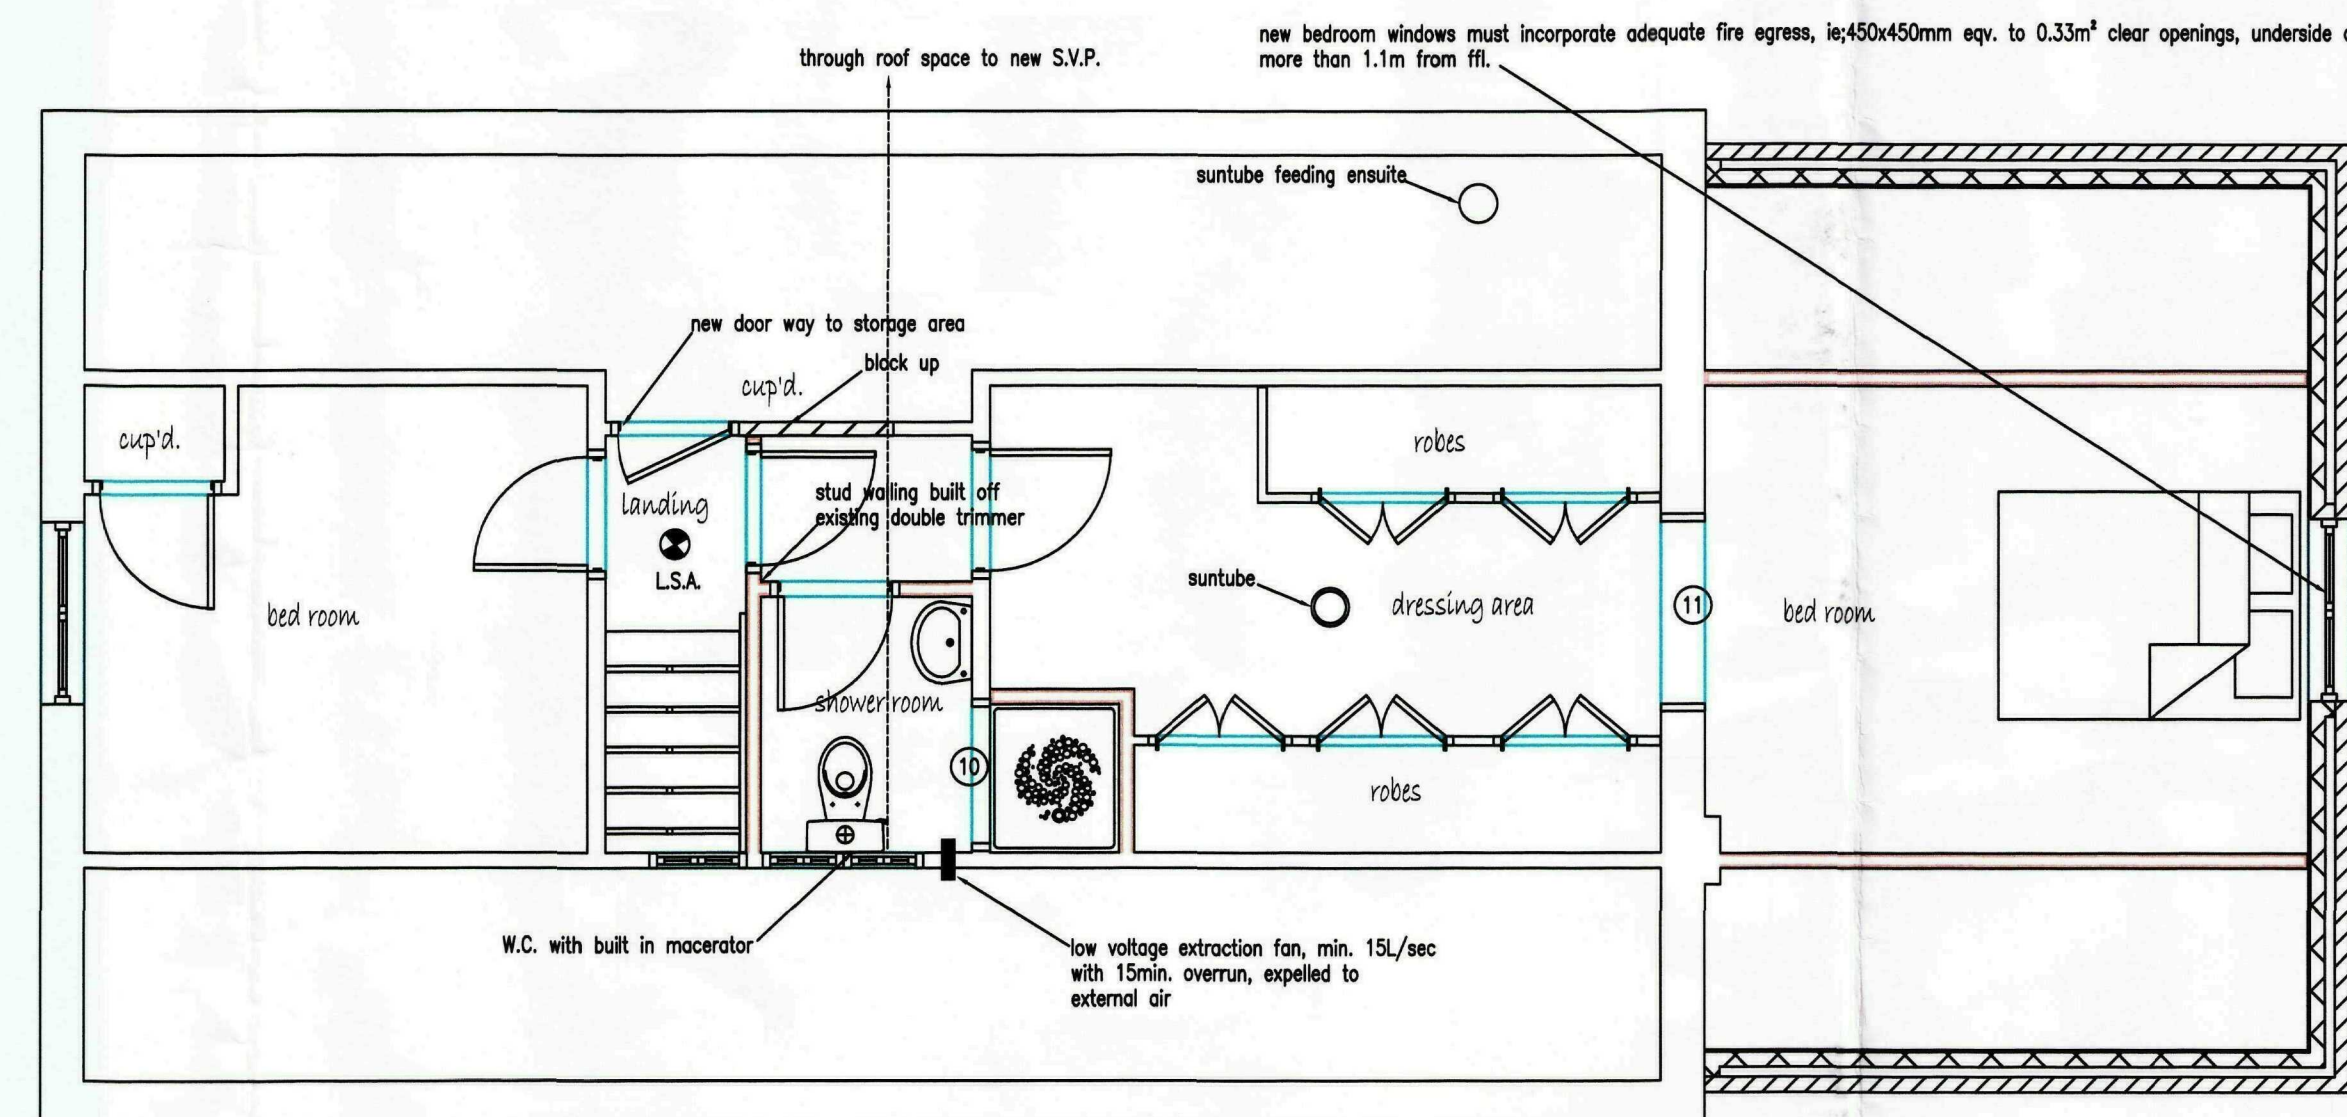


LINTOL SCHEDULE		
WINDOW/ DOOR N°	CLEAR SPAN	LINTOL TYPE Below
1	1.820m	CB 70HD
2	950mm	CB 70HD
3	1.2m	CB 70HD
4	1.788m	CB 70HD
5	1.2m	CB 70HD
6	2.44m	crank lintol details to be supplied
7	3.995m	CB 70HD
8	1.2m	CB 70HD
9	1.788m	CB 70HD
10	900mm	SB1 100
11	1.2m	2X SBL 100H
12	1.2m	CB 70HD

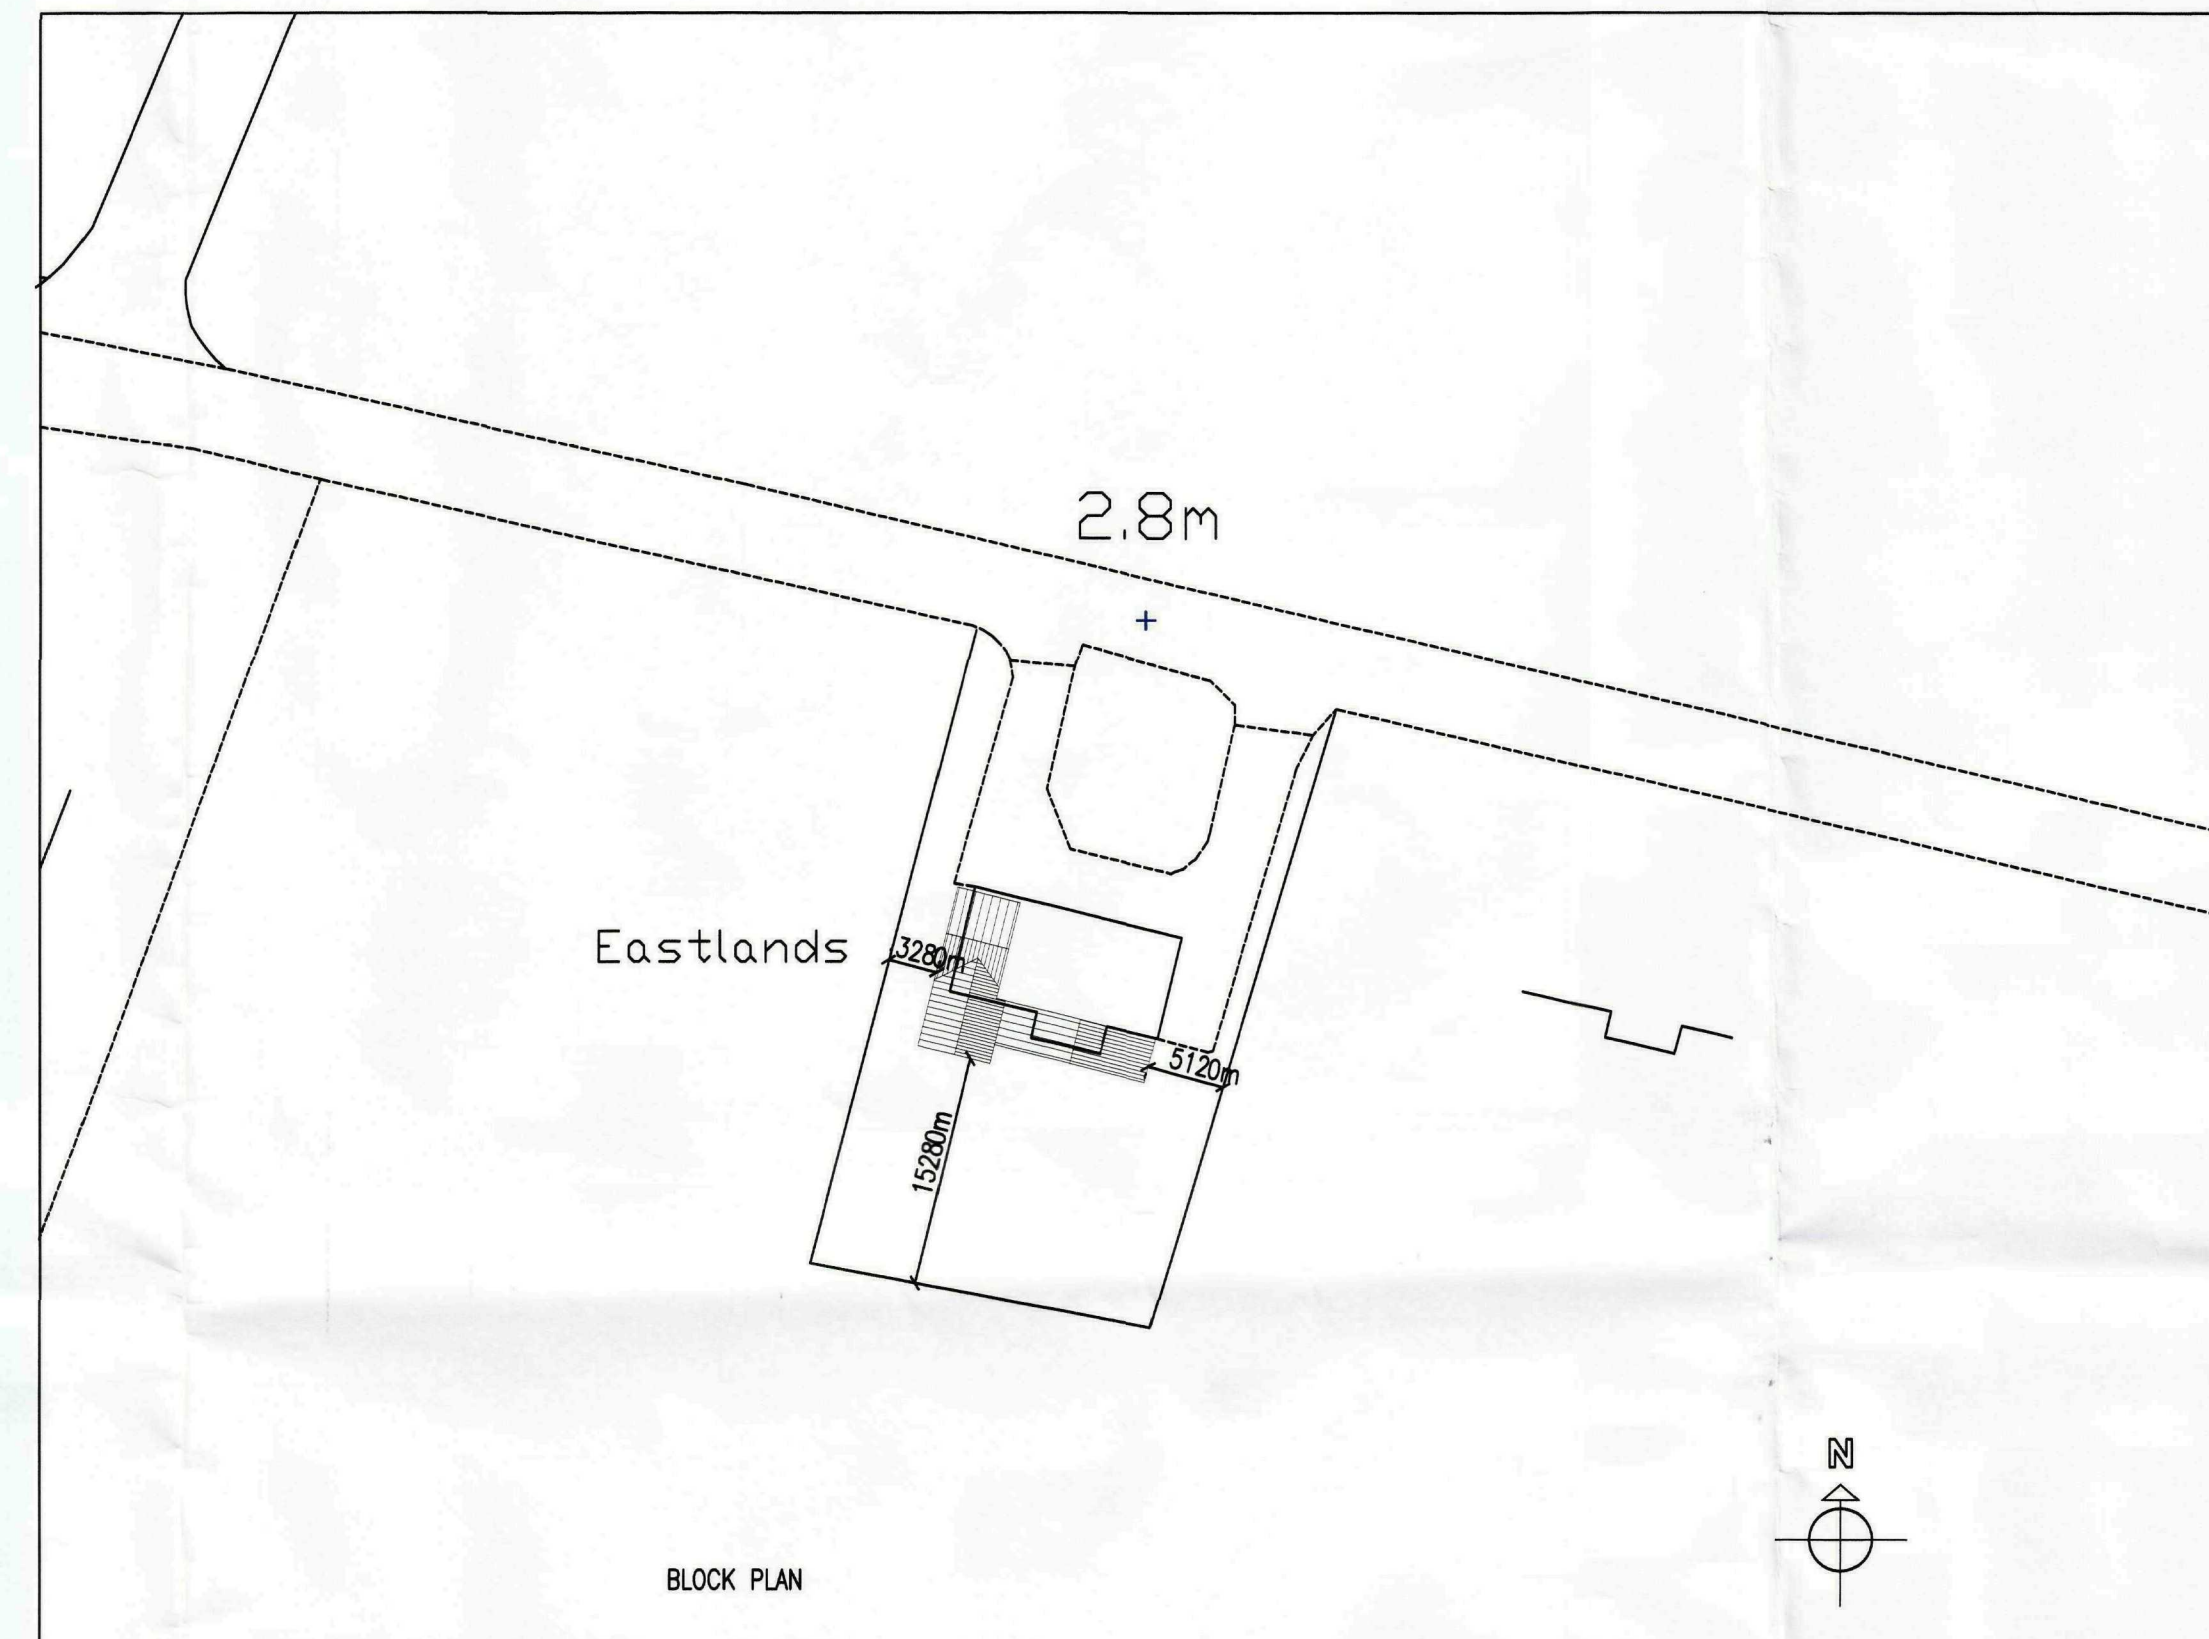


PROPOSED FIRST FLOOR PLAN

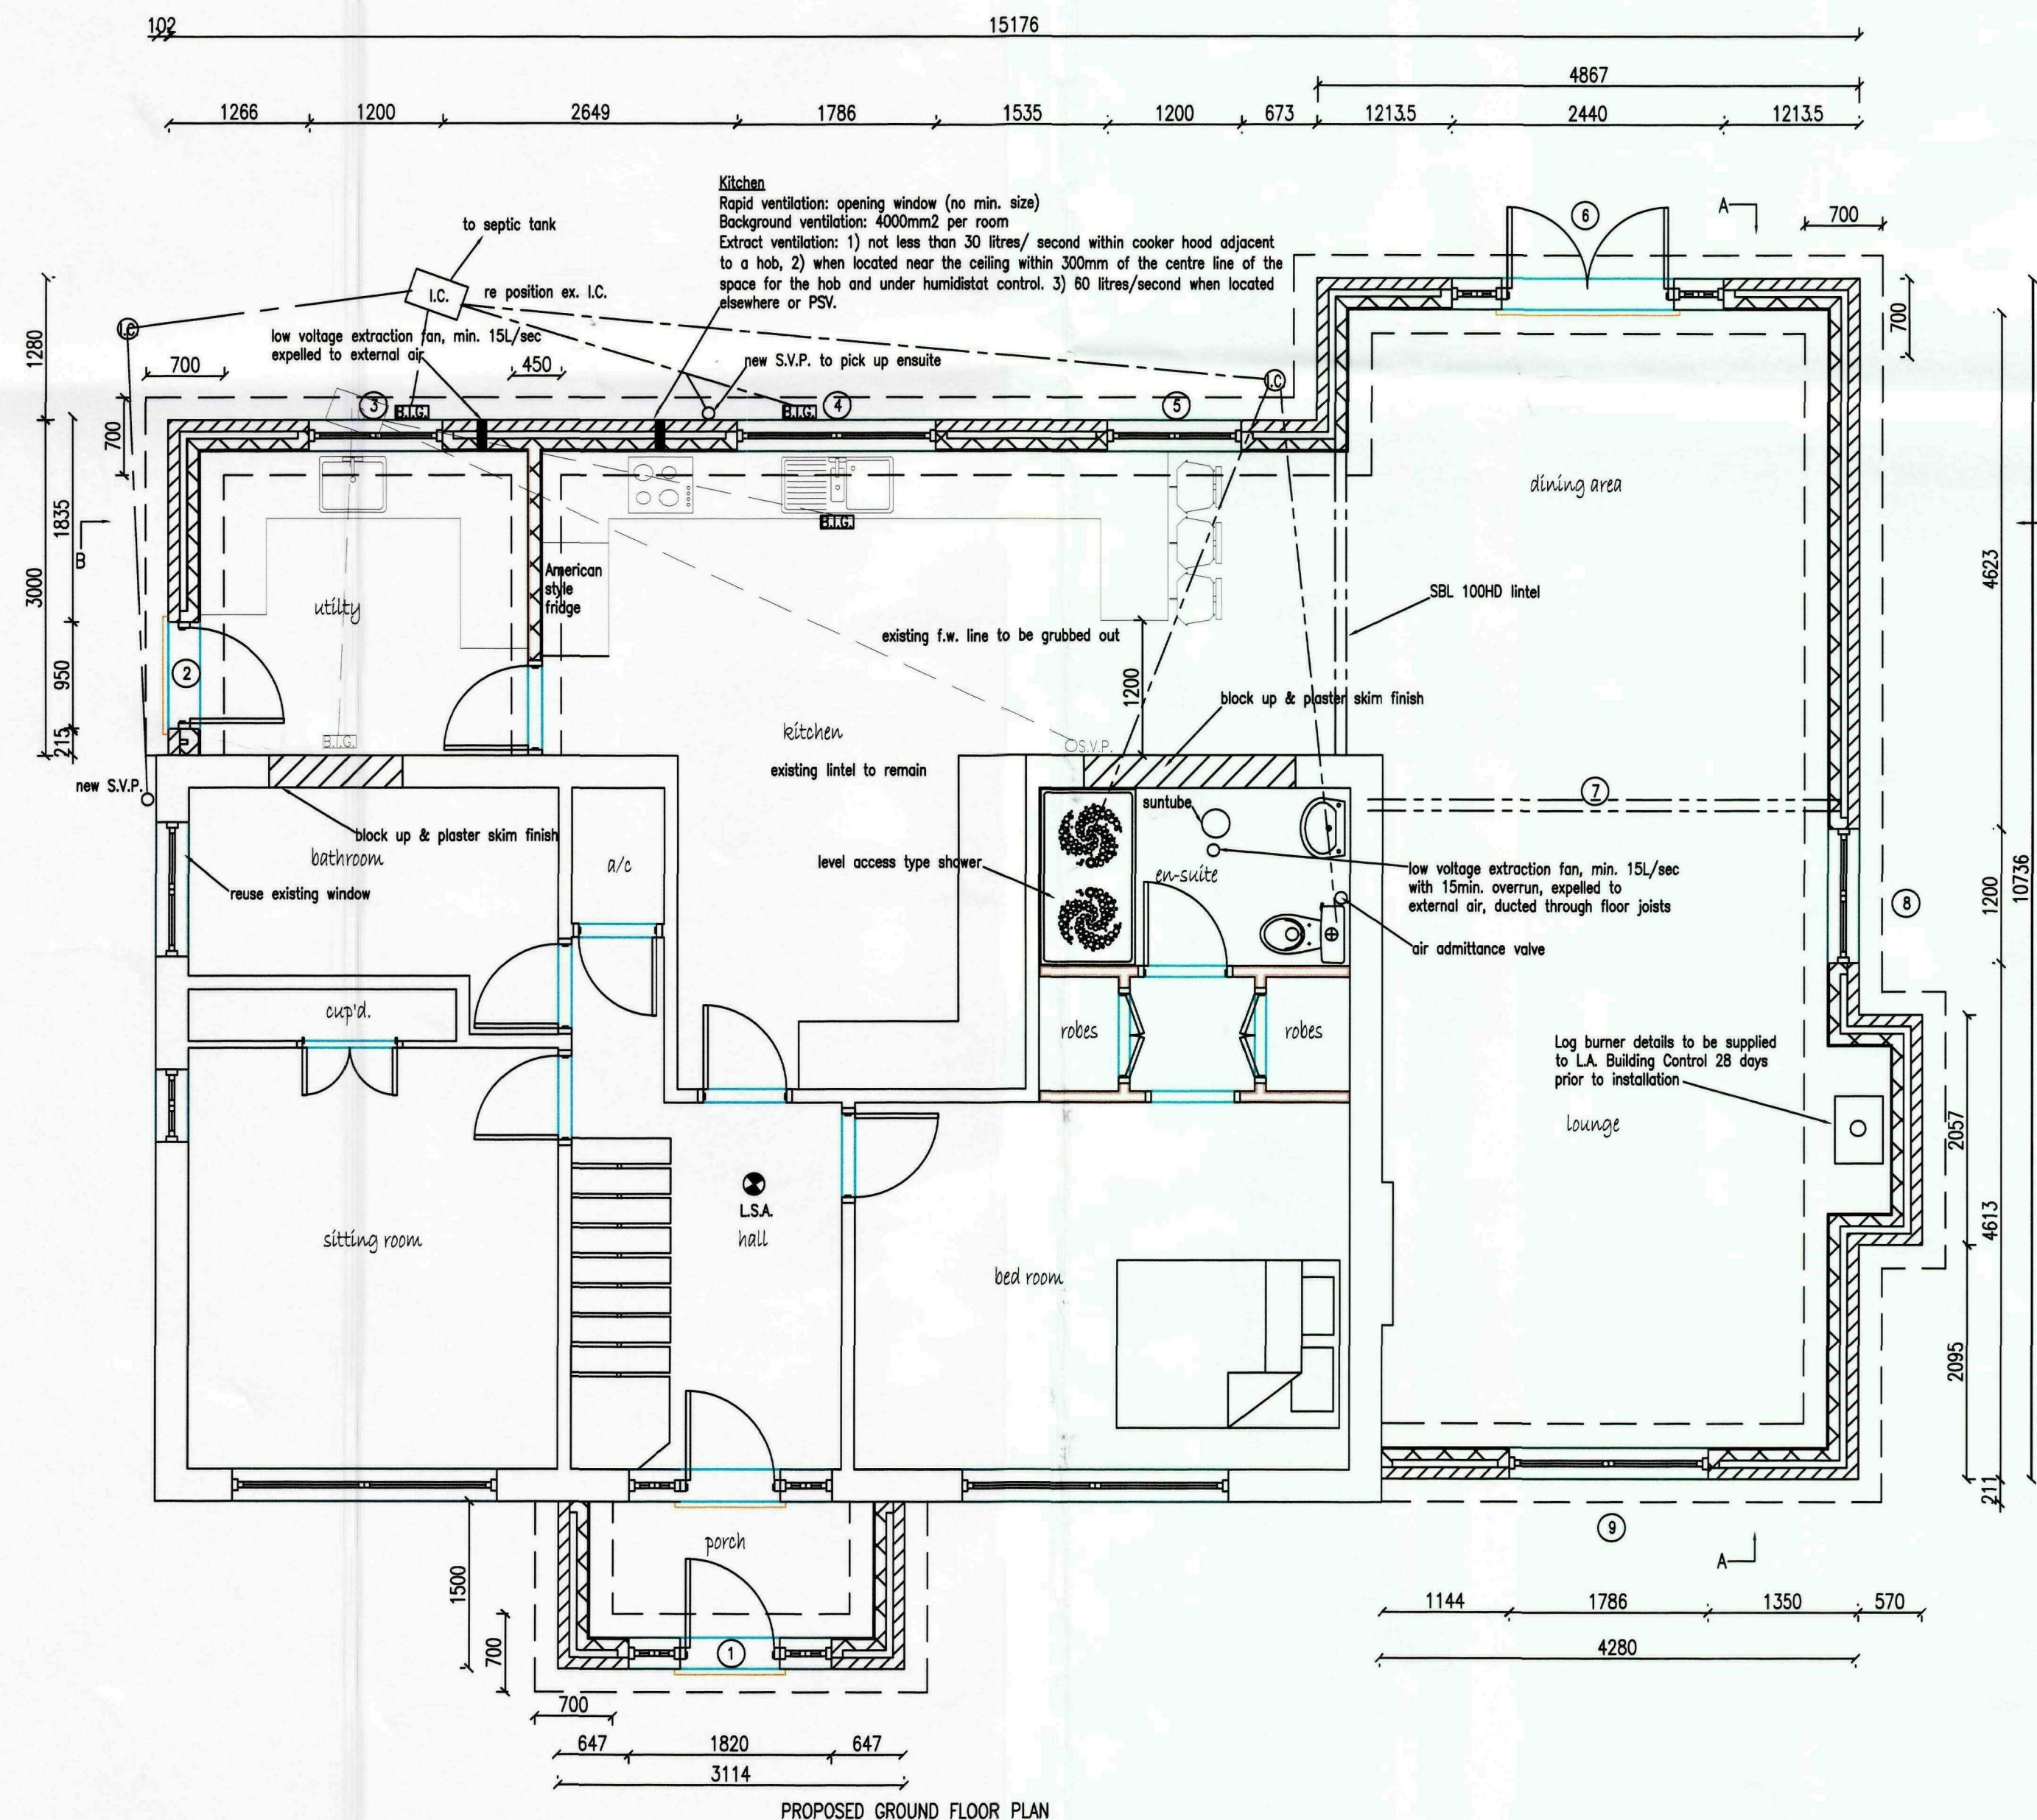

Ref-A	EXTERNAL CHIMNEY BREAST	JAN 11
Ref:	Revision:	Date:

WENMAN DESIGN SOLUTIONS Ltd.

2 Austendyke Road
Weston Hills
Spalding
Lincs. PE12 6BX
Tel : 01775 724171
Fax : 01775 720445
Mobile : 0784 1718457
enquiries@wenmanbuildingdesign.co.uk

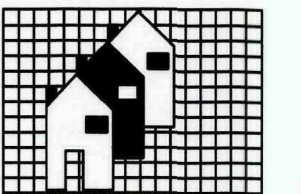

Project:
PROPOSED EXTENSIONS

Client: MR & MRS WARNER
94 HIGHSTOCK LANE
GEDNEY HILL
SPALDING, Lincs

DRAWING: PROPOSED FLOOR PLANS
PROPOSED ELEVATIONS
BLOCK PLAN

DRAWING N°:
WEN/1381/10/01A

DATE: JULY 2010

DRAWN BY:

SCALES:
1:50 1:100 1:500

[illegible]