




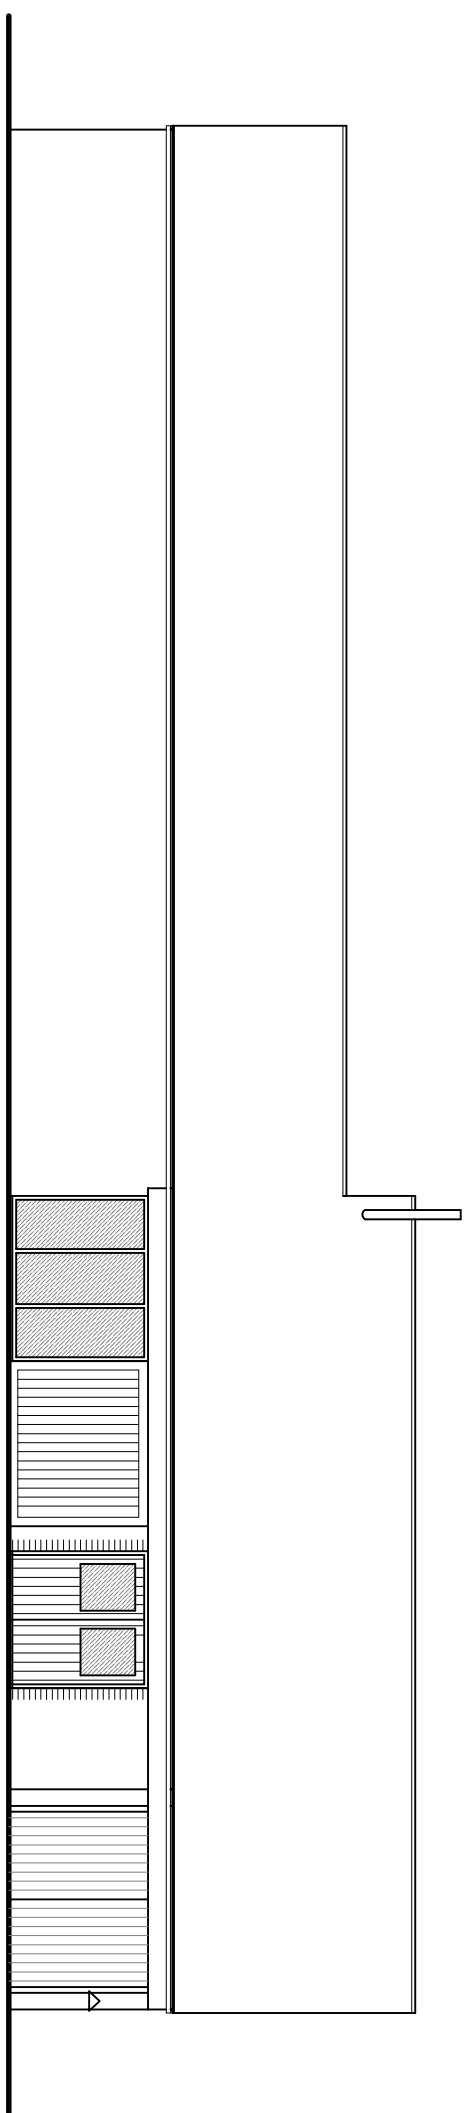


ENCLOSURE ELEVATION

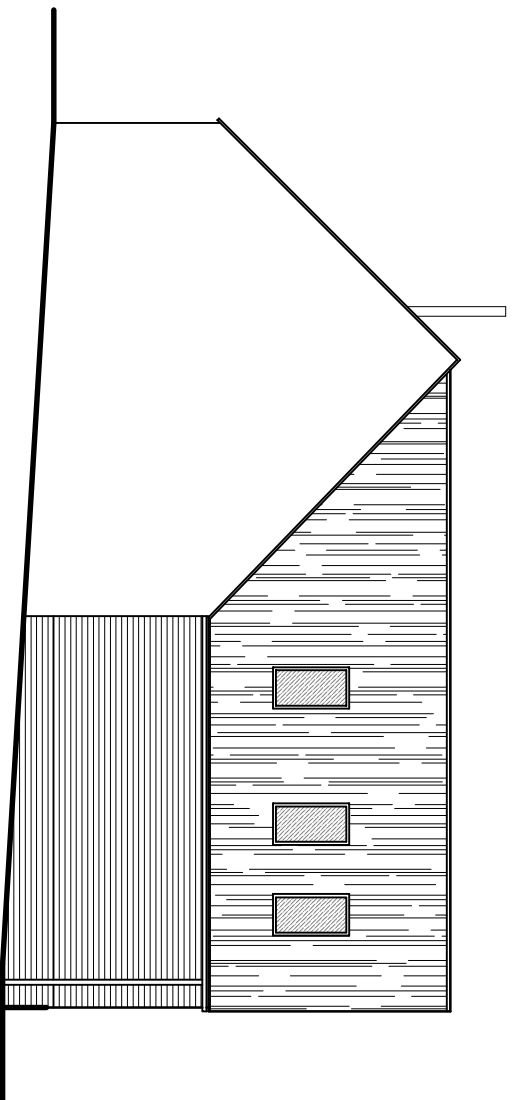



ROAD ELEVATION

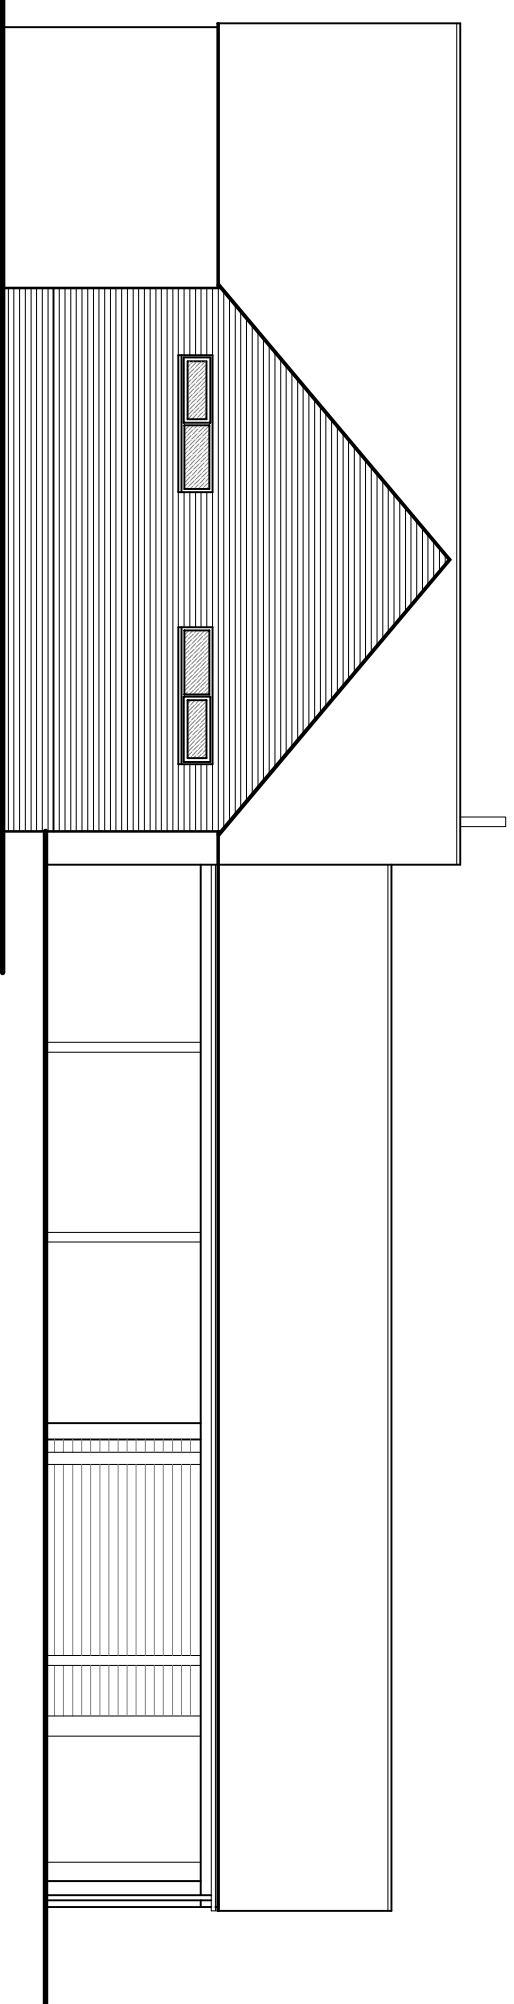


YARD ELEVATION

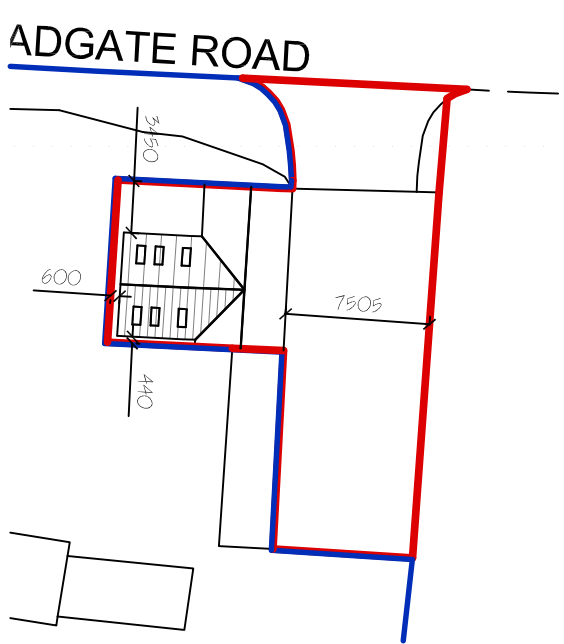


SITE PLAN 1:500

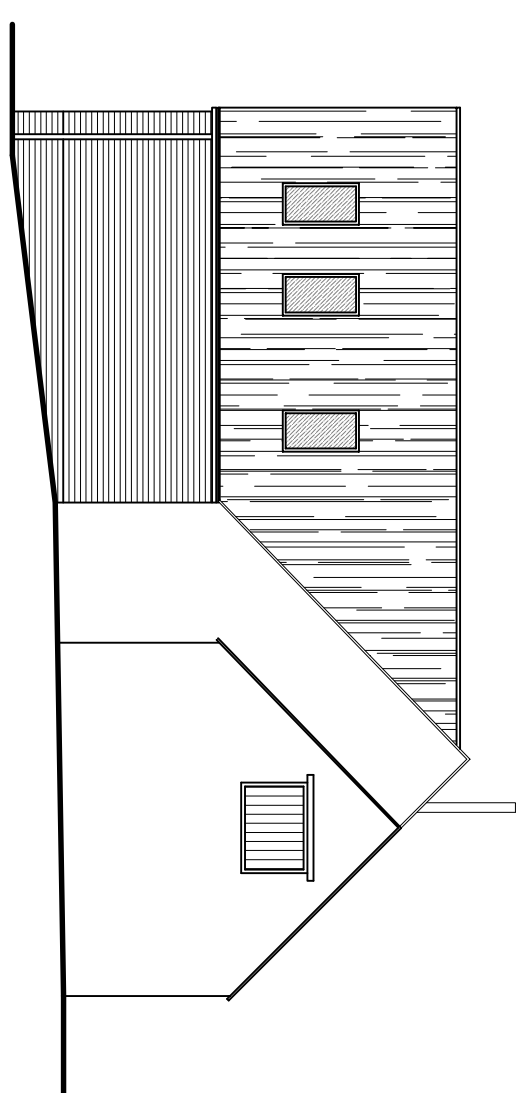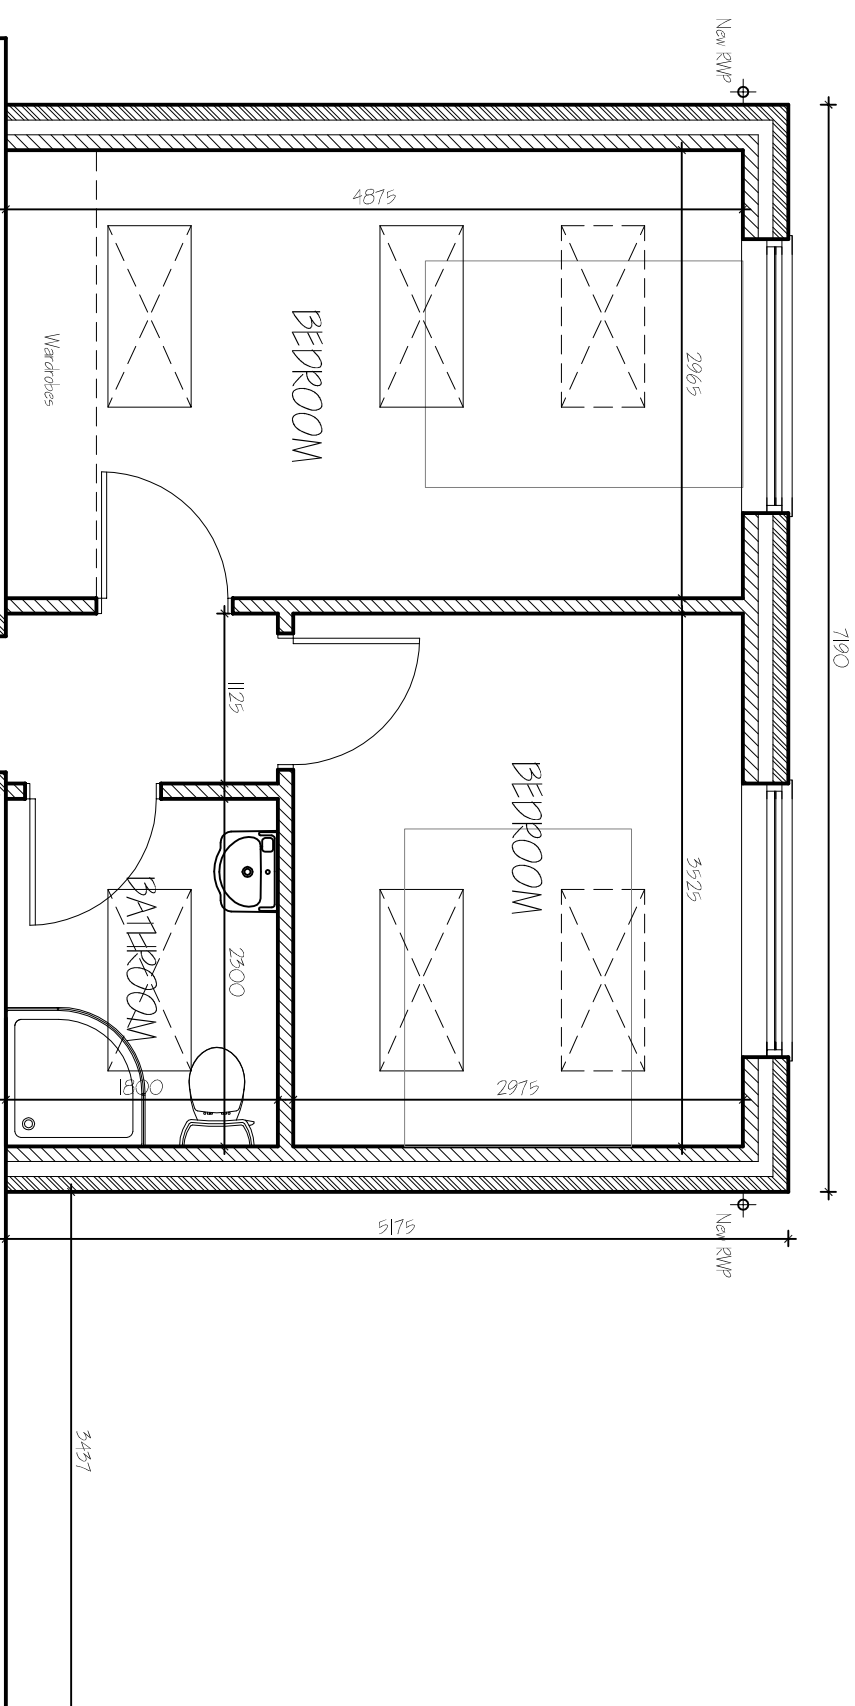

FIELD ELEVATION

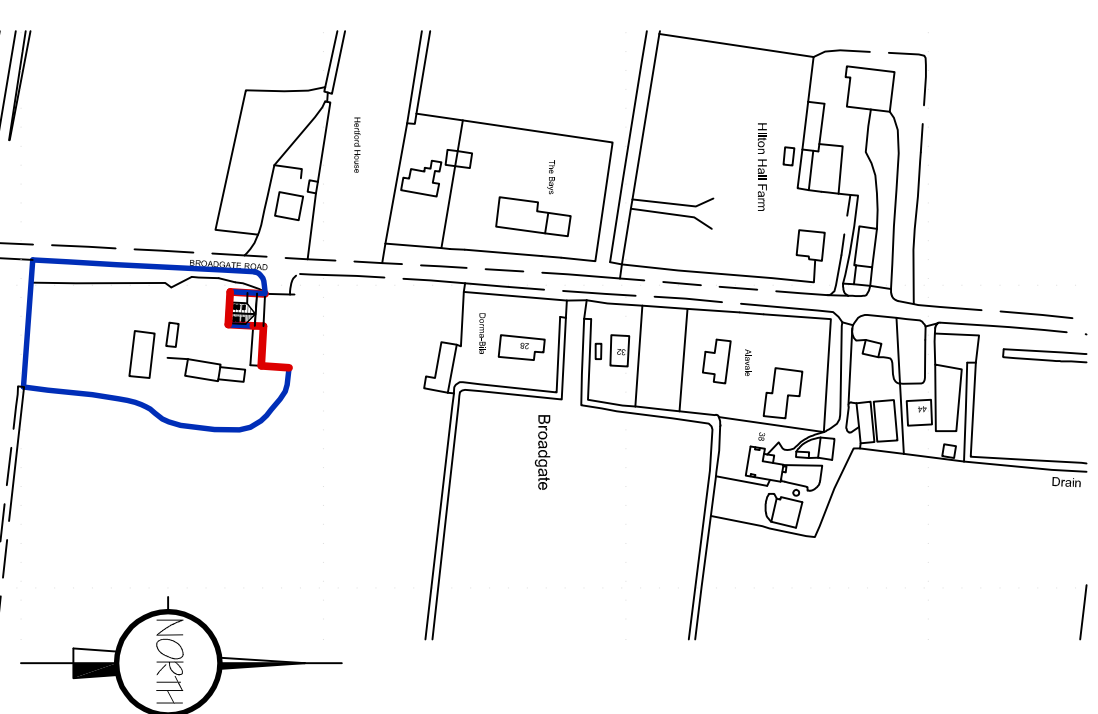

LOCATION PLAN 1:2500

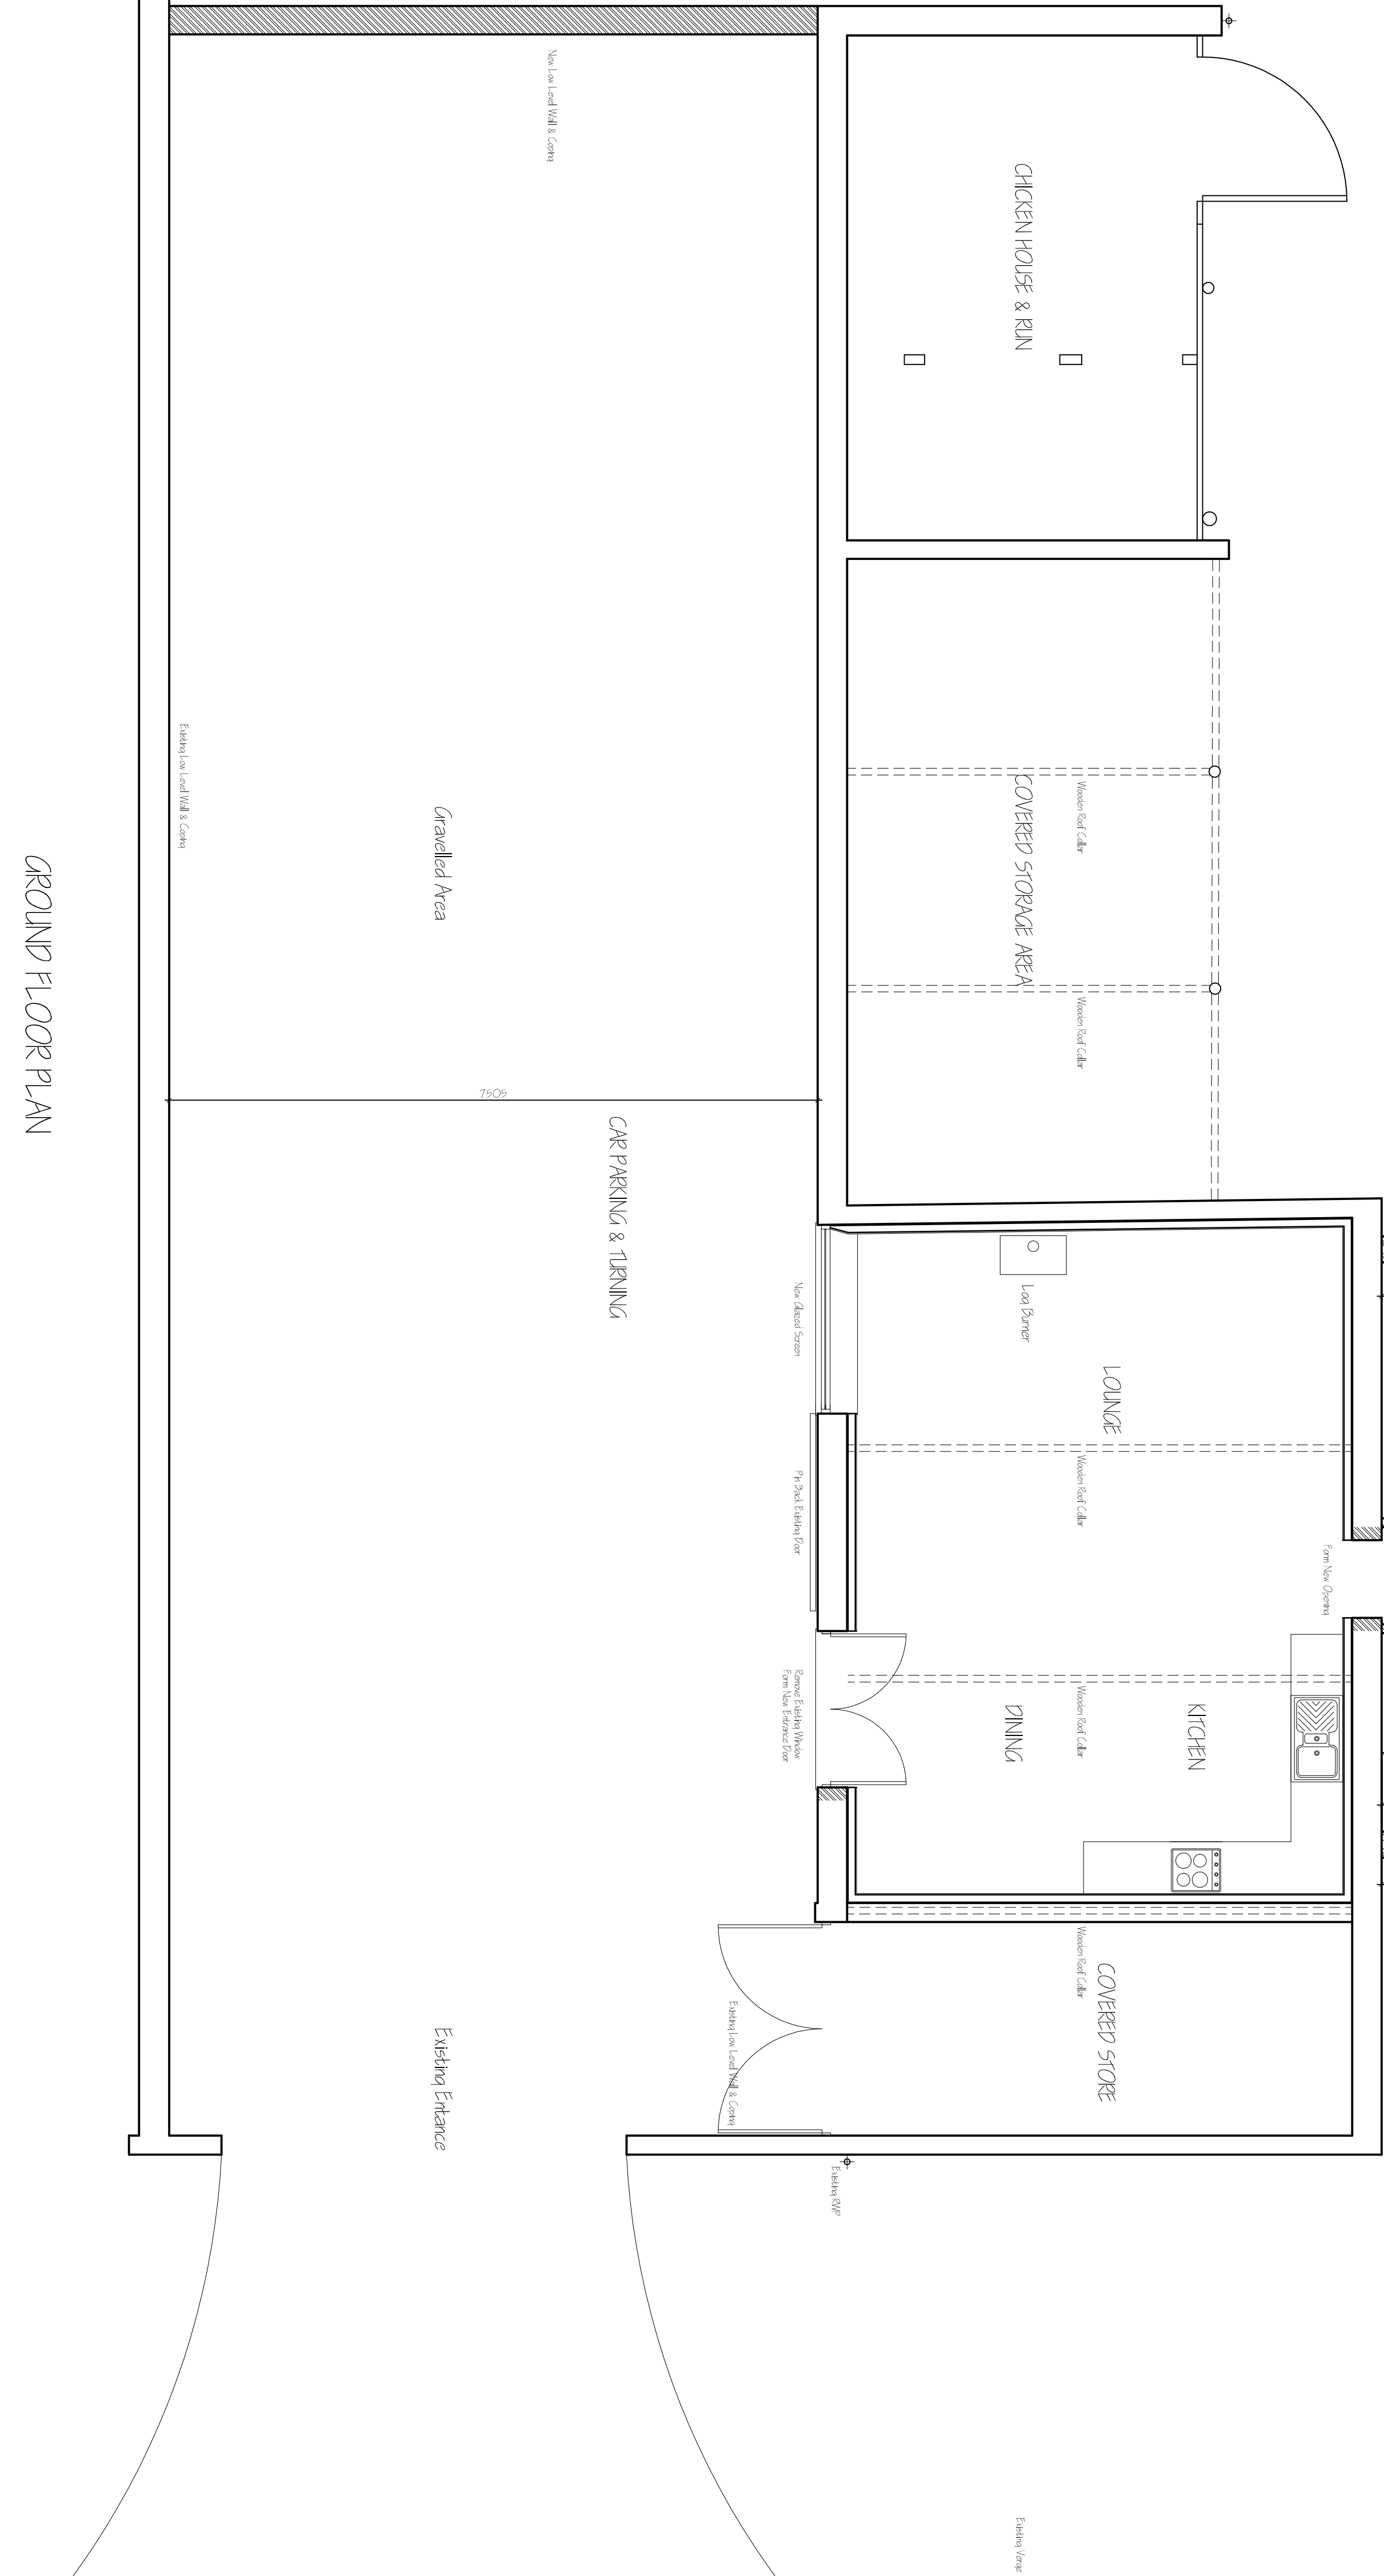

BROADGATE

[illegible]

G. R. MERCHANT LTD.
I.ENG AMICE FIMO

**ARCHITECTURAL, STRUCTURAL
AND LAND DRAINAGE
CONSULTANTS**

4 Wrights News
12A Park Road, Holbeach,
Spalding, Lincs. PE12 7EE
Tel: 01406 490800
Fax: 01406 425744
E-Mail: gr.merchant@btconnect.com

Project
BARN CONVERSION TO HOLIDAY LET
'THE HOLLES', 18 BROADGATE
SLITTON ST EDMUNDS
LINGS, PE12 0LT

Client
MR & MRS P ECUYER

FLOOR PLAN - PROPOSED
ELEVATIONS - PROPOSED
SITE & LOCATION PLAN - PROPOSED

Job Ref:	Drawing No.
3064-16	02B

OCT 2016	SLB
----------	-----

Scales

DO NOT SCALE FROM THIS DRAWING

[illegible]