



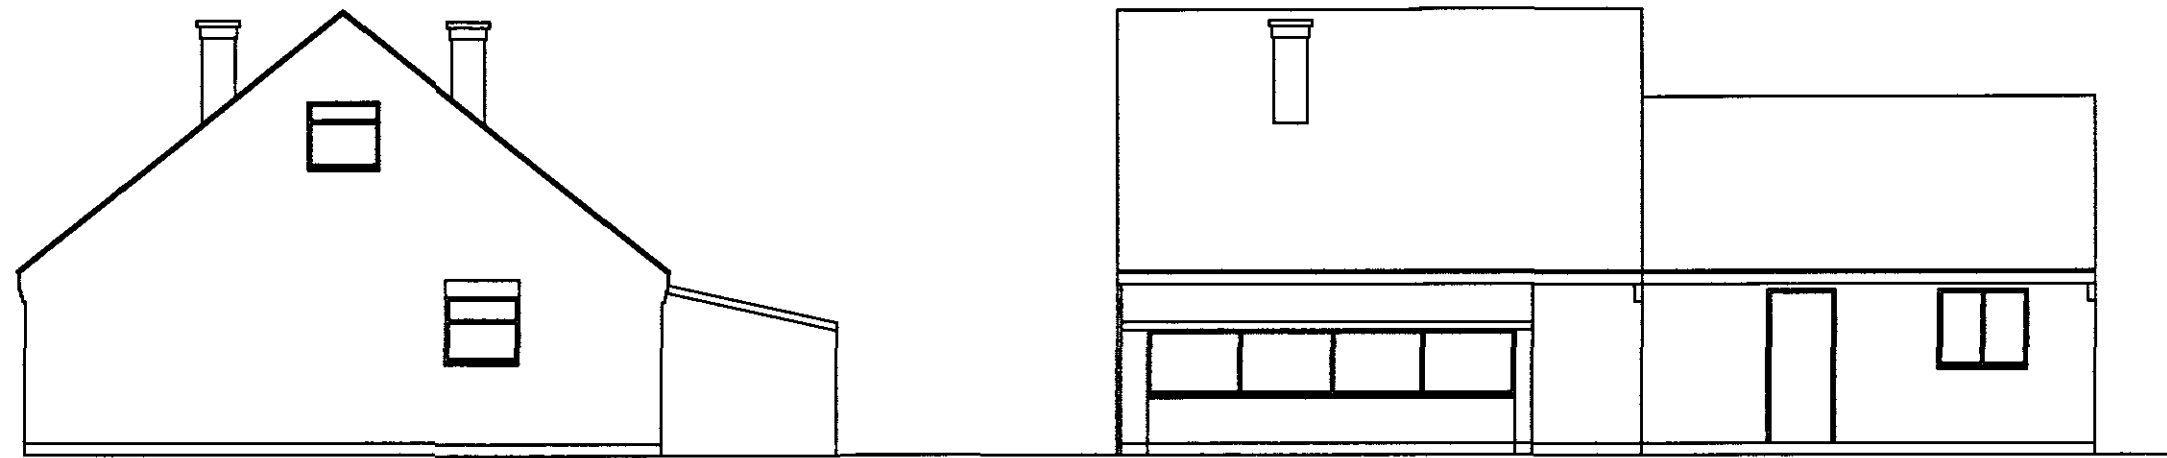



SIDE ELEVATION
SCALE 1:100

REAR ELEVATION
SCALE 1:100

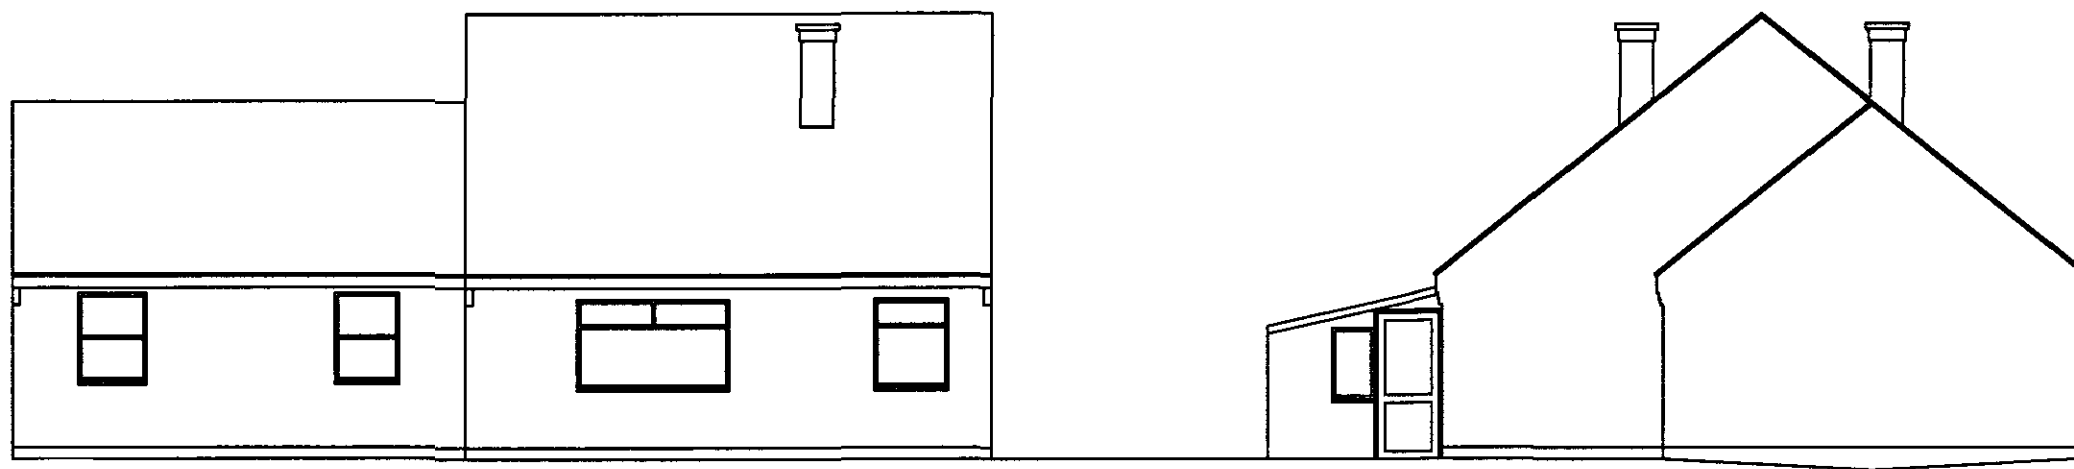

FRONT ELEVATION
SCALE 1:100

SIDE ELEVATION
SCALE 1:100

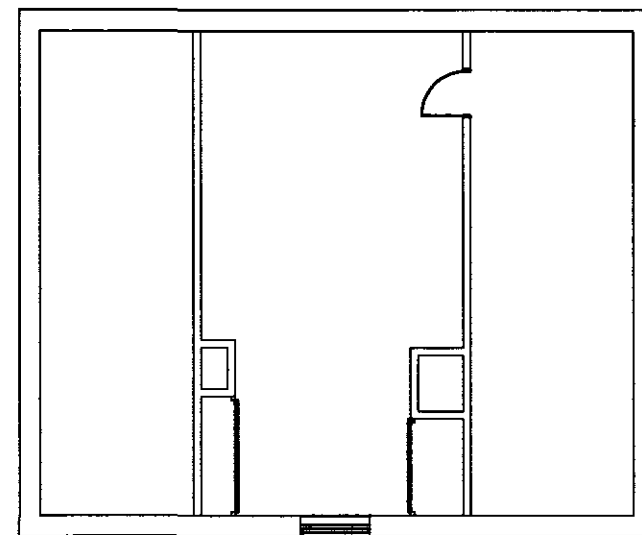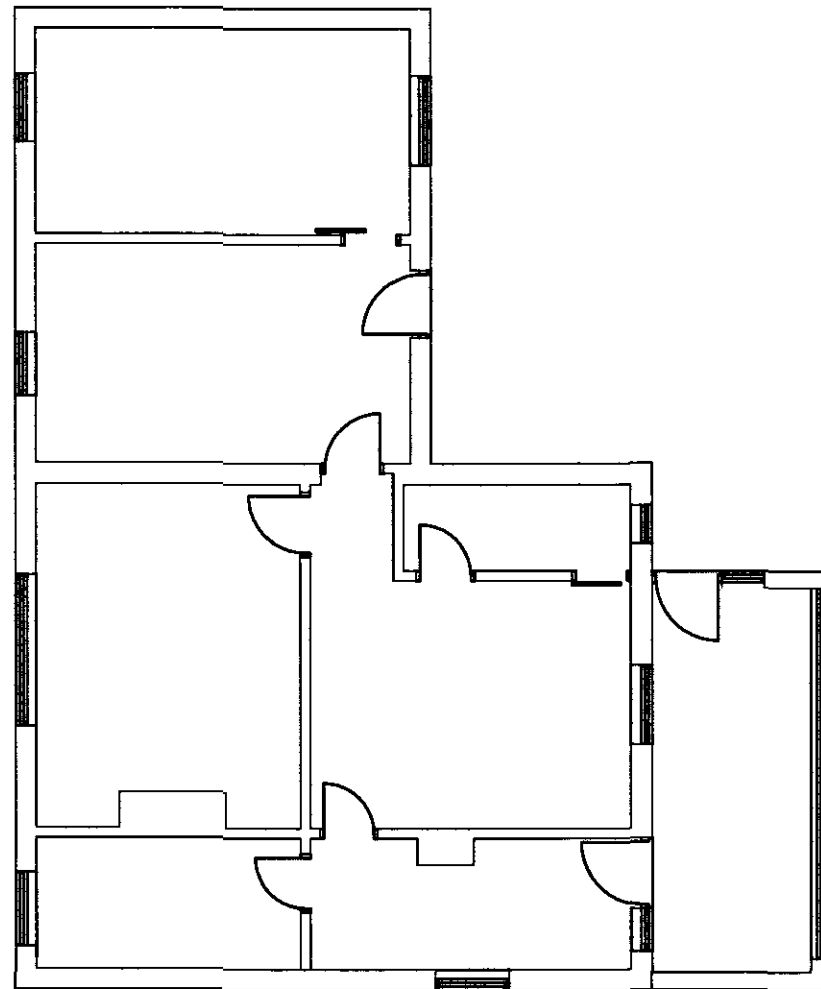

SHDC
Planning & Development
2 6 JAN 2007
Ref: 0130107

DETERMINED
PLAN

notes

- Contractors are responsible for checking dimensions, tolerances and references. Any discrepancy to be verified with Peter Humphrey Associates Limited before proceeding with the works.

- Where a detail is covered by drawings to different scales the larger scale drawing is to be worked to.

- Figured dimensions to be worked to in all cases.

Rev.	Date	Description	Initials
Peter Humphrey Associates LTD ARCHITECTURAL DESIGN AND BUILDING			

PROJECT **PROPOSED EXTENSION**

ADDRESS
**FIG TREE COTTAGE
GUANOCKGATE
SUTTON ST EDMUND**

CLIENT **MR.HUNNS**

DATE	MARCH 06	SCALE	1:100	DRAWN BY
JOB. NO	3846-SURVEY	REVISION		

DO NOT SCALE FROM THIS DRAWING
COPYRIGHT: THIS DRAWING MUST NOT BE ISSUED, LOANED OR COPIED
WITHOUT THE CONSENT OF PETER HUMPHREY ASSOCIATES LIMITED



Peter Humphrey Associates LTD
ARCHITECTURAL DESIGN AND BUILDING
TELEPHONE 01945 486 966
FAX 01945 486 433
E-MAIL: info@peterhumphrey.co.uk
30 OLD MARKET WISBECH CAMBS PE13 1NB
British Institute of
Architectural Technologists