




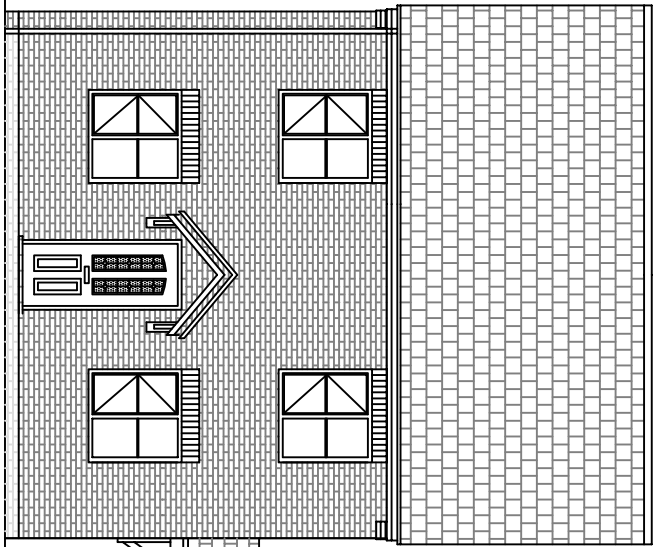


STREET SCENE
Scale 1:100

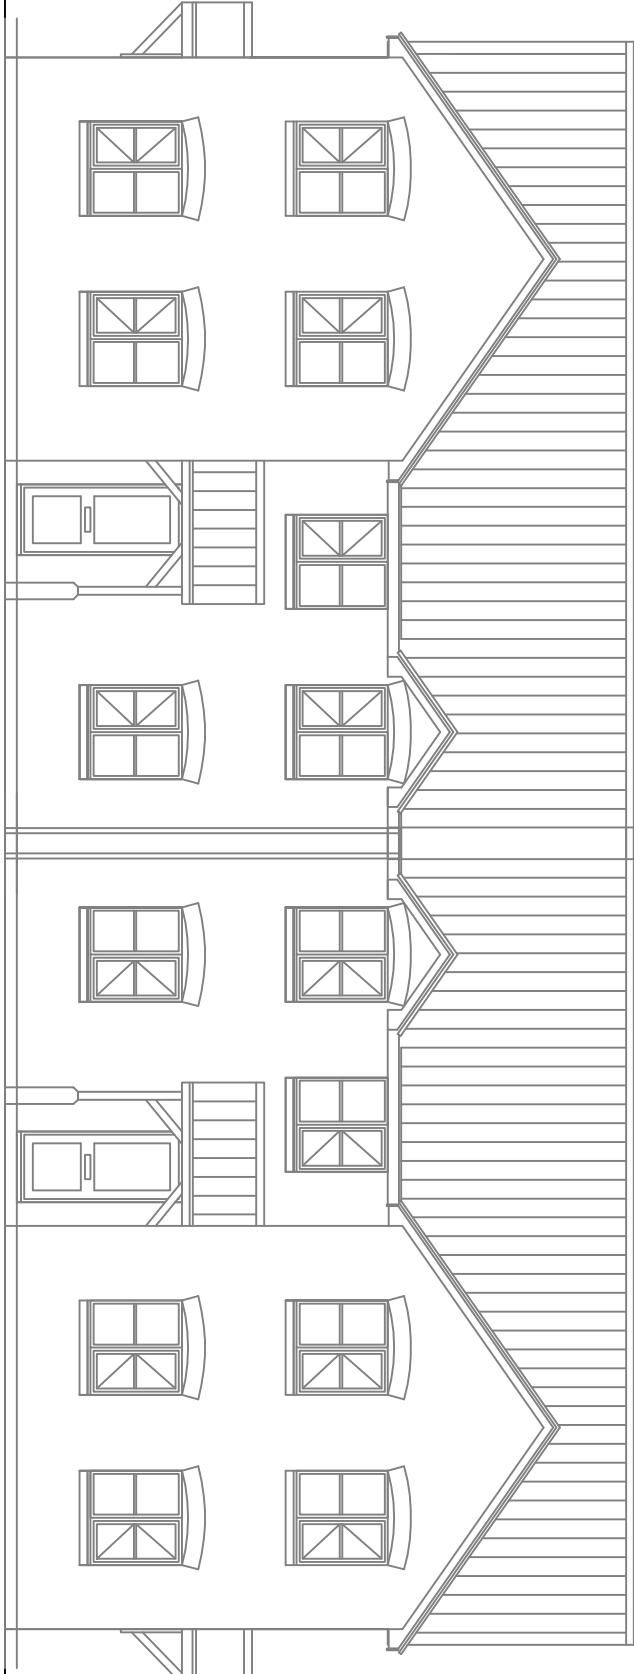


ADJACENT TERRACE

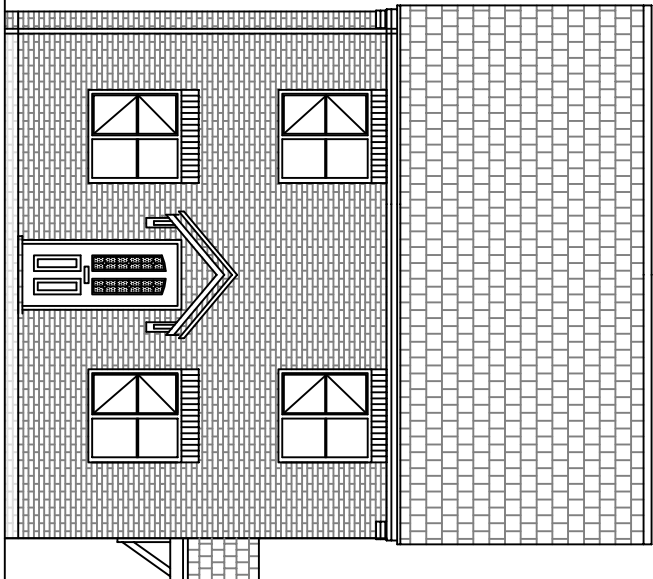


FRONT ELEVATION
Scale 1:100

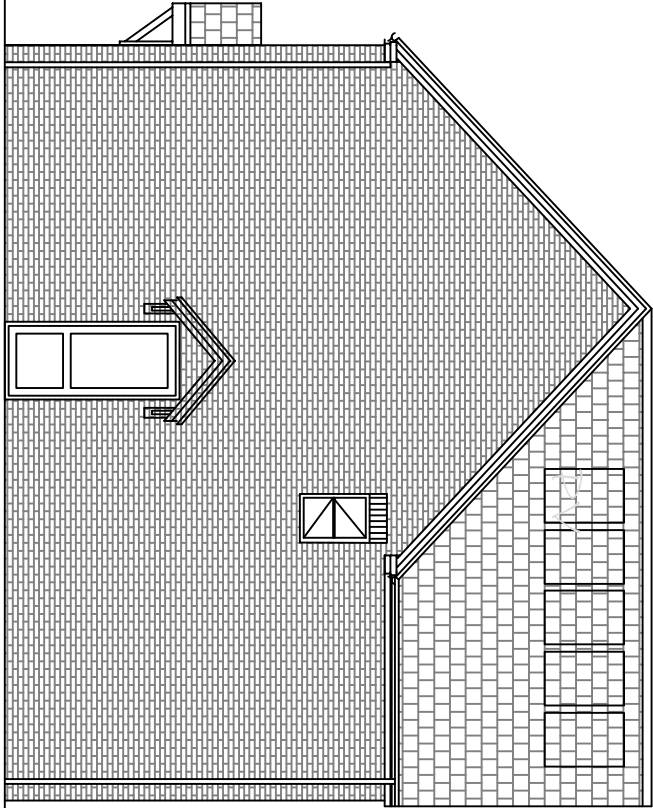

SOUTH ELEVATION

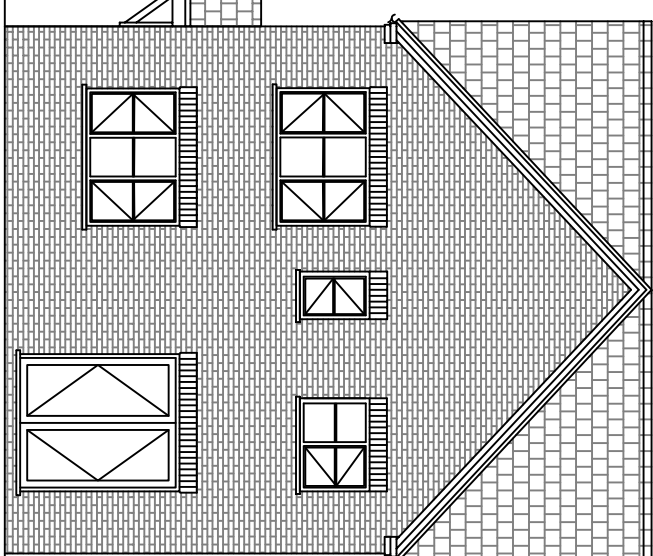






REAR ELEVATION

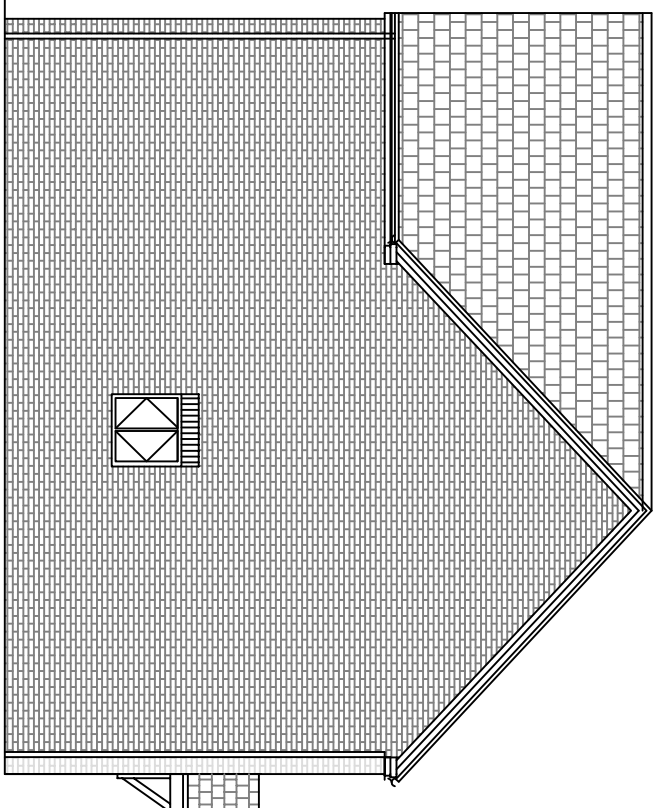




NORTH ELEVATION

FACING BRICKS TBS FARMHOUSE ANTIQUE
ROOF TILES SANDTOFT RED DOUBLE PANTILES

SITE LOCATED WITHIN FLOOD ZONE 1

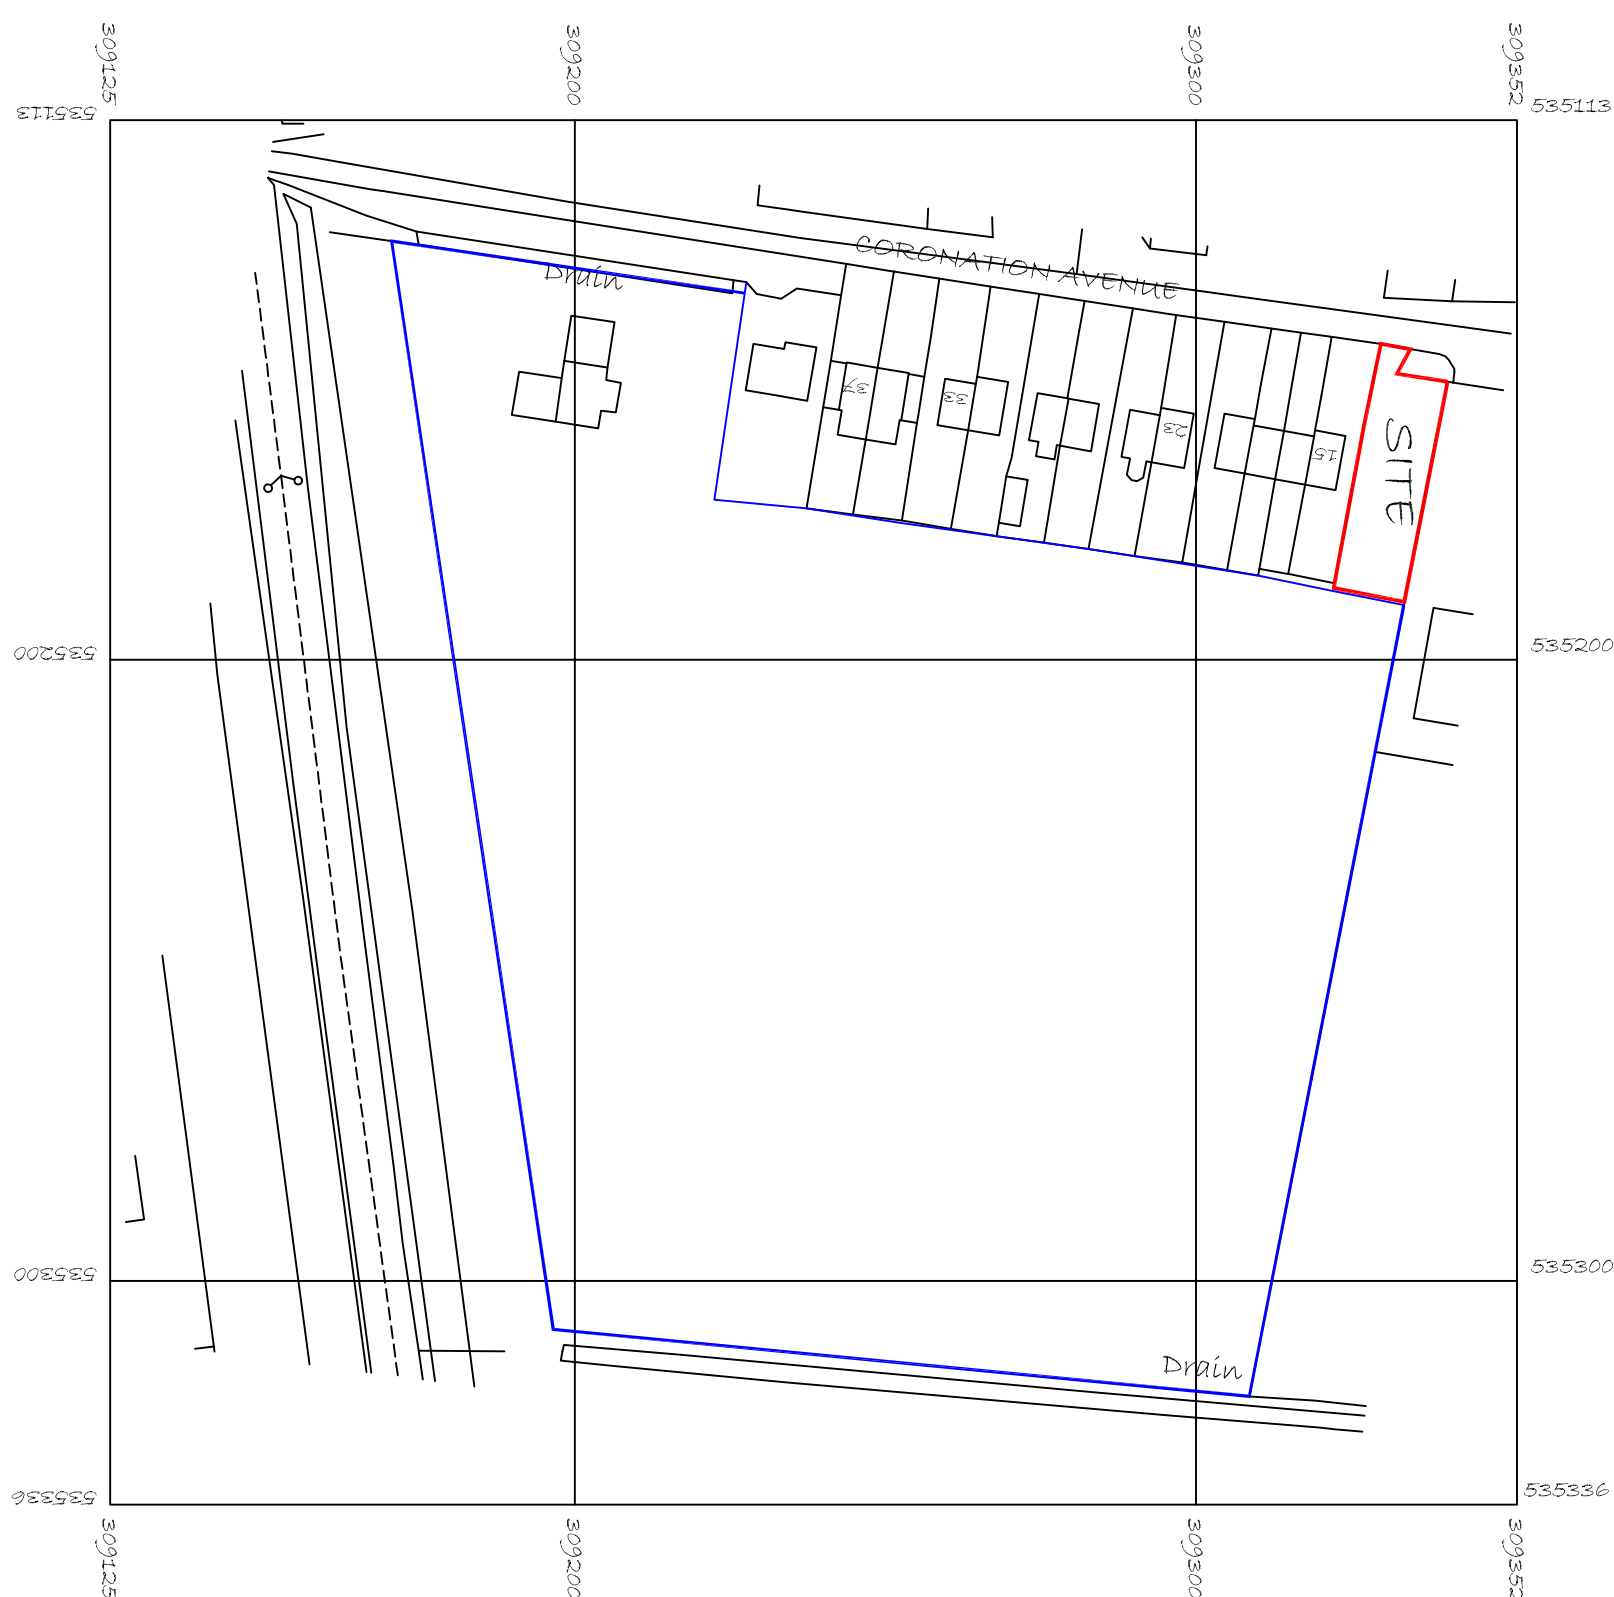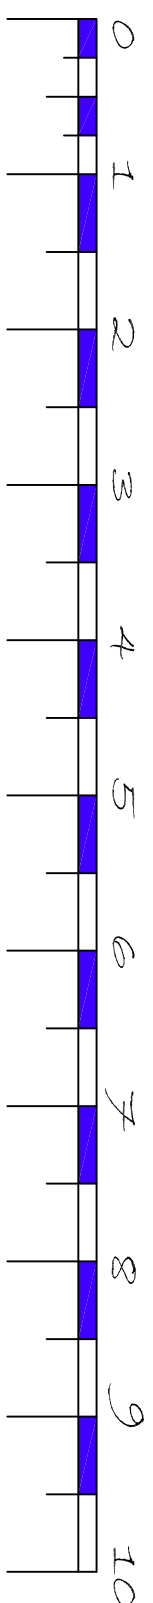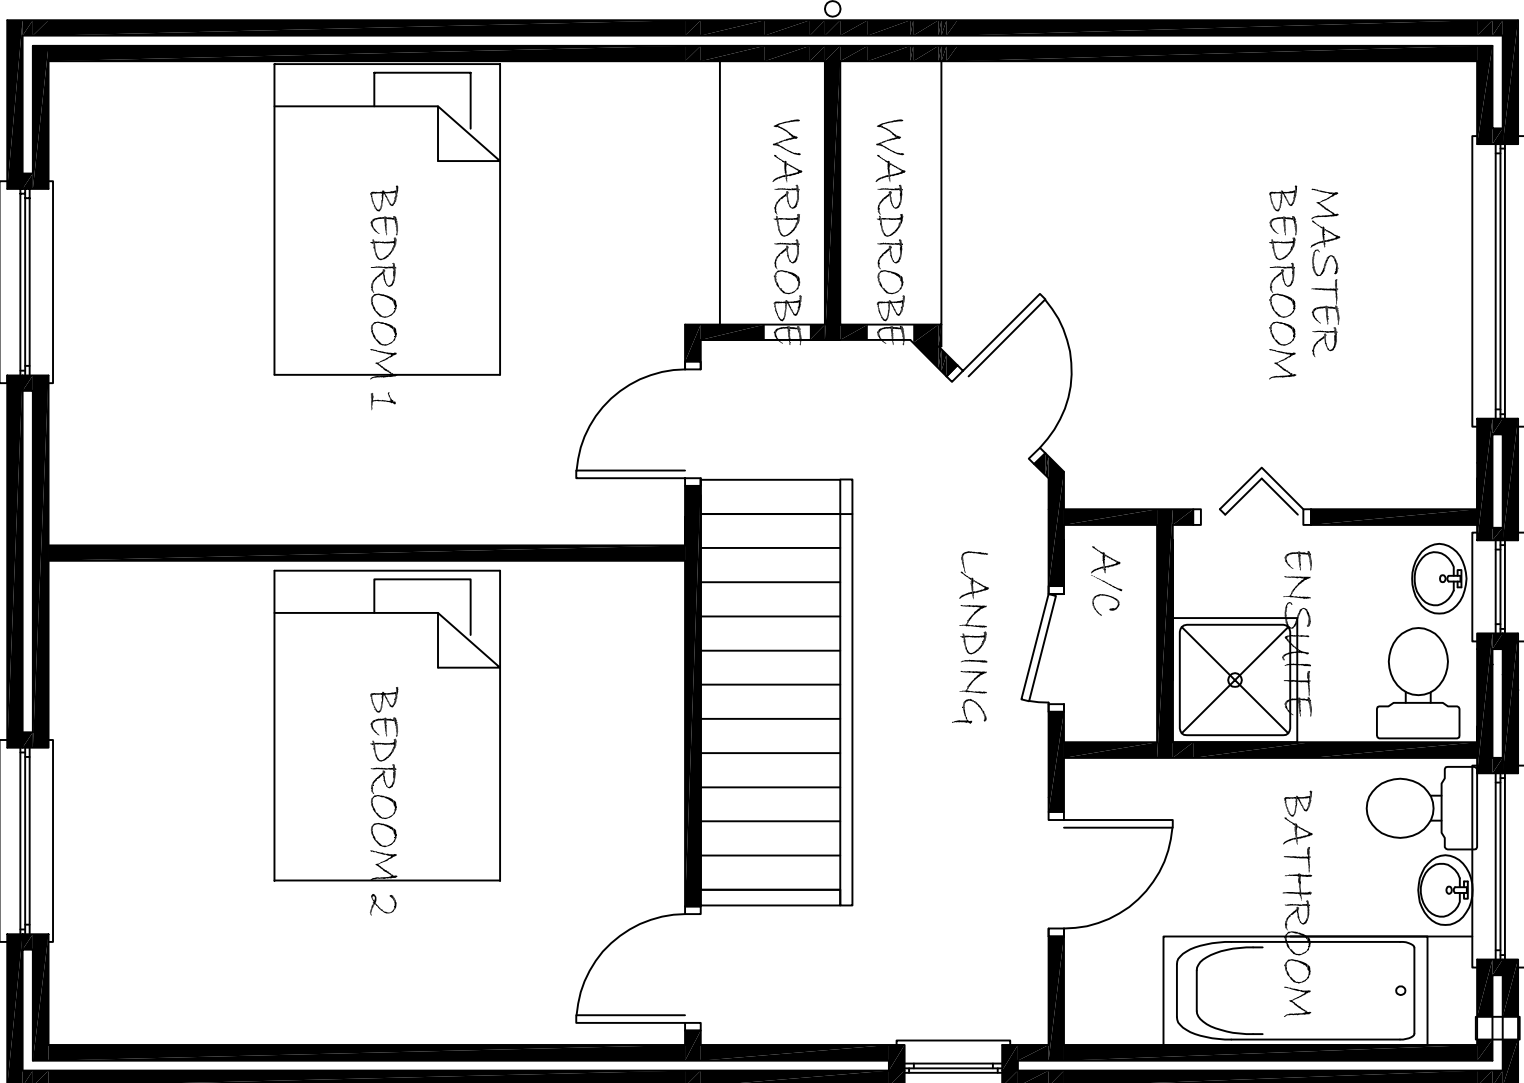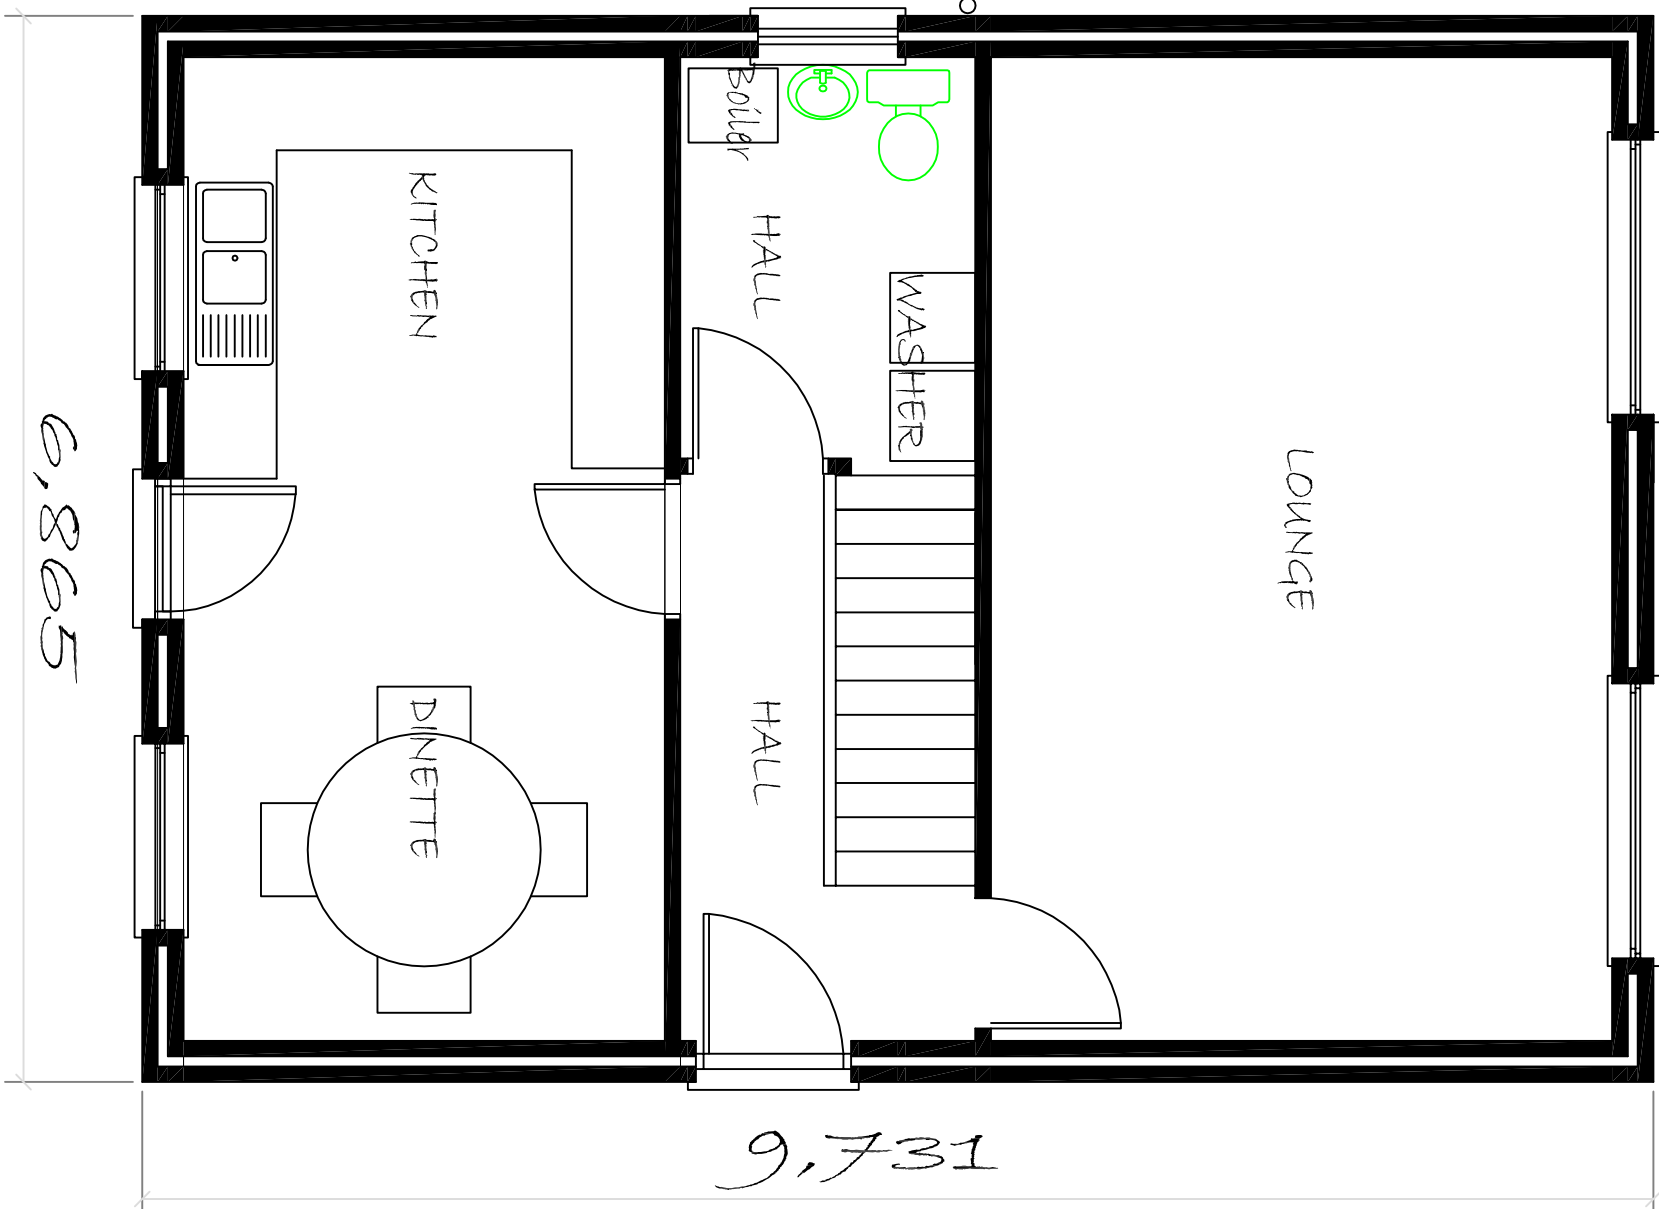 

LOCATION PLAN 1:1250

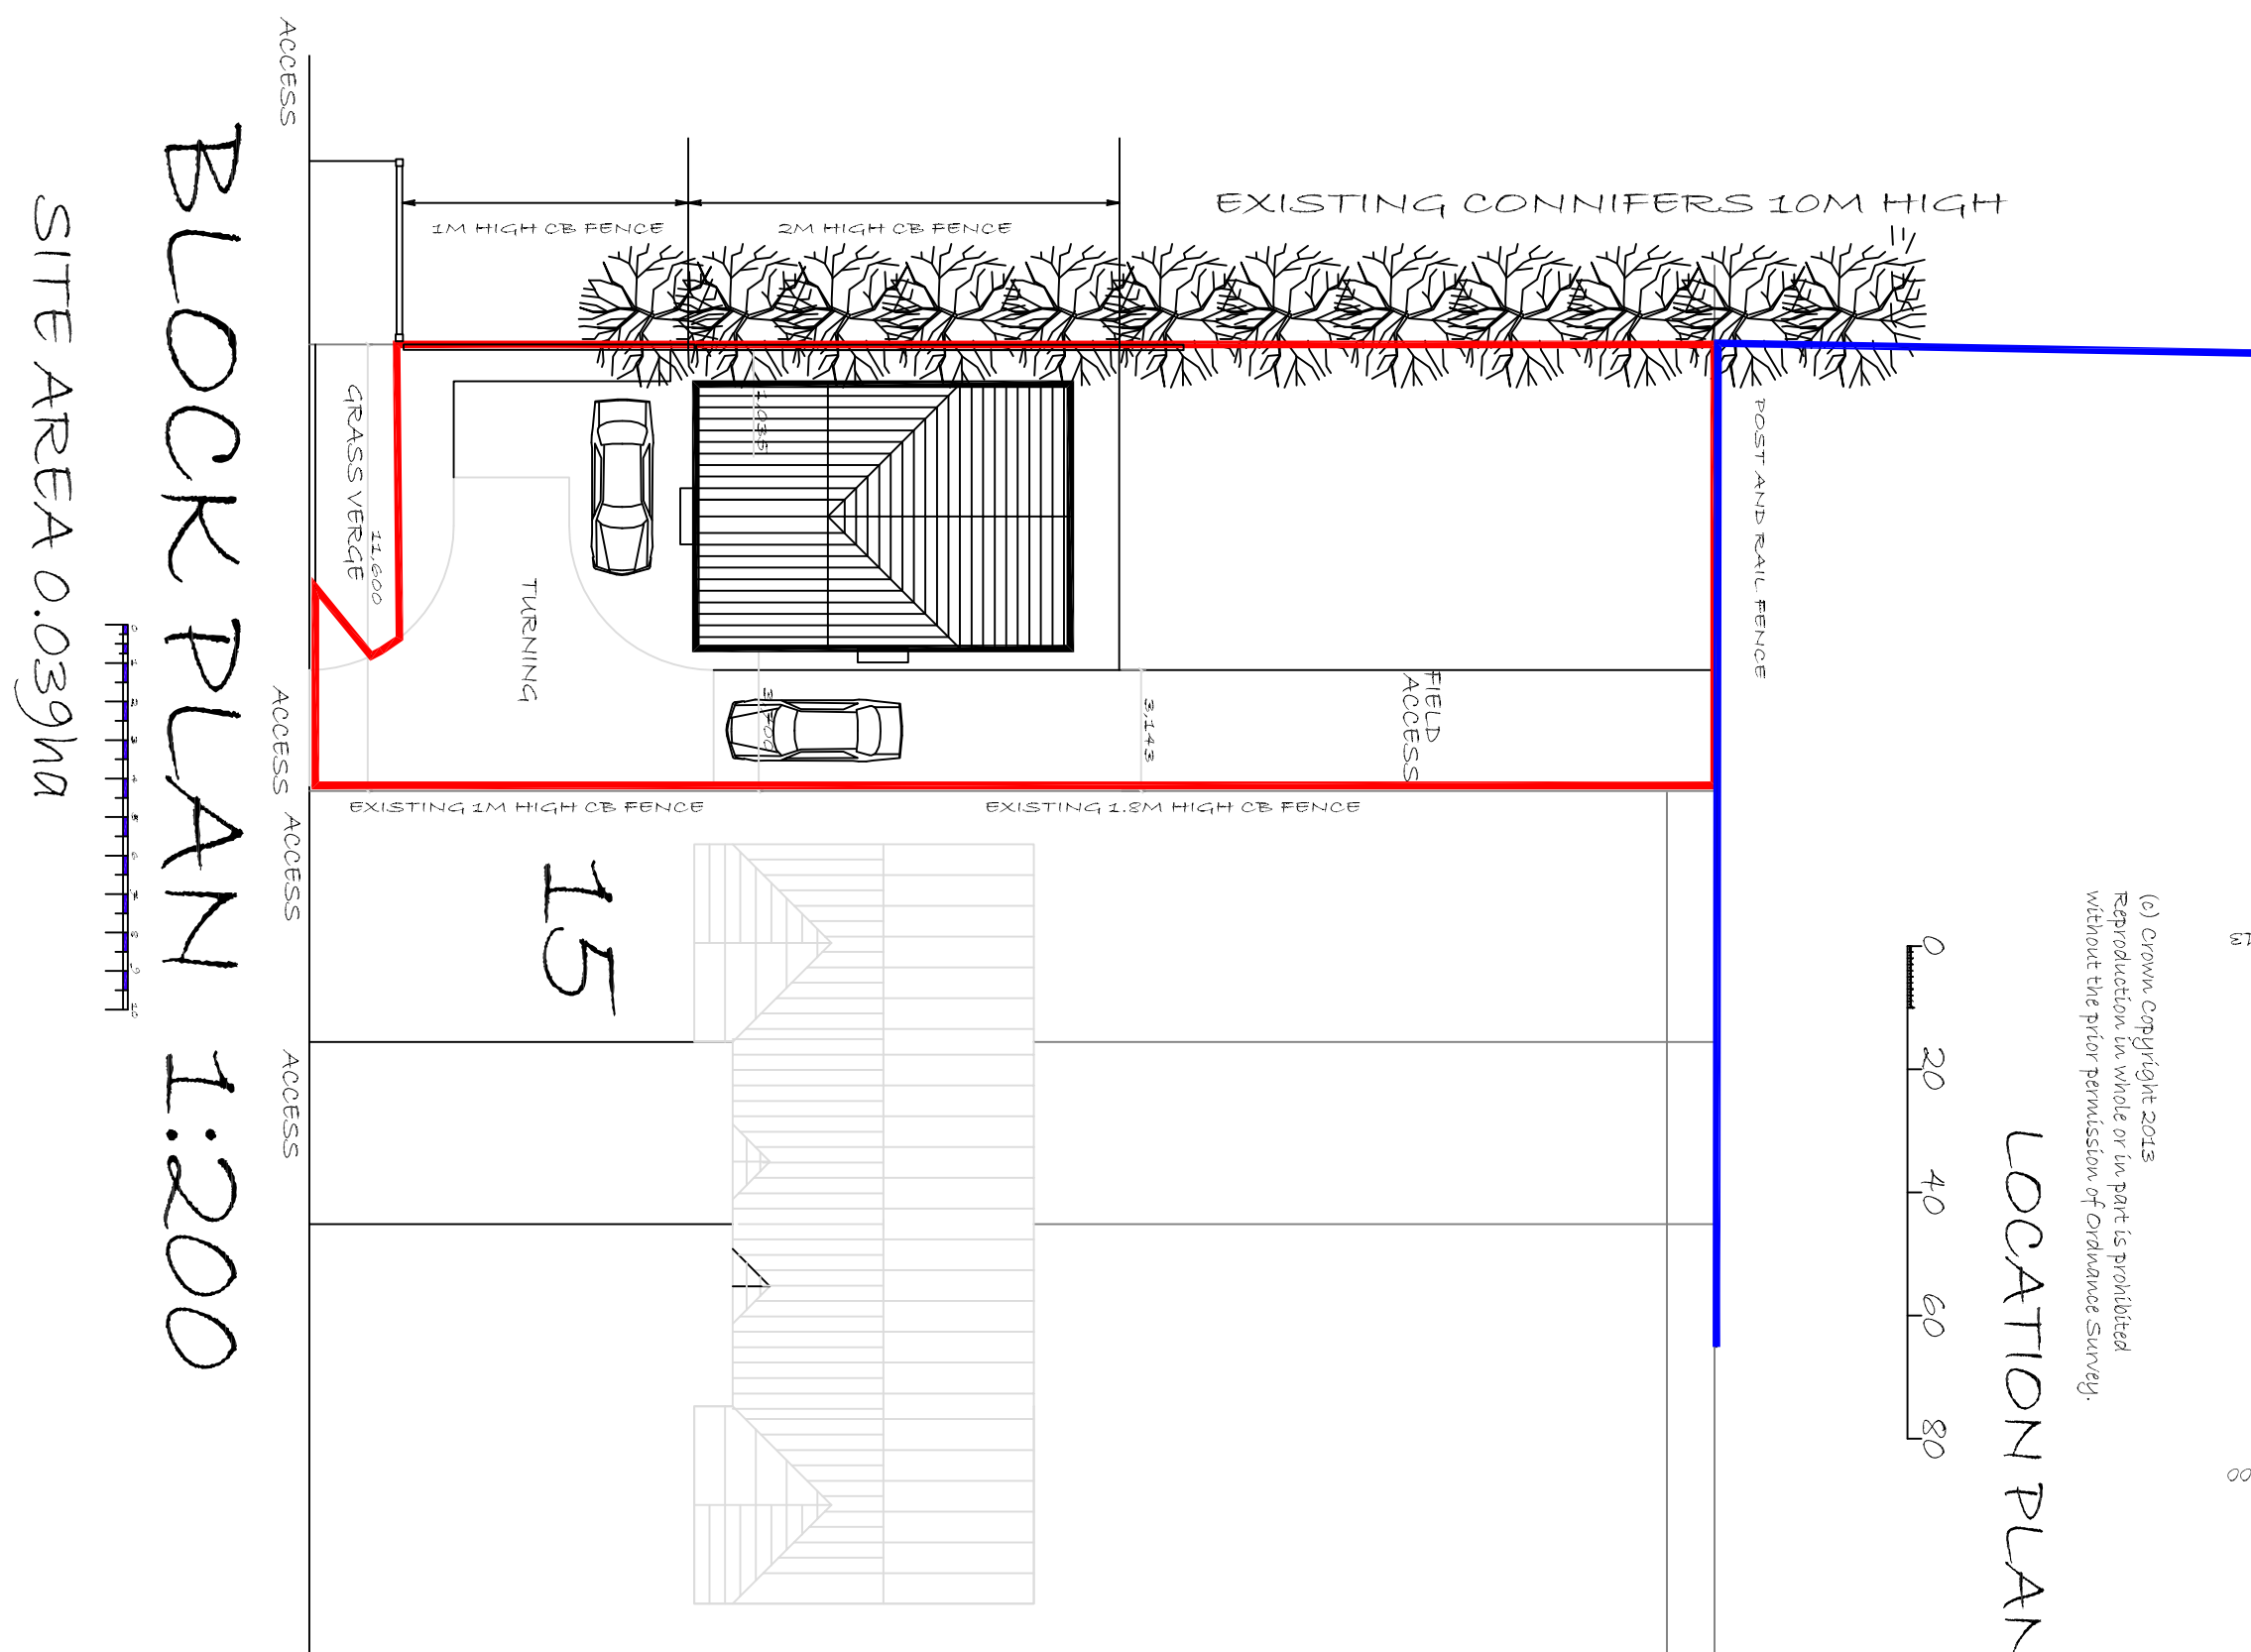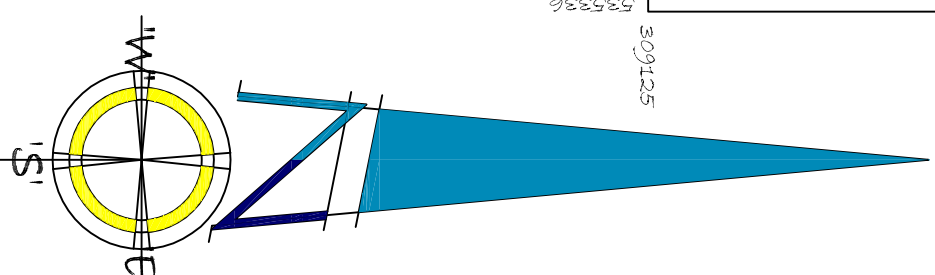 

BLOCK PLAN 1:200
SITE AREA 0.039ha

ESTABLISHED 1975		DAVID BROKER DESIGN SERVICES		ARCHITECTURAL TECHNICIANS	
DAVID BROKER		2015- G A PLANS ELEVATIONS AND SITE PLANS		WISBECH STATION ROAD	
PROPOSED 3 STOREY 3 BEDROOM DWELLING HOUSE		PROJECT ACCESS AND PARKING		WISBECH CAMBS PE13 4BY	
BUILDING PHOT NORTH OF NO 15		CORONATION AVENUE THROCKEN HOLL SPALDING LINS		WISBECH CAMBS PE13 4BY	
PE12 0QT		DB		Tel: 01432 848700	
1-30/0 A1		JAN 18		Fax: 01432 848700	
DO NOT SCALE FROM THIS DRAWING		All dimensions to be verified as site		Email: david.broker@btinternet.com	
and design remains the copyright of David Broker and may not be reproduced without permission.		David Broker or design 2000 will not be held responsible for any construction works undertaken prior to approval of the relevant planning permission.			
No approval or approval of the relevant planning permission.		No approval or approval of the relevant planning permission.			

		LABC		Leeds Architecture Birmingham City Council	
		Building Awards		Heritage award 2010 for conservation or renovation Heritage award 2010 for conservation	