



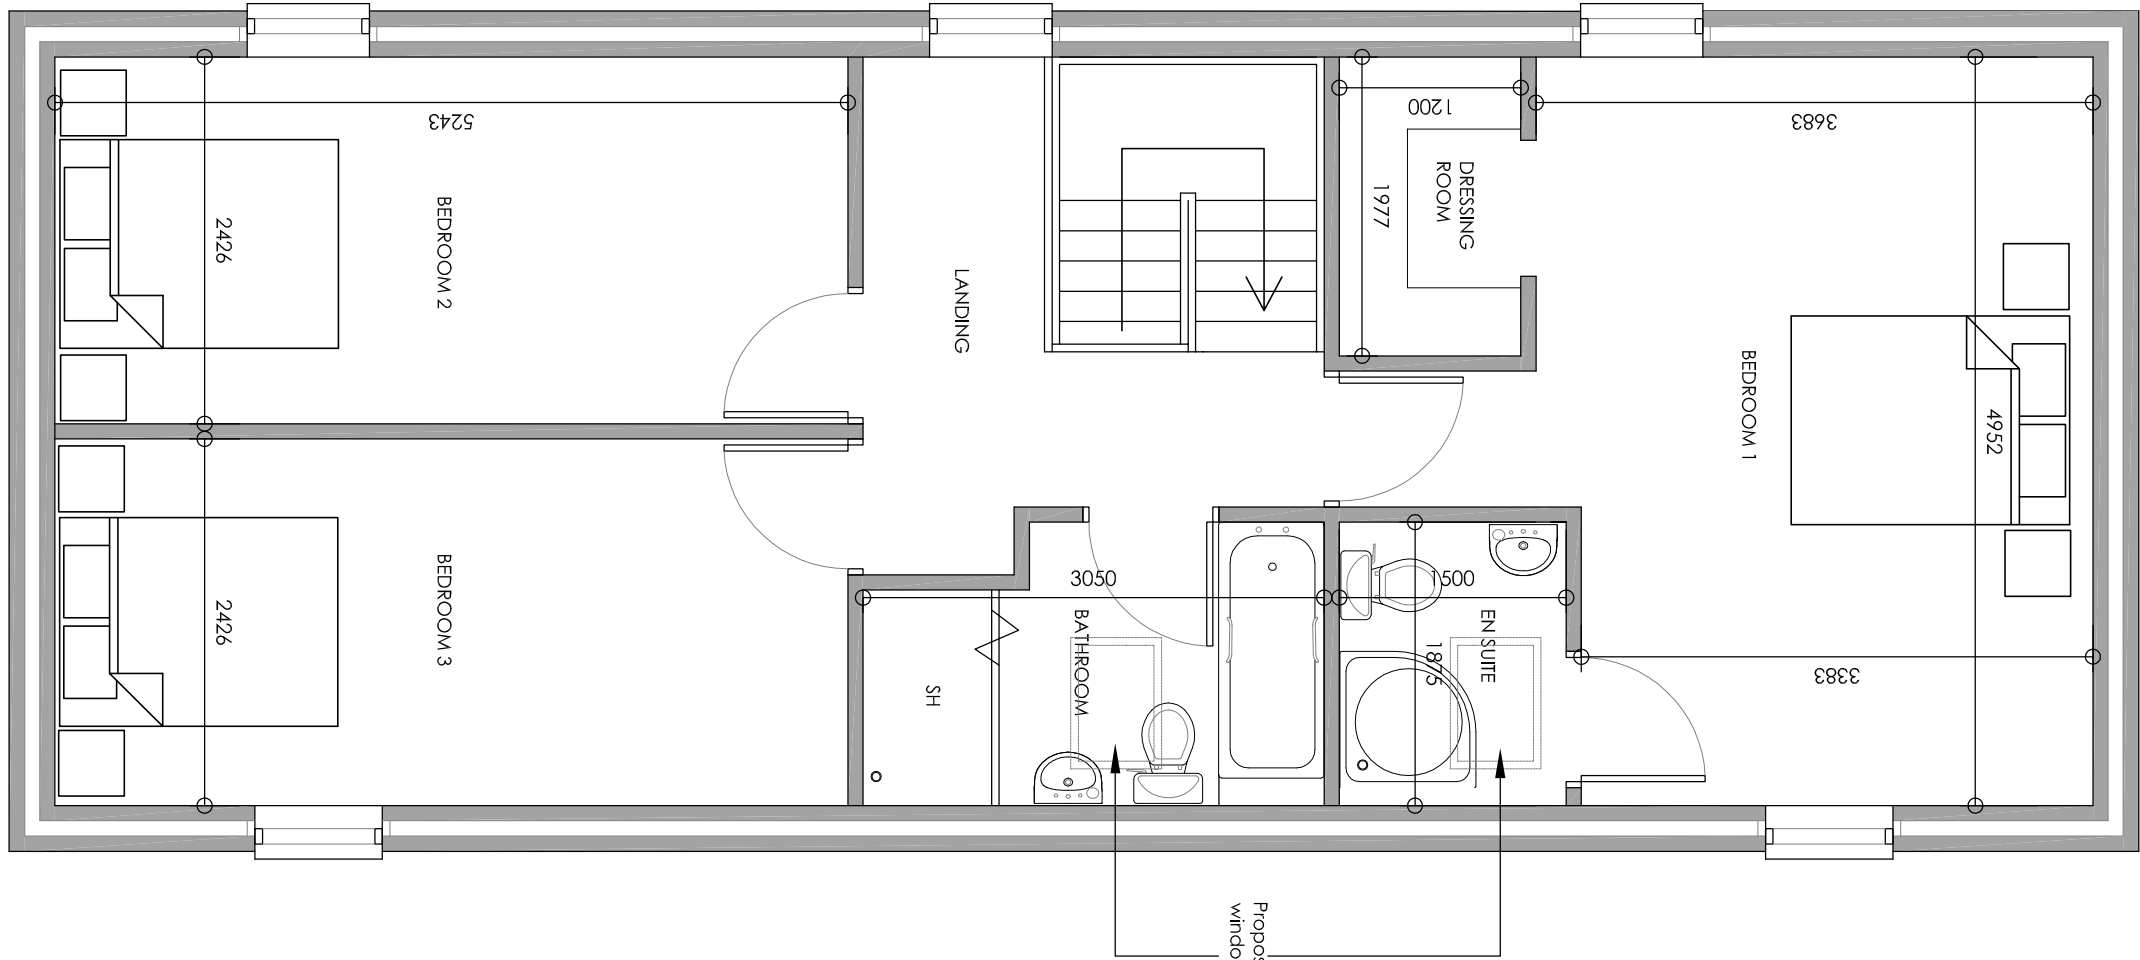


GROUND FLOOR


FIRST FLOOR

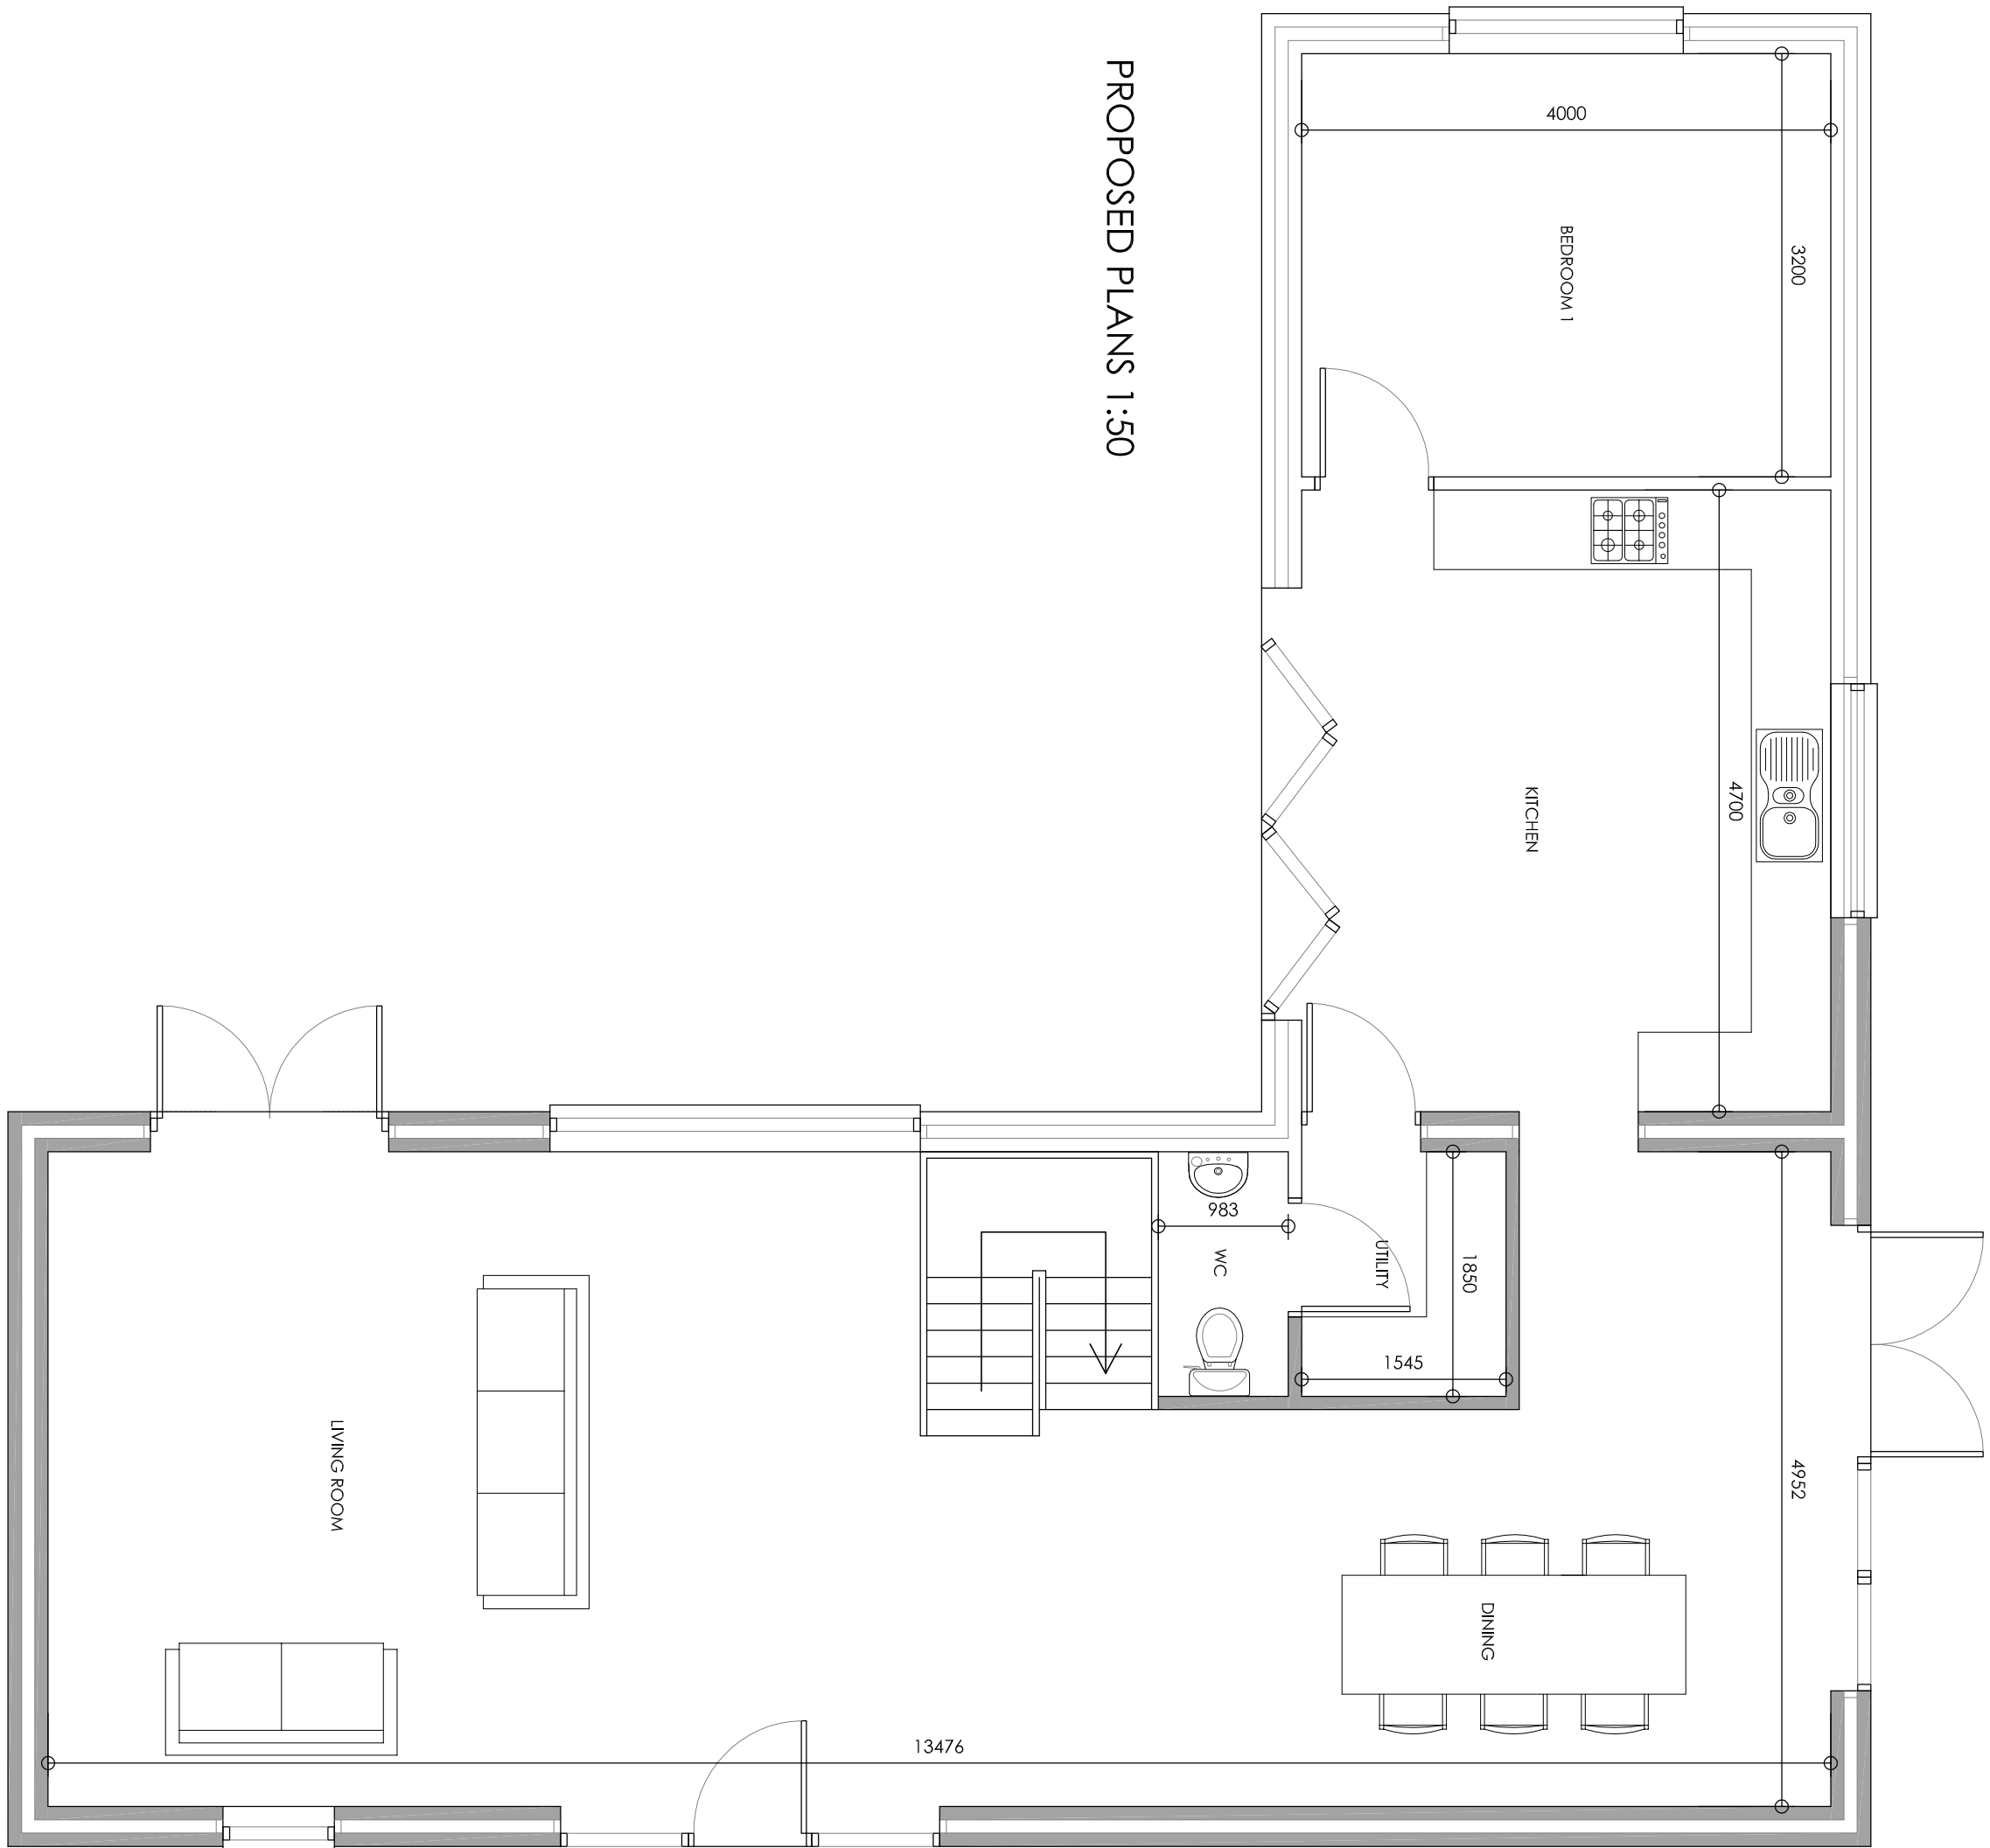


PROPOSED SITE PLAN 1:200

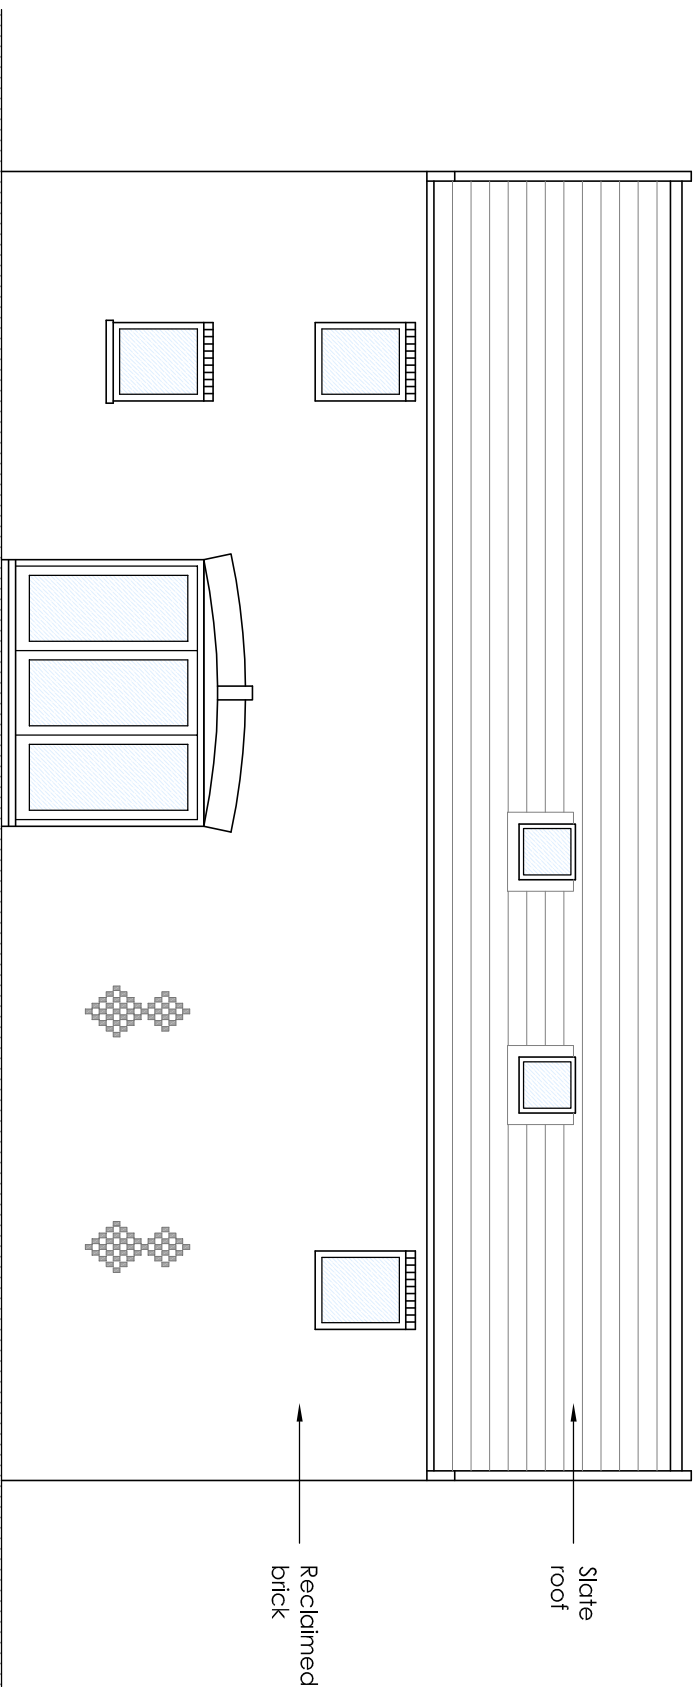


FRONT (EAST) ELEVATION

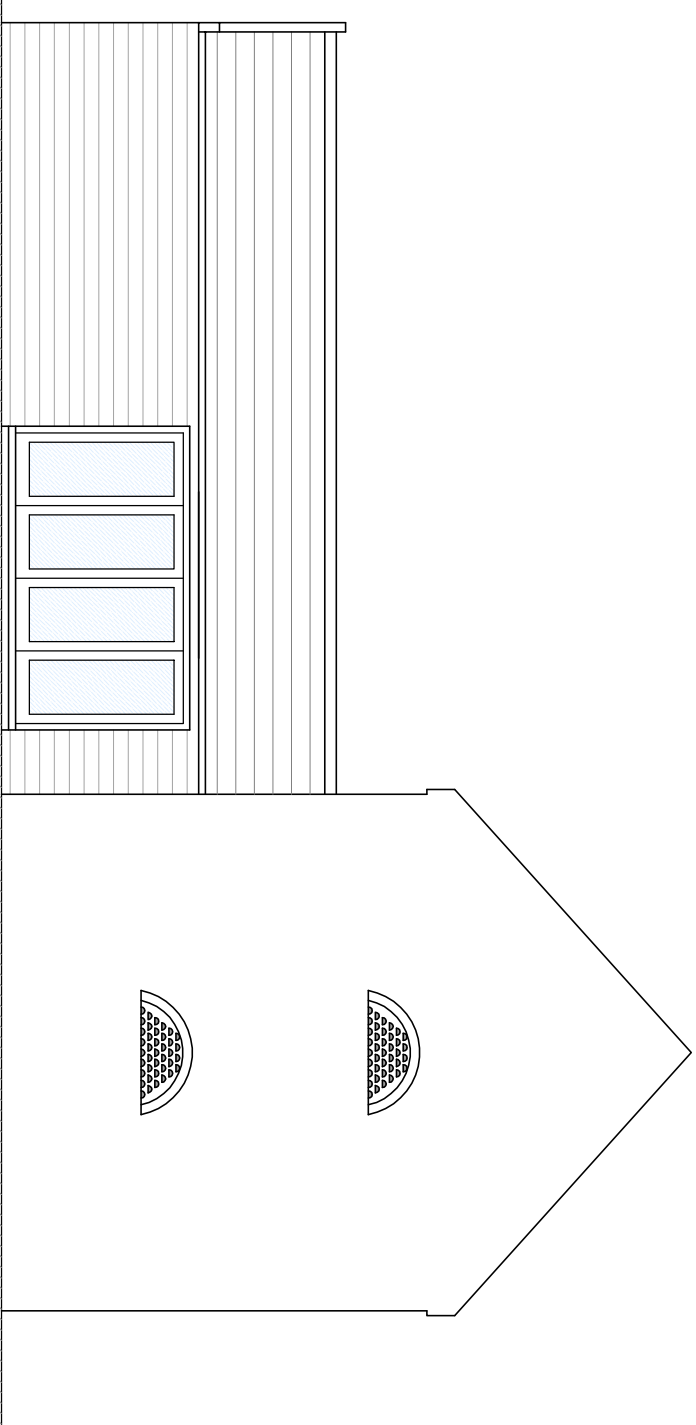


SIDE (SOUTH) ELEVATION

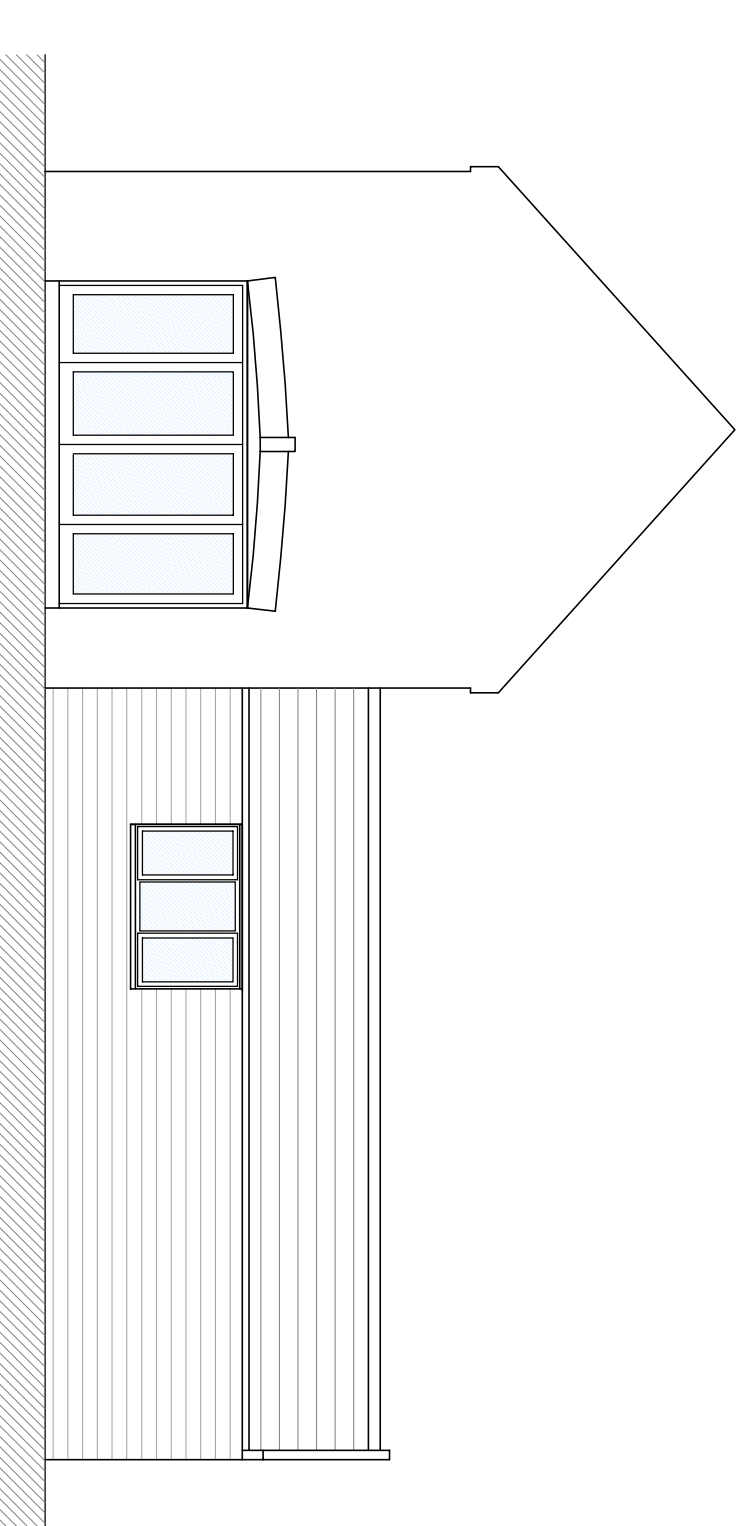


SIDE (NORTH) ELEVATION
PROPOSED ELEVATIONS 1:100

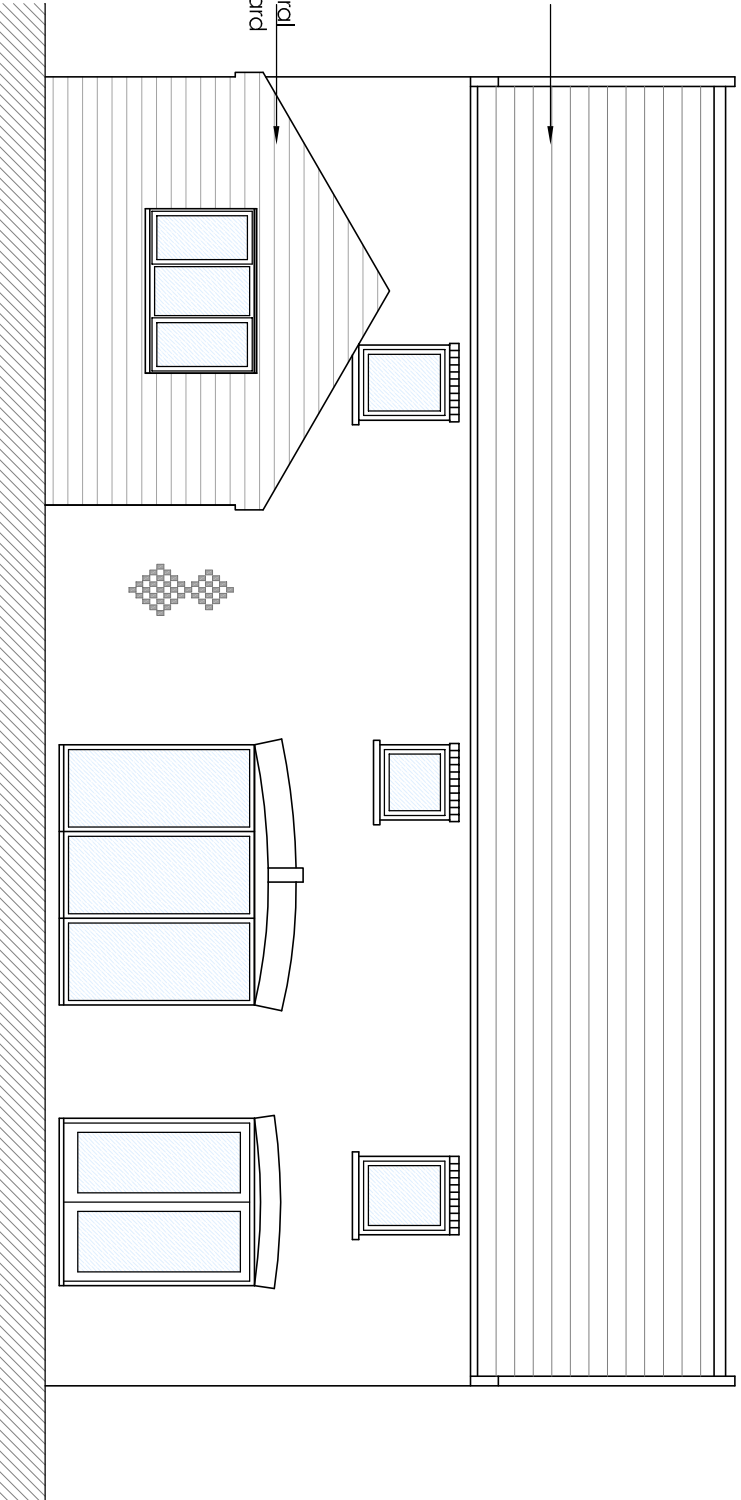

REAR (WEST) ELEVATION

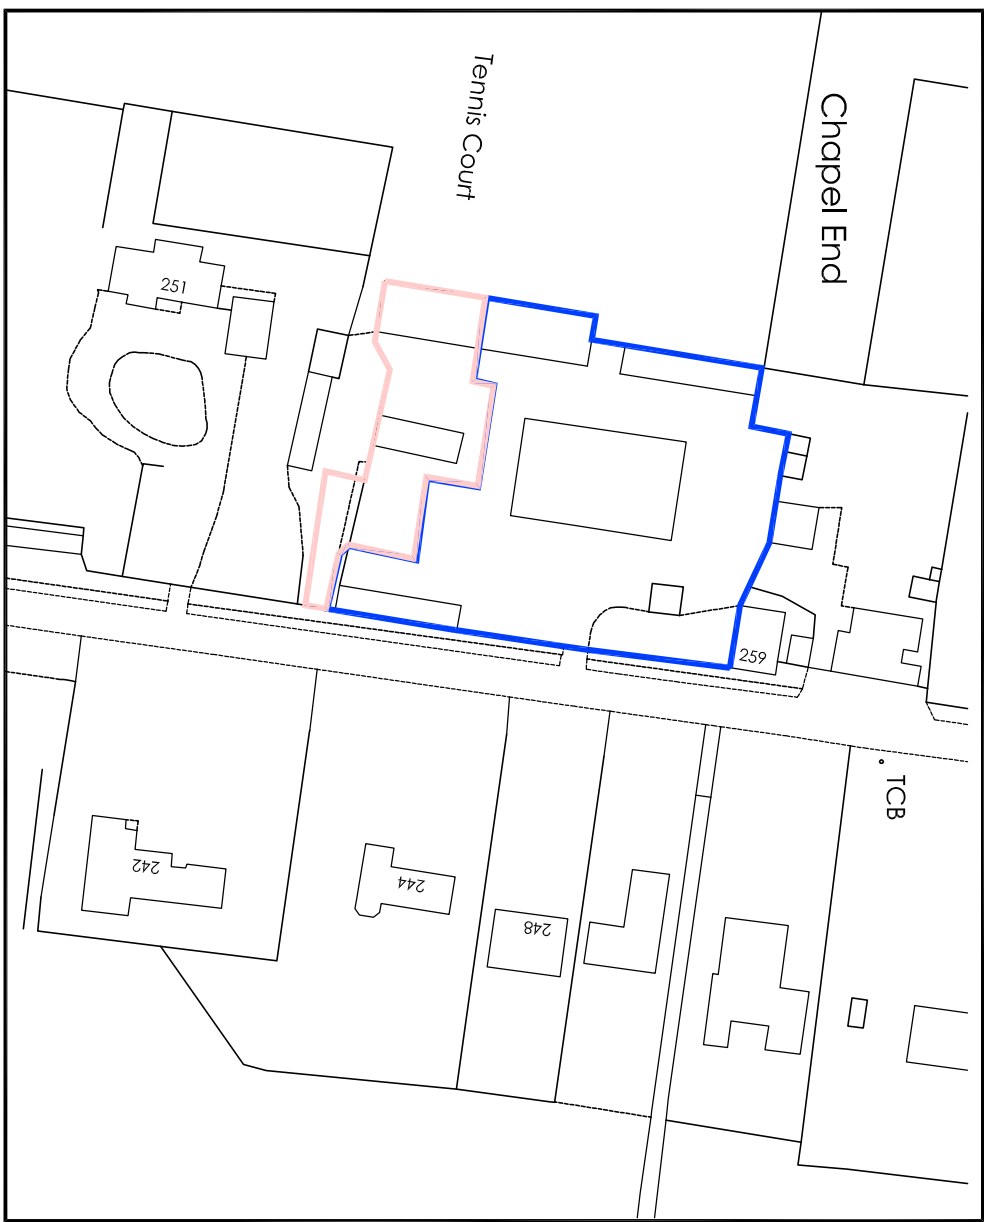

LOCATION PLAN 1:1250

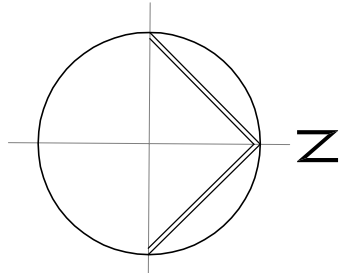

REV A. REAR WALL AMENDED TO FENCE FRONT WALL AMENDED TO 900 HIGH

Peter Humphrey Associates
ARCHITECTURAL DESIGN AND BUILDING

PROJECT
The Oaks
251 Broadgate
Sutton st Edmund
Lincolnshire

CLIENT
Mr Bacon & Mr Haynes

DRAWING TITLE
BARN 1 - REBUILD

DATE JULY 18 SCALE AS SHOWN JOB NO. 5888-PL01B

DO NOT SCALE FROM THIS DRAWING
COPYRIGHT: THIS DRAWING MUST NOT BE ISSUED, LOANED OR COPIED
WITHOUT THE CONSENT OF PETER HUMPHREY ASSOCIATES

Peter Humphrey Associates
ARCHITECTURAL DESIGN AND BUILDING
TELEPHONE 01945 466 433
FAX 01945 466 433
E-MAIL: info@peterhumphrey.co.uk
30 OLD MARKET WIMBORNE DORSET DT9 1NB
Building
Design
Category: Wren 2008