




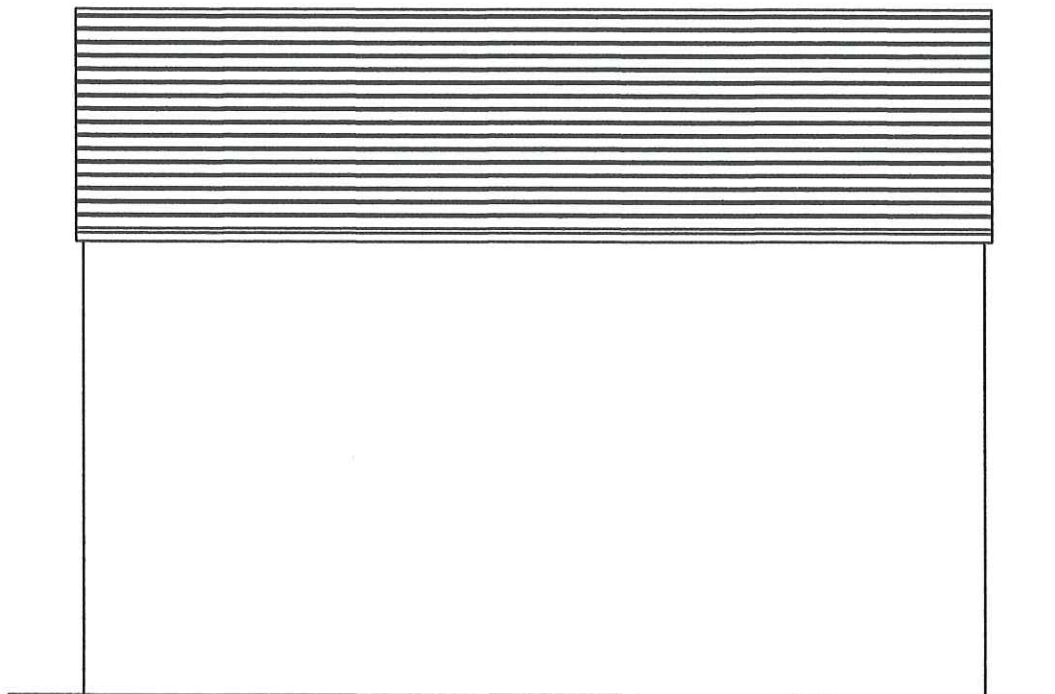

SIDE ELEVATION

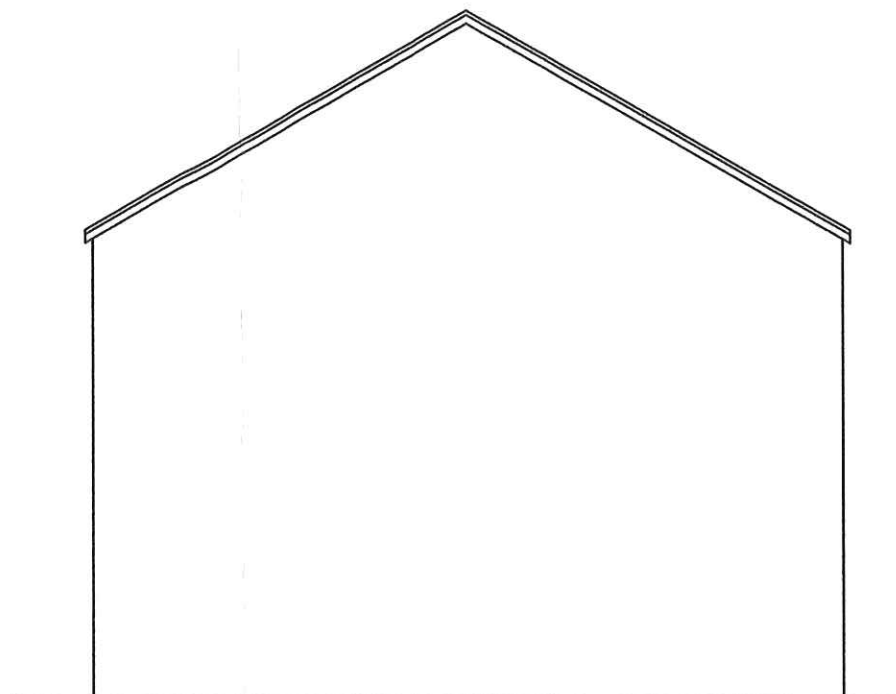

REAR ELEVATION

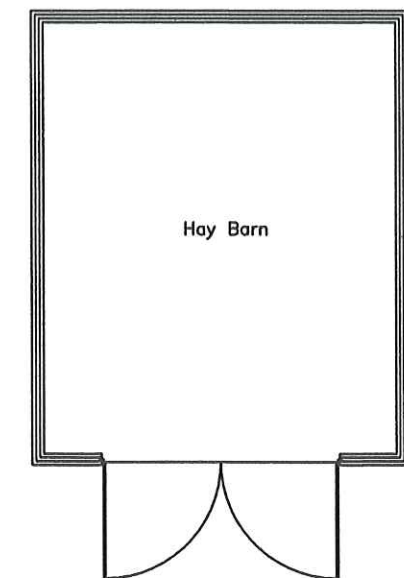

GROUND FLOOR PLAN

(Scale 1:200)


Materials Key

Black Timber Cladding  
Red Pantiles  
Timber Stable Doors  
Black UPVC Rainwater goods


| No                                                                               | Description | Date              | Drm |
|----------------------------------------------------------------------------------|-------------|-------------------|-----|
| Revision                                                                         |             |                   |     |
| Project<br>Proposed Alterations<br>at 15 Lutton Gate Road,<br>Gedney Hill, Lincs |             |                   |     |
| Drawing<br>Proposed Hay Barn                                                     |             |                   |     |
| Drg No                                                                           | GH/20       | Scale 1:100/1:200 |     |

**M. V. G.**  
DESIGN

M.V.G Design  
Dovecote House  
Dovecote Close  
Barton Seagrave  
Northants. NN15 6GT  
Tel: 01536 410309  
Fax: 01536 410309

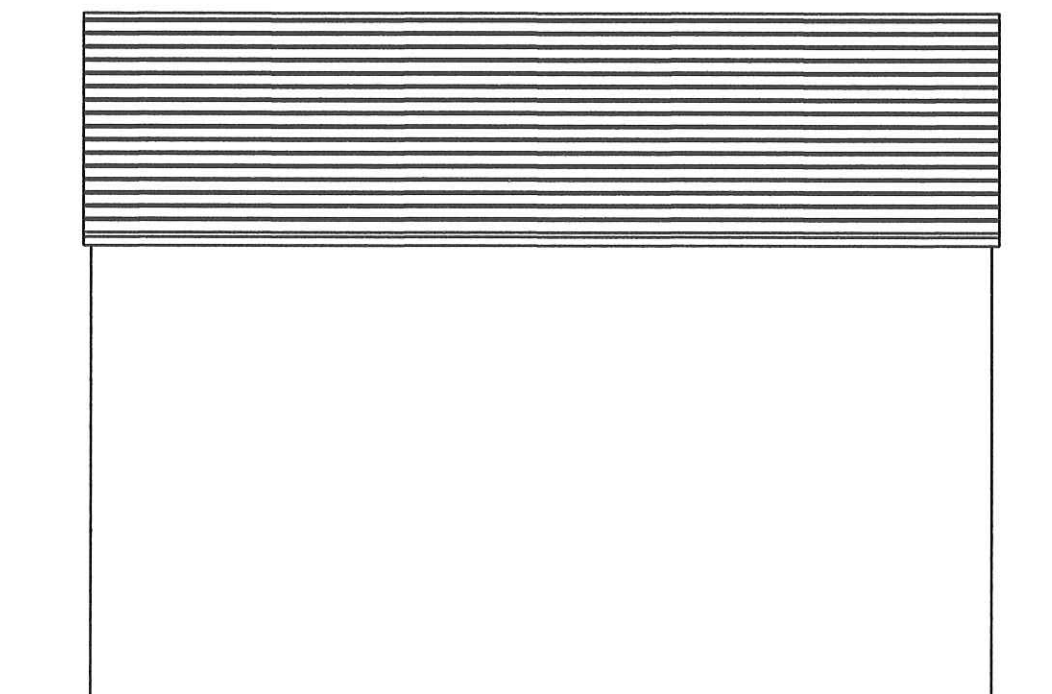

SIDE ELEVATION

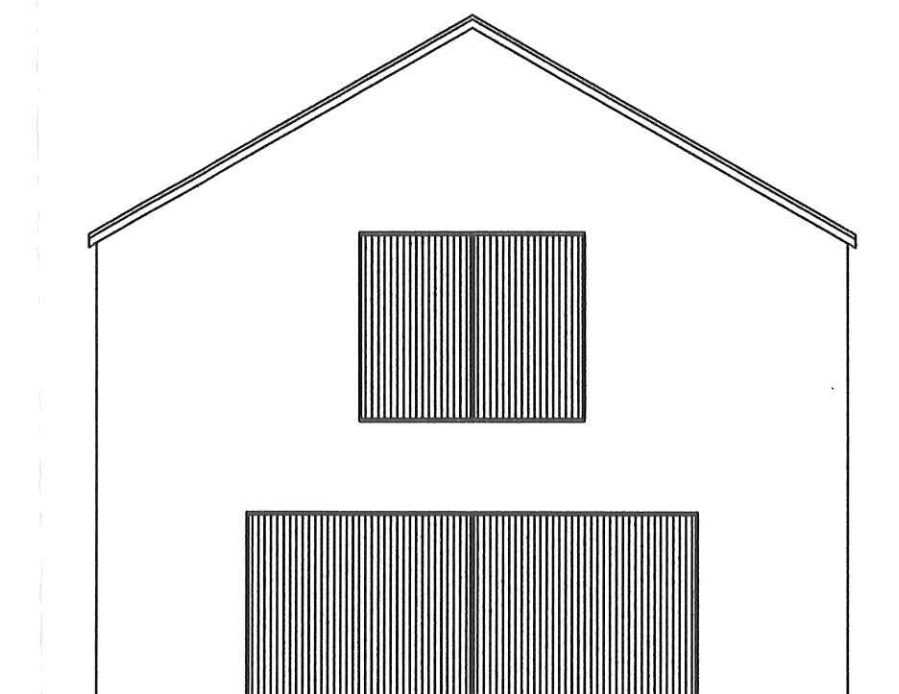

FRONT ELEVATION