




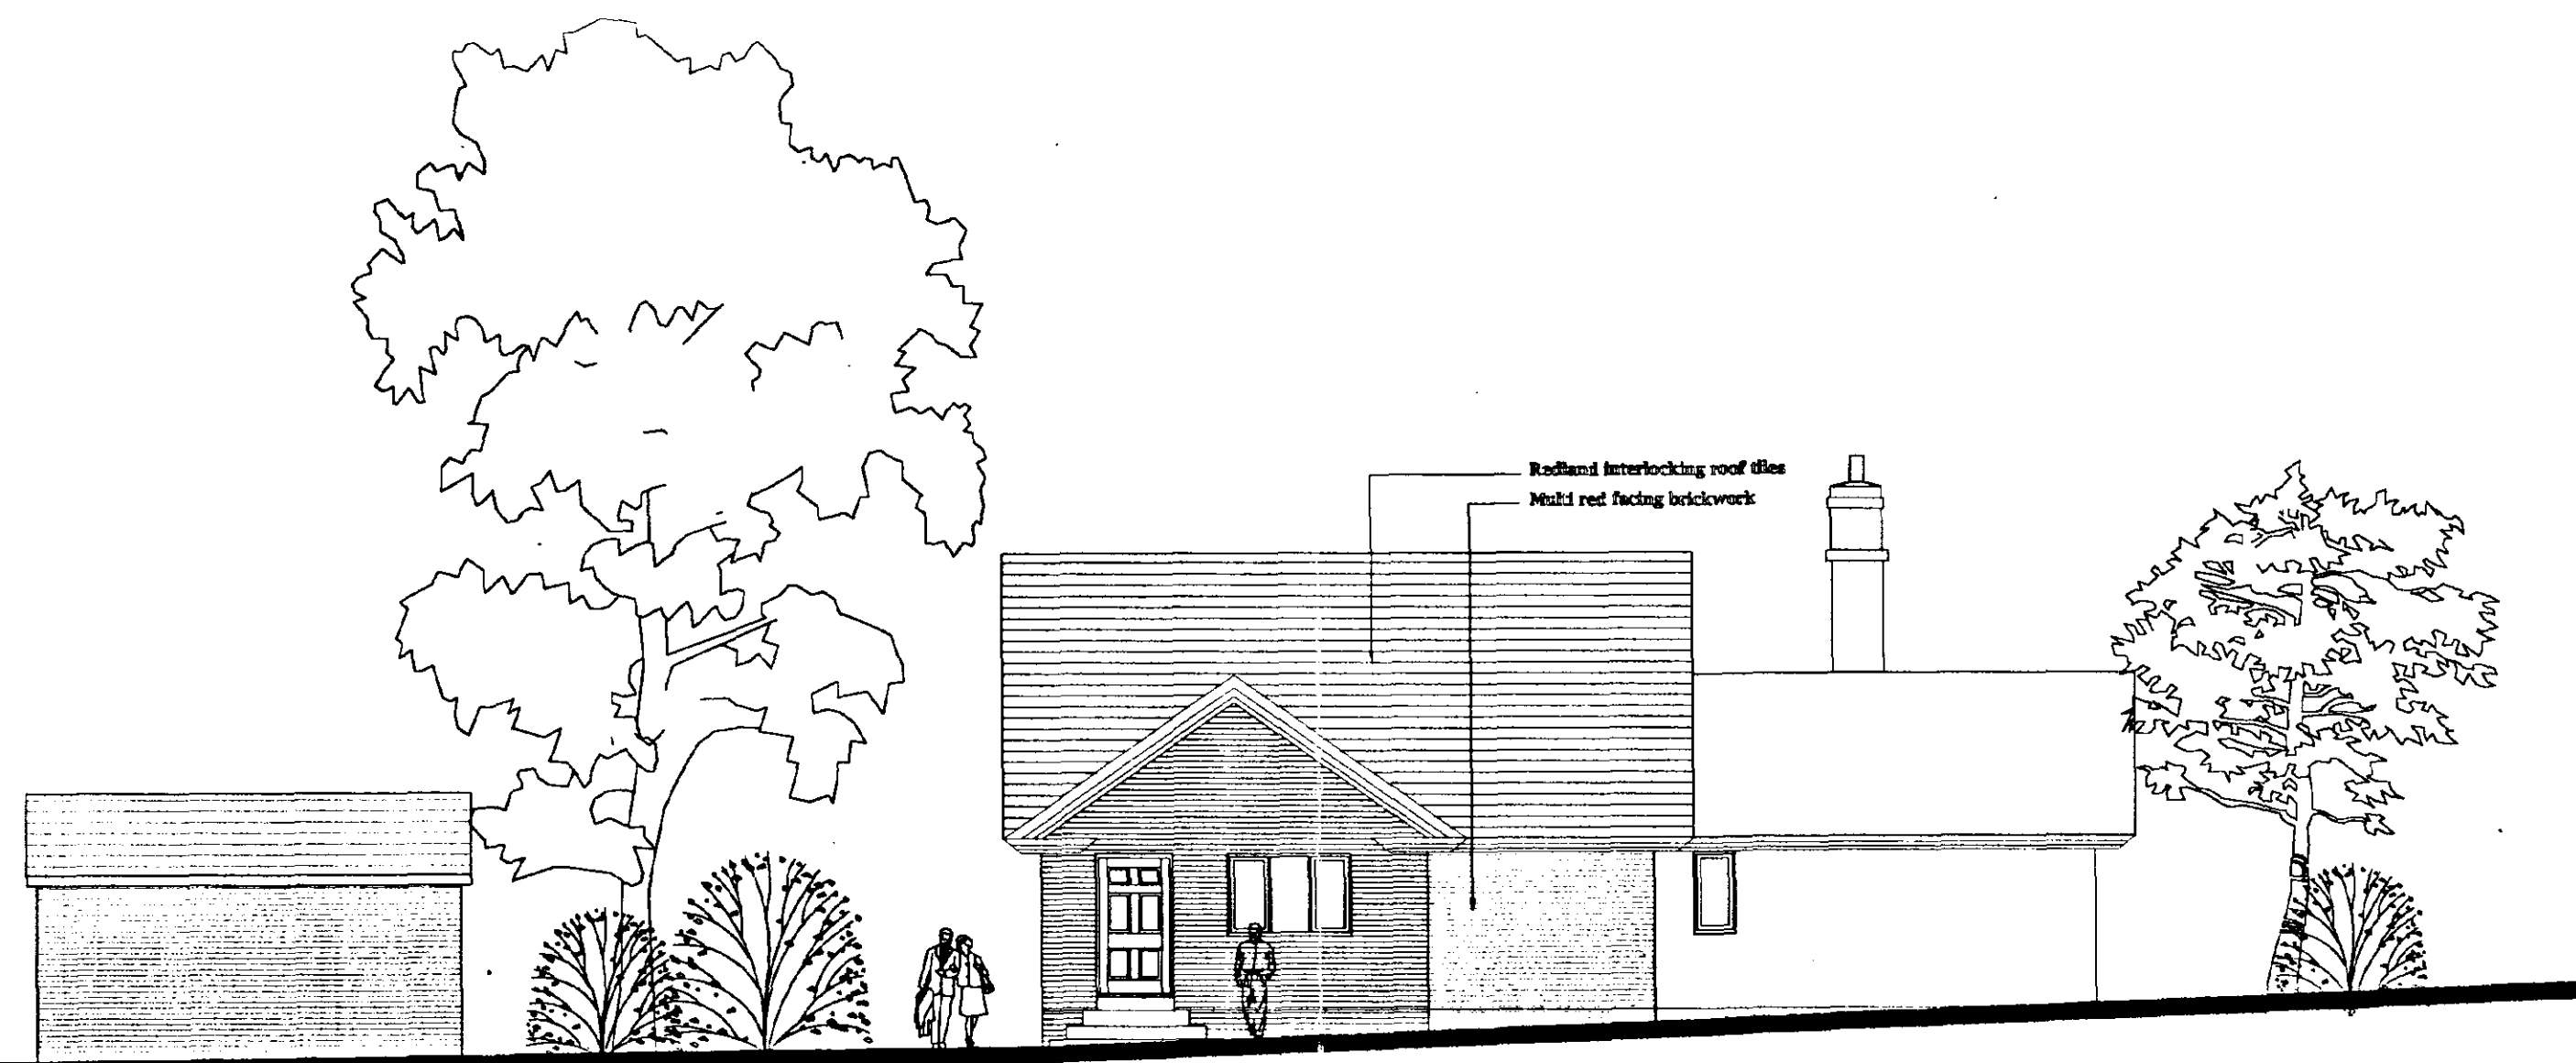


WEST ELEVATION

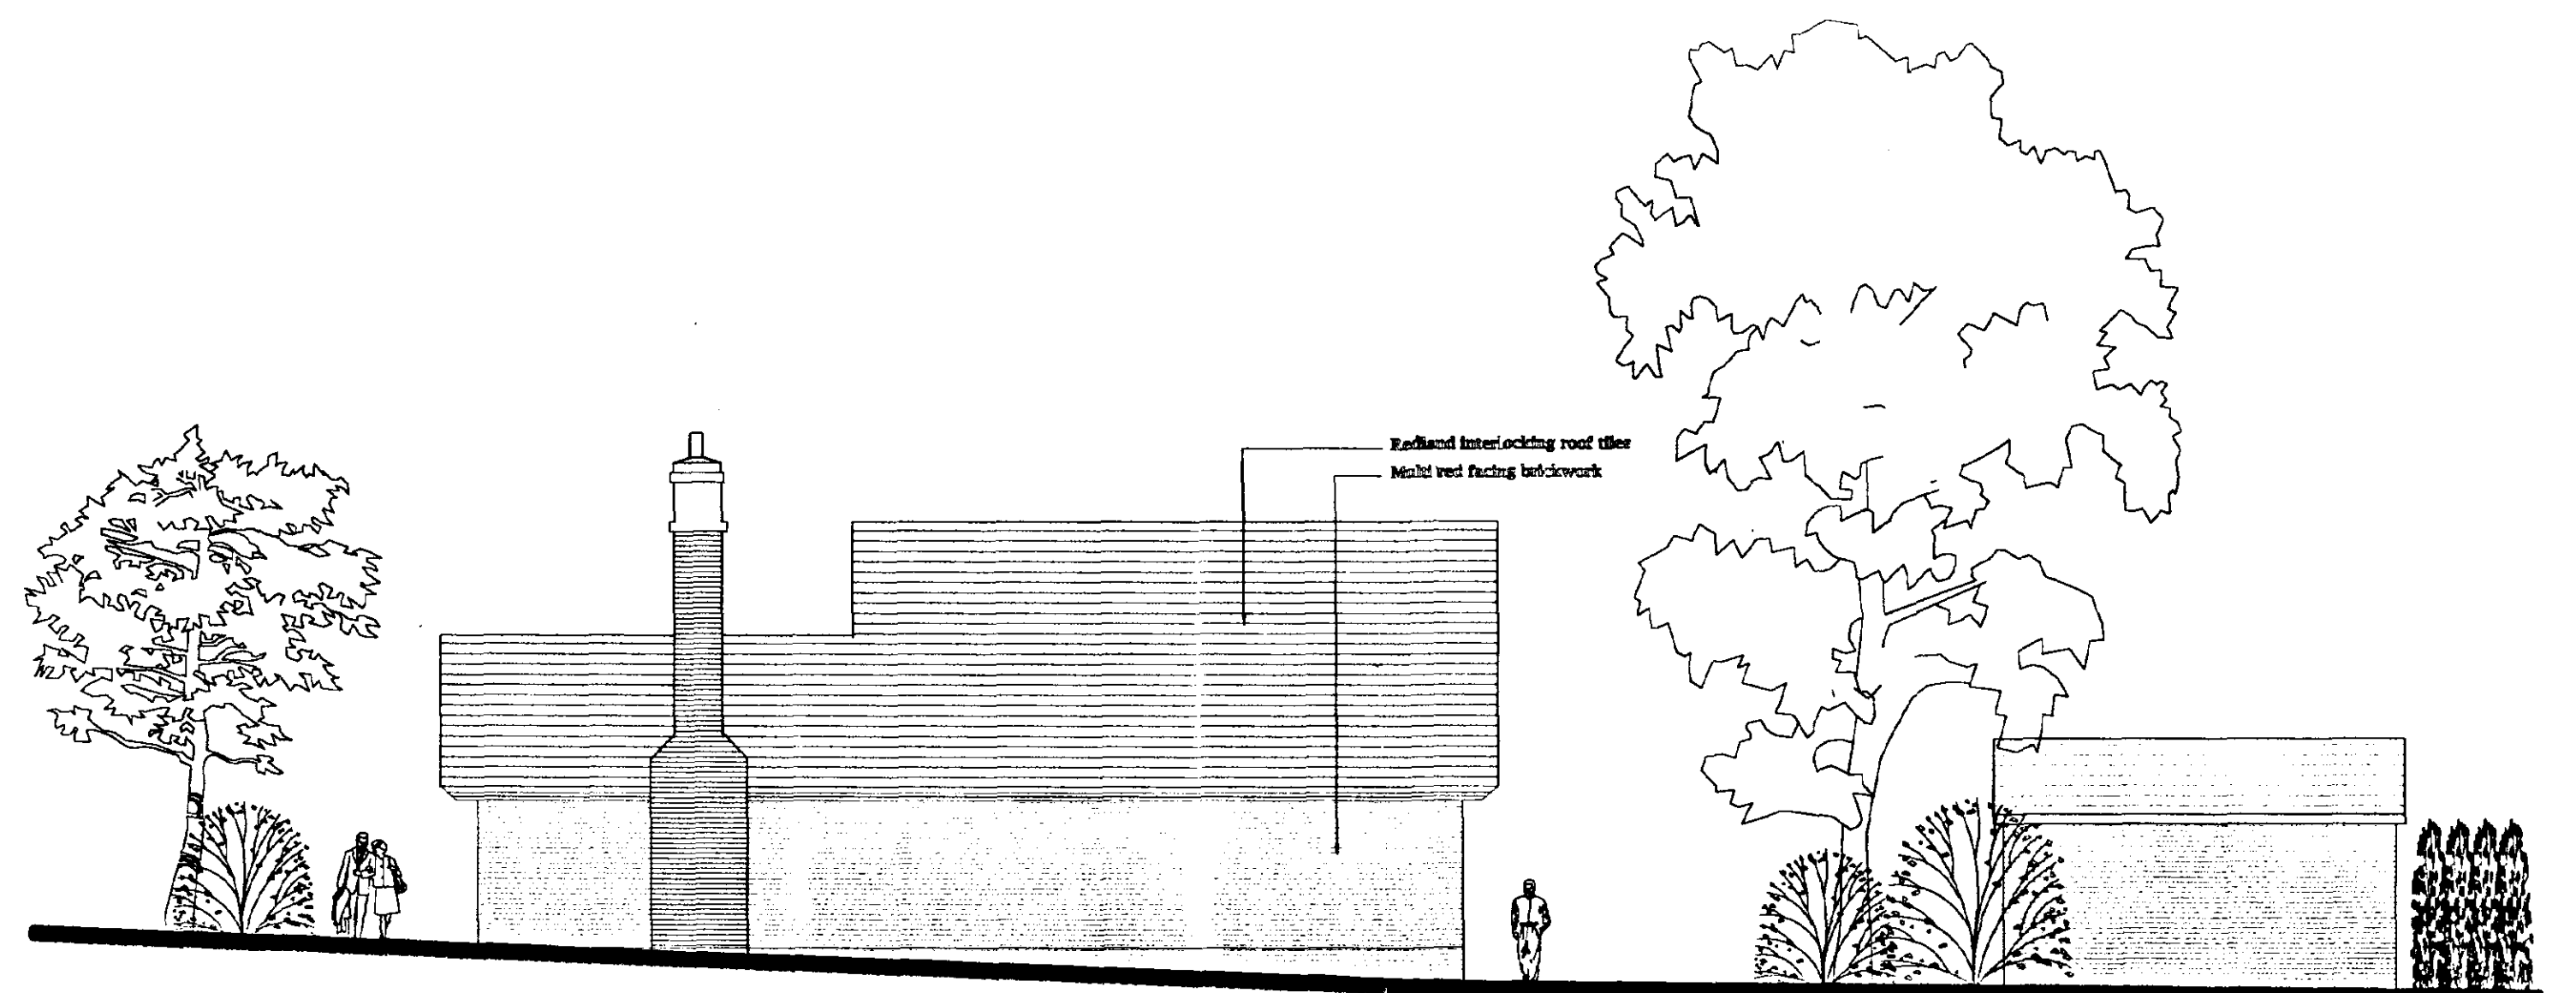


EAST ELEVATION

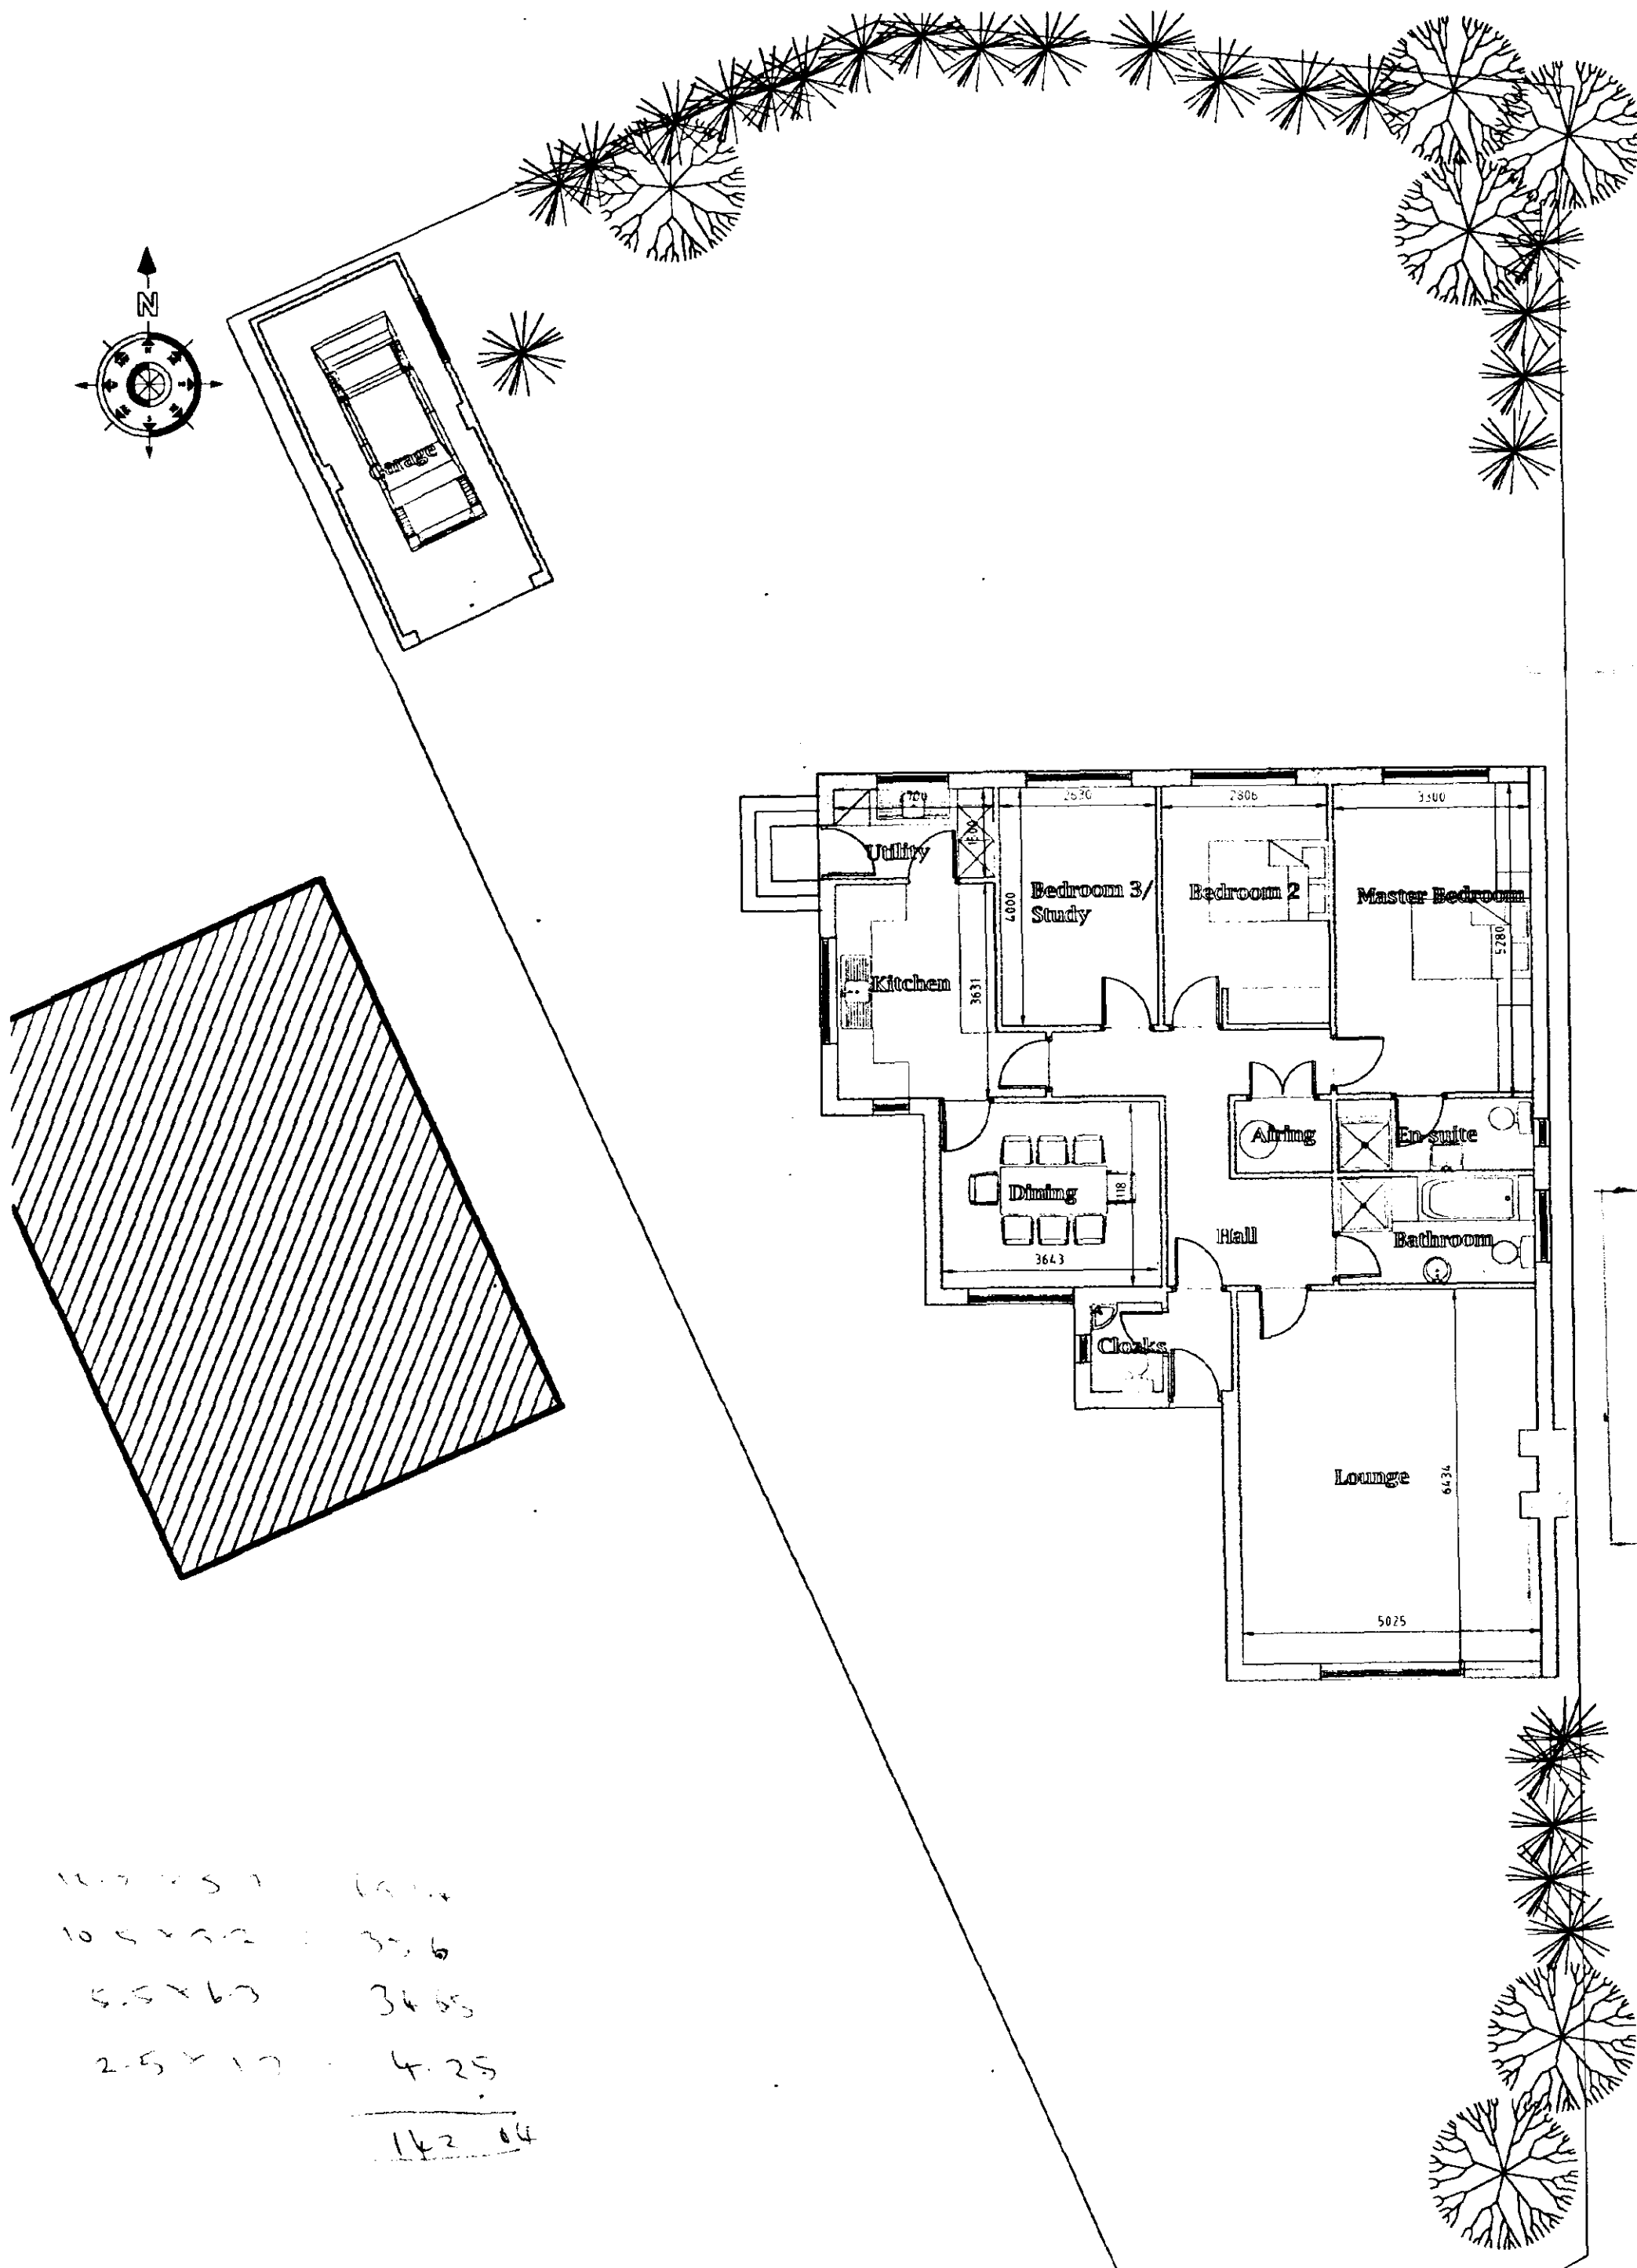

NORTH ELEVATION

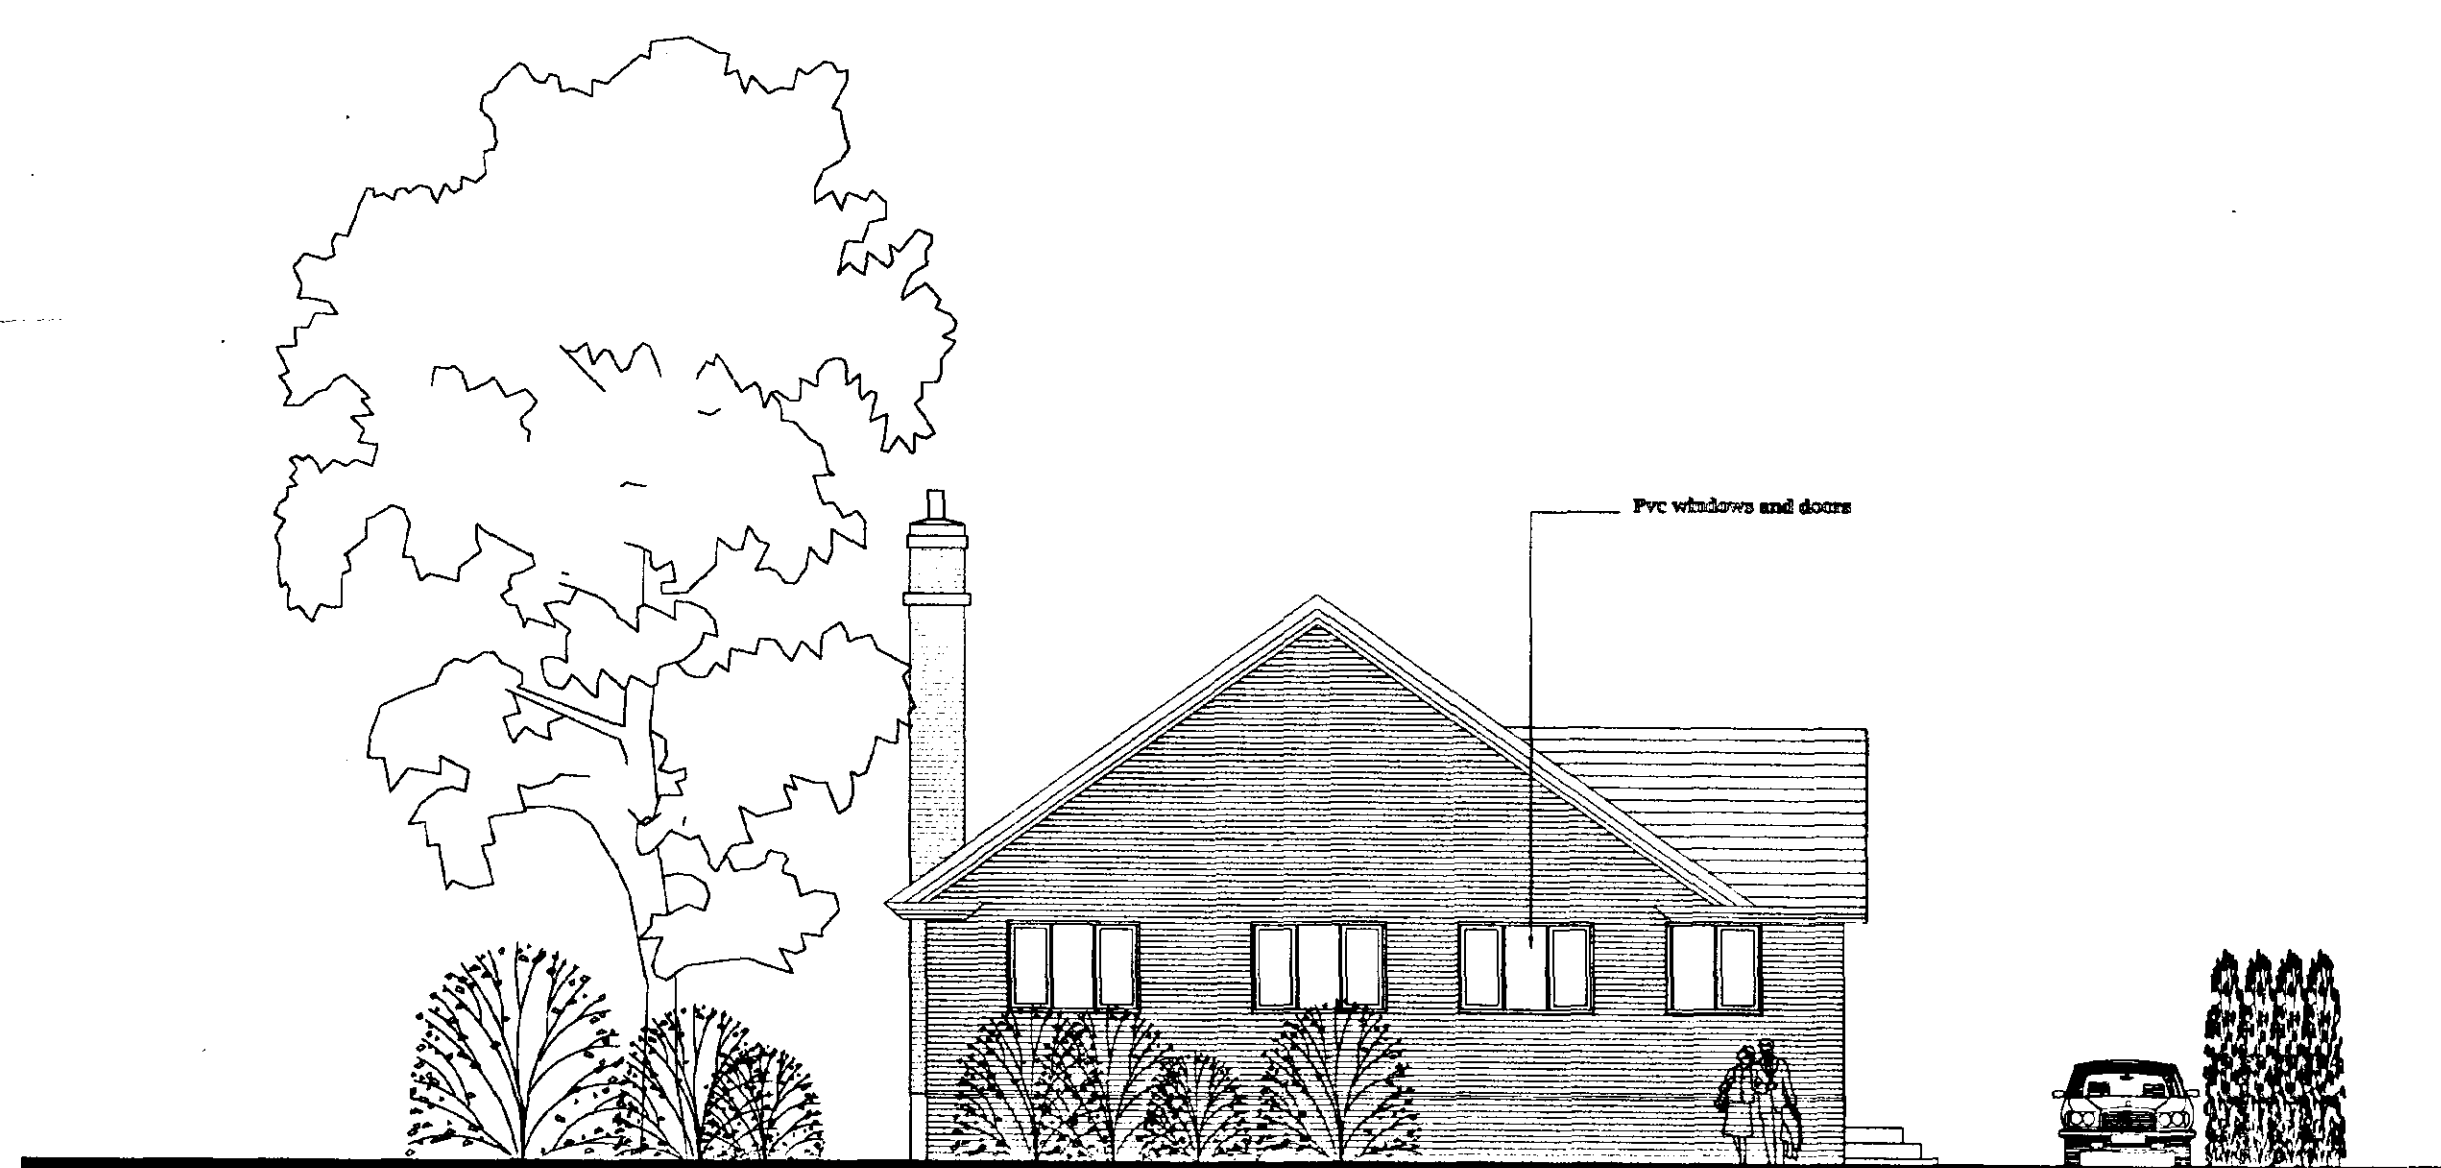

SOUTH ELEVATION

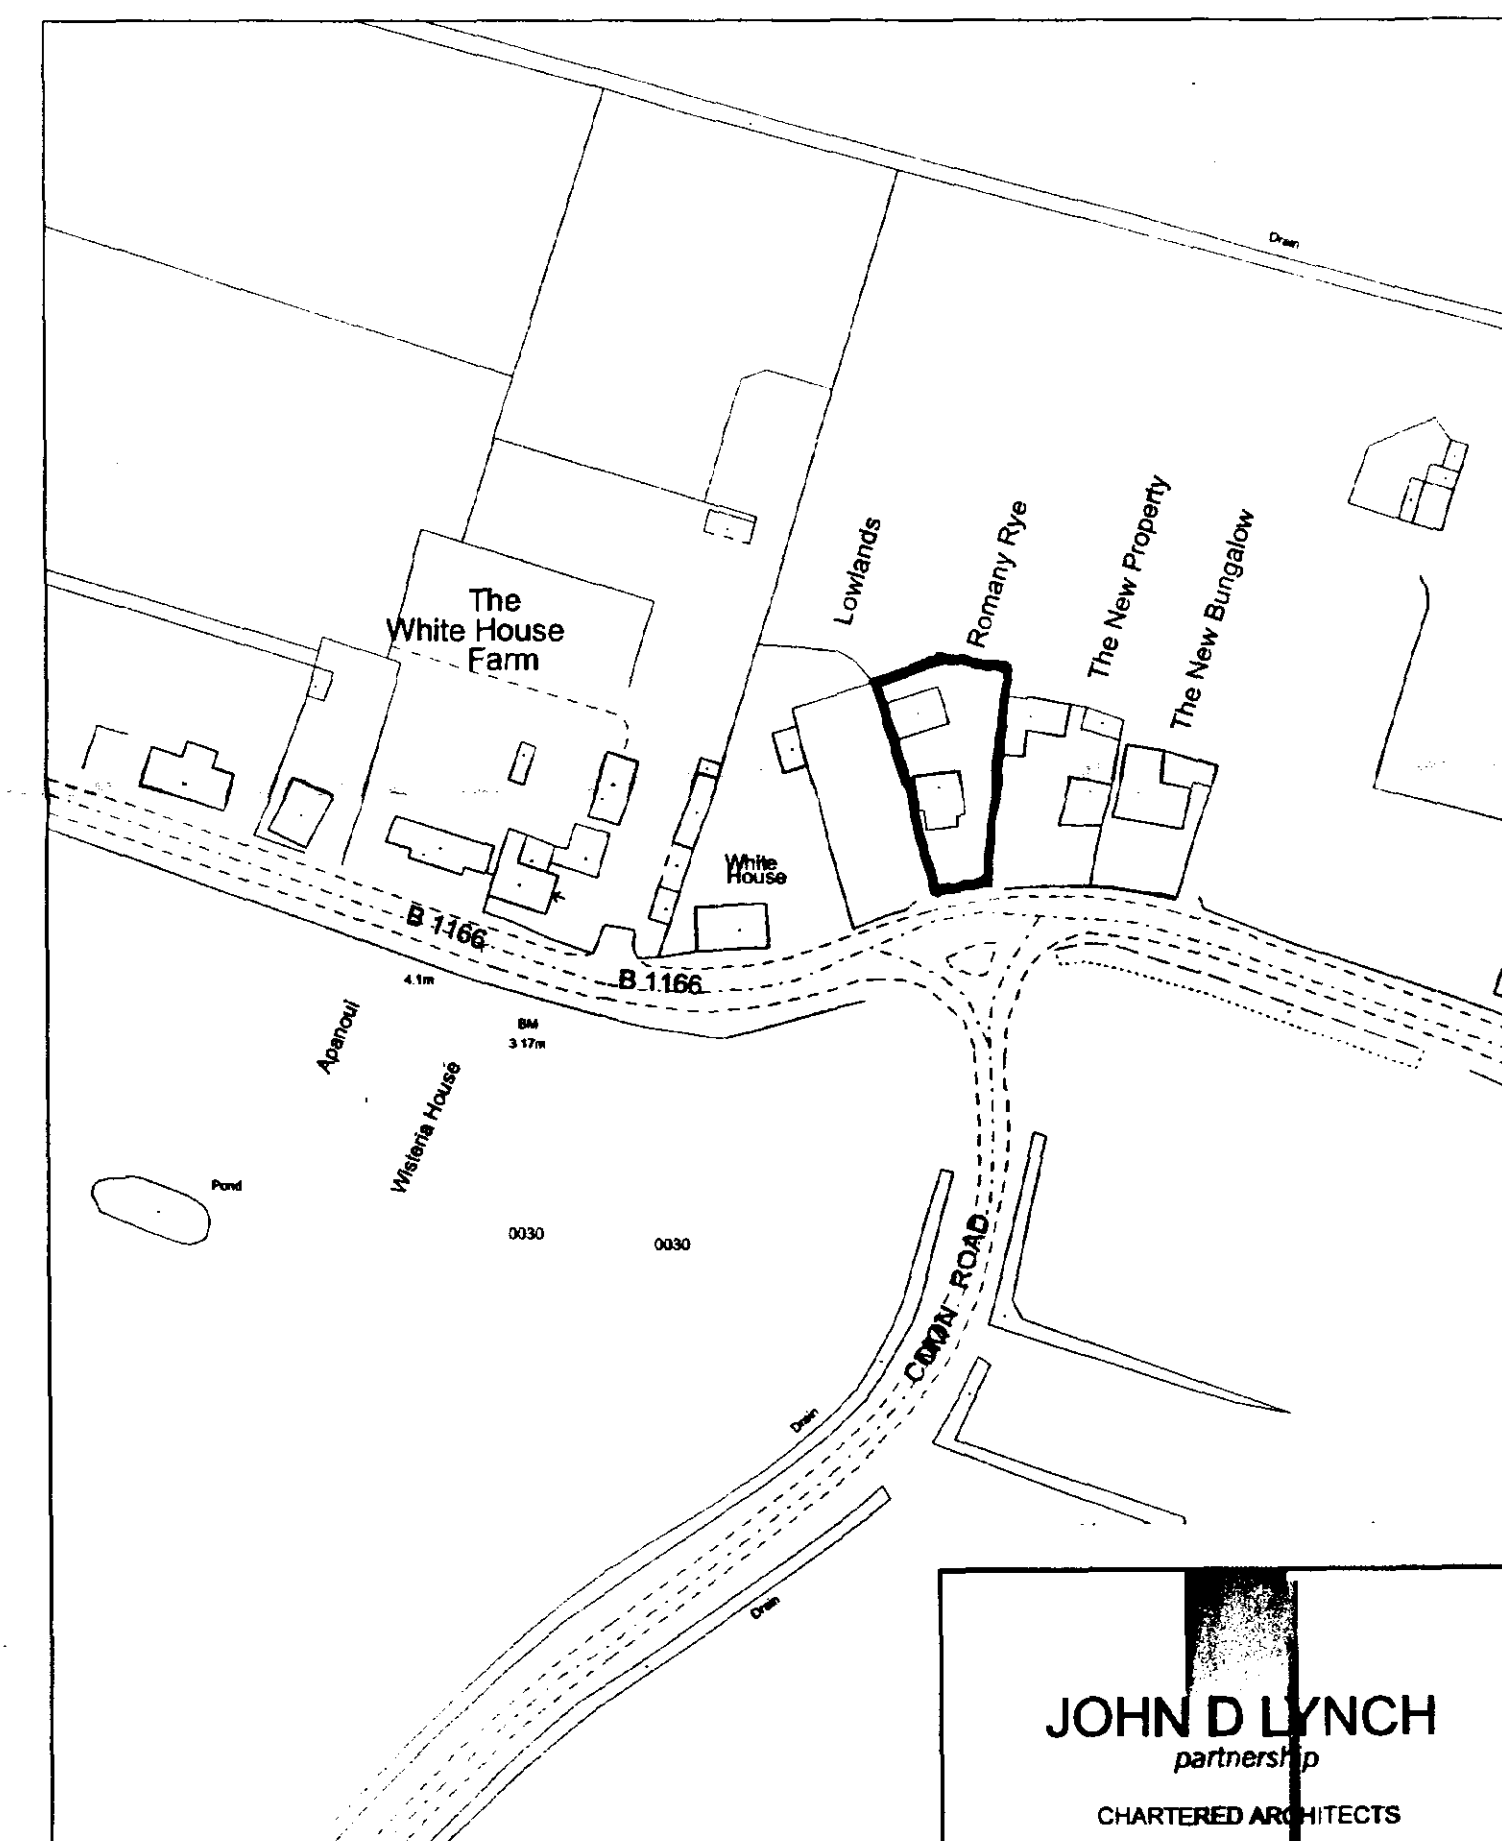

JOHN D LYNCH
partnership
CHARTERED ARCHITECTS

Client:-
Ms Whitwell & Mr Good

Project:-
**New bungalow at Plot 2,
South Eau Bank, Gedney
Hill, Spalding**

Drawings
**Plans & Elevations of
Proposed dwelling**

Date:-
Feb. 2003

Drawn
JDL


Job No.
1583

Drawing No.
AD/1


Scale
1:100 & 1:1250

Revision No.


SHDC
Planning & Development
24 FEB 2003
Ref 021103

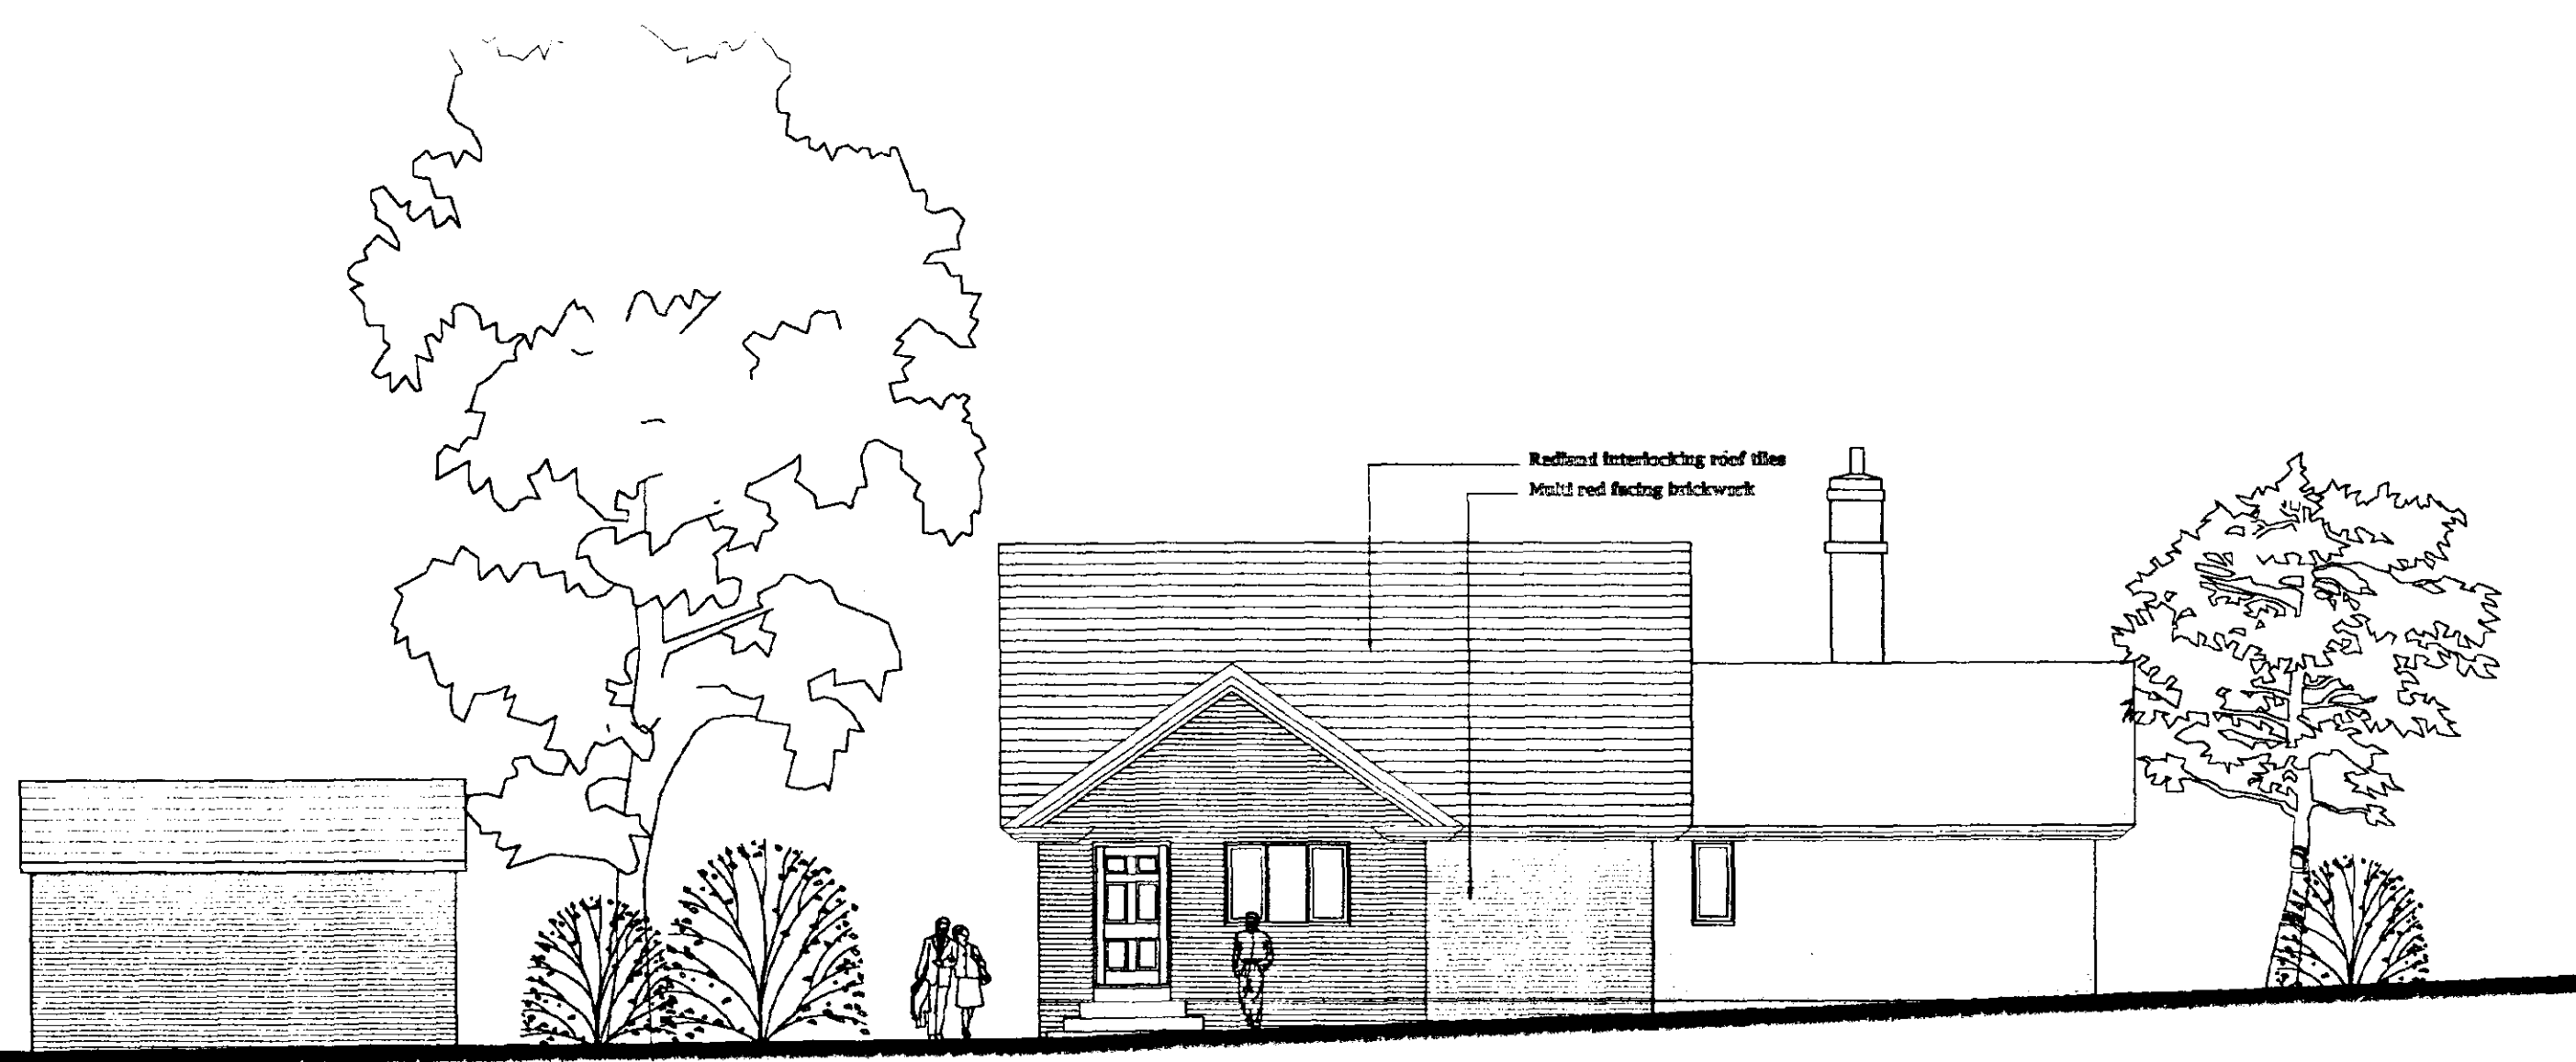

WEST ELEVATION

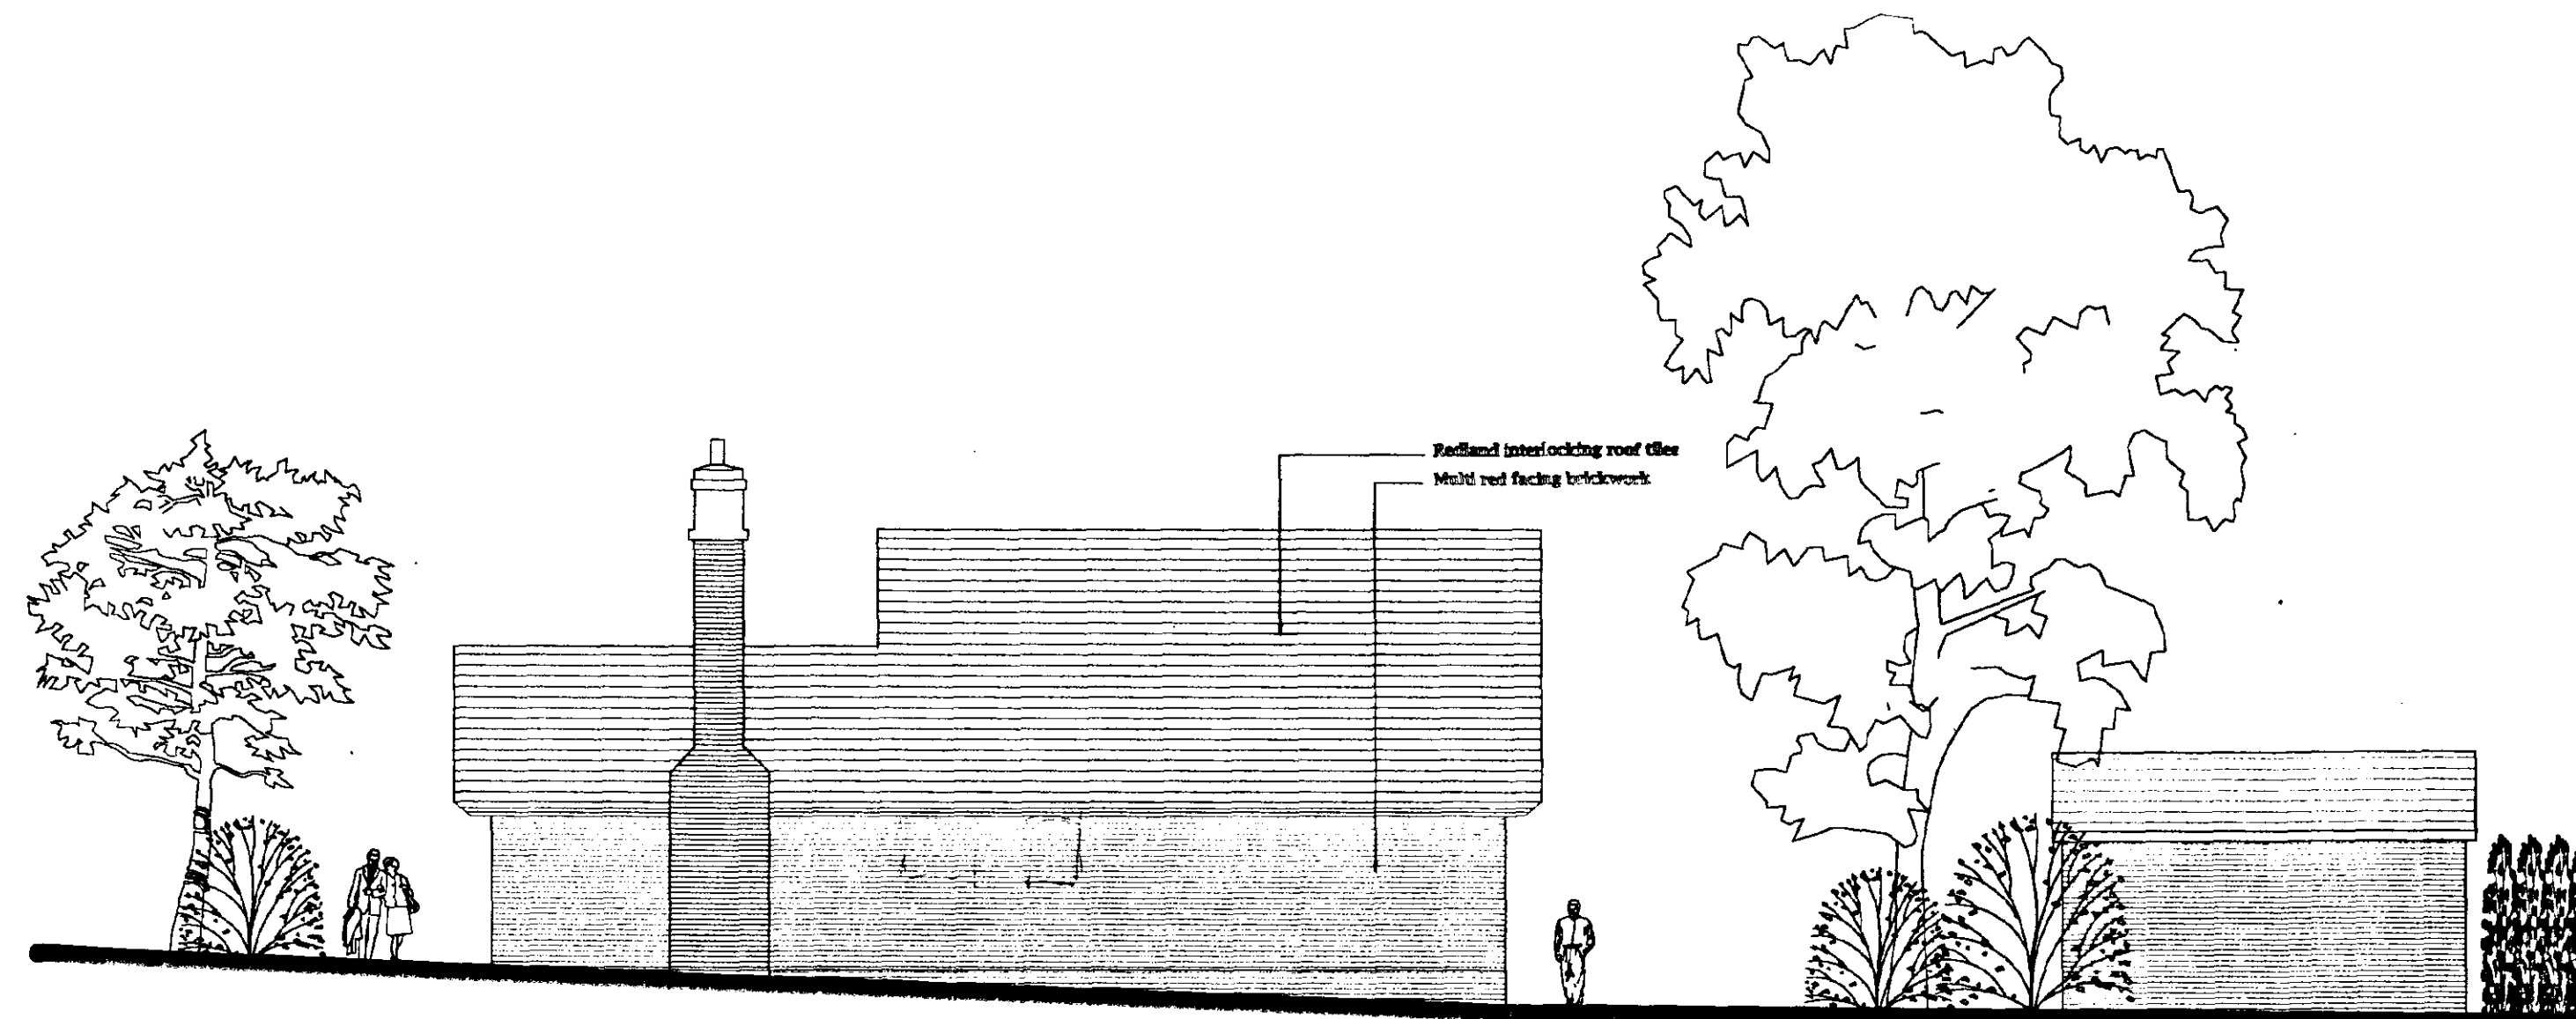


EAST ELEVATION

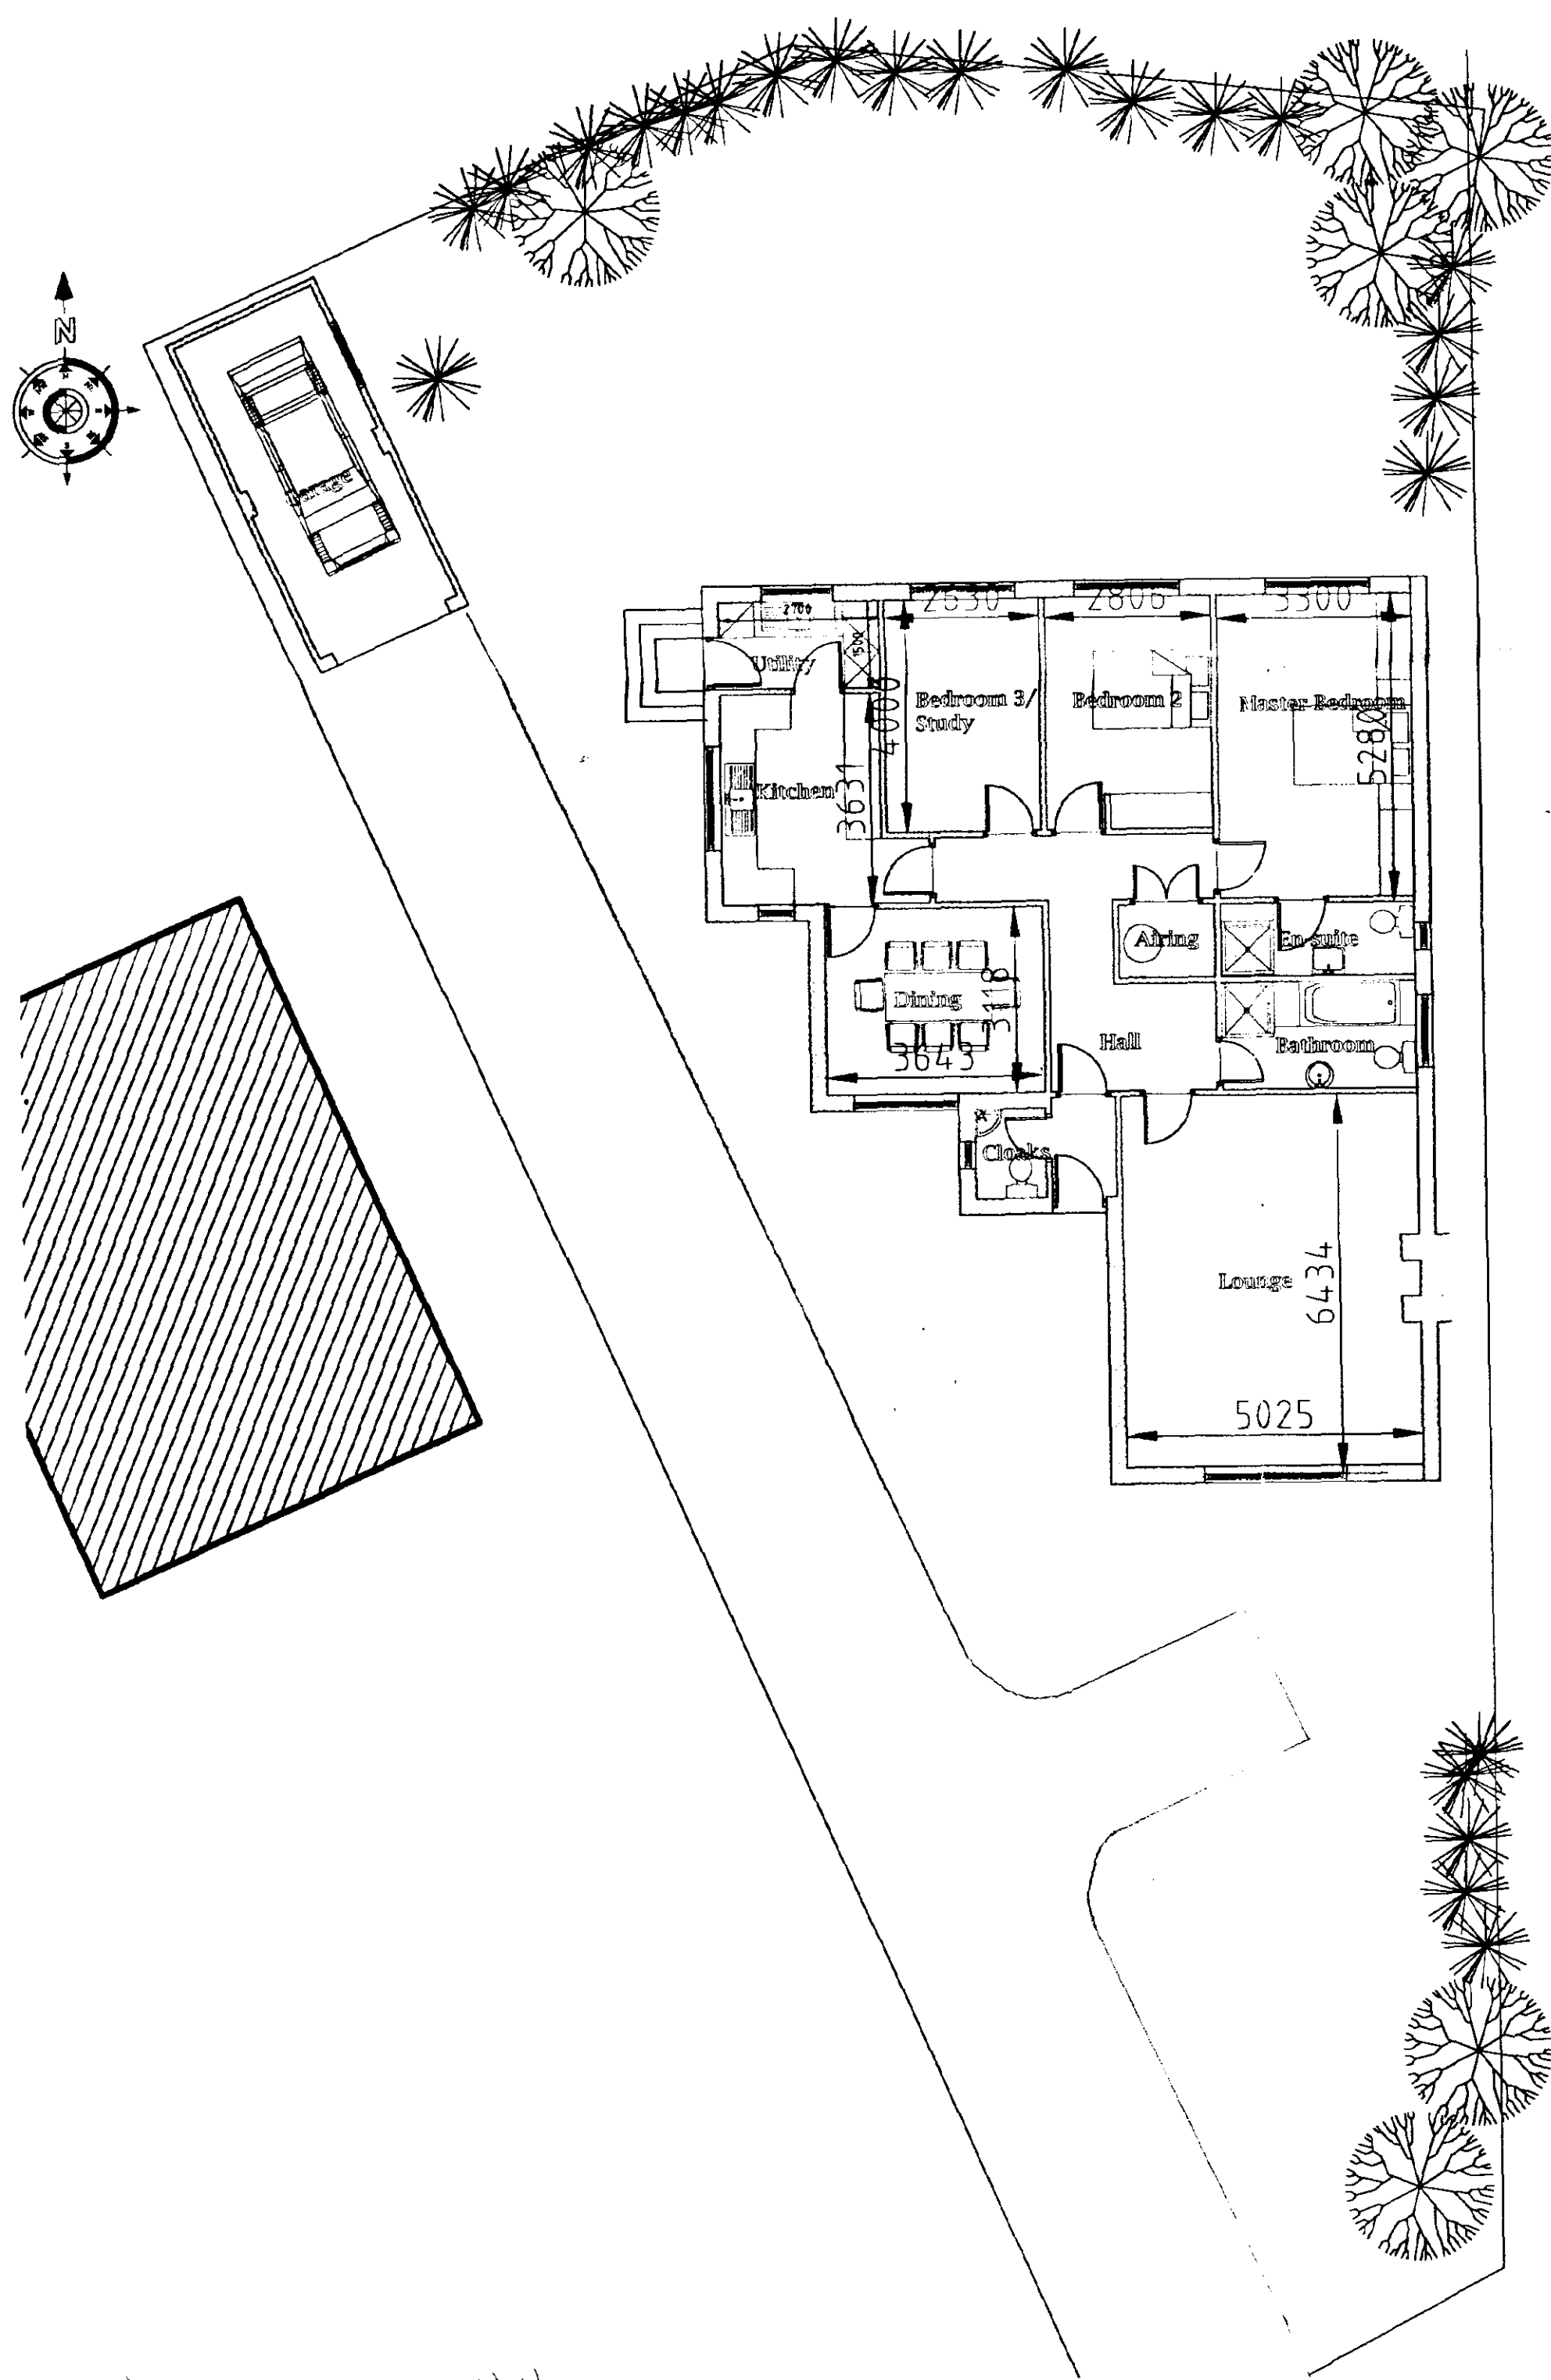

NORTH ELEVATION



SOUTH ELEVATION

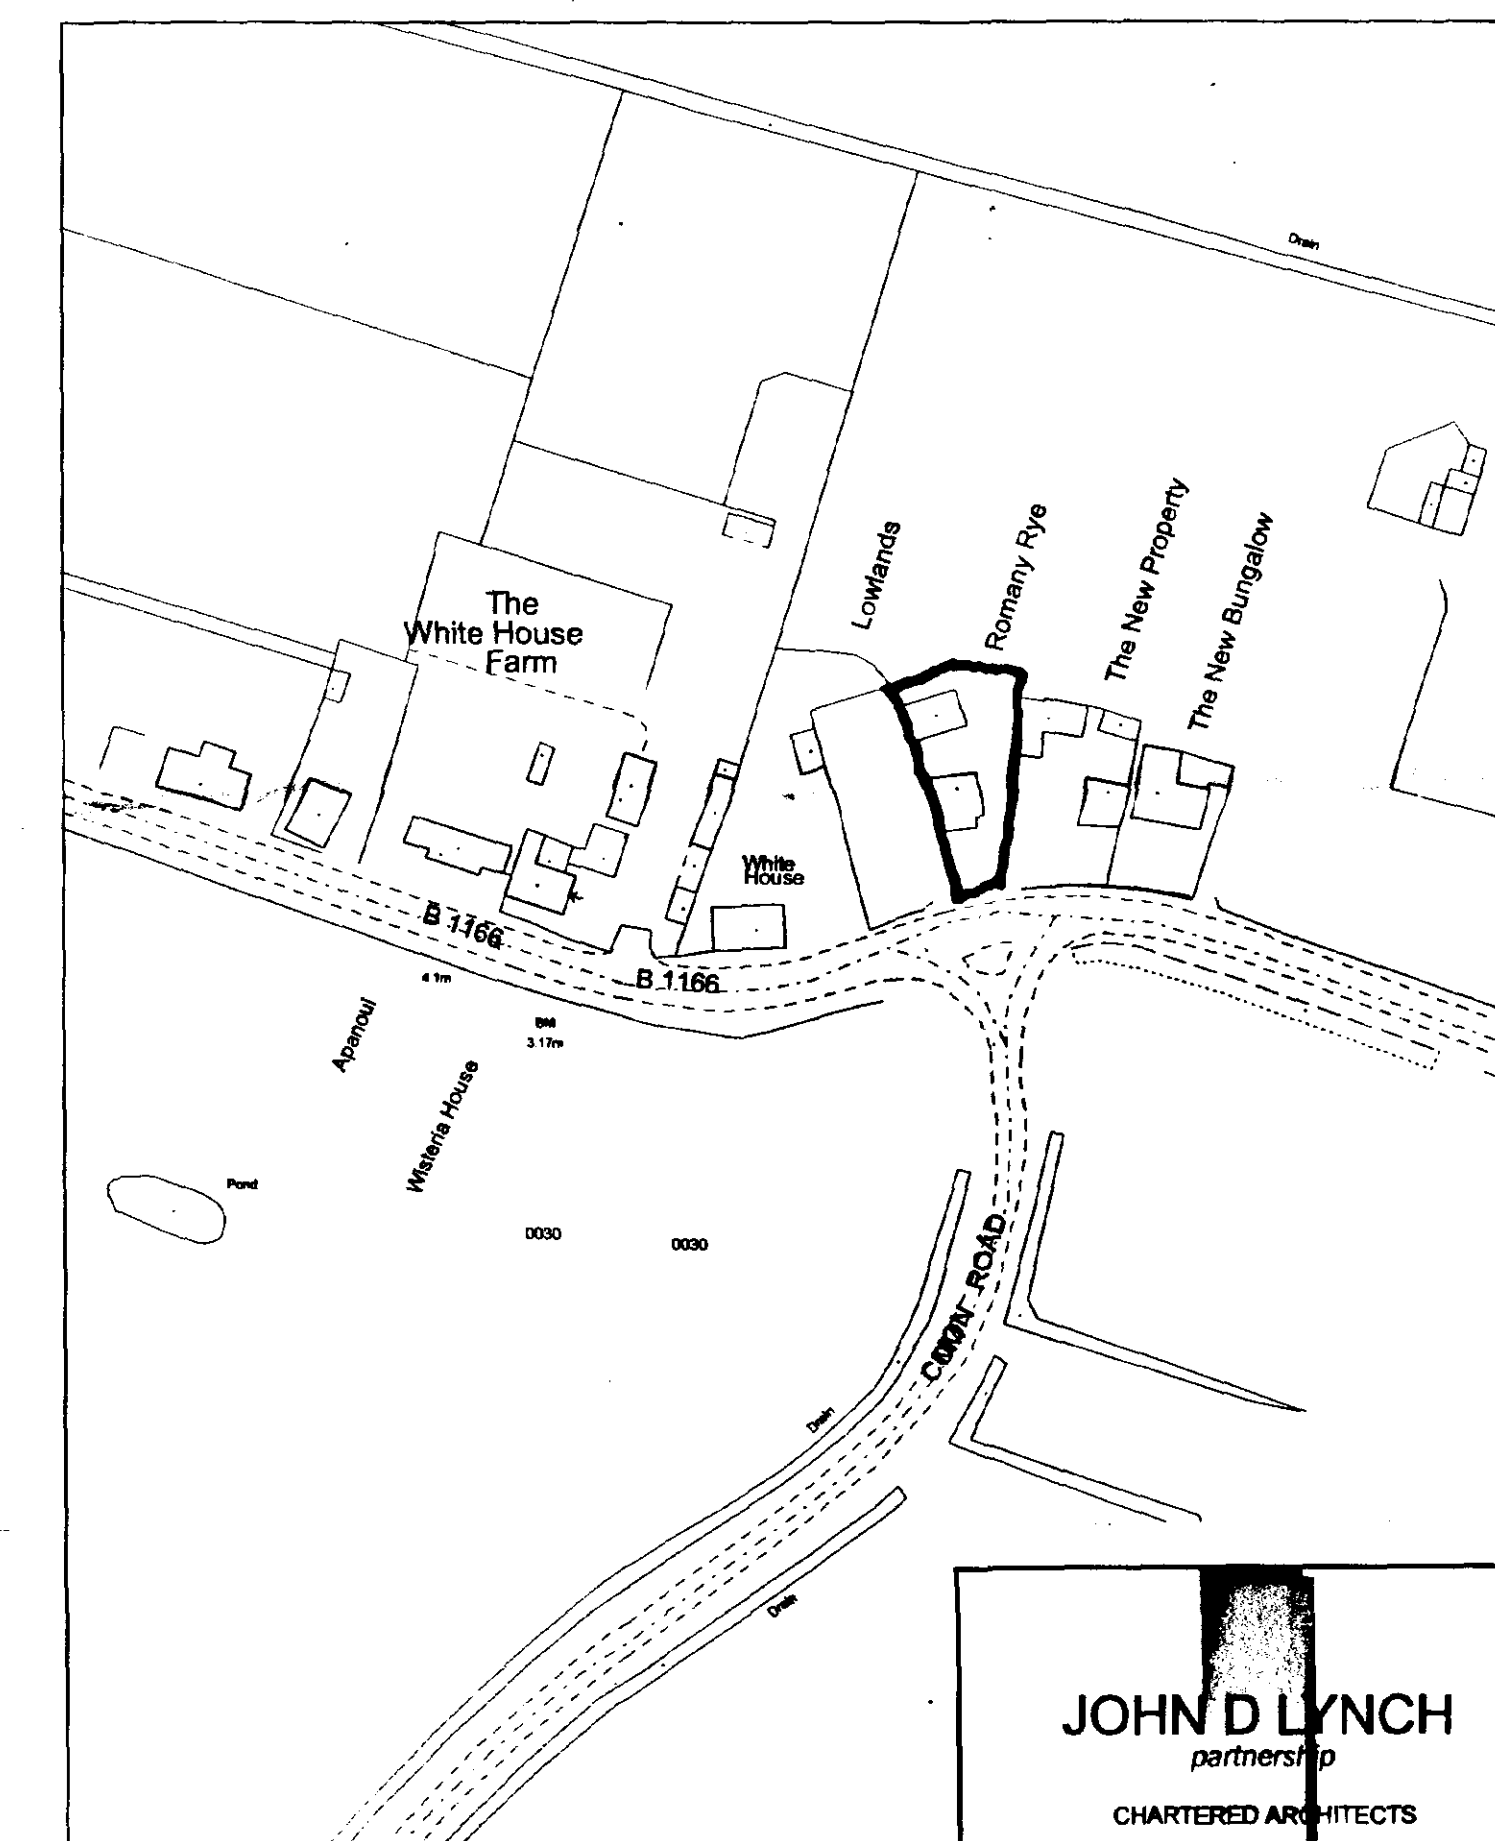

JOHN D LYNCH
partnership
CHARTERED ARCHITECTS

Client:-
Ms Whitwell & Mr Good

Project:-
**New bungalow at Plot 2,
South Eau Bank, Gedney
Hill, Spalding**

Drawings
**Plans & Elevations of
Proposed dwelling**

Date:
Feb. 2003

Drawn
JDL

Job No.
1583

Drawing No.
AD/1

Scale:
1:100 & 1:1250

Revision No.

SHDC
Planning & Environment
14 MAY 2003
Ref 021103

AM
Ref. A1