


- General Notes
1. This drawing shall not be scaled, figured dimensions only to be used.
 2. All dimensions are shown in "mm" unless otherwise stated.
 3. The contractor, sub-contractors and suppliers must verify all dimensions on site prior to the commencement of any work.
 4. This drawing is to be read in conjunction with all relevant engineers and specialist sub-contractors drawings and specifications.
 5. Any discrepancies are to be brought to the designers attention.

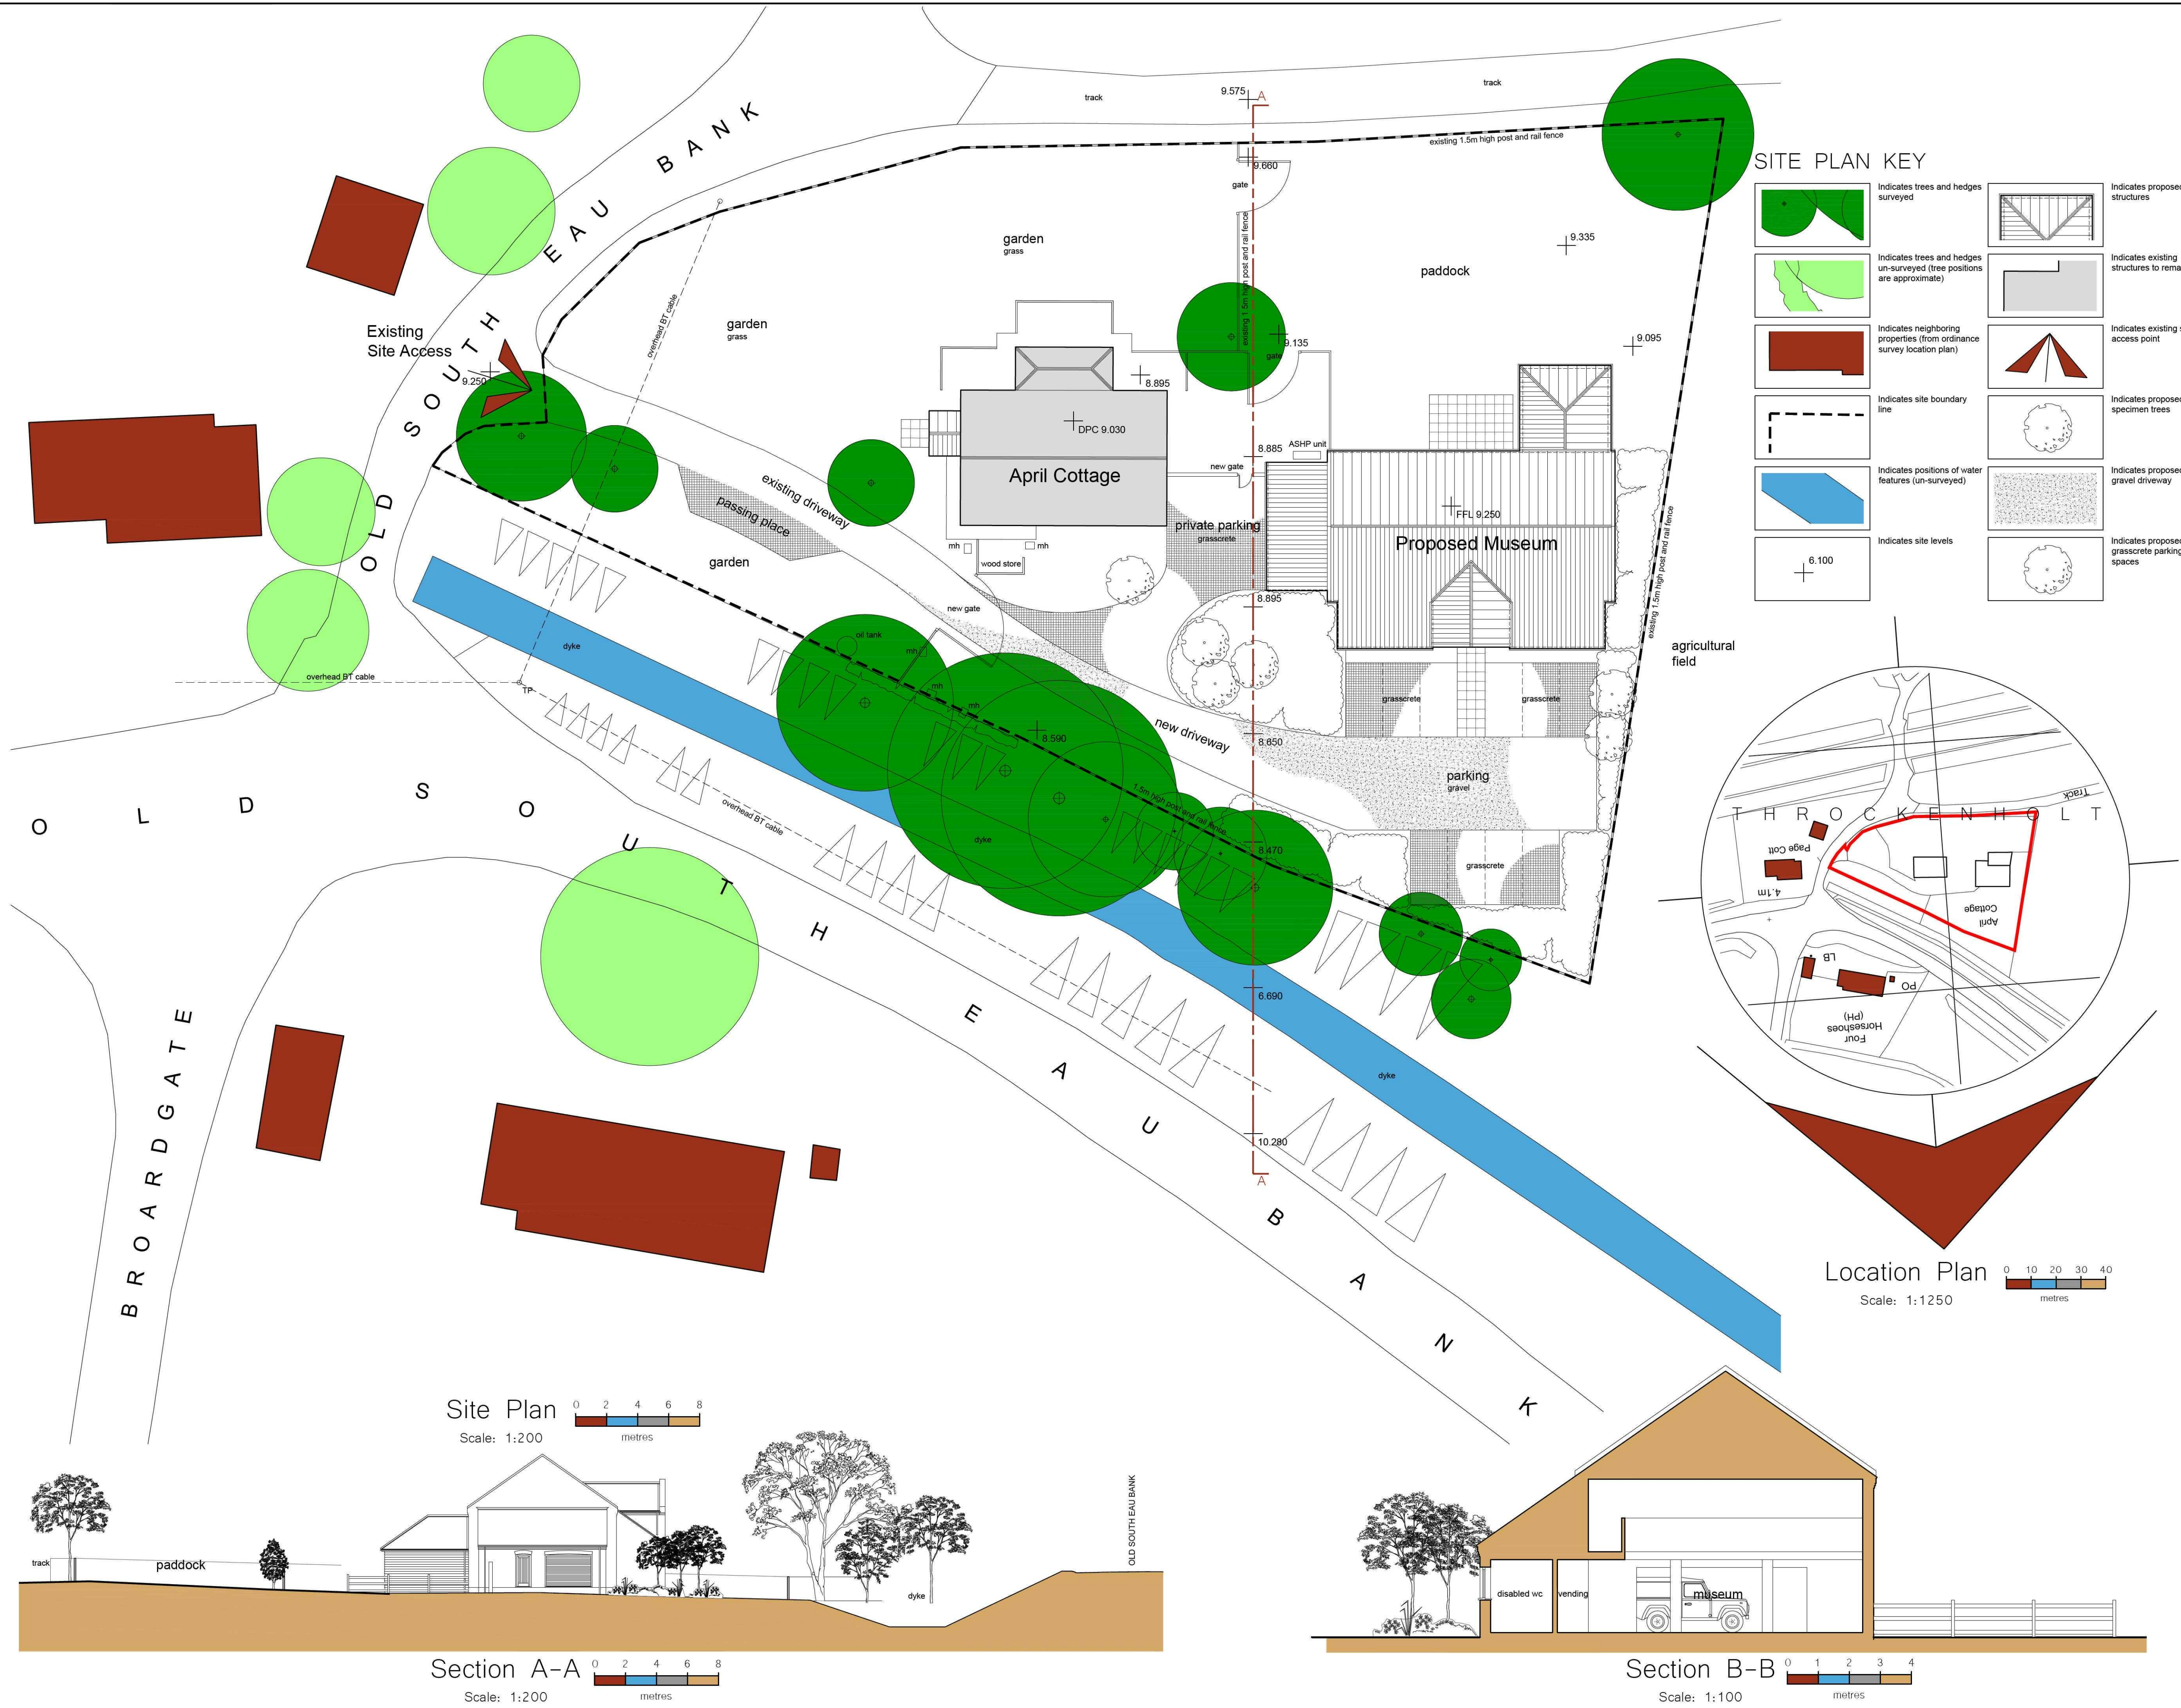

Location Plan
Scale: 1:1250

Site Plan
Scale: 1:200

Section A-A
Scale: 1:200

Section B-B
Scale: 1:100

SWANN EDWARDS
ARCHITECTURE
Swann Edwards Architecture, Elveden House, Gull Road,
Guyhirn, Wisbech, Cambs. PE13 4ER
t 01945 450694 e info@swannedwards.co.uk w www.swannedwards.co.uk

Job Title Proposed Museum and Porch April Cottage, Old South Eau Bank, Throckenholt, Spalding for Mr T Cass & Ms R Hourihane	Date March 2012	Scale Various Sheet Size A1
Drawing Title Scheme Drawing Site and Location Plans Sections	Job No. SE-073 Dwg No. 03	Drawn by RS Revision