





South

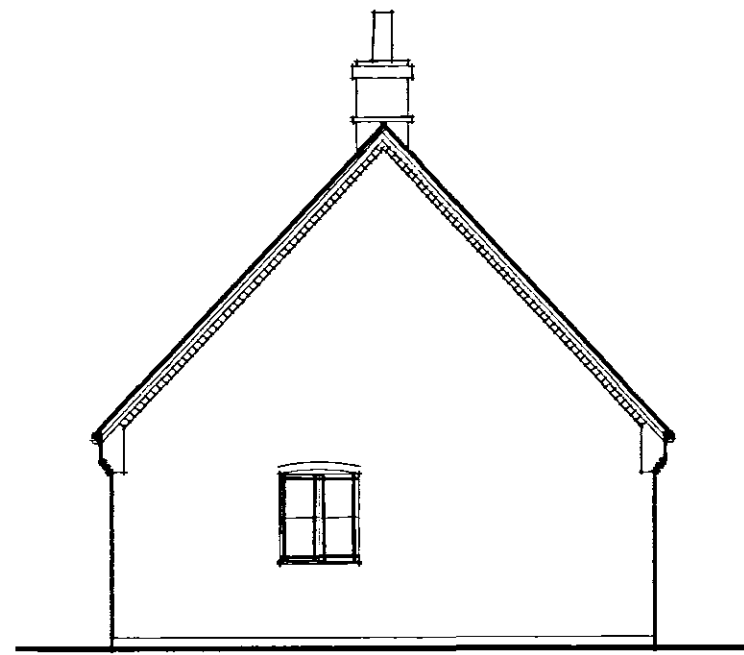


West

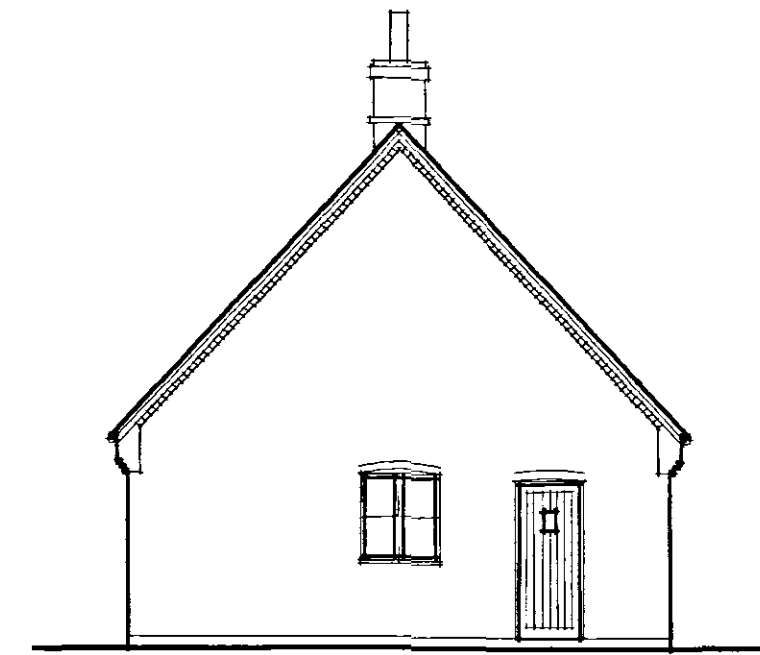


East

1:100 Elevations

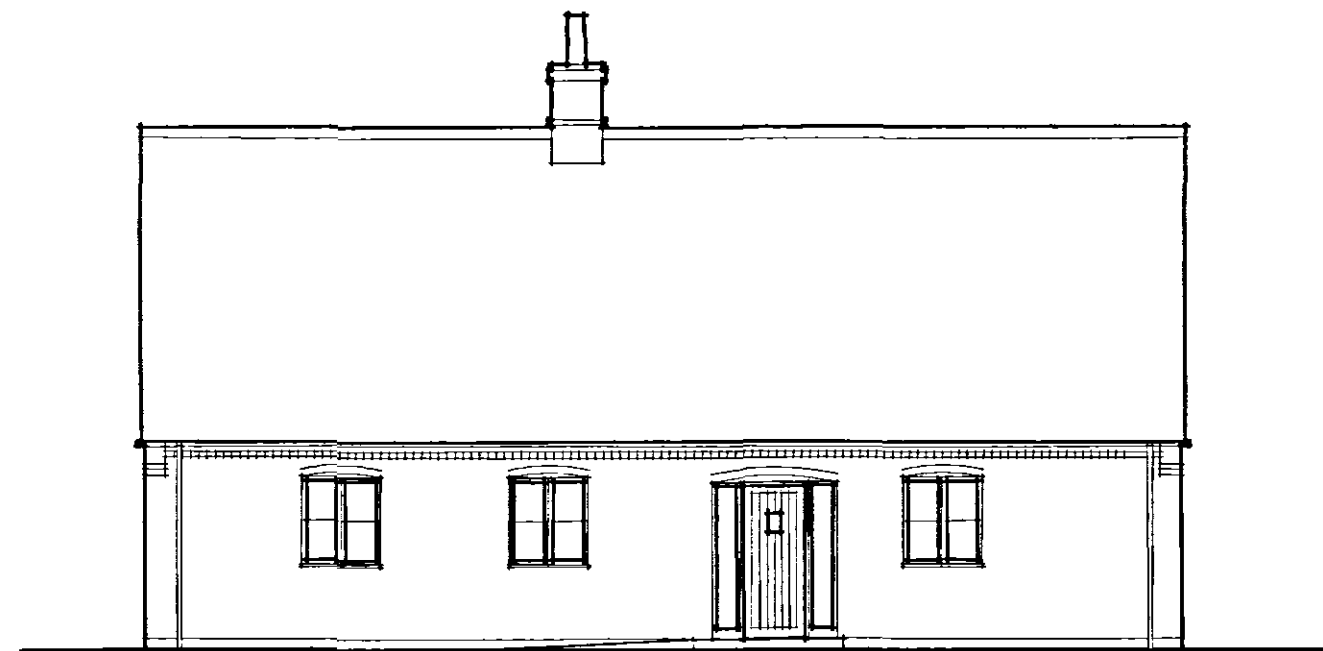


North

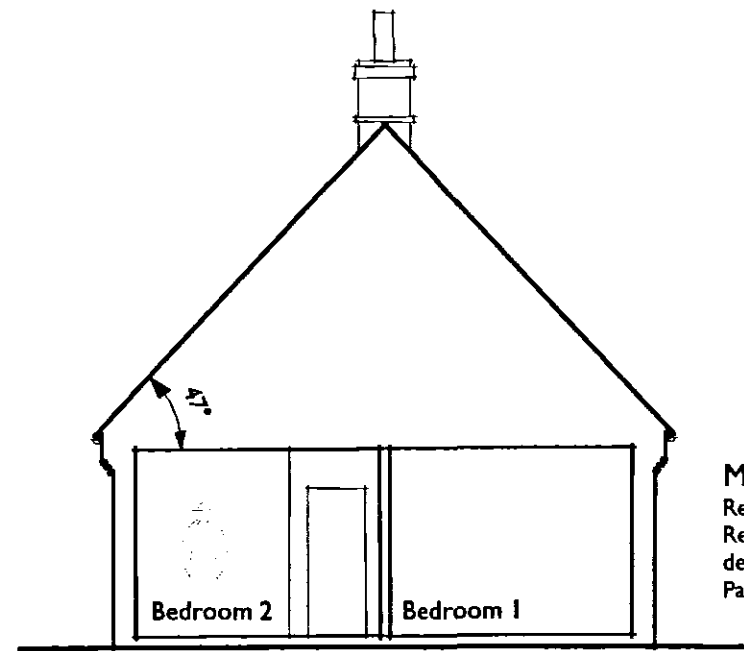


Typical section

Materials

Reconstituted slate roofing
Red/brown facing bricks, segmental arches over doors and windows,
dentil detailing to eaves and verges
Painted softwood windows and doors

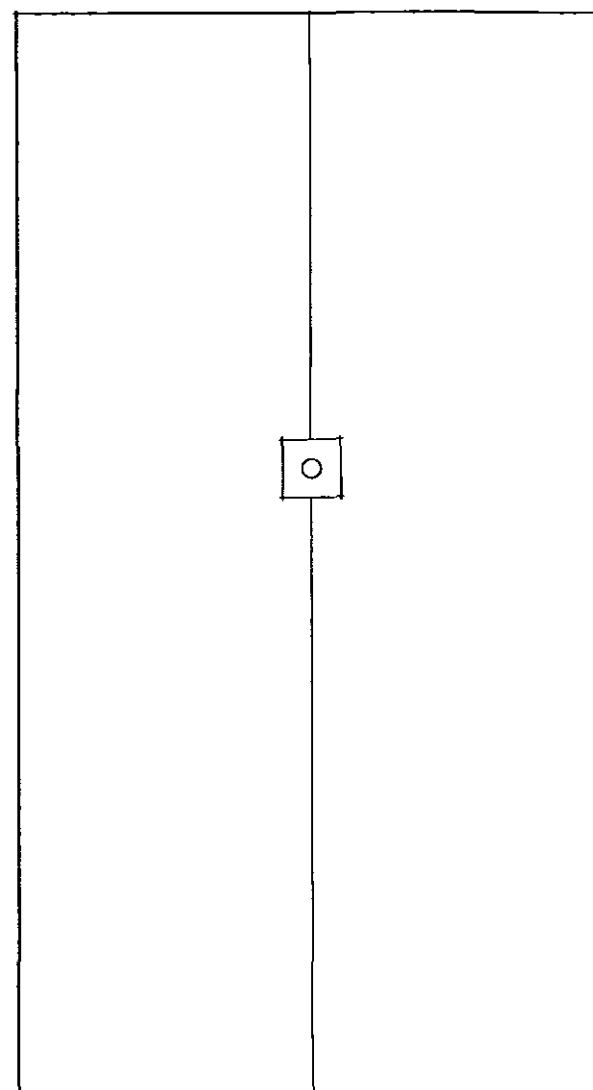


1:100 Roof Plan

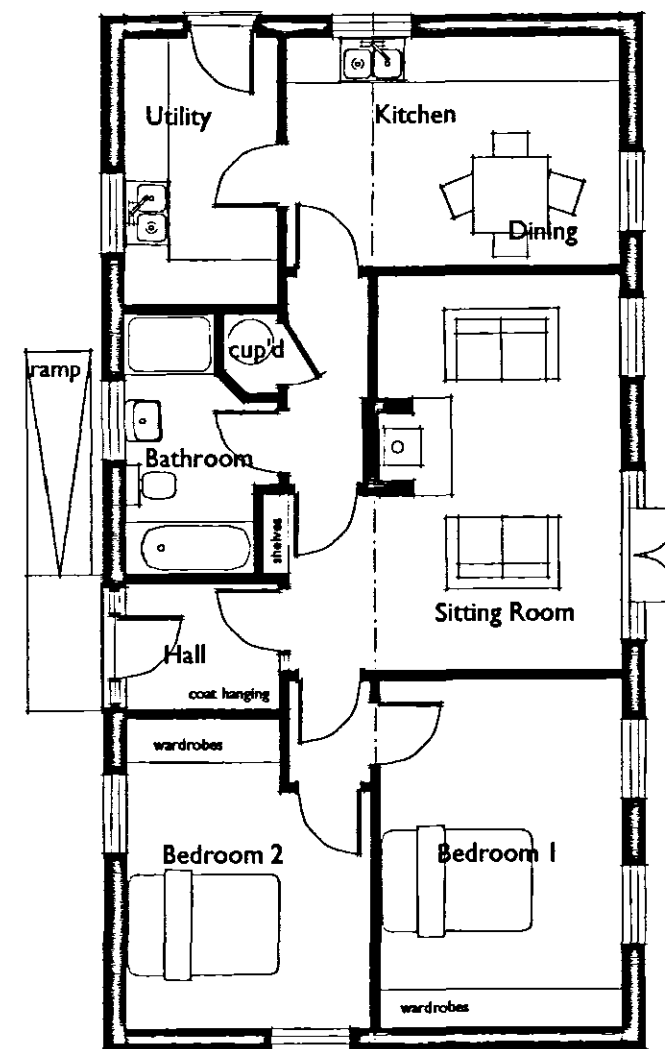


1:100 Floor Plan
footprint 99.5 sq m

existing leylandii to North/East/South
boundaries to be removed, native
species replacement tree planting,
post and rail fencing to boundaries

outlines of existing bungalow
and garage to be demolished

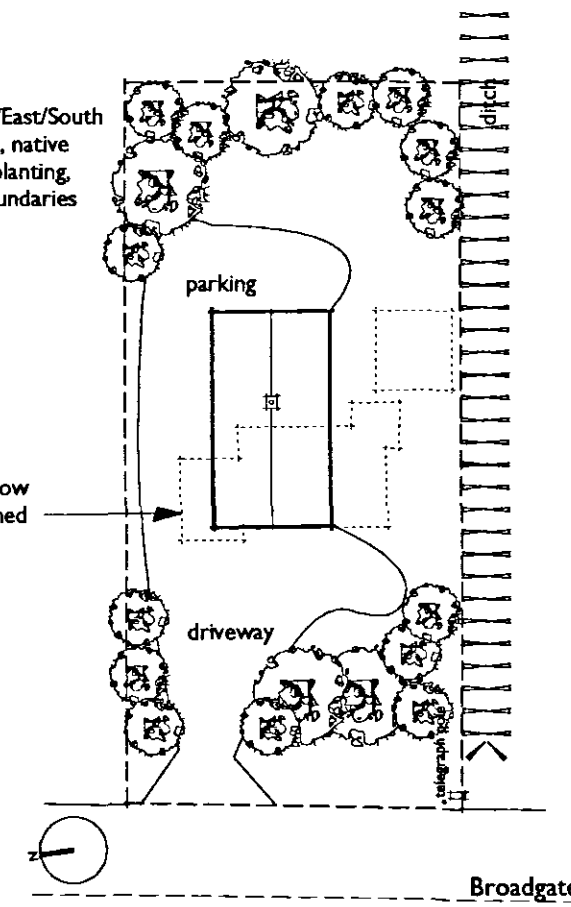

1:500 Site Layout

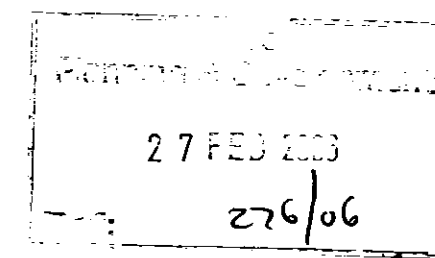

**DETERMINED
PLAN**

johnrutchless		Replacement dwelling, 184 Broadgate, Sutton St Edmunds	
Proposed			
scale 1:100, 1:500	drawn JR	date Feb 06	dwg no 140.07 rev A
©John Rutchless Dip Arch RIBA, Studio, 65 The Chase, Laverington Road, Wisbech, Cambs, PE13 1RX tel/fax 01945 589944 email info@johnrutchless.com			

Scheme