






Existing Site Plan 1:250

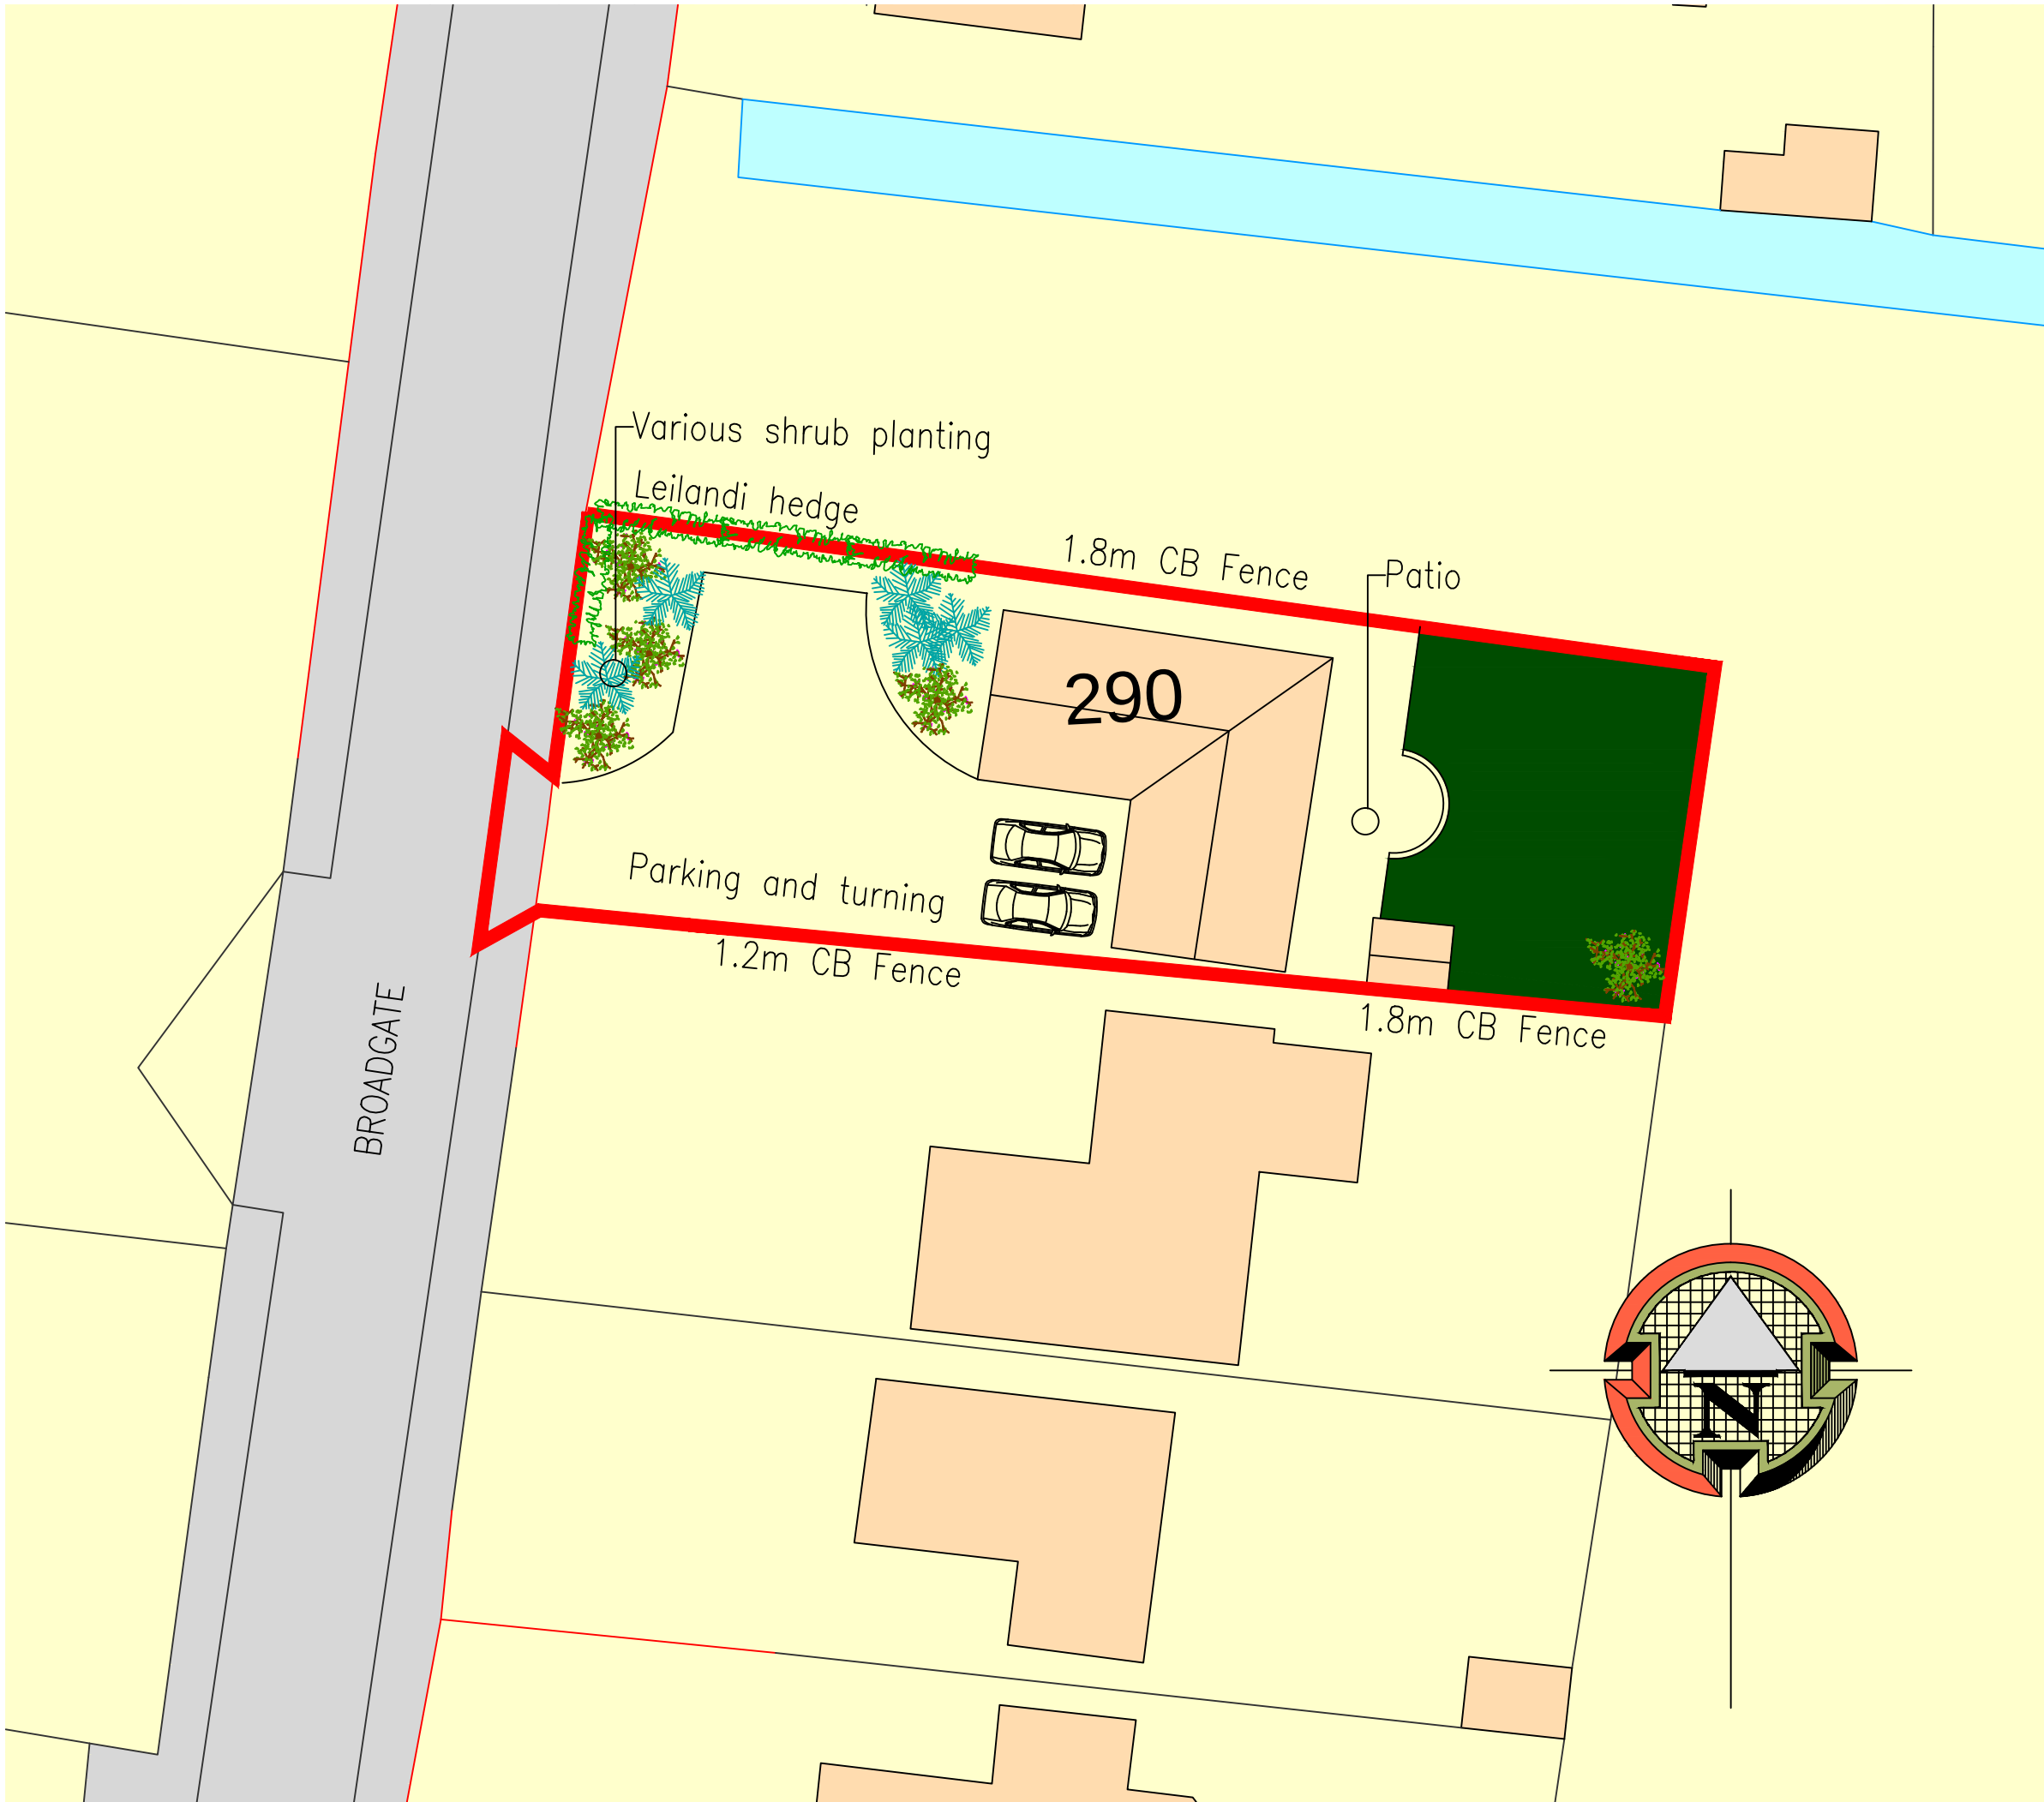

Proposed Site Plan 1:250

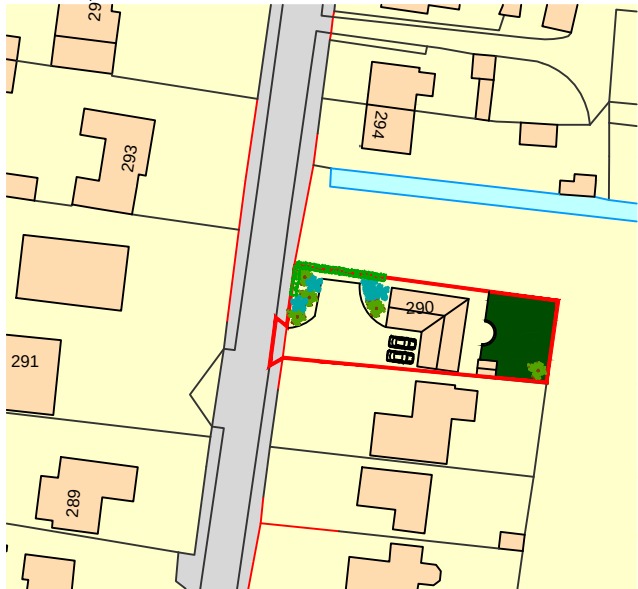

Existing Location Plan 1:1250

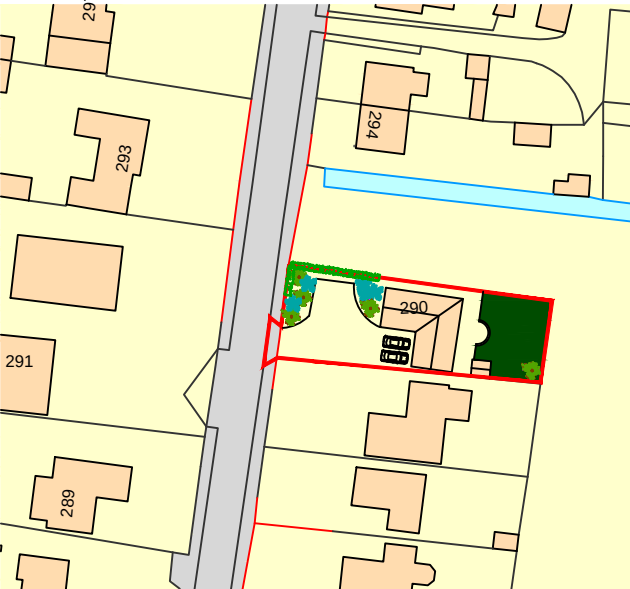

Proposed Location Plan 1:1250

Additional Notes: The drawing and design remains the copyright property of Alexandra Design	
Revisions:	
Reference: PL02	Pages: 2 of 2
Scale: as shown	
Project: Proposed Front extension and garage conversion	
Site Address: 290 Broadgate Sutton St Edmund Spalding Lincs	
Client: Mr and Mrs Grainger 290 Broadgate Sutton St Edmund Spalding Lincs	