




Contractor to check all Dimensions on site prior to ordering materials / commencing work.Do Not Scale from this Drawing - If in doubt then please ask

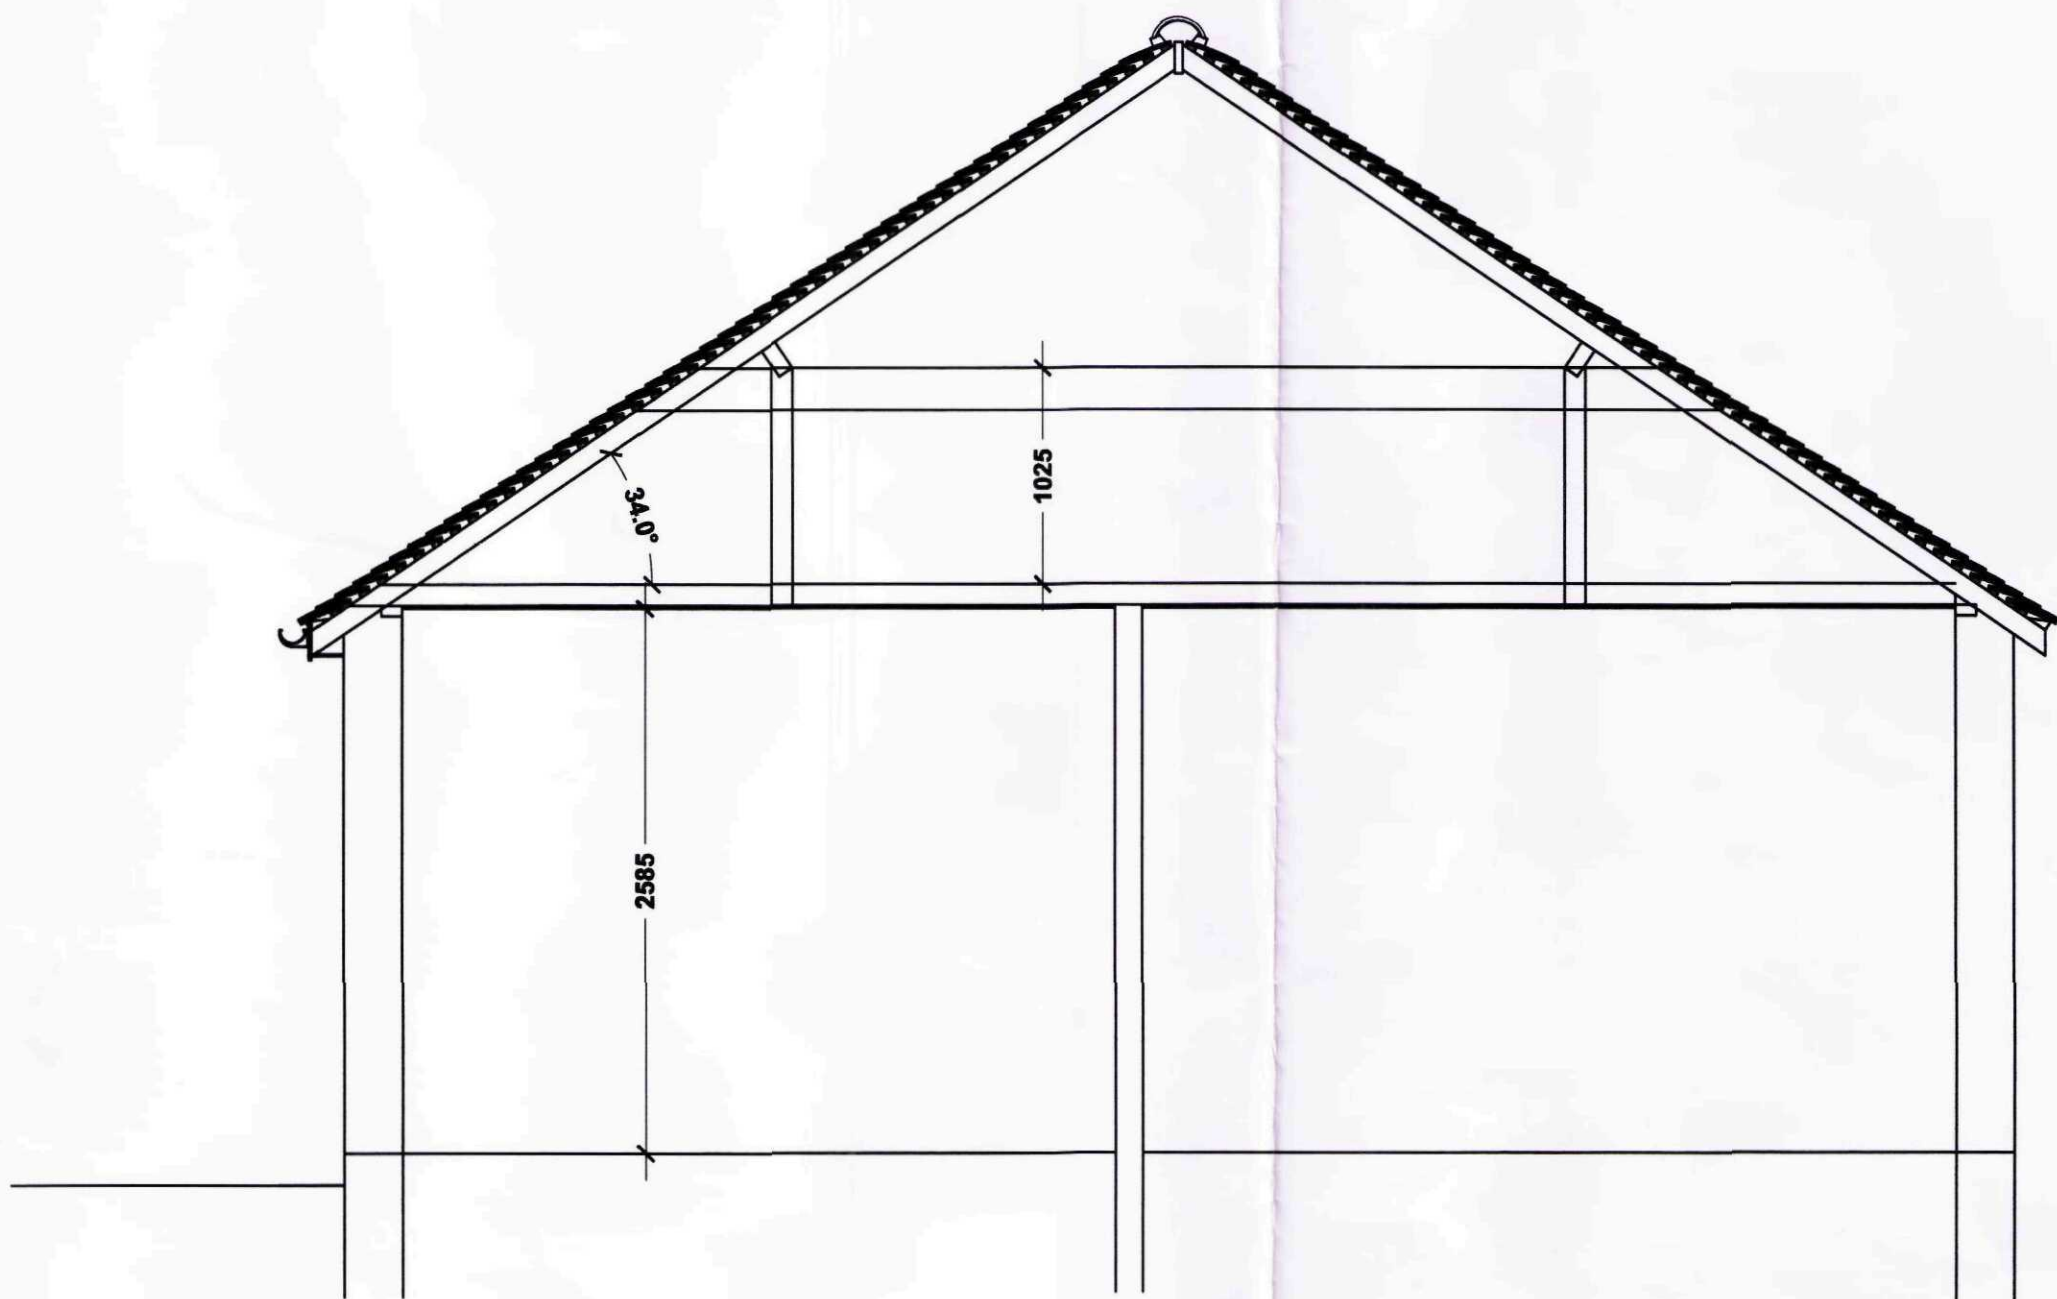


Existing Ground Floor Plan
Scale 1:50

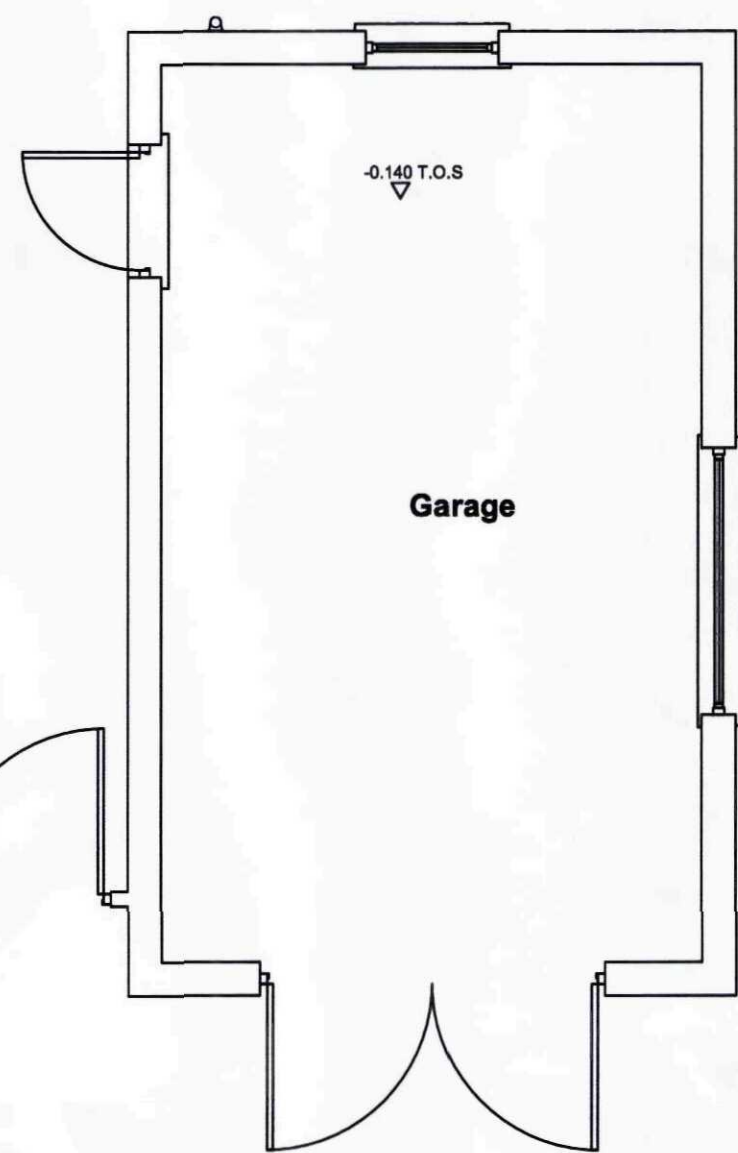

Existing Section
Not to Scale

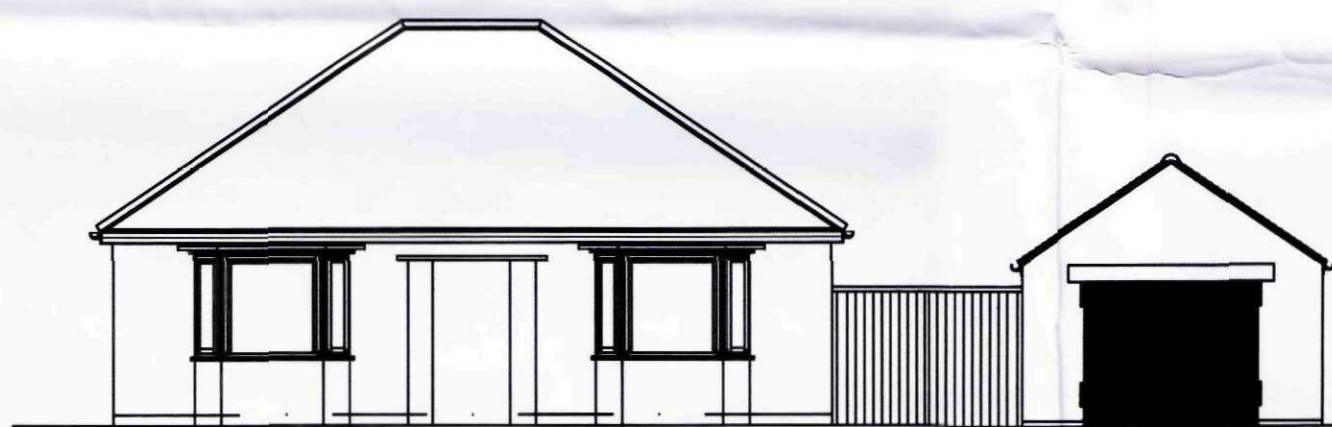


Existing Front Elevation
Scale 1:100

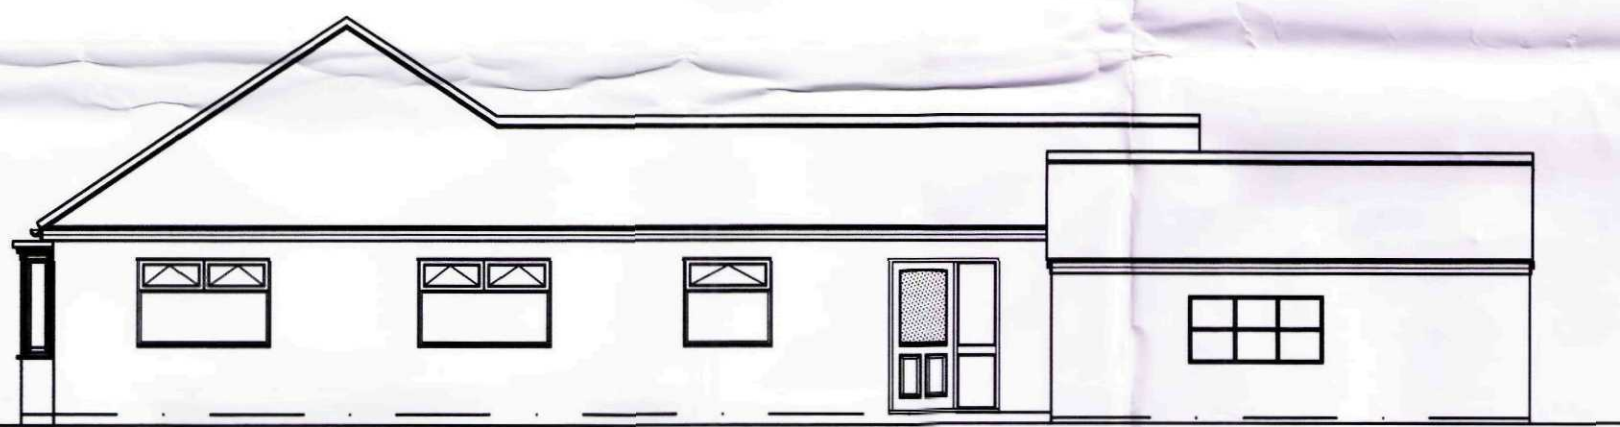

Existing Side Elevation
Scale 1:100



Existing Rear Elevation
Scale 1:100

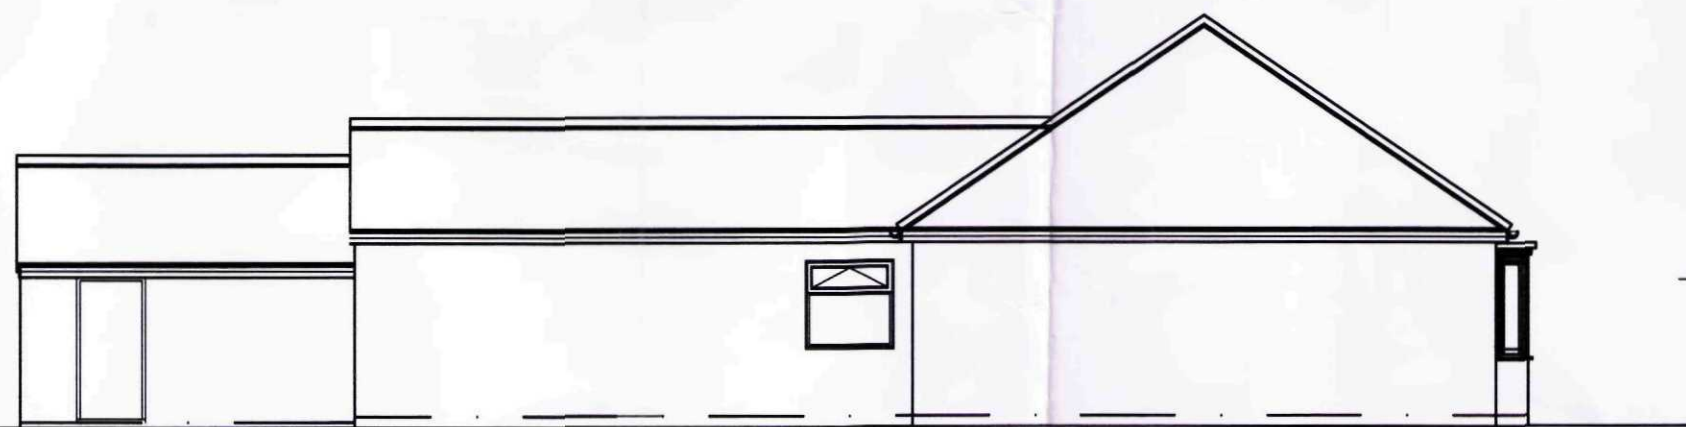

Existing Side Elevation
Scale 1:100

GENERAL CONDITIONS
Contractors are responsible for checking all dimensions on site when work commences and before ordering any materials. Any discrepancies should be brought to the attention of the Client for remedial action before commencing further.
All materials not specified to be of a standard suitable for the work proposed and be fit for purpose. All work to be in accordance with good building practice and all necessary BS codes for Workmanship on Building Sites.

Revisions

Client: Mr & Mrs S Byatt
Site: Maydene
142 Broadgate
Sutton St. Edmonds
PE12 0LT

Drg Title: Existing Plan, Elevations and Section

remway
Design Ltd
2nd Floor - 5B Sheepmarket
Spalding
PE 11 1 B H
Tel : 01775 765 921
e-mail: enquiries@remwaydesign.co.uk


Drg Size: A1
Drawing Number: 1664-01
Revision:

SHDC
Planning & Development
27 MAY 2009
Ref: 0375/09


DETERMINED
PLAN

PLEASE NOTE:
Due to areas of the structure being covered, unexposed or otherwise inaccessible the notes / specifications of existing materials are subject to confirmation of site when it is feasible to expose the relevant areas of construction.


Contractor to check all Dimensions on site prior to ordering materials / commencing work.Do Not Scale from this Drawing - If in doubt then please ask

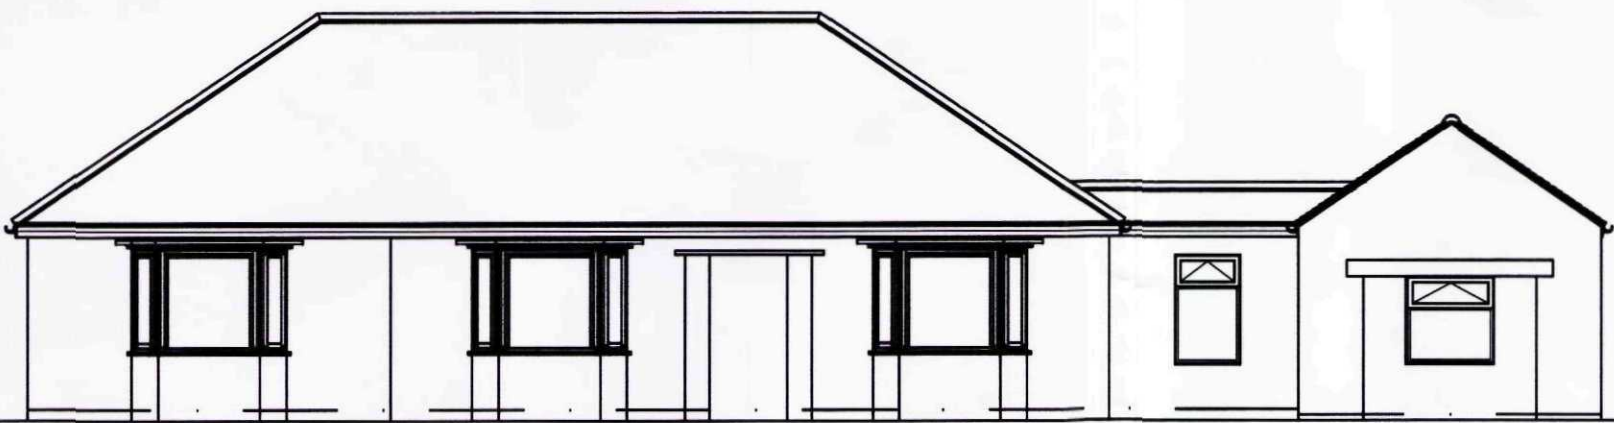


Proposed Front Elevation
Scale 1:100

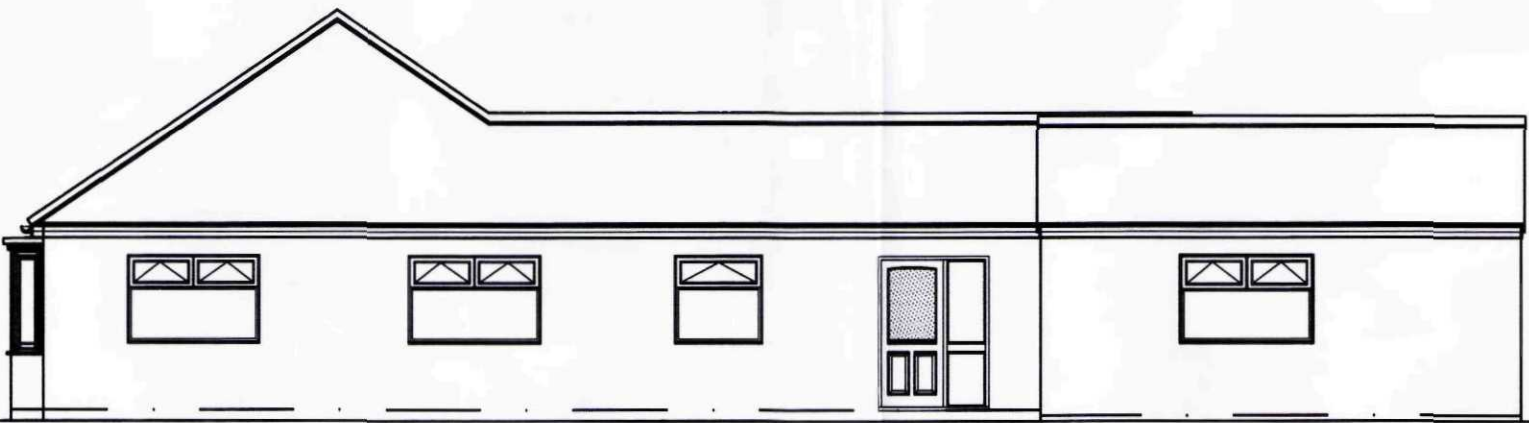


Proposed Side Elevation
Scale 1:100

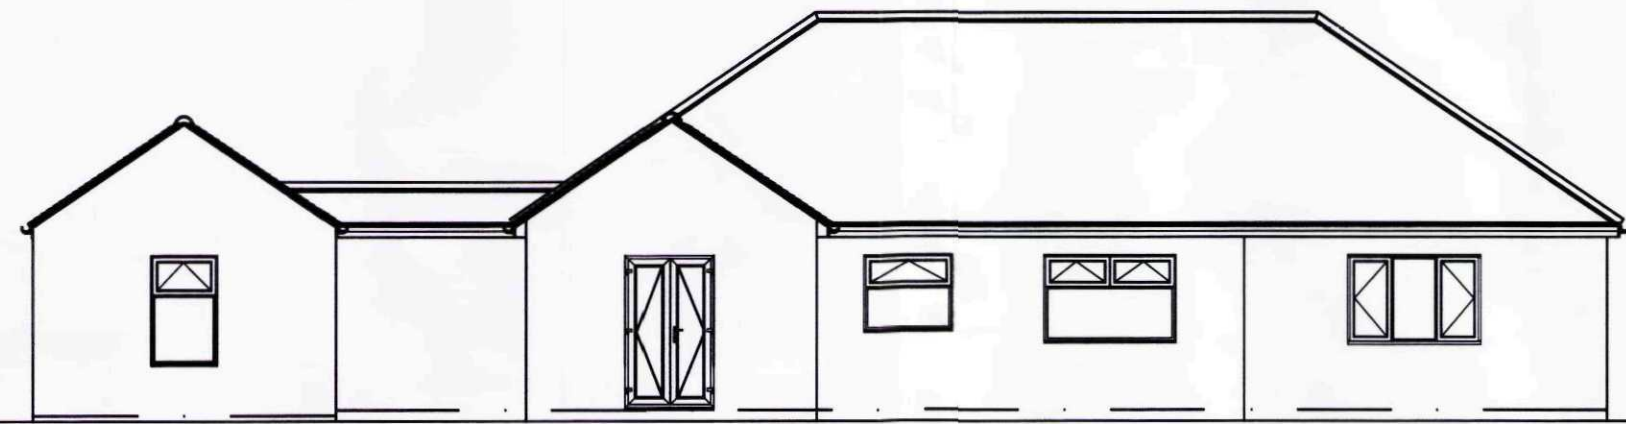

Proposed Rear Elevation
Scale 1:100

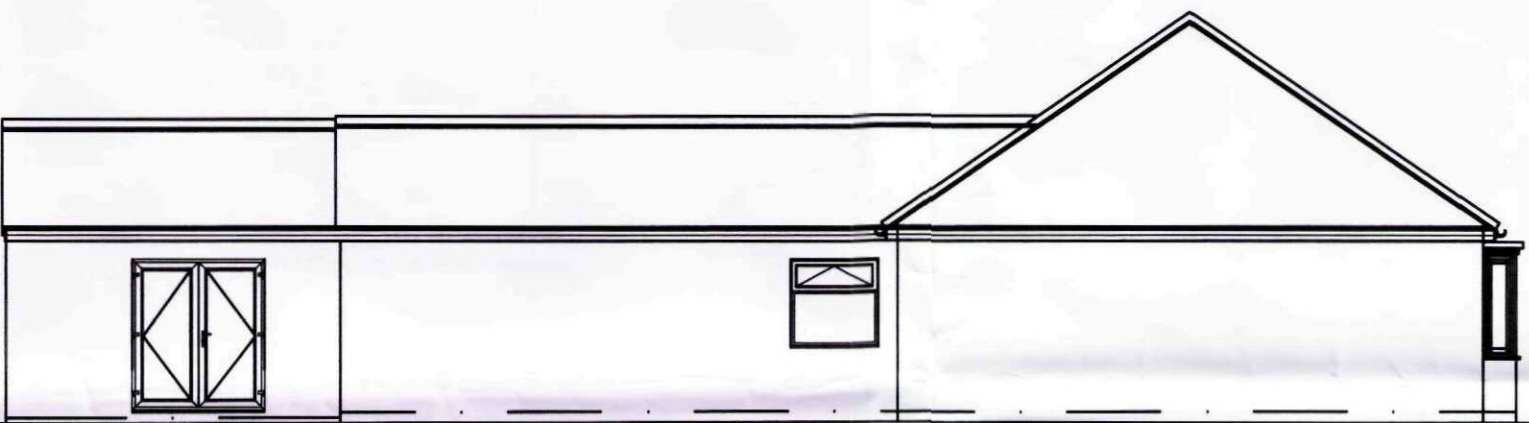


Proposed Side Elevation
Scale 1:100

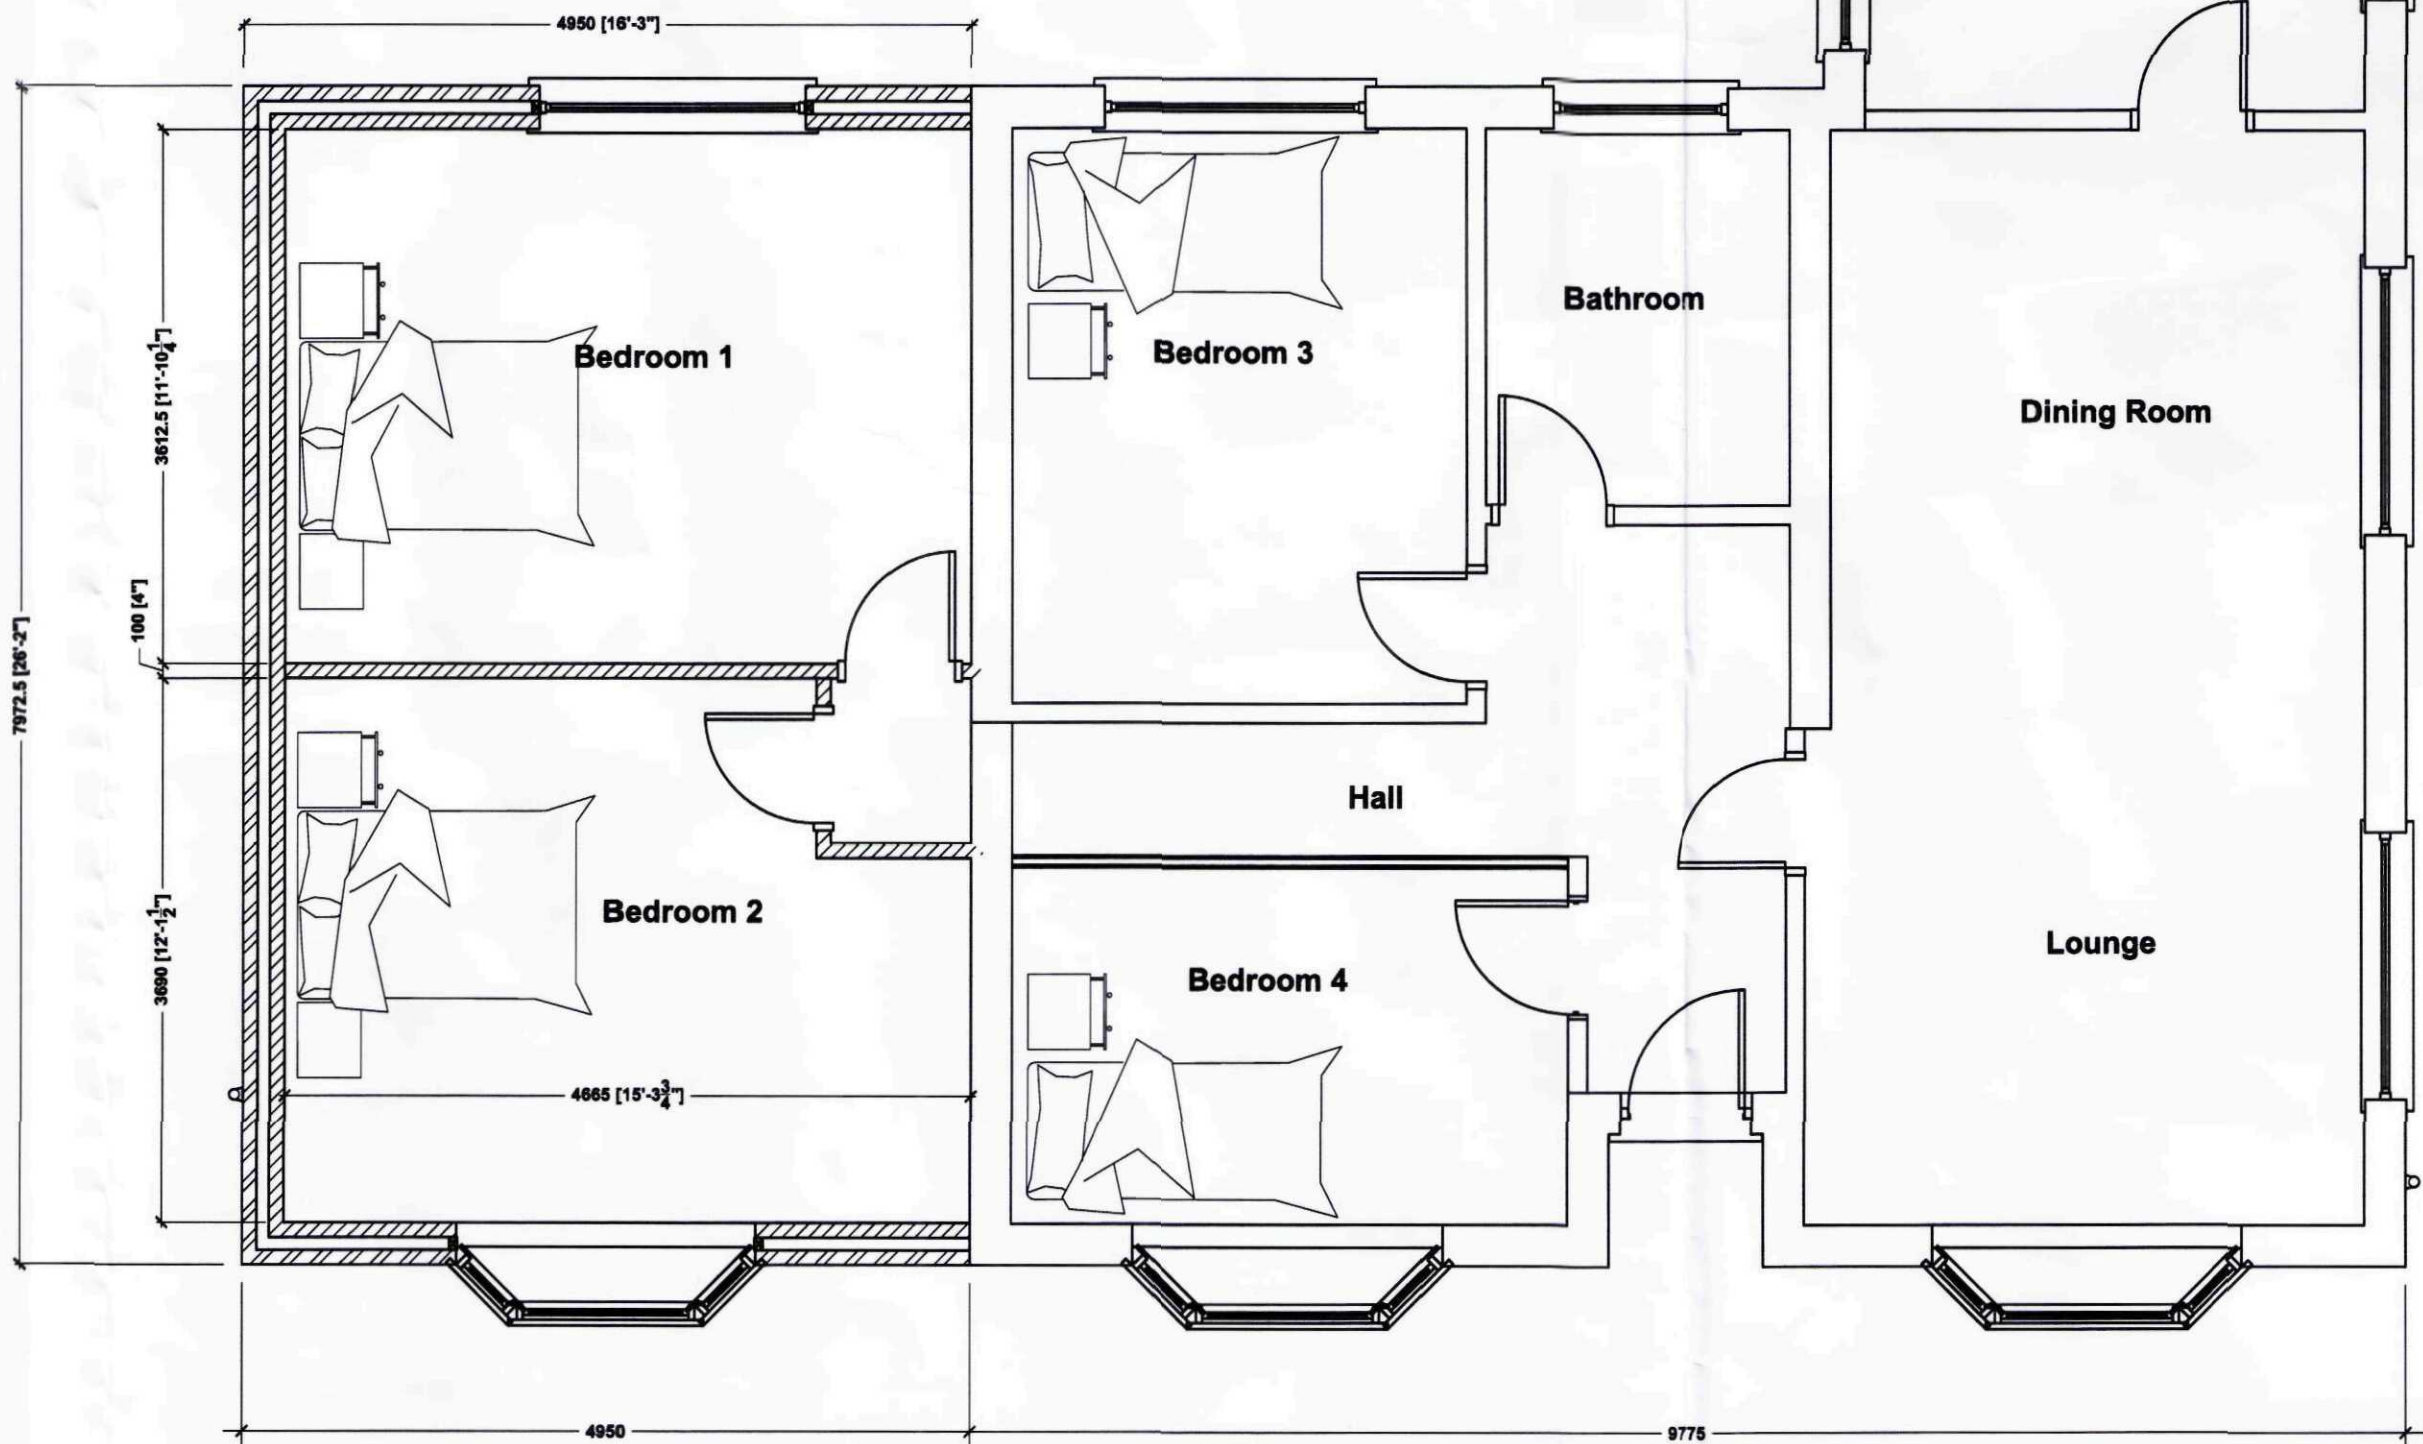

Proposed Ground Floor Plan
Scale 1:50

PLEASE NOTE:
Due to areas of the structure being covered, unexposed or otherwise inaccessible the notes / specifications of existing materials are subject to confirmation of site when it is feasible to expose the relevant areas of construction.

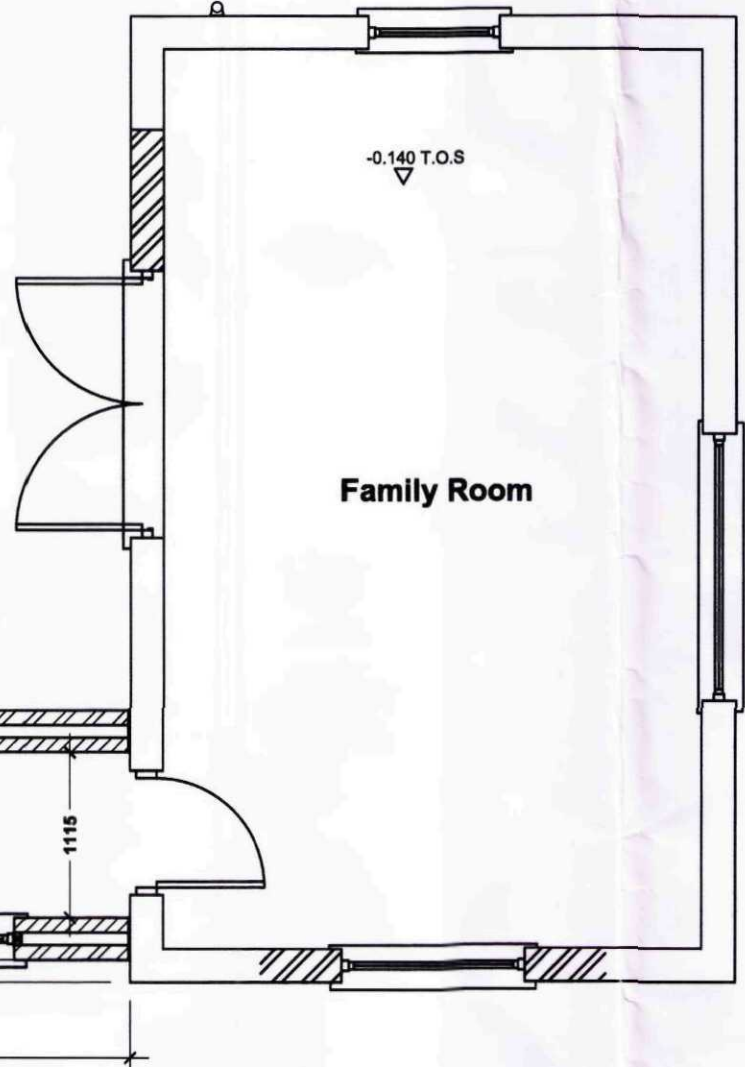

GENERAL CONDITIONS
Contractors are responsible for checking all dimensions on site when work commences and before ordering any materials. Any discrepancies should be brought to the attention of the Client for remedial action before commencing further.
All materials not specified to be of a standard suitable for the work proposed and be fit for purpose. All work to be in accordance with good building practice and all necessary BS codes for Workmanship on Building Sites.

Revisions

A - 06.05.09 - Amended to suit Clients comments

Client:

Mr & Mrs S Byatt

Site:

Maydene
142 Broadgate
Sutton St. Edmonds
PE12 0LT

Dwg Title:

Proposed Plans



2nd Floor - 5B Sheepmarket

Spalding

P E 1 1 - 1 5 H

Tel : 01775 788 921

e-mail: enquiries@remwaydesign.co.uk

Dwg Size

Drawing Number



Revision:

A1

1664-02

"A"

DETERMINED
PLAN

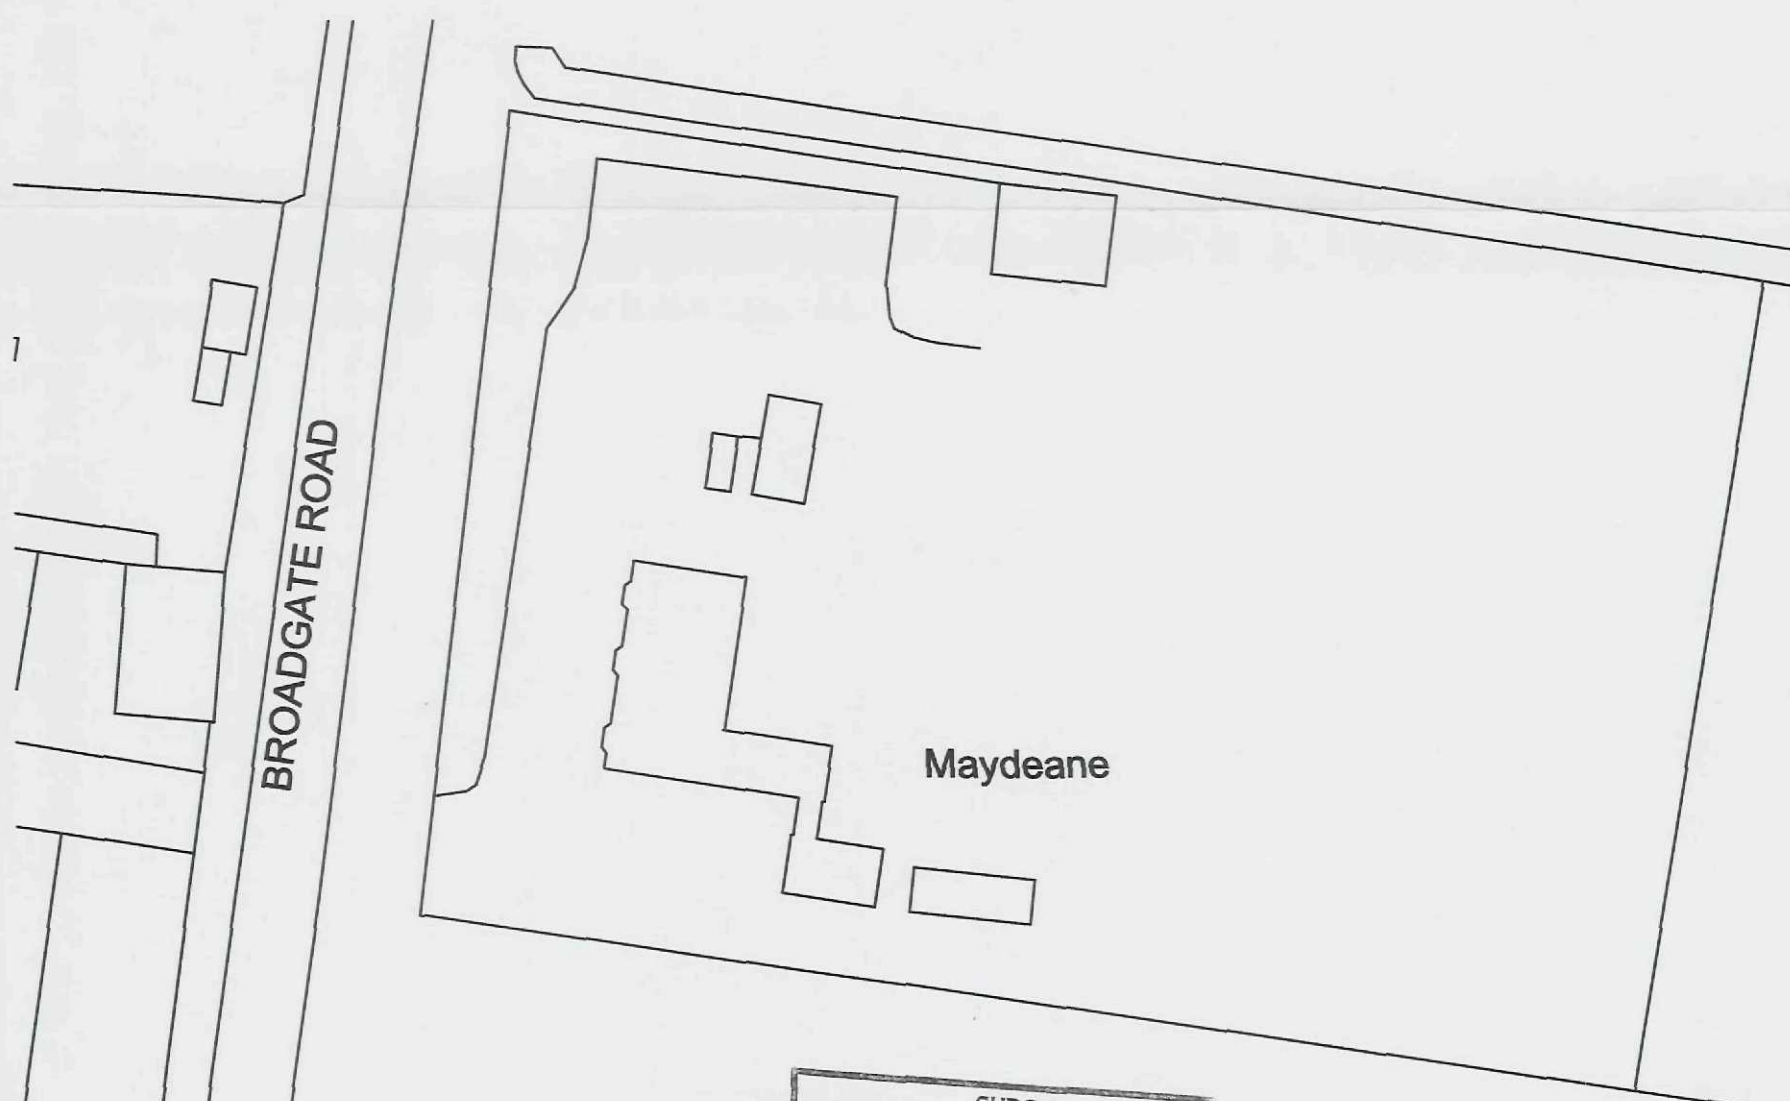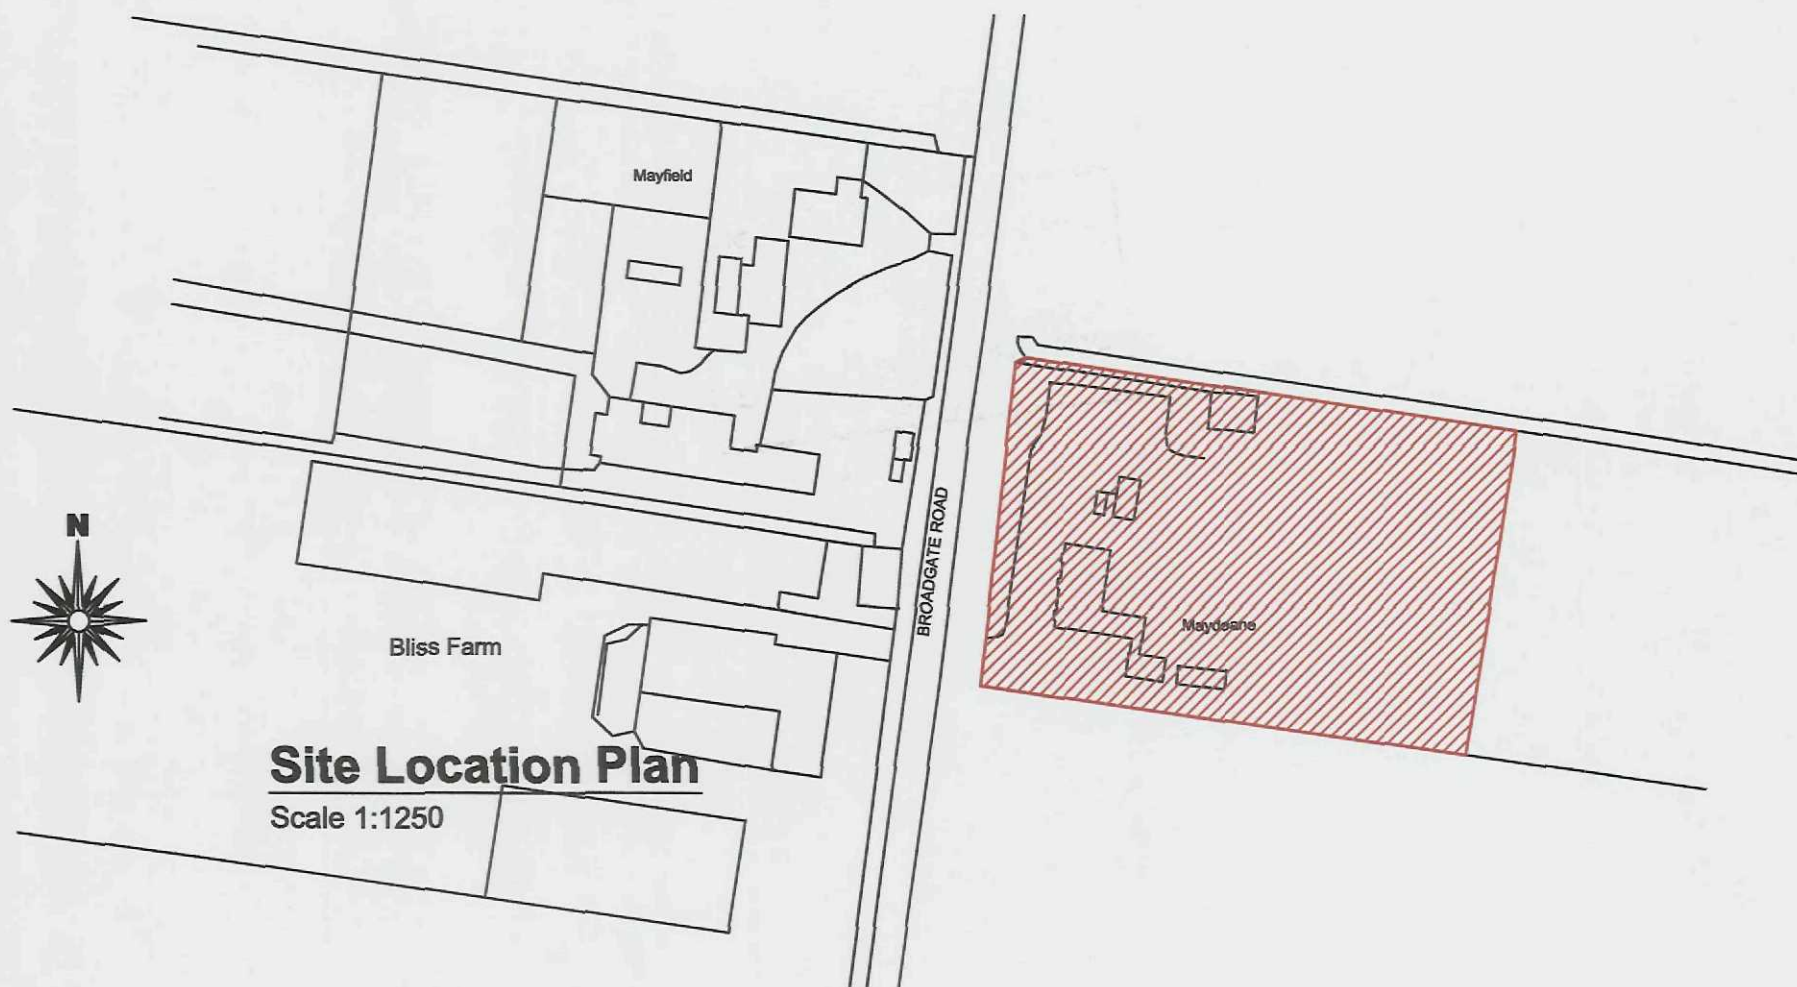

SHDC
Planning & Development
27 MAY 2009
Ref: 0378/09

**DETERMINED
PLAN**



2nd Floor - 5B Sheepmarket
Spalding
PE11 1BH
Tel: 01775 768 921
e-mail: enquiries@remwaydesign.co.uk

Site :

Maydene
142 Broadgate
Sutton St. Edmonds
PE12 0LT

Client :

Mr & Mrs S Byatt

Date : ★★★★★

Scale : as noted

Drawing No:

1664 - 03 (a3)