






Site Plan
Scale: 1:200

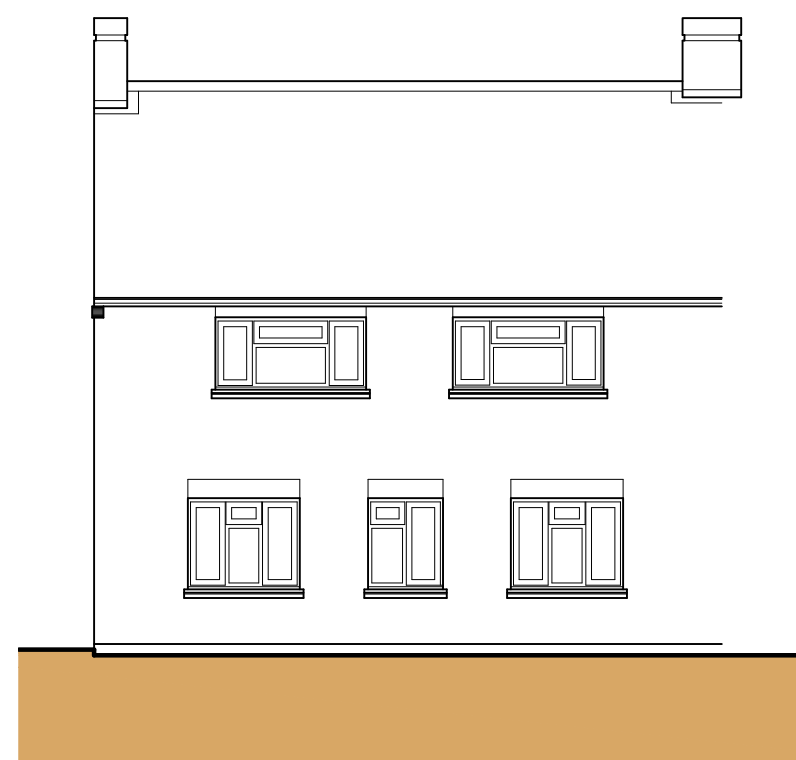

Front Elevation
Scale: 1:100

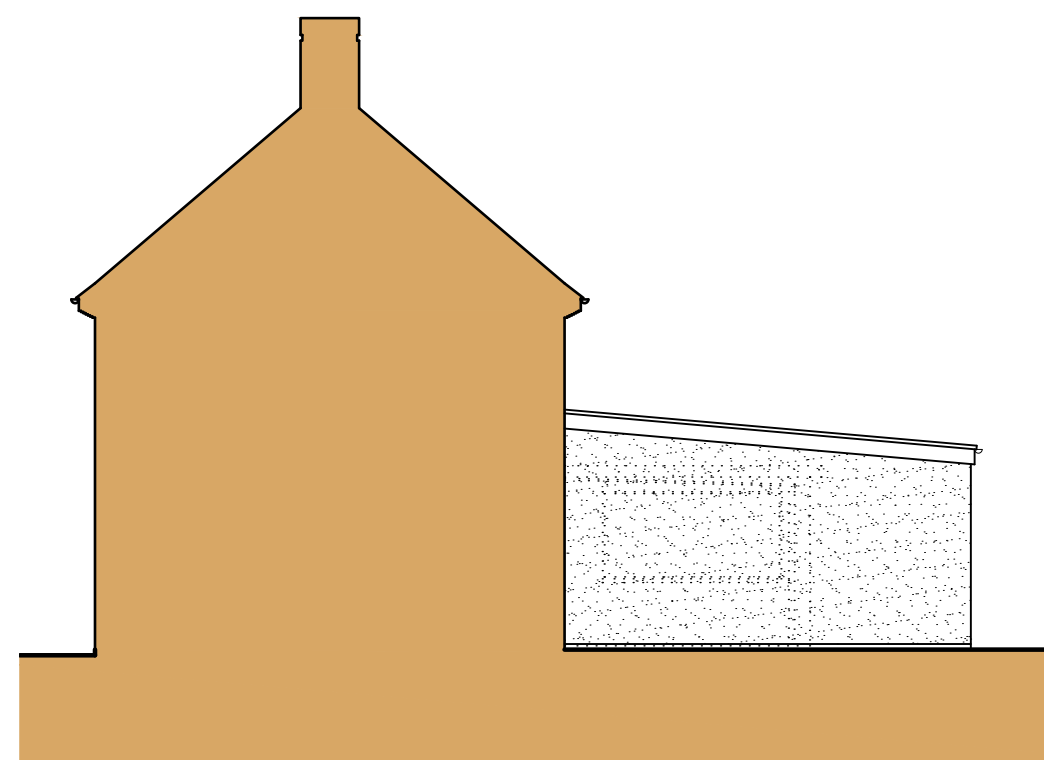


Side Elevation
Scale: 1:100

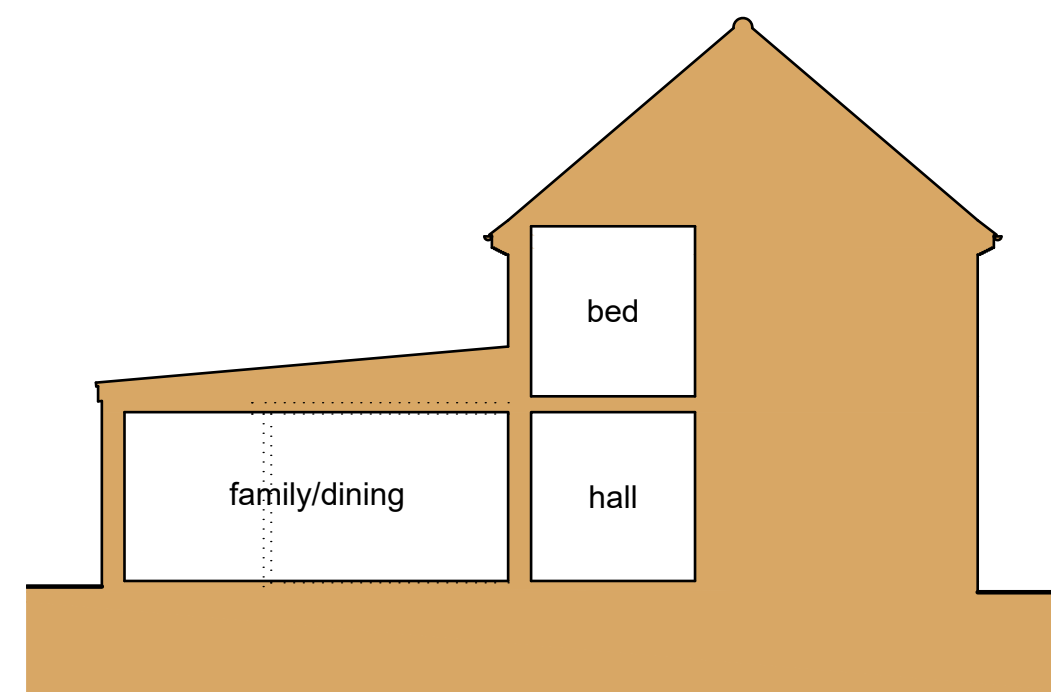

Section (A-A)
Scale: 1:100




Rear Elevation
Scale: 1:100

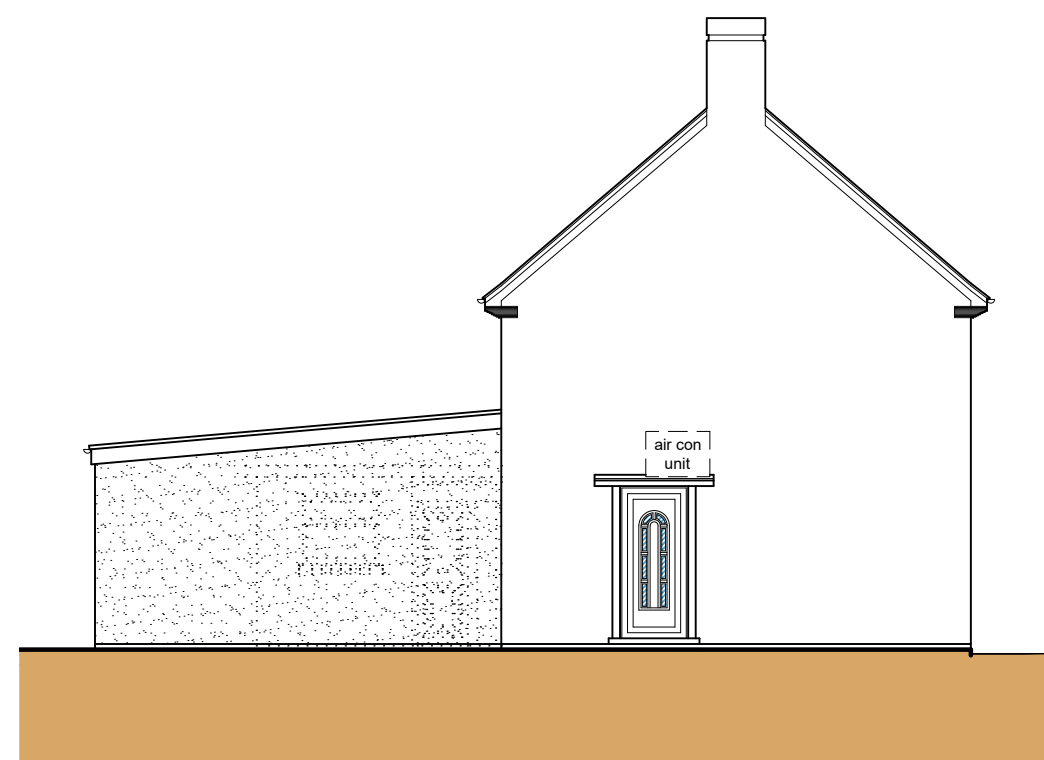


Side Elevation
Scale: 1:100


FLOOR PLAN KEY

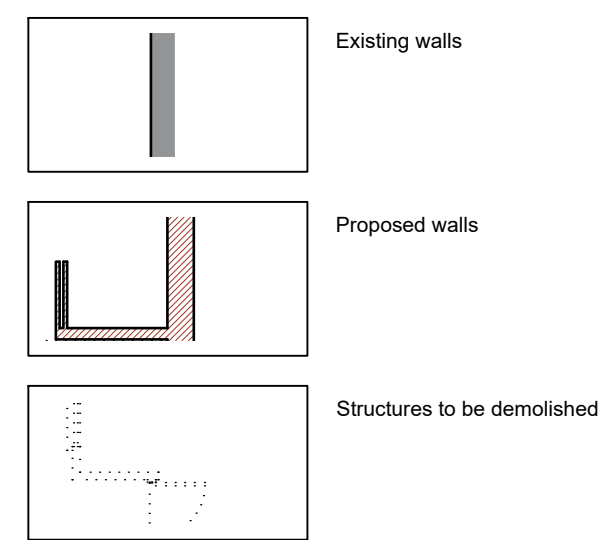

Location Plan
Scale: 1:1250

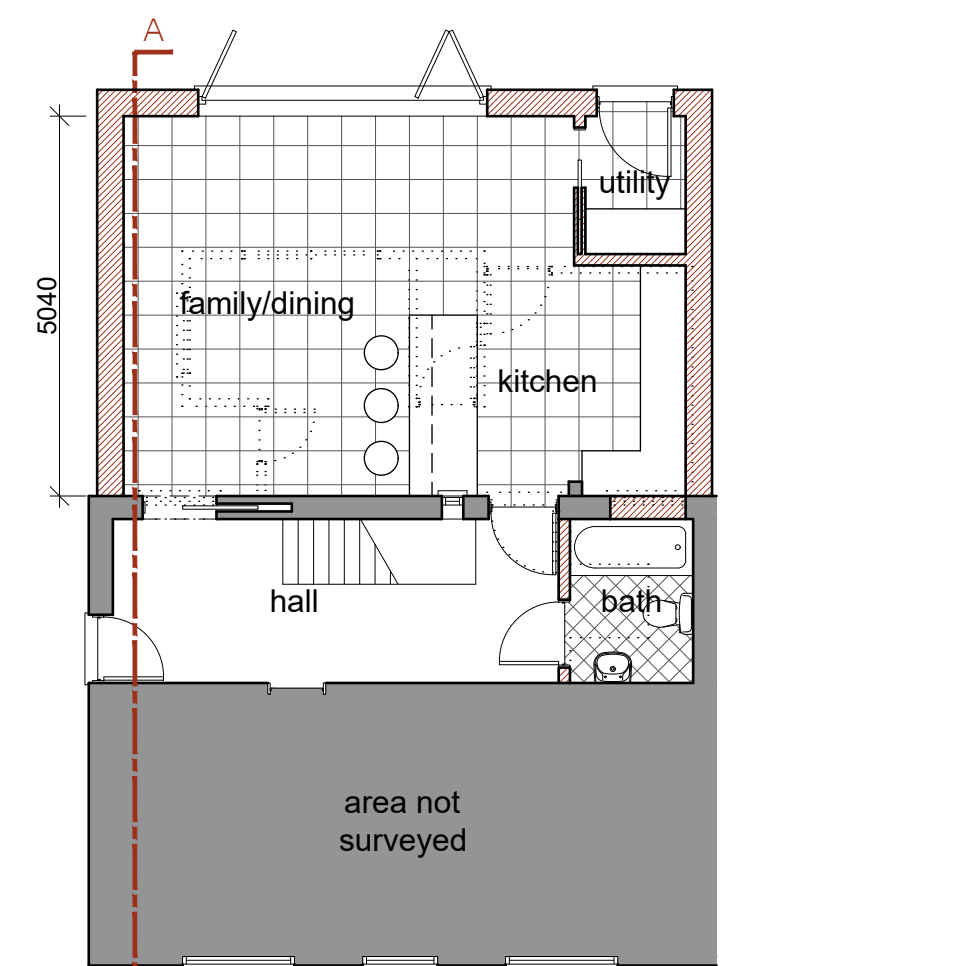

Ground Floor Plan
Scale: 1:100

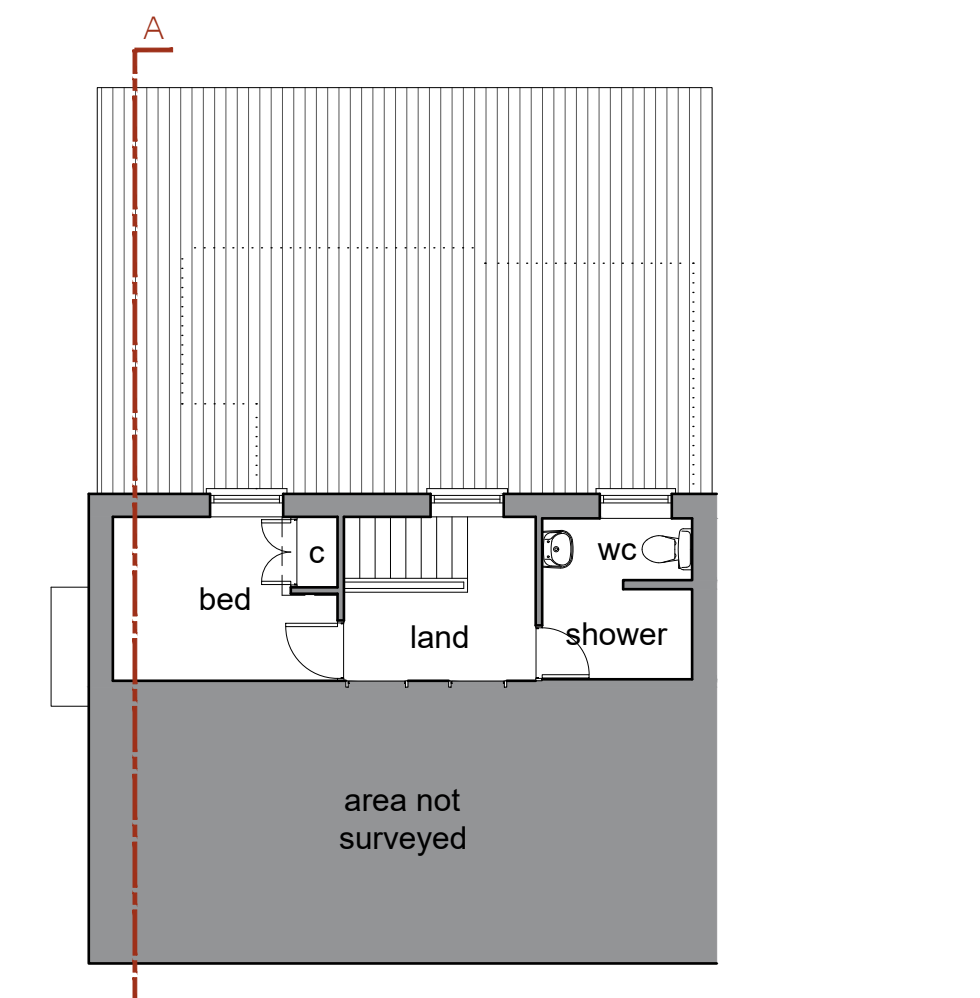


First Floor Plan
Scale: 1:100

- General Notes
1. This drawing shall not be scaled, figured dimensions only to be used.
 2. All dimensions are shown in 'mm' unless otherwise stated.
 3. The contractor, sub-contractors and suppliers must verify all dimensions on site prior to the commencement of any work.
 4. This drawing is to be read in conjunction with all relevant engineers and specialist sub-contractors drawings and specifications.
 5. Any discrepancies are to be brought to the designers attention.


CONSTRUCTION DESIGN & MANAGEMENT REGULATIONS 2015

The following information must be read in conjunction with the project Risk register. This drawing highlights significant design related Health & Safety Risks present during Construction phase, and Residual Risks which remain post completion. Other Health & Safety Risks associated with Construction Activities may be present, and must be identified by the Principal Contractor prior to works commencing. Design Risks relating to specialist design items must be identified by the relevant specialist designers/ consultants ad issued to the Principal Designer.

SITE PLAN KEY

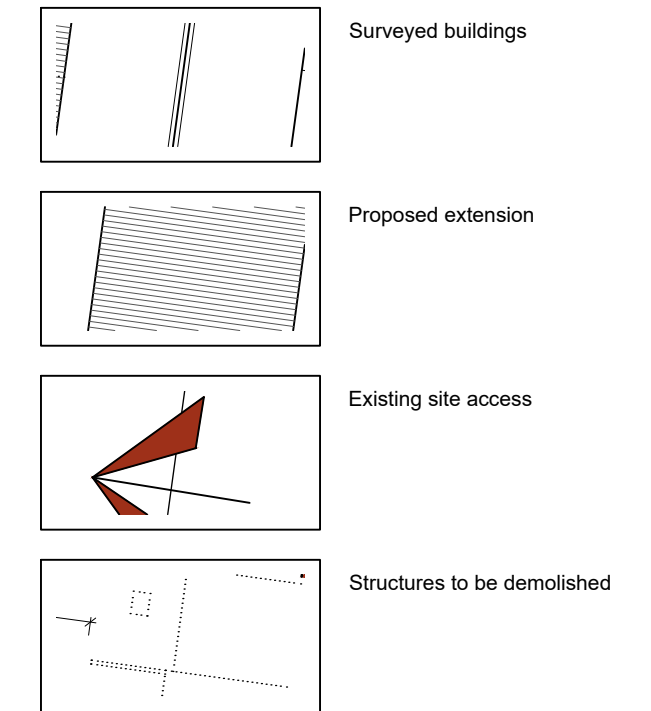

ELEVATION KEY

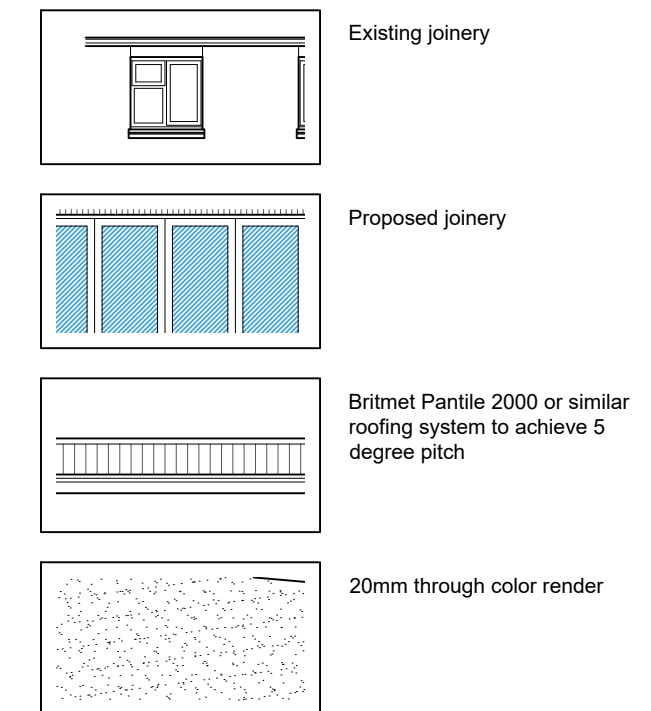

Revisions

A	April 2020	Client's Amendments
B	April 2020	Client's Amendments Bifold doors centered
C	May 2020	Planning Amendments Distances to boundaries added

Status

FOR APPROVAL

SWANN EDWARDS
ARCHITECTURE

Swann Edwards Architecture Limited, Swann Edwards Architecture,
Black Barn, Fen Road, Guyhirn, Wisbech, Cambs. PE13 4AA
t 01945 450694 e info@swannmedwards.co.uk w www.swannmedwards.co.uk

Job Title Proposed Extension 8 Coronation Avenue, Throckenholt, Spalding For: Mr and Mrs Chapman	Date March 2020	Drawn by M.N. Checked by G.E.
Drawing Title Planning Drawing Site Plan, Location Plan, Floor Plans and Elevations	Job No. SE-1375 Dwg No. PP1000	Sheet Size A1 Revision C