




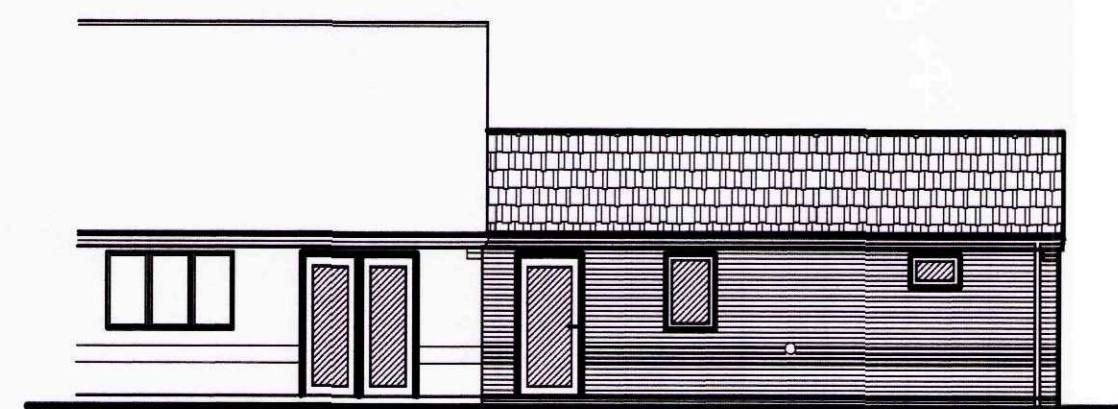


SIDE ELEVATION.

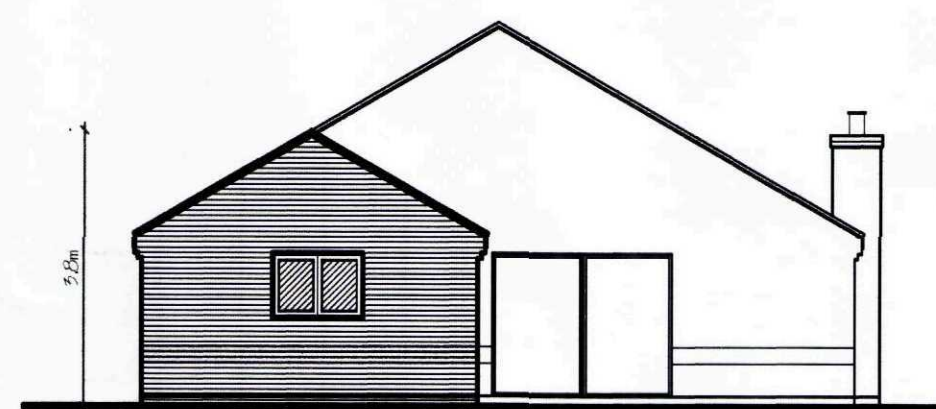


REAR ELEVATION.

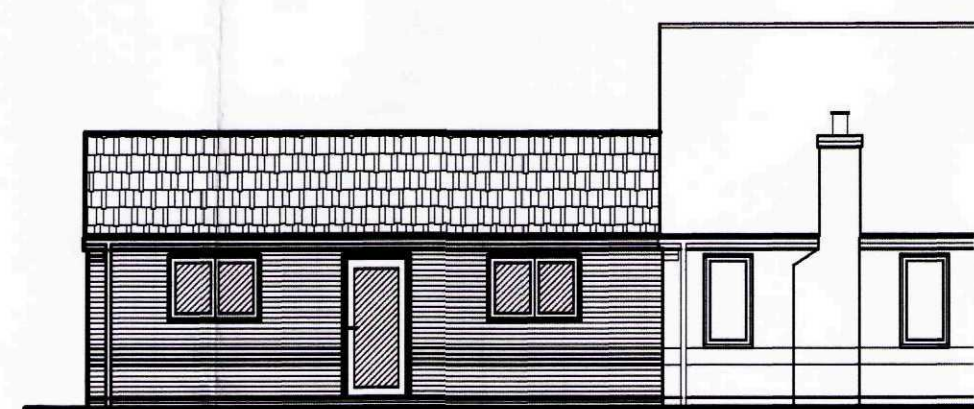


SIDE ELEVATION.

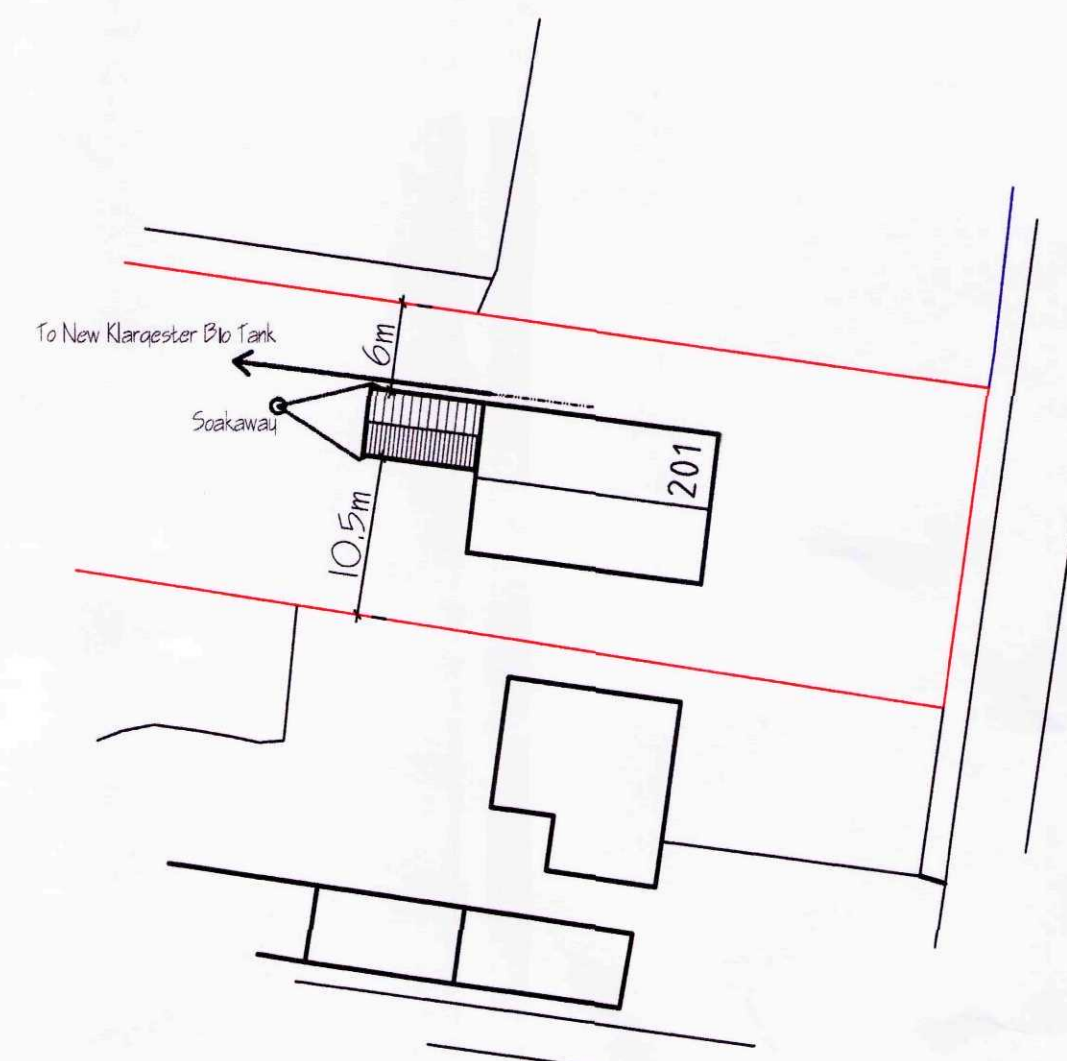


SITE LAYOUT PLAN.
1/500.

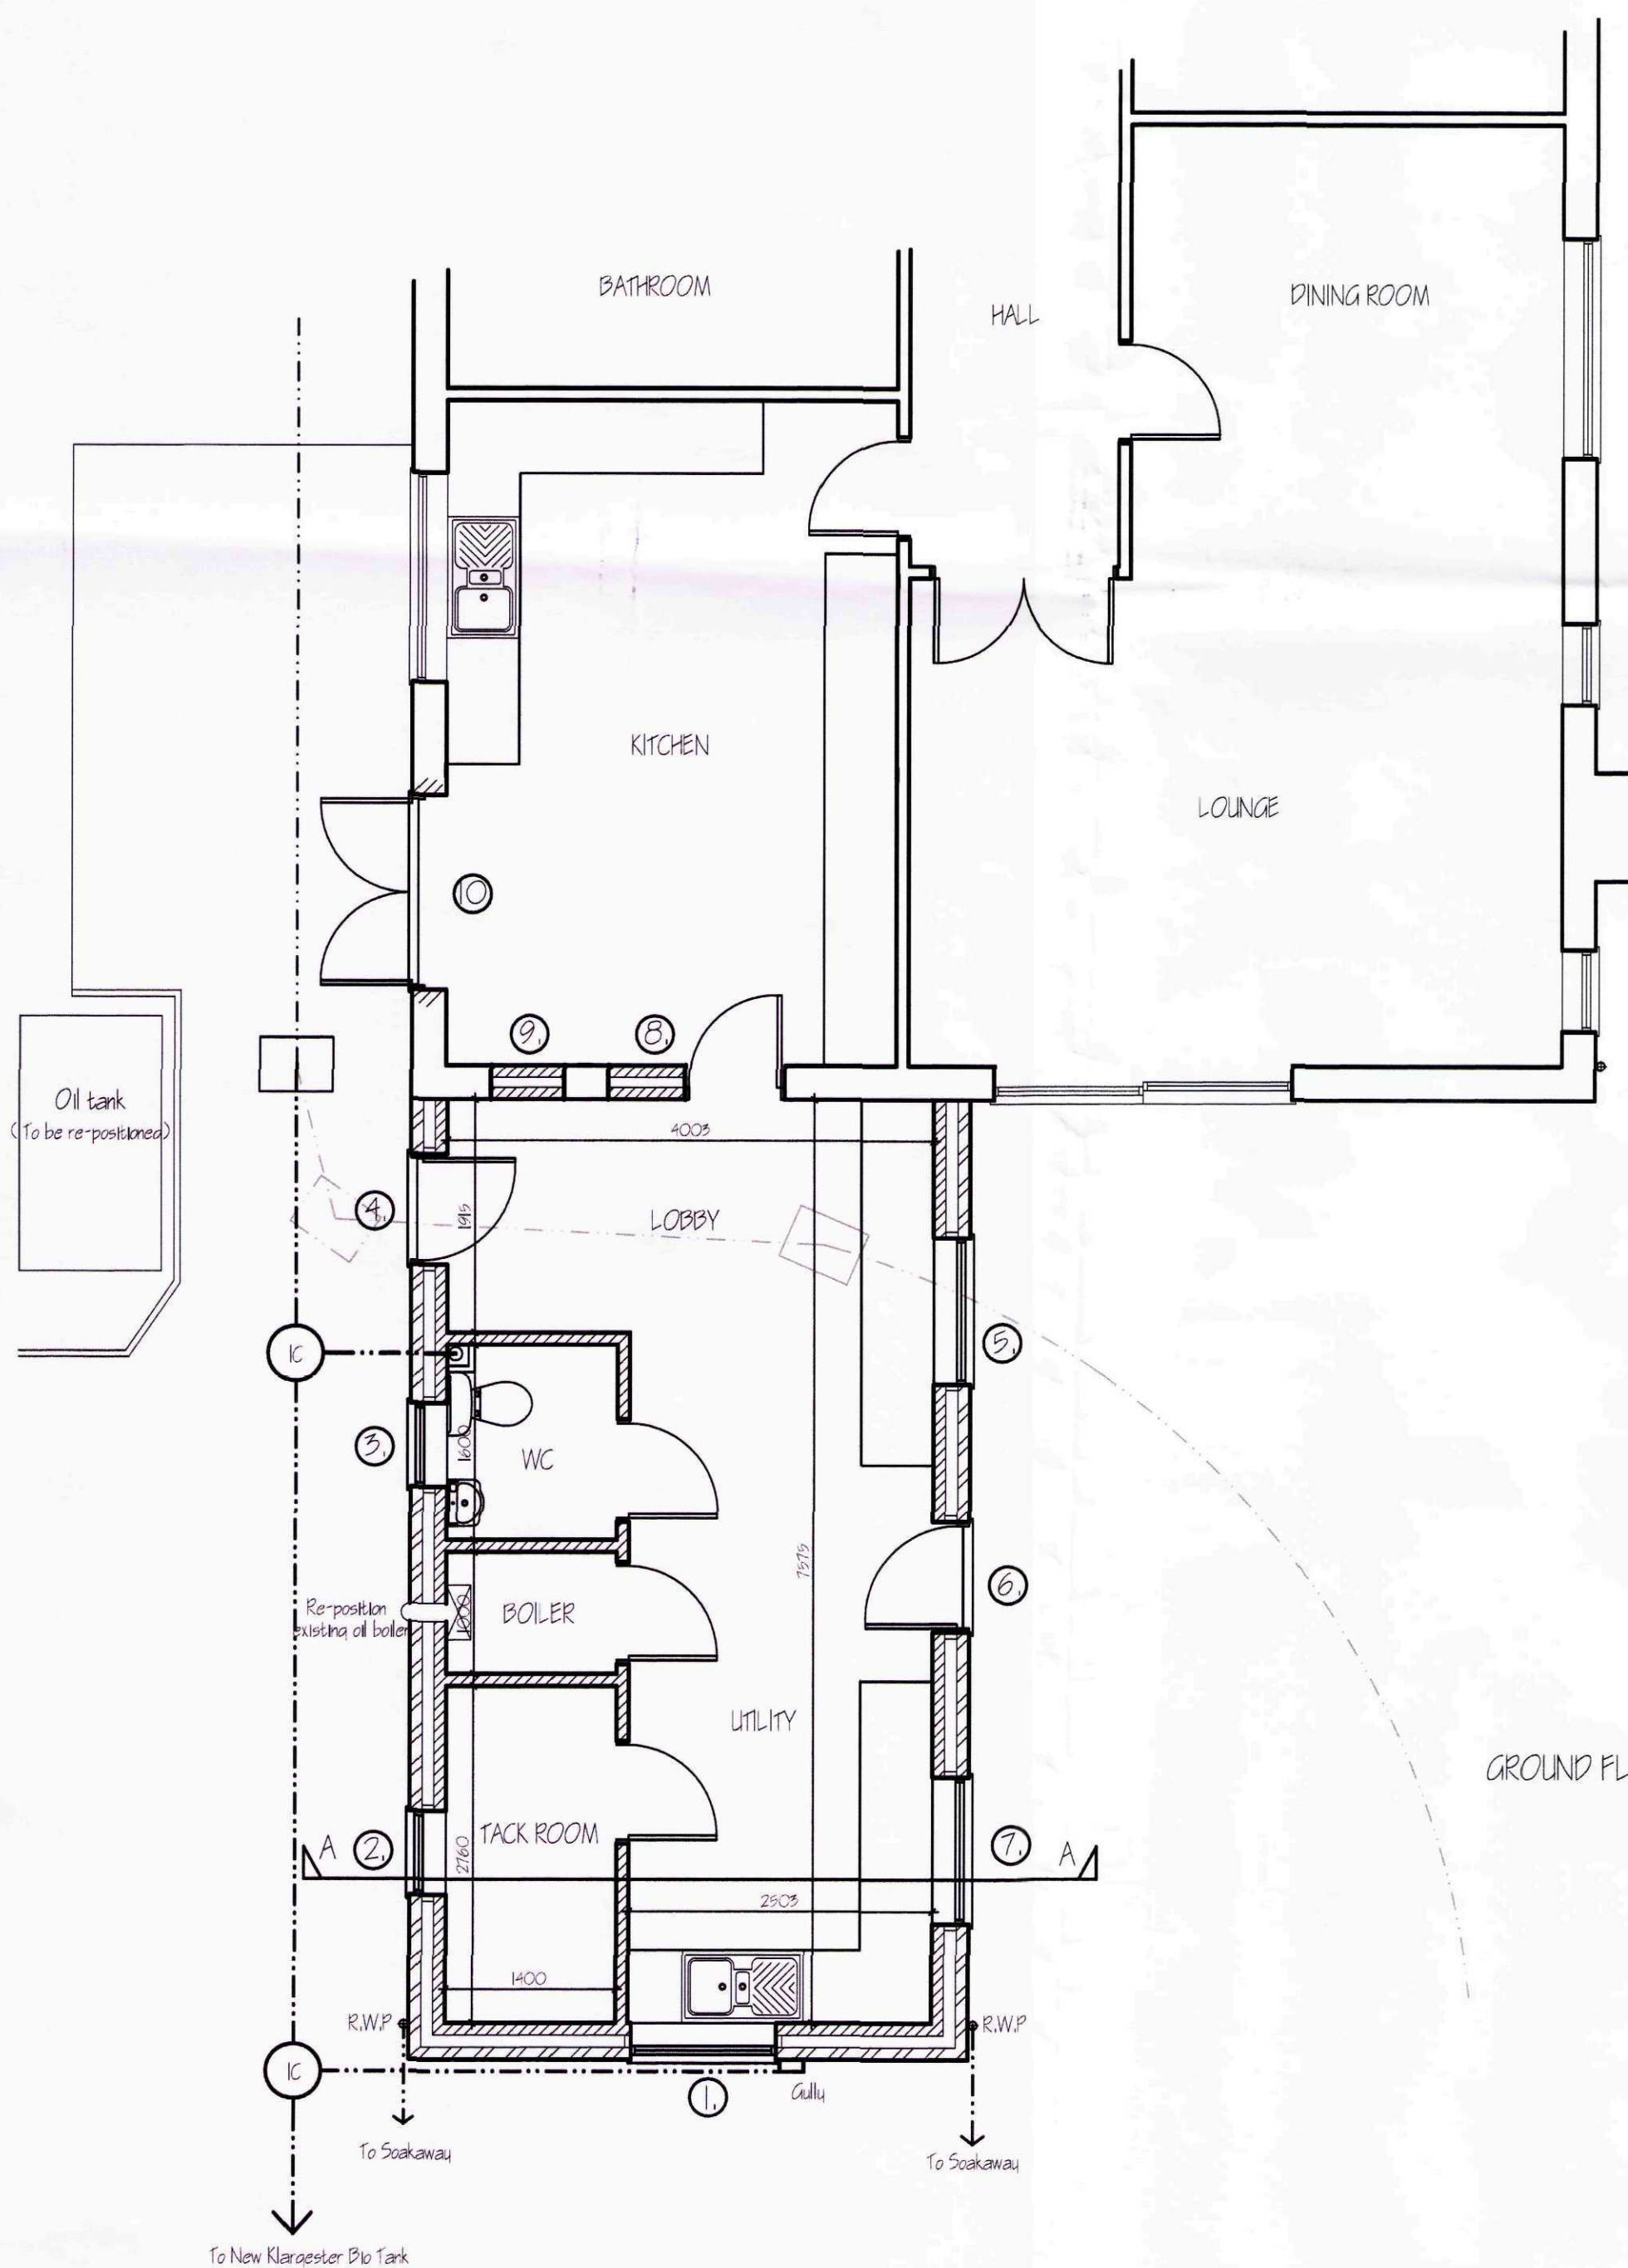


GROUND FLOOR PLAN - PROPOSED.

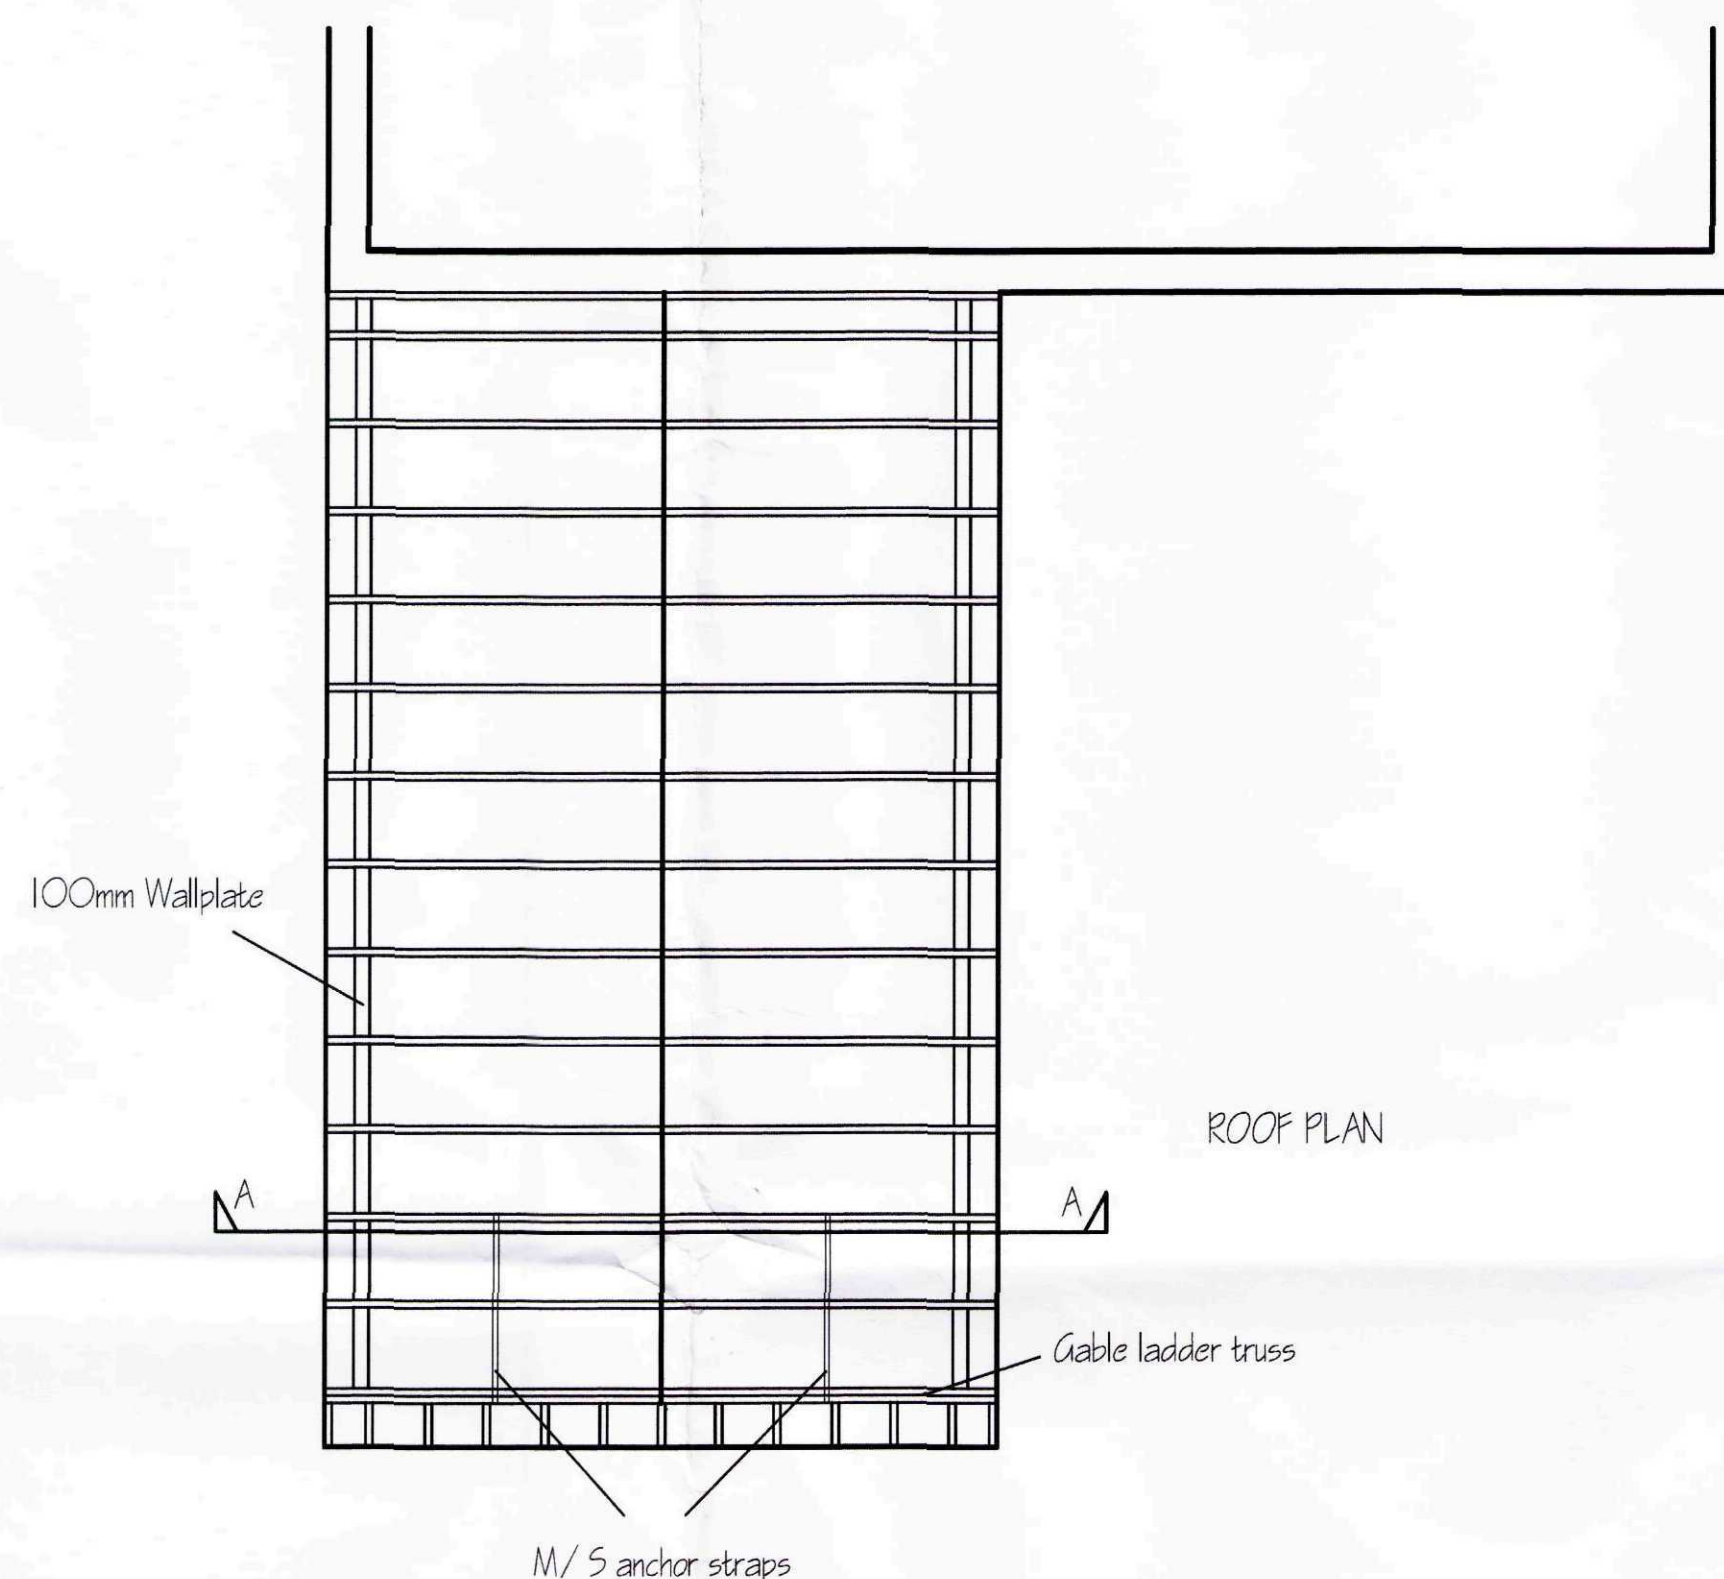

ROOF PLAN

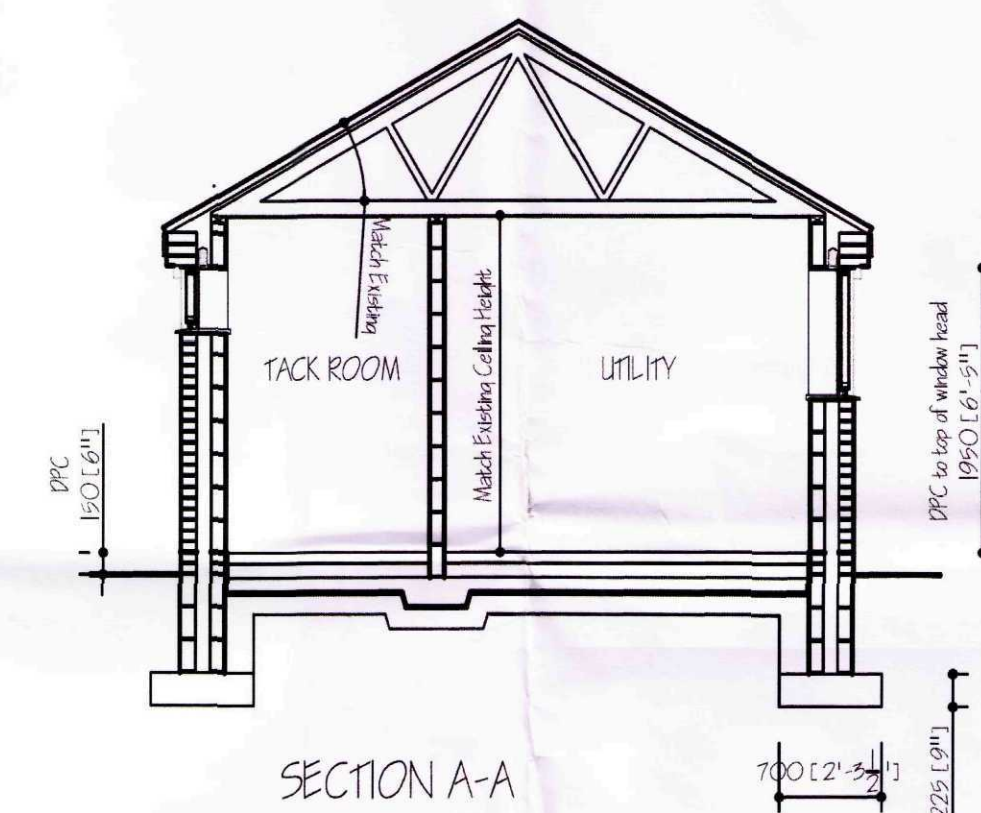

SECTION A-A

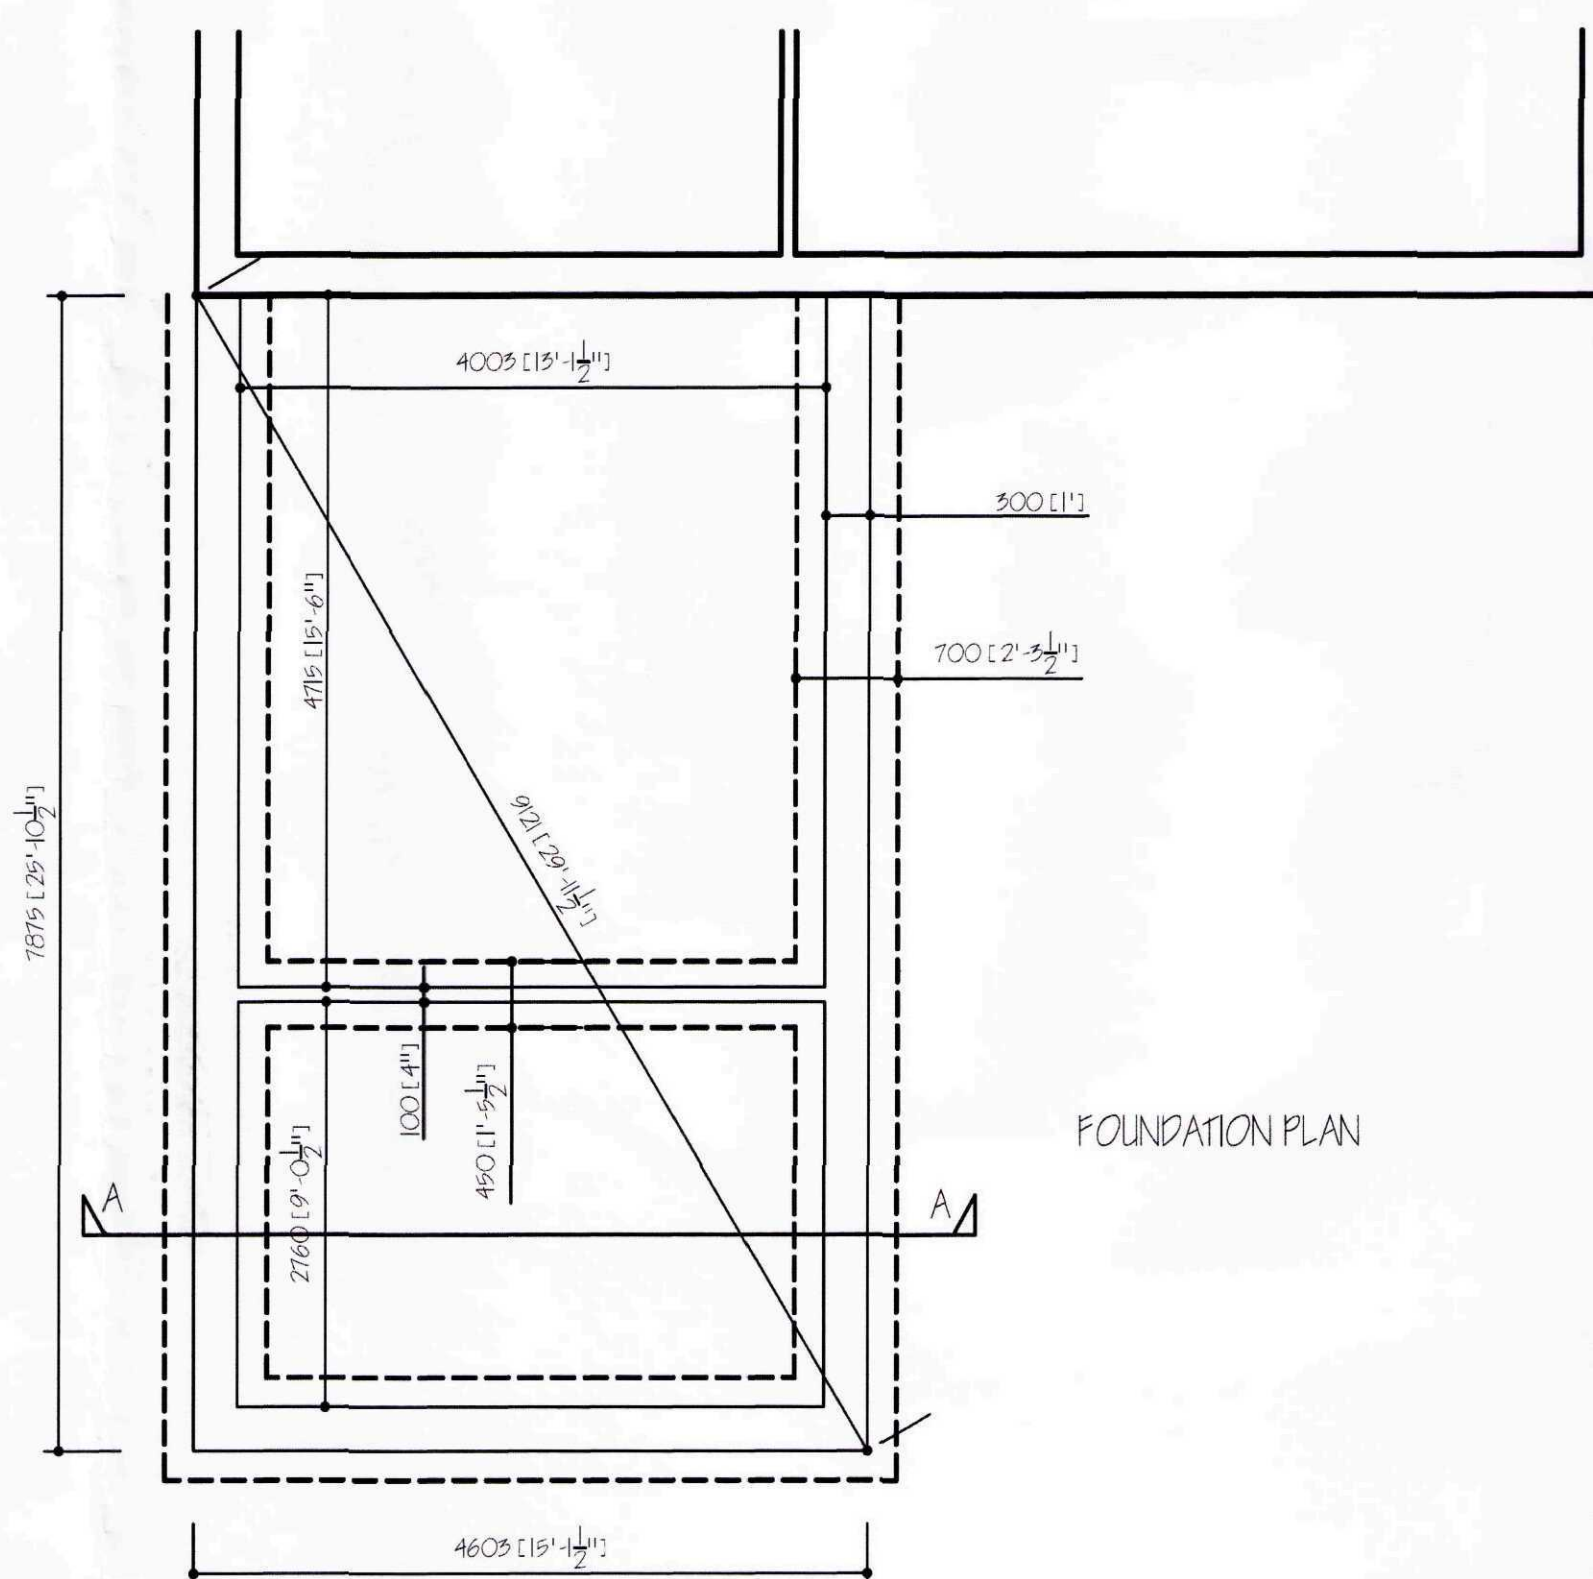

FOUNDATION PLAN

G. R. MERCHANT LTD.	
I. ENG AMICE FIWO	
ARCHITECTURAL, STRUCTURAL AND LAND DRAINAGE CONSULTANTS	
4 Wrights Mews 12A Park Road, Holbeach, Spalding, Lincs. PE12 7EE Tel: 01408 480800 Fax: 01408 482744 E-Mail: gr.merchant@btconnect.com	
Project	REAR SINGLE STOREY EXTENSION, 201 BROADGATE, SUTTON ST EDMUND, SPALDING, LINC'S, PE12 0LT.
Client	MR. & MRS. J. FLETCHER
Drawing	FLOOR PLAN & ELEVATIONS - PROPOSED SITE PLAN.
Job Ref.	2779-15.
Drawing No.	029.
Date	APRIL 2015.
Drawn	S.D.
Scale	1/50, 1/100. (unless otherwise stated)
DO NOT SCALE FROM THIS DRAWING This drawing is prepared and may not be drawn, printed, photographed or used for any other purpose other than that for which it is issued. The General Contractor is to check all dimensions on site and report any discrepancies to the Architect. All details shown on the drawing including foundations are based upon the conditions shown on the site. No responsibility can be accepted for accuracy of dimensions or details shown on the drawing unless specifically stated. The drawing is issued for the purpose of obtaining Planning (Building Regulation) approval. This drawing must not be used as a contract document. The work shall not be supervised or inspected on site by G.R. Merchant or any representative thereof. It is the client or their appointed agents responsibility to ensure compliance with all relevant regulations, codes of practice and standards. The Employer/Client must ensure that the selected contractor is competent with all relevant regulations, codes of practice and standards. The Employer/Client is advised that should the work need to comply with the Construction (Design and Management) Regulations an independent Planning Supervisor will be required. The work shall conform to all that is shown on the drawing and details. Work that may not be specifically shown but may be reasonably inferred as necessary for safety and the work shall be deemed to be included. It is the client or their appointed agents responsibility to ensure the work complies with all relevant regulations, codes of practice and standards. The Employer/Client is advised that should the work need to comply with the Construction (Design and Management) Regulations an independent Planning Supervisor will be required. The work shall conform to all that is shown on the drawing and details. Work that may not be specifically shown but may be reasonably inferred as necessary for safety and the work shall be deemed to be included. It is the client or their appointed agents responsibility to ensure the work complies with all relevant regulations, codes of practice and standards.	