




SCS
HOUSING
18 APR 2001
Ref: 0467/01

DETERMINED
PLAN

DETERMINED
PLAN

SUTTON ST. EDMUNDS, Lincs.


763.

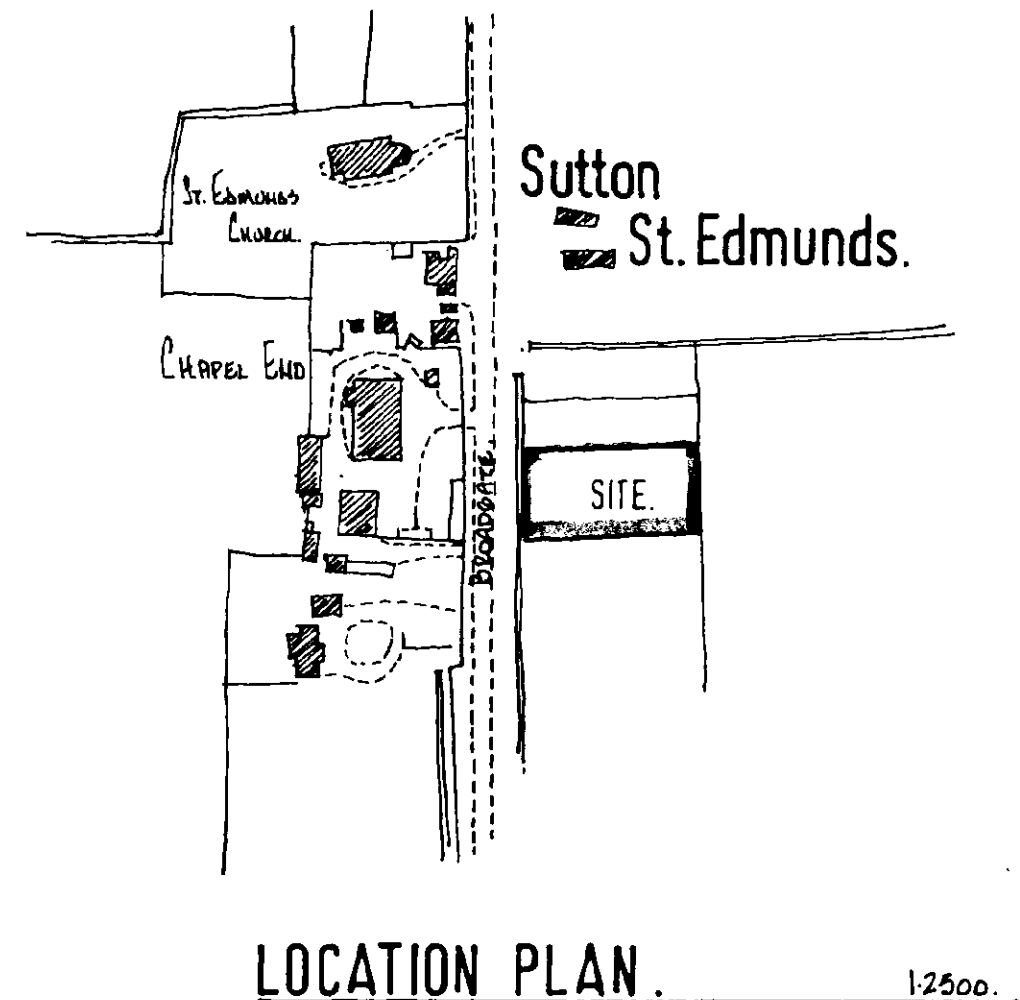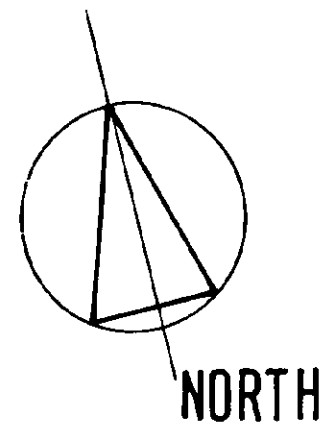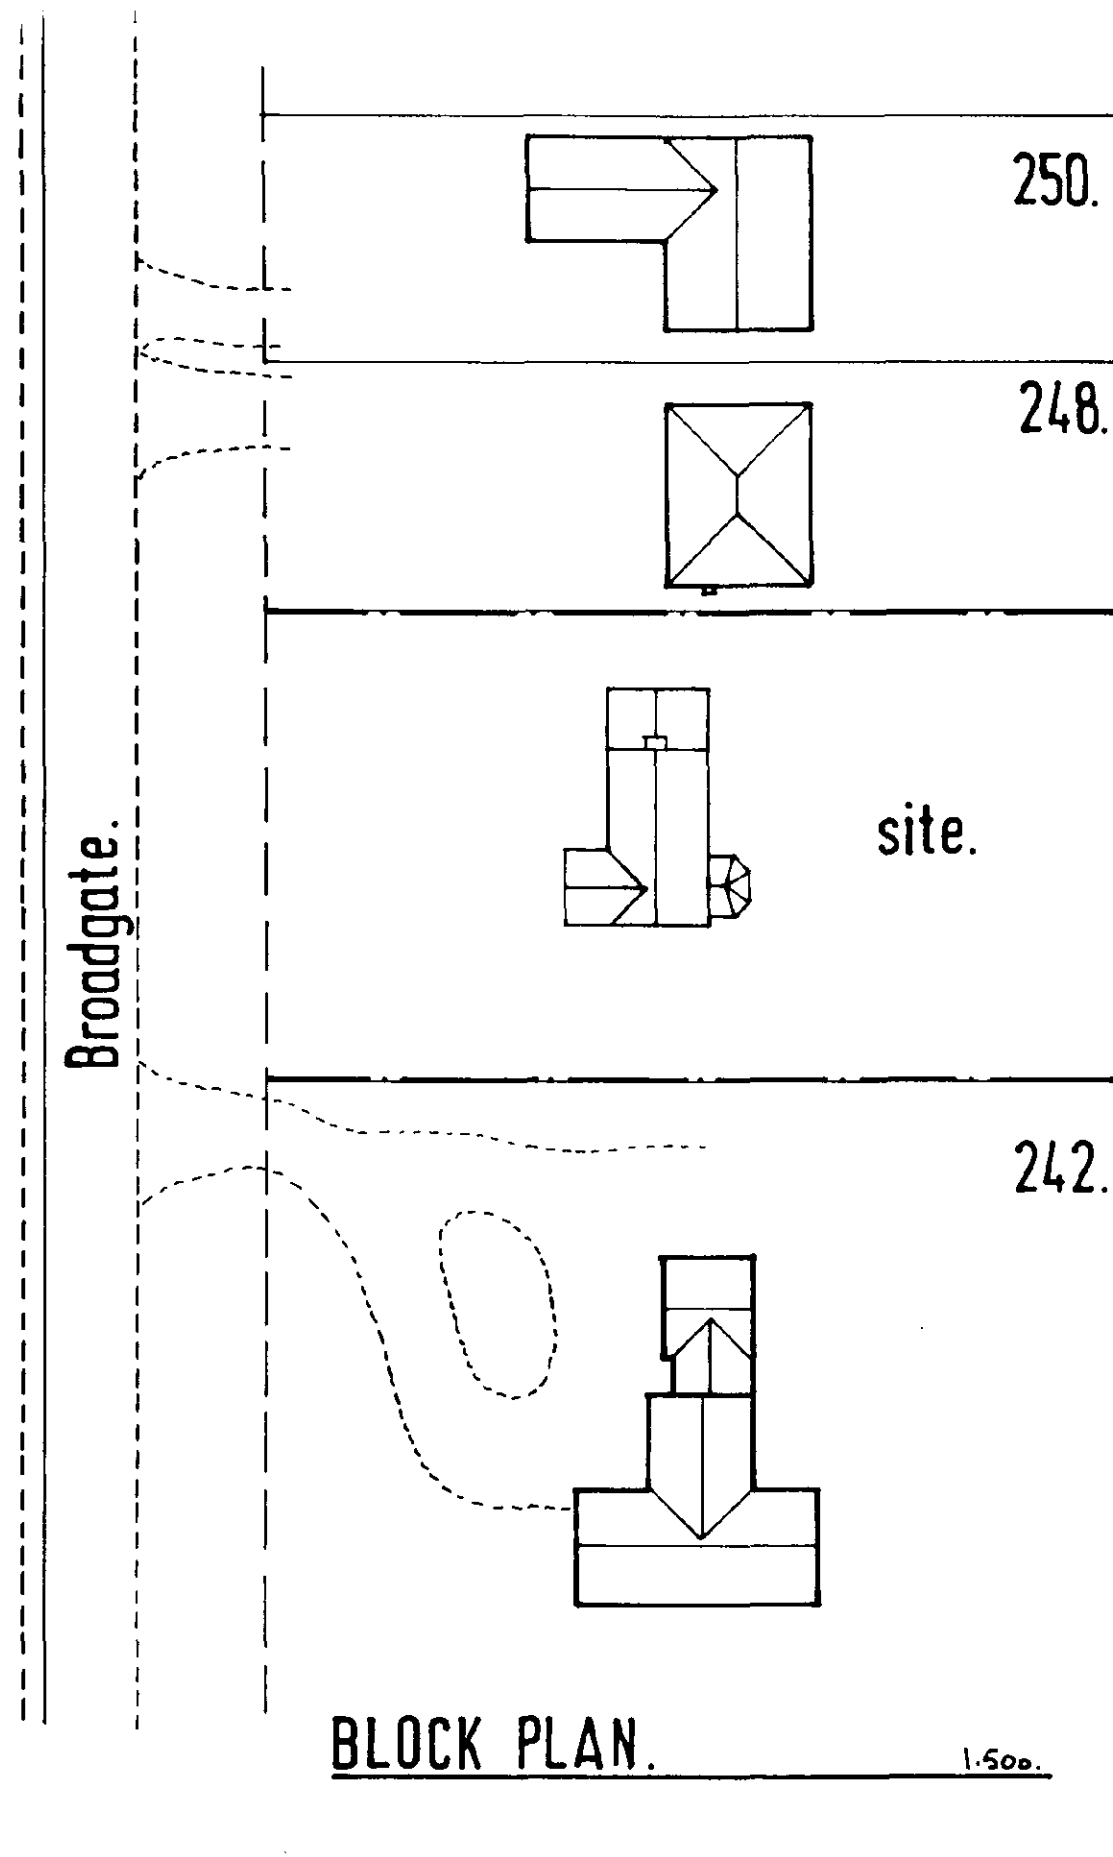

Mr. and Mrs. T. TEMPLEMAN.

nos. 244-246, Broadgate, SUTTON St. EDMUND, Lincolnshire.

Rev. A. Kemp '01
763.100.

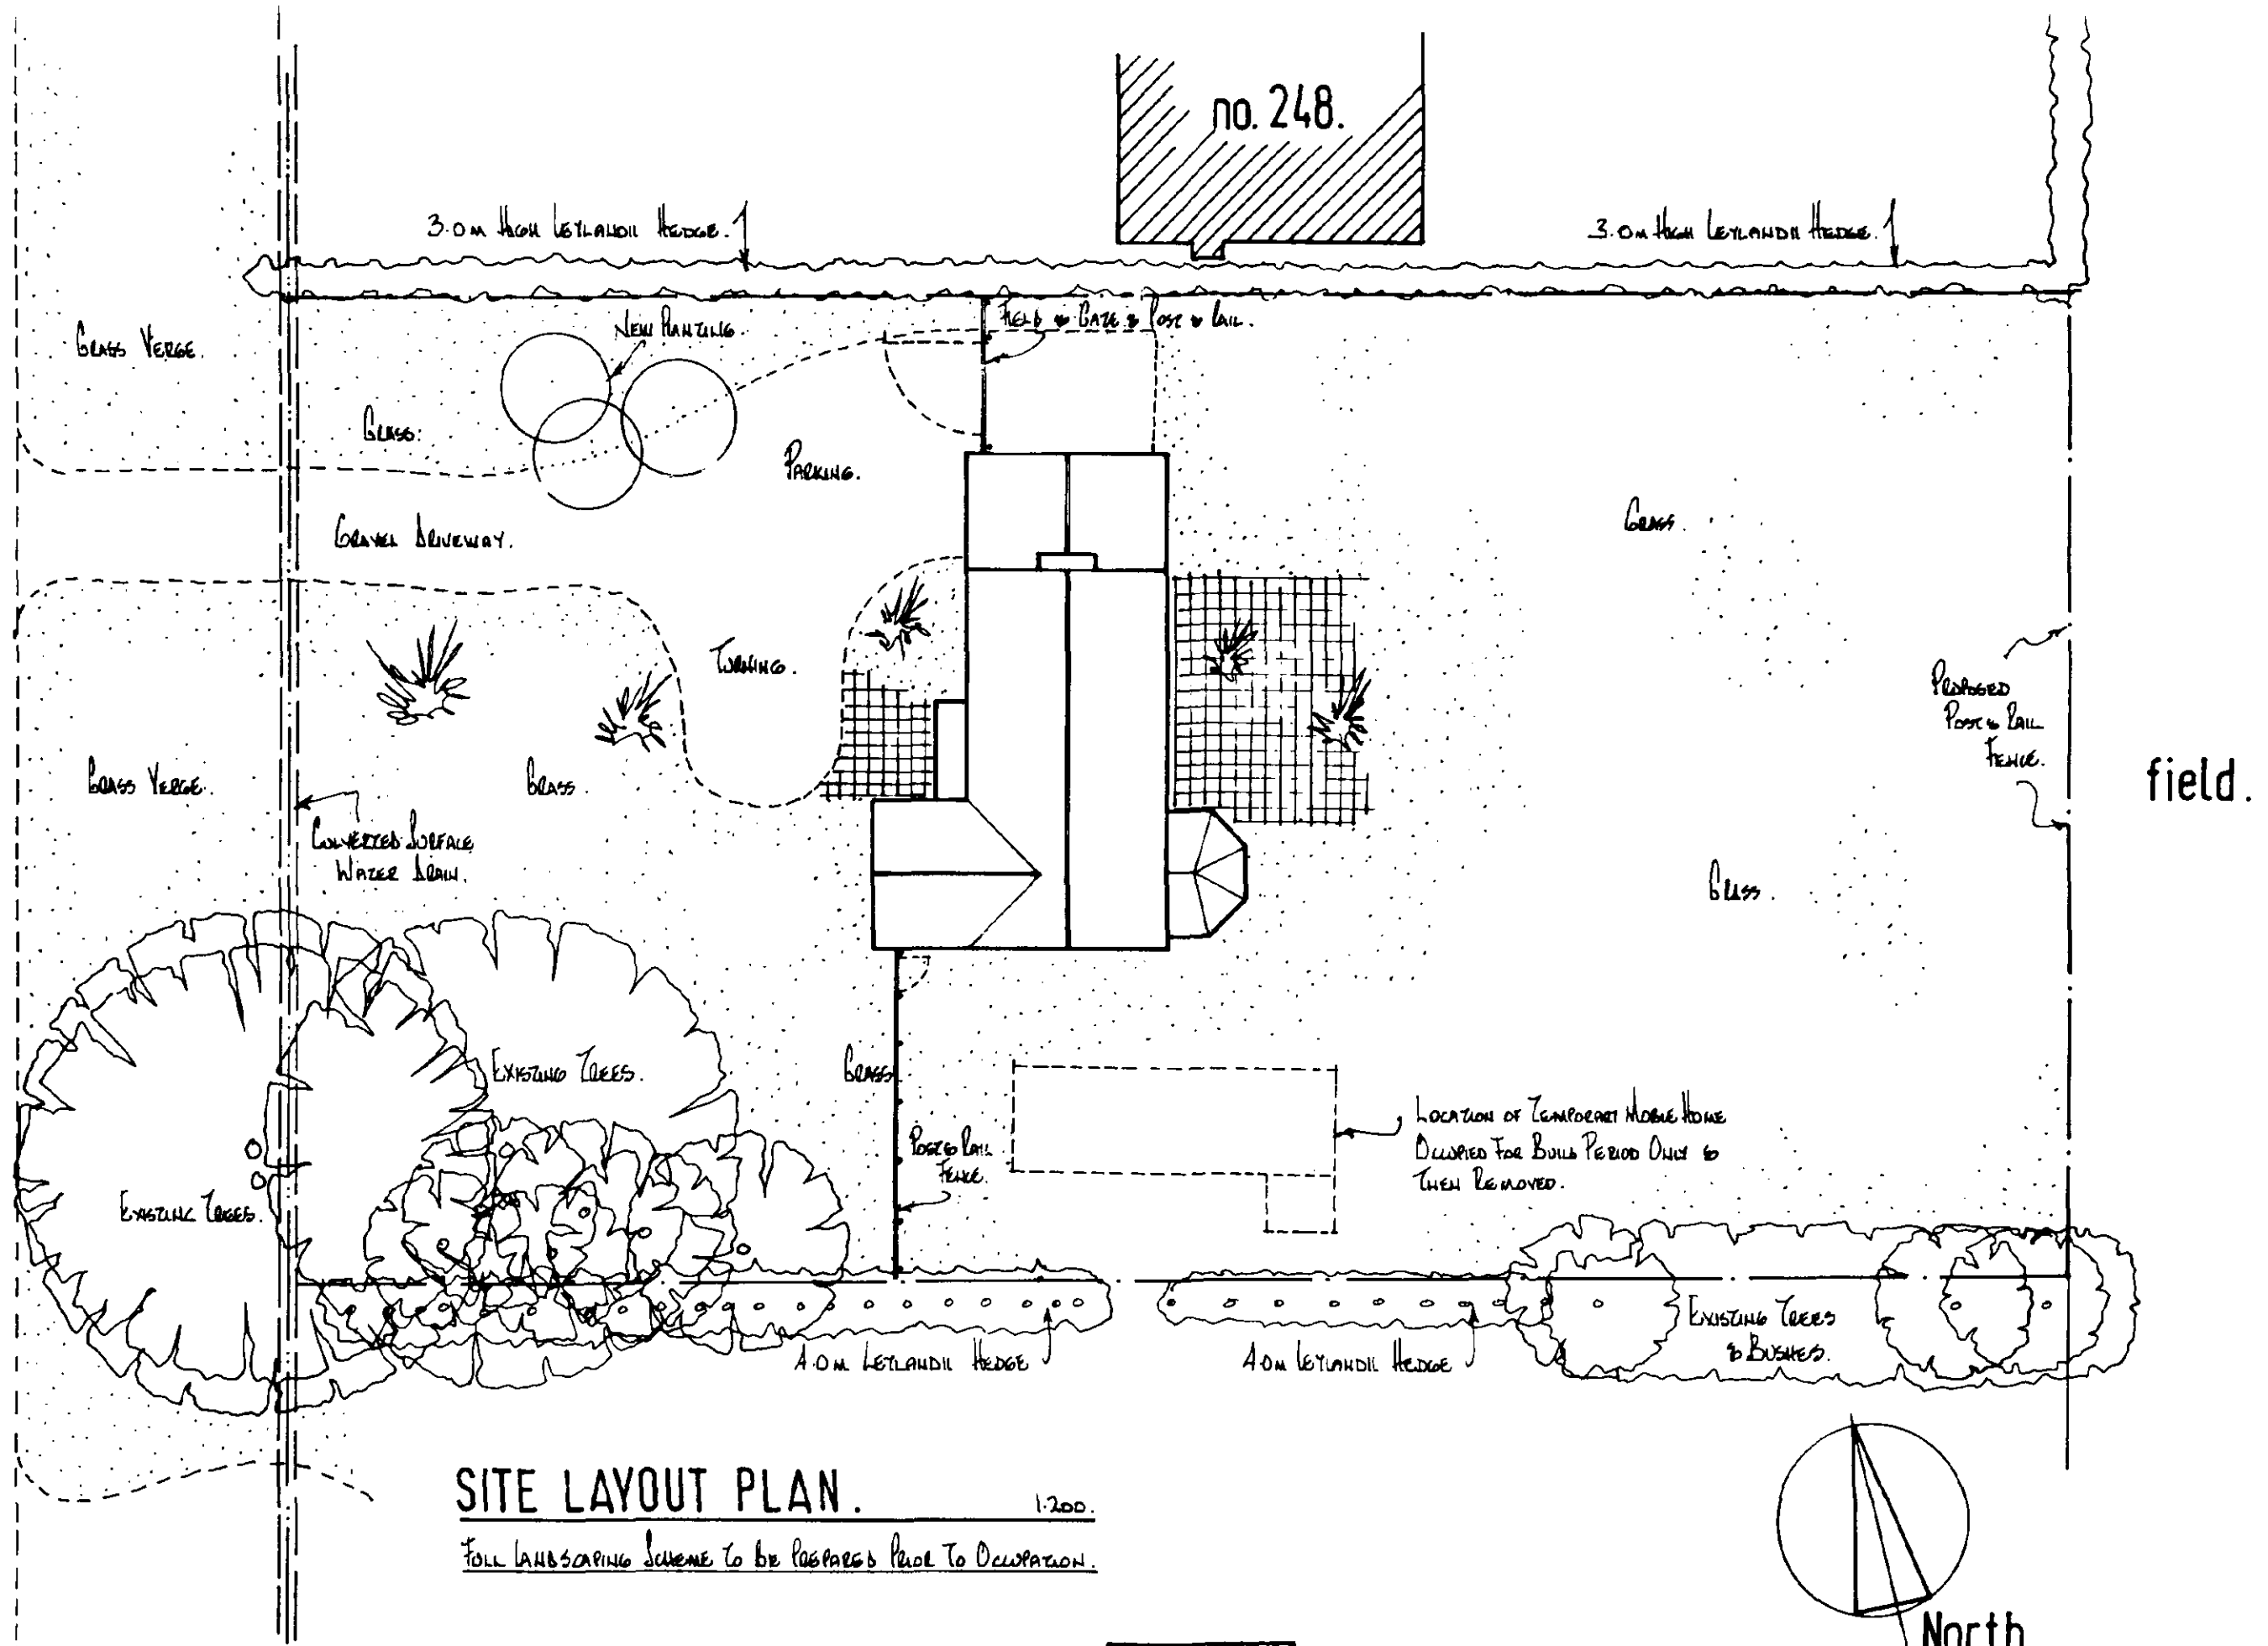


Mr. and Mrs. T. TEMPLEMAN.

no. 242.

Read in conjunction with Drawing No. 763.100. Rev A. April 01

PLANNING PERMISSION RENEWED 07-02-01. (H12/1459/00)

763.101.

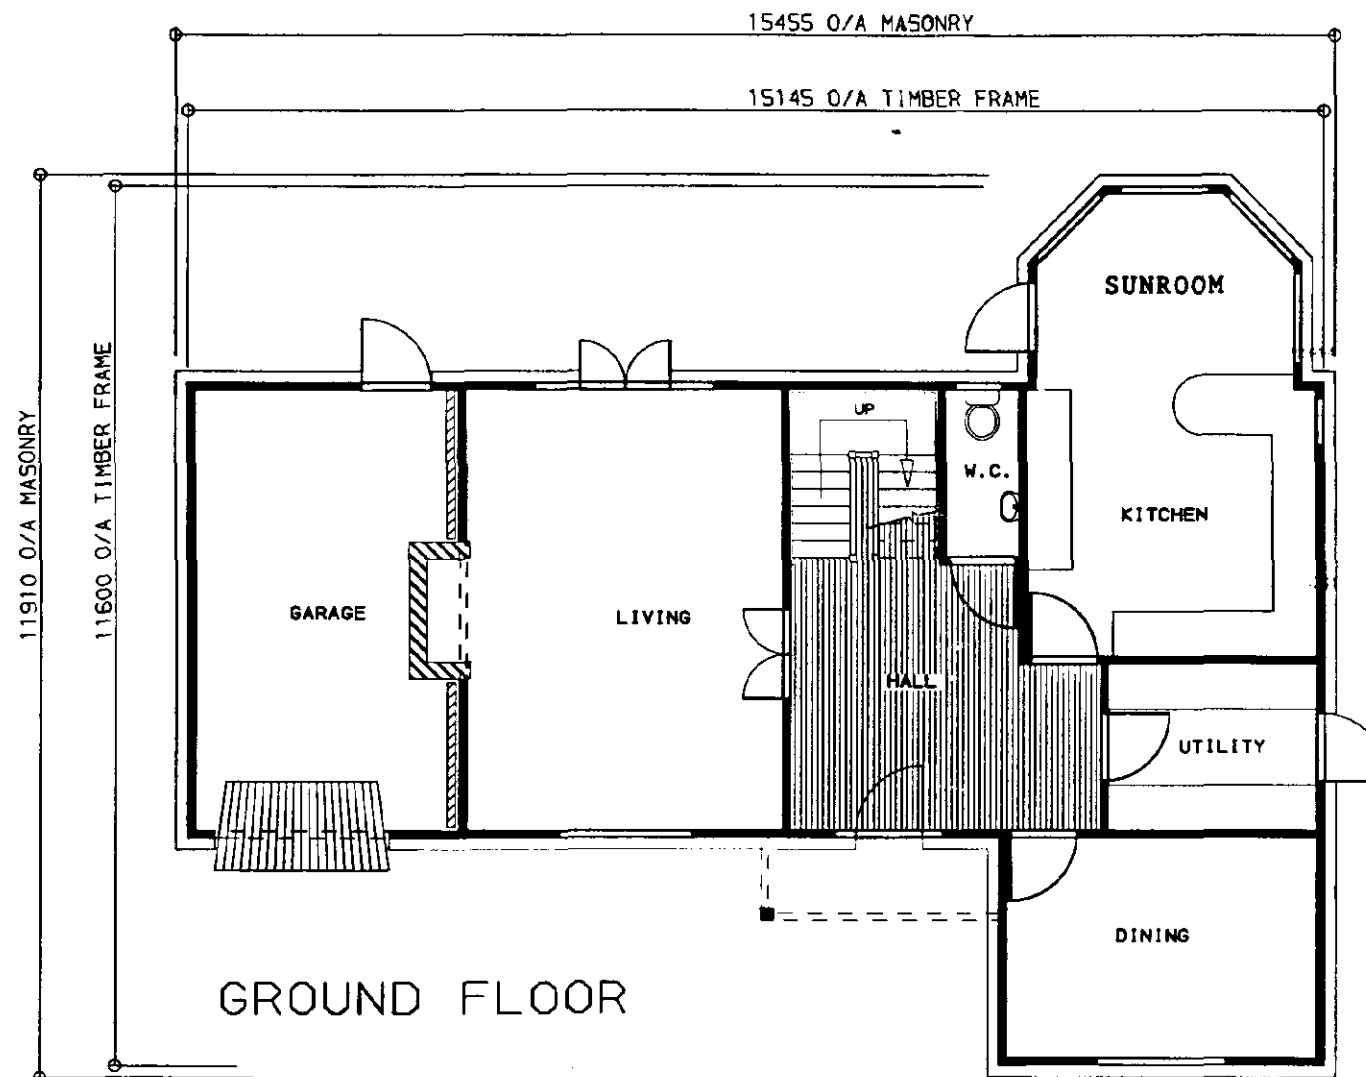

Revisions:
13 MARCH 2001 -TJA- (REV B)
 AMENDMENTS AS REQUESTED
10 APRIL 2001. -GMR-
 REVISION C
 ALTERATIONS MADE TO SUIT
 CLIENTS REQUESTS

Checked by: ***	Date checked: *****
--------------------	------------------------

Title:
KELSHALL

SHIRE

Handing:
 LOUNGE LEFT

Client Name:
**MR & MRS T TEMPLEMAN
 LINCS**

Drawn By: MLP	Date: 01-MAR-2001
------------------	----------------------

Scale: 1:100	Size: A3
-----------------	-------------

Job No: 01-039	Type: P	Rev: C
-------------------	------------	-----------

Drawing No: **1**


This document is the copyright of Potton Ltd.
 and is made available on the express condition
 that it shall not be used in connection with
 the erection of any building or the production
 of any components for such a building unless
 the building to be erected or the components
 are supplied by Potton Ltd.

© Potton Ltd.
 (Formerly Potton Timber Engineering Co.Ltd)

Potton

POTTON LTD
 The Old Foundry, Willow Road
 Potton Beds SG19 2PP
 Tel No(01767) 263300
 Fax No(01767) 263311
 Telex No 826303 Potton G



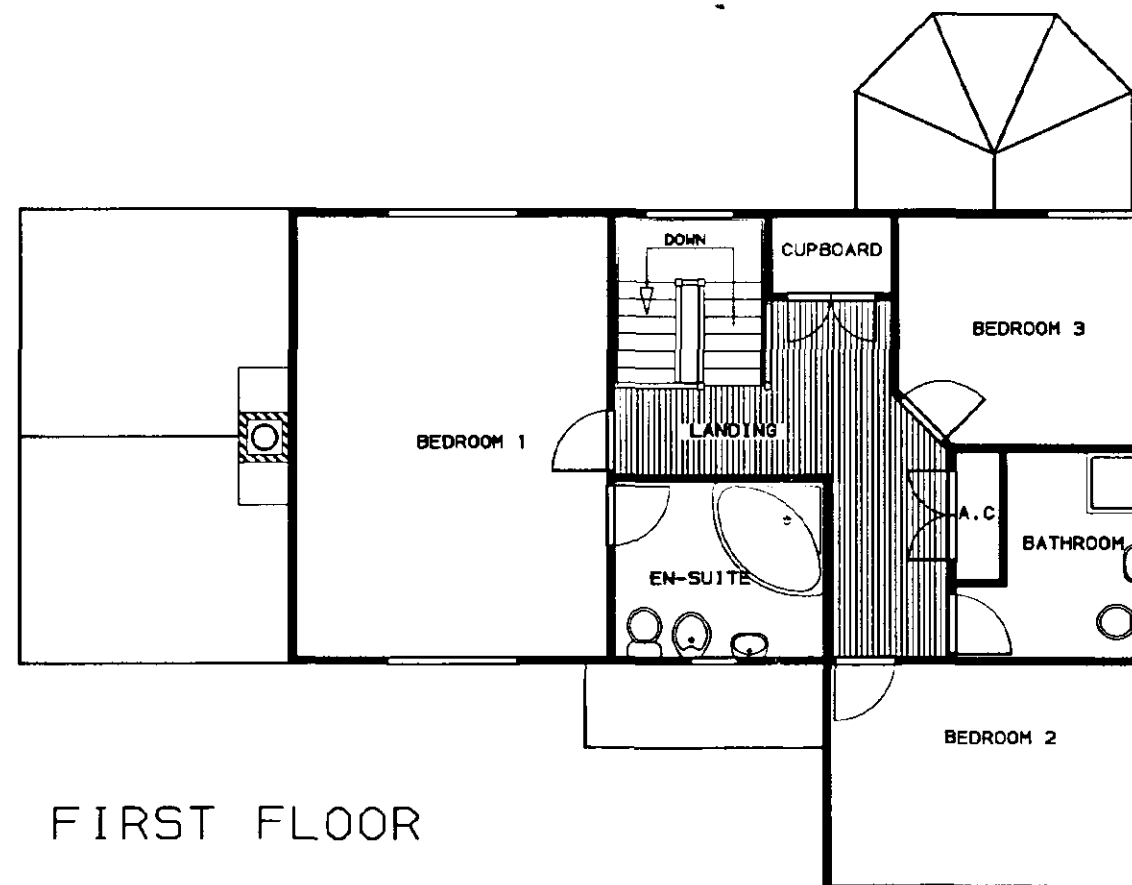

FIRST FLOOR

Revisions:
13 MARCH 2001 -TJA- (REV B)
AMENDMENTS AS REQUESTED
10 APRIL 2001. -GMR-
REVISION C
ALTERATIONS MADE TO SUIT
CLIENTS REQUESTS

Checked by:	Date checked:
***	*****

Title:
KELSHALL

SHIRE

Handing:
LOUNGE LEFT

Client Name:
MR & MRS T TEMPLEMAN
LINCS

Drawn By:	Date:
MLP	01-MAR-2001

Scale:	Size:
1:100	A3

Job No:	Type:	Rev:
01-039	P	C

Drawing No: **2**

This document is the copyright of Potton Ltd. and is made available on the express condition that it shall not be used in connection with the erection of any building or the production of any components for such a building unless the building to be erected or the components are supplied by Potton Ltd.

© Potton Ltd.
 (Formerly Potton Timber Engineering Co.Ltd)

Potton

POTTON LTD
 The Old Foundry, Willow Road
 Potton Beds SG19 2PP
 Tel No (01767) 263300
 Fax No (01767) 263311
 Telex No 826303 Potton G





FRONT ELEVATION



REAR ELEVATION

Revisions:
13 MARCH 2001 -TJA- (REV B)
 AMENDMENTS AS REQUESTED
10 APRIL 2001. -GMR-
 REVISION C
 ALTERATIONS MADE TO SUIT
 CLIENTS REQUESTS

Checked by: ***	Date checked: *****
--------------------	------------------------

Title:
KELSHALL

SHIRE

Handing:
 LOUNGE LEFT

Client Name:
MR & MRS T TEMPLEMAN
LINCS

Drawn By: MLP	Date: 02-MAR-2001
------------------	----------------------

Scale: 1:100	Size: A3
-----------------	-------------

Job No: 01-039	Type: E1	Rev: C
-------------------	-------------	-----------

Drawing No: **3**

This document is the copyright of Potton Ltd. and is made available on the express condition that it shall not be used in connection with the erection of any building or the production of any components for such a building unless the building to be erected or the components are supplied by Potton Ltd.

© Potton Ltd.
 (Formerly Potton Timber Engineering Co Ltd)

Potton

POTTON LTD
 The Old Foundry, Willow Road
 Potton Beds SG19 2PP
 Tel No (01767) 253300
 Fax No (01767) 253311
 Telex No 826303 Potton G





SIDE ELEVATION



SIDE ELEVATION

Revisions:
13 MARCH 2001 -TJA- (REV B)
 AMENDMENTS AS REQUESTED
10 APRIL 2001. -GMR-
 REVISION C
 ALTERATIONS MADE TO SUIT
 CLIENTS REQUESTS

Checked by: ***	Date checked: *****
--------------------	------------------------

Title:
KELSHALL

SHIRE

Handing:
 LOUNGE LEFT

Client Name:
MR & MRS T TEMPLEMAN
LINCS

Drawn By: MLP	Date: 02-MAR-2001
------------------	----------------------

Scale: 1:100	Size: A3
-----------------	-------------

Job No: 01-039	Type: E2	Rev: C
-------------------	-------------	-----------

Drawing No: 4


This document is the copyright of Potton Ltd. and is made available on the express condition that it shall not be used in connection with the erection of any building or the product or of any components for such a building unless the building to be erected or the components are supplied by Potton Ltd.

© Potton Ltd.
 (Formerly Potton Timber Engineering Co. Ltd.)


Potton

POTTON LTD
 The Old Foundry, Willow Road
 Potton Beds SG19 2PP
 Tel No (01757) 263300
 Fax No (01757) 263311
 Telex No 826303 Potton G




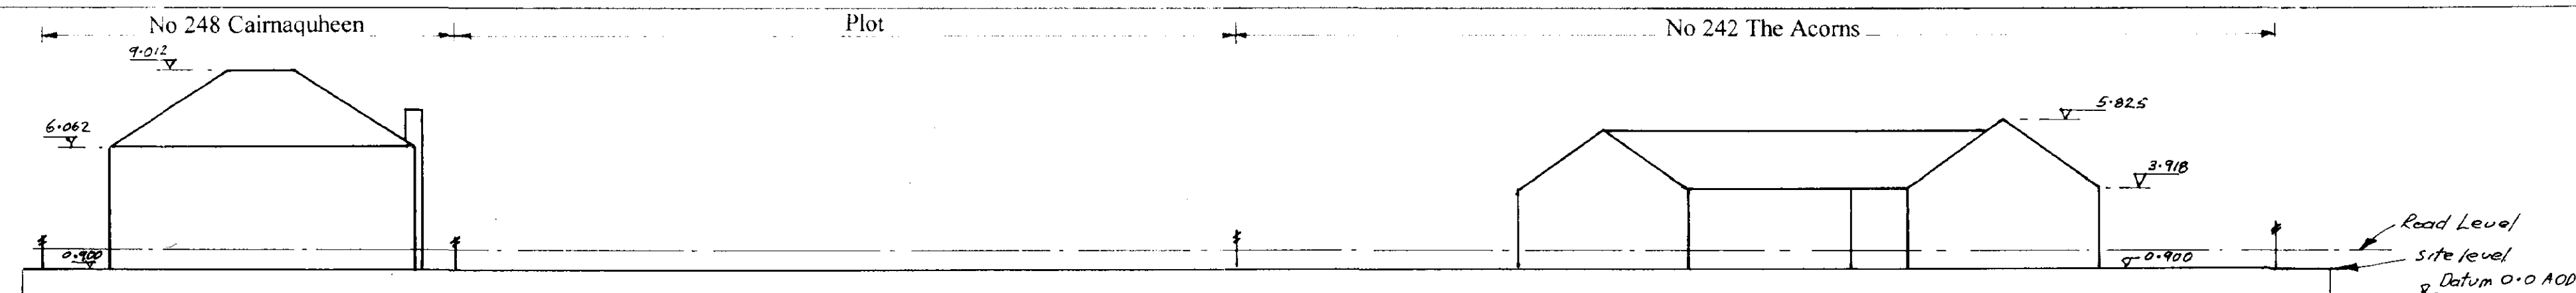

FRONT ELEVATION OF SITE
Scale Horiz 1 : 200
Vert 1 : 200

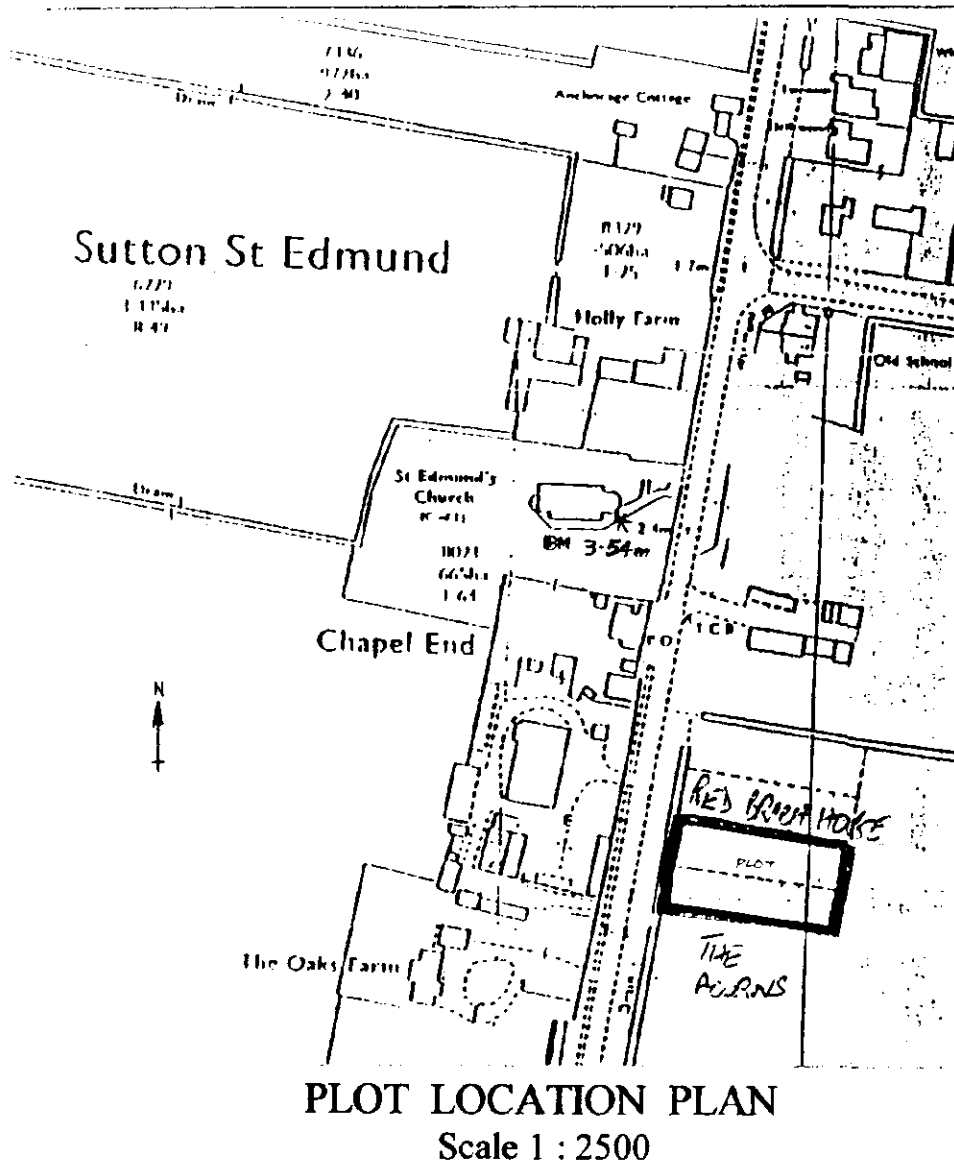


DETERMINED PLAN

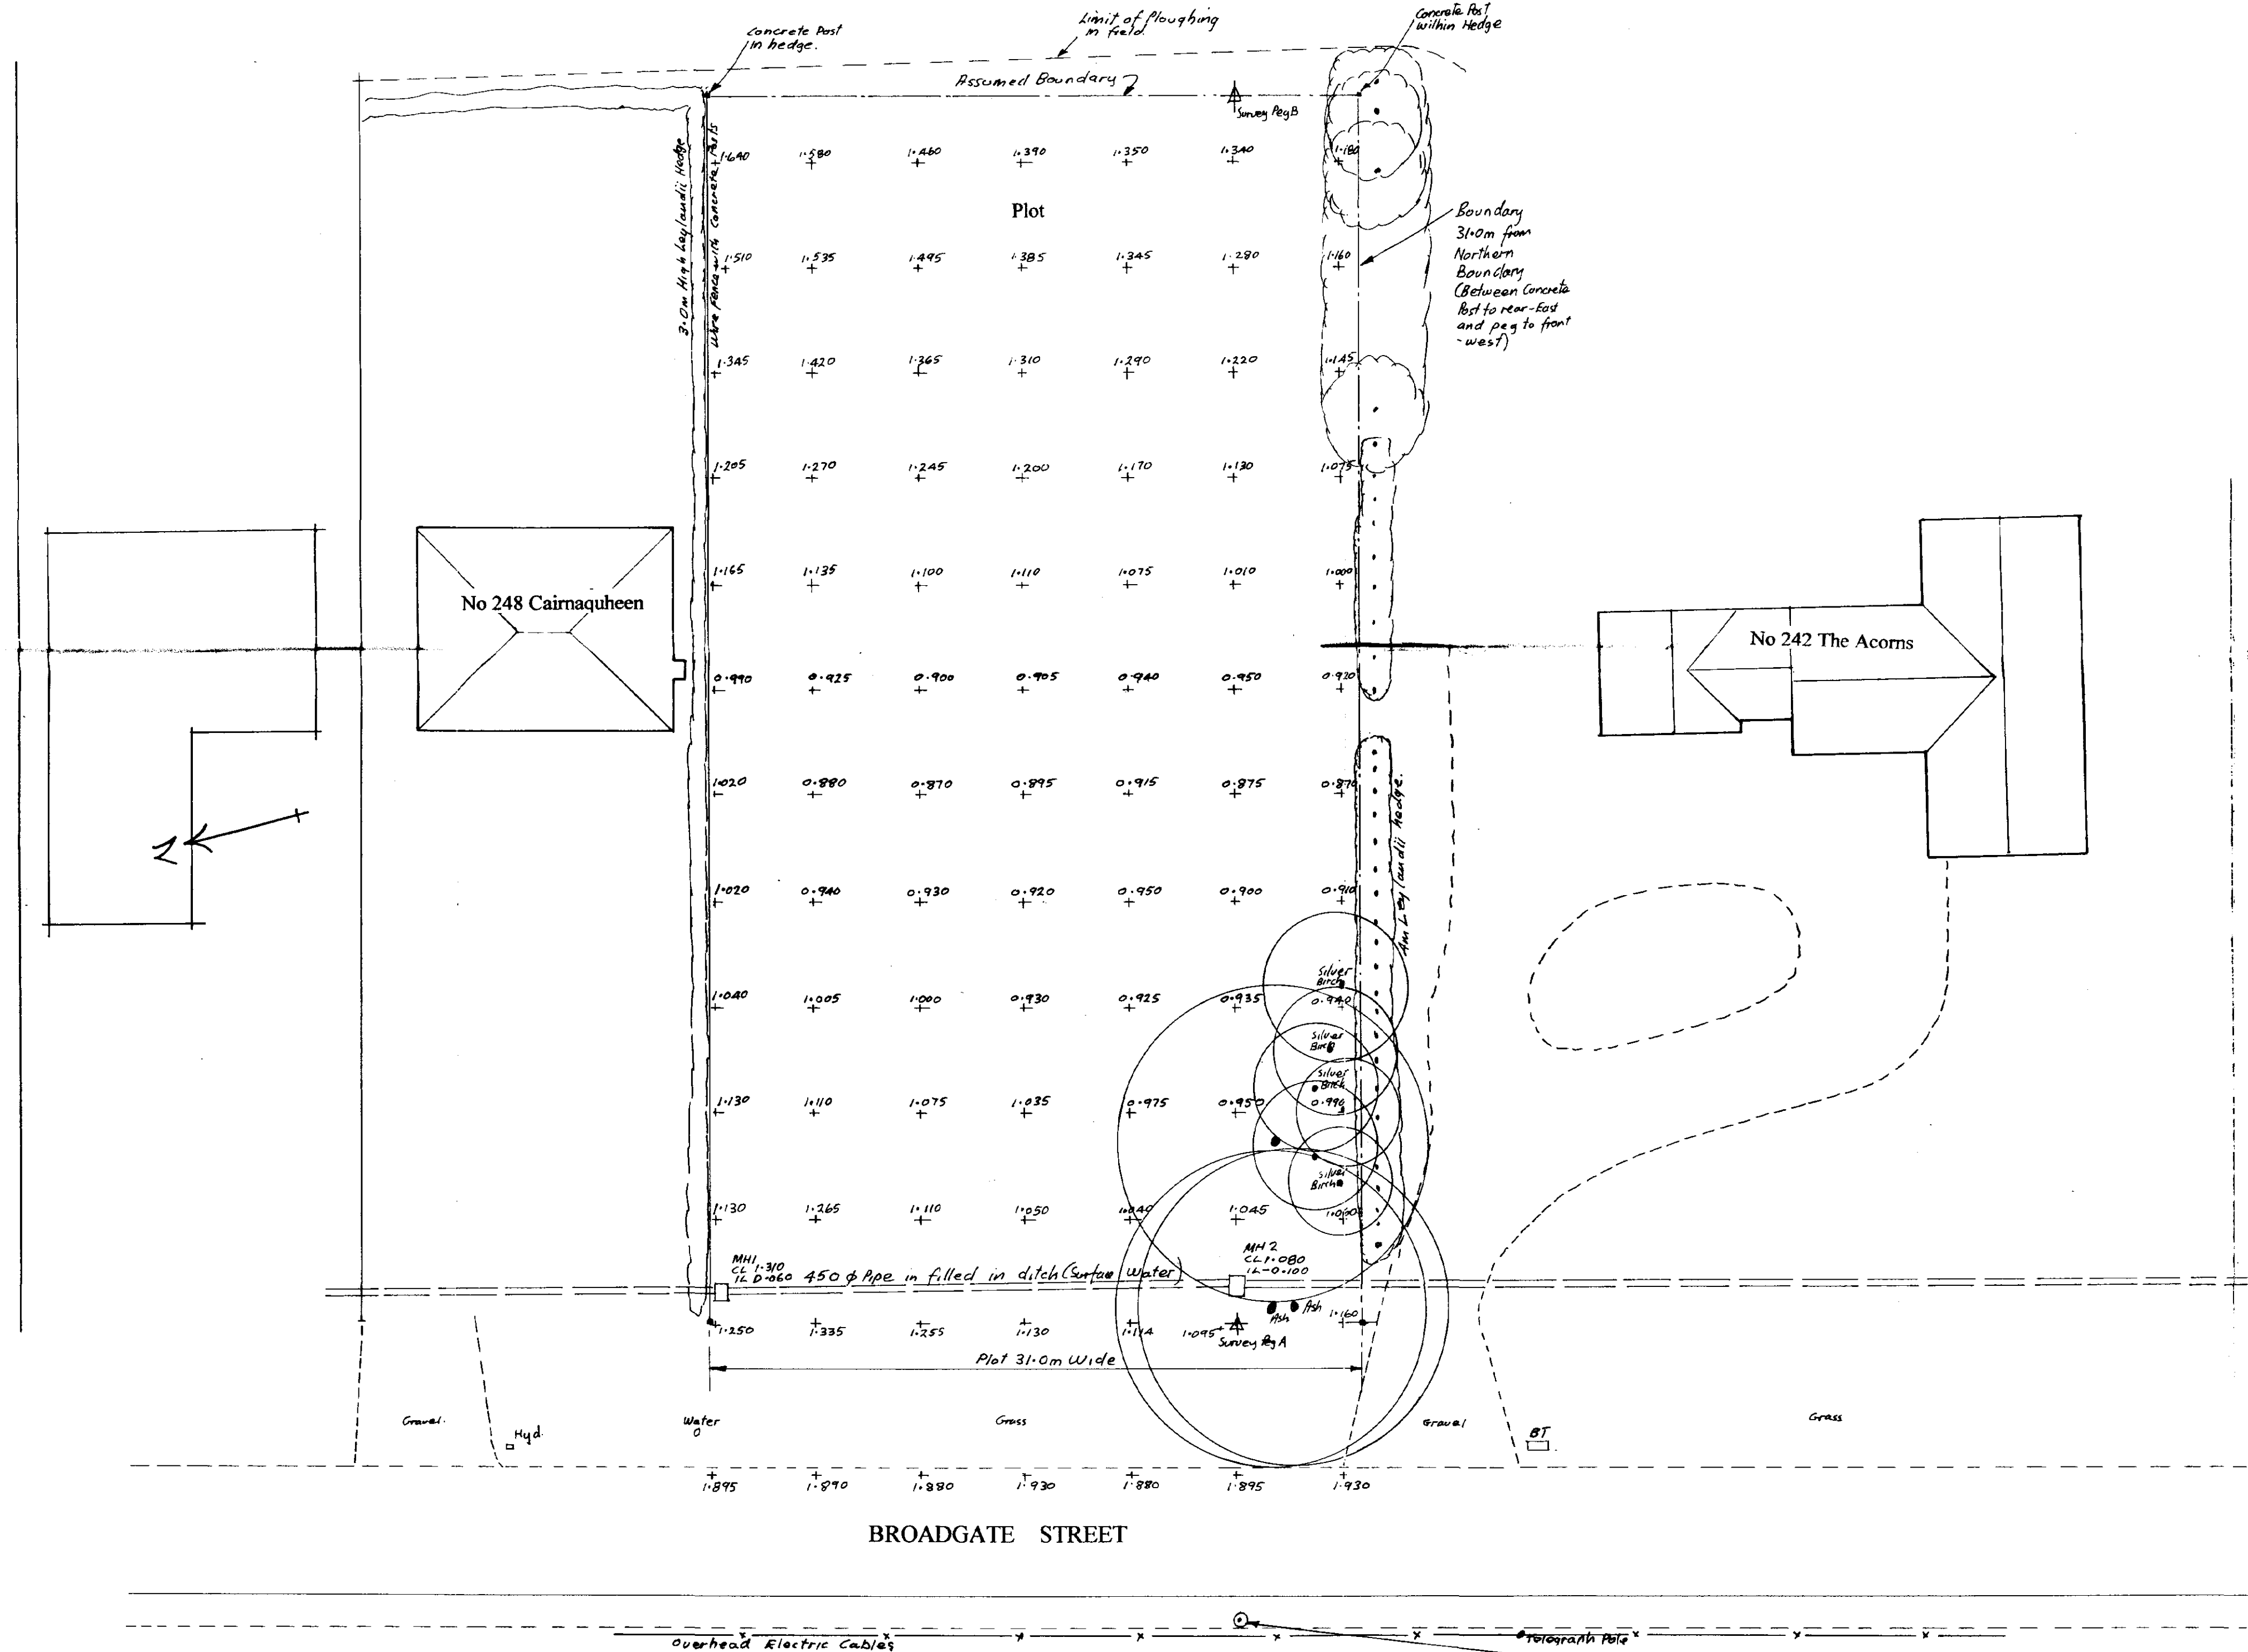

BROADGATE STREET

SITE SURVEY
Scale 1 : 200

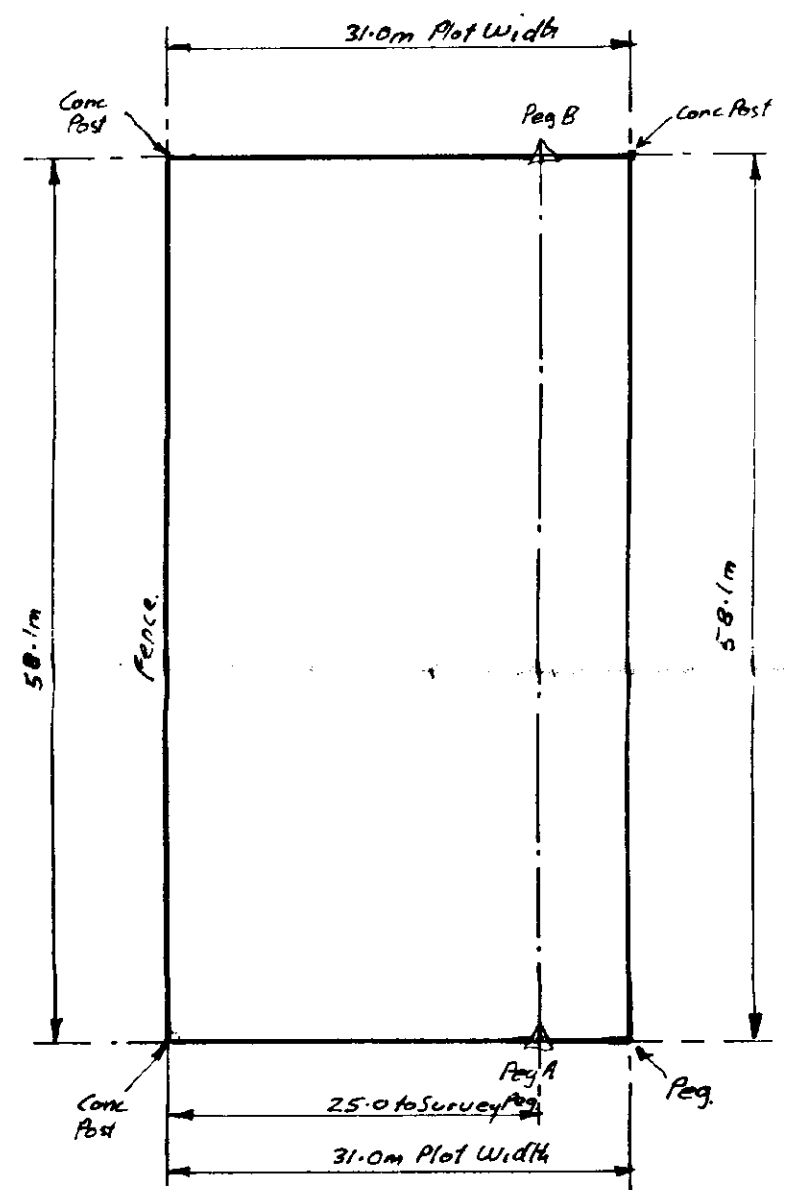

PLOT SETTING OUT
Scale 1 : 500
18 April 2001
H. J. Ford

There is no Main Foul Drainage in the area.

For Information.

M S Ford Associates
Consulting Engineers & Land Surveyors
147 Cambridge Road
Great Shelford
Cambridge
CB2 5JN Phone & Fax 01223 510309
M S FORD, BSc., C Eng., FICE., FIHT

Client
Mr & Mrs TEMPLEMAN

Project
LAND OFF BROADGATE ROAD
SUTTON ST EDMUNDS
LINCS

Drawing Title
SITE SURVEY

Scale 1:200 Date FEB 2001 Drawn MSF
Drg No P71

Levels are to Ordnance Survey Datum based on Bench Mark Value 3.54m above sea level, located on St Edmunds Church (see insert)
A temporary Bench Mark also related to Ordnance Survey datum which is a nail in the footway opposite the plot and has a value of 2.145 m above sea level. All levels shown on the plot are to OS datum and are therefore metres above sea level.