


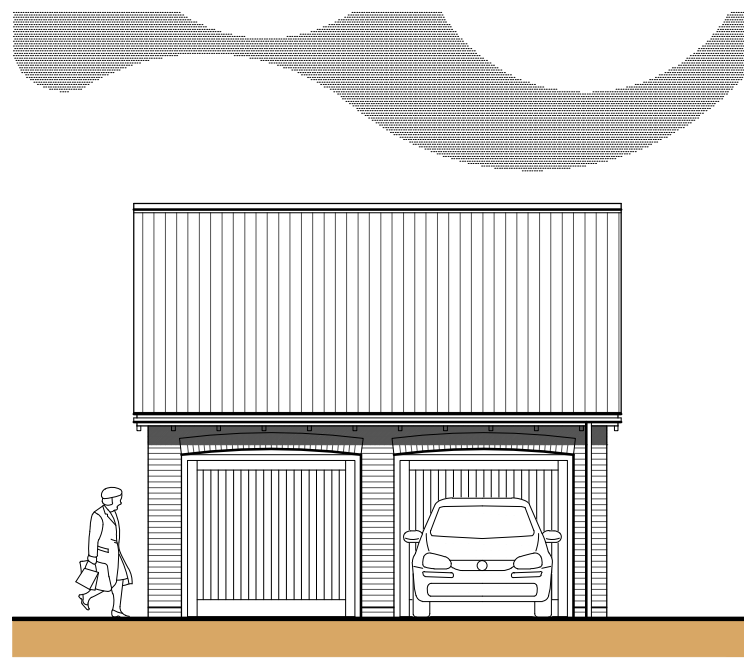

Front Elevation
Scale: 1:100




Side Elevation
Scale: 1:100




Front Elevation
Scale: 1:100




Side Elevation
Scale: 1:100

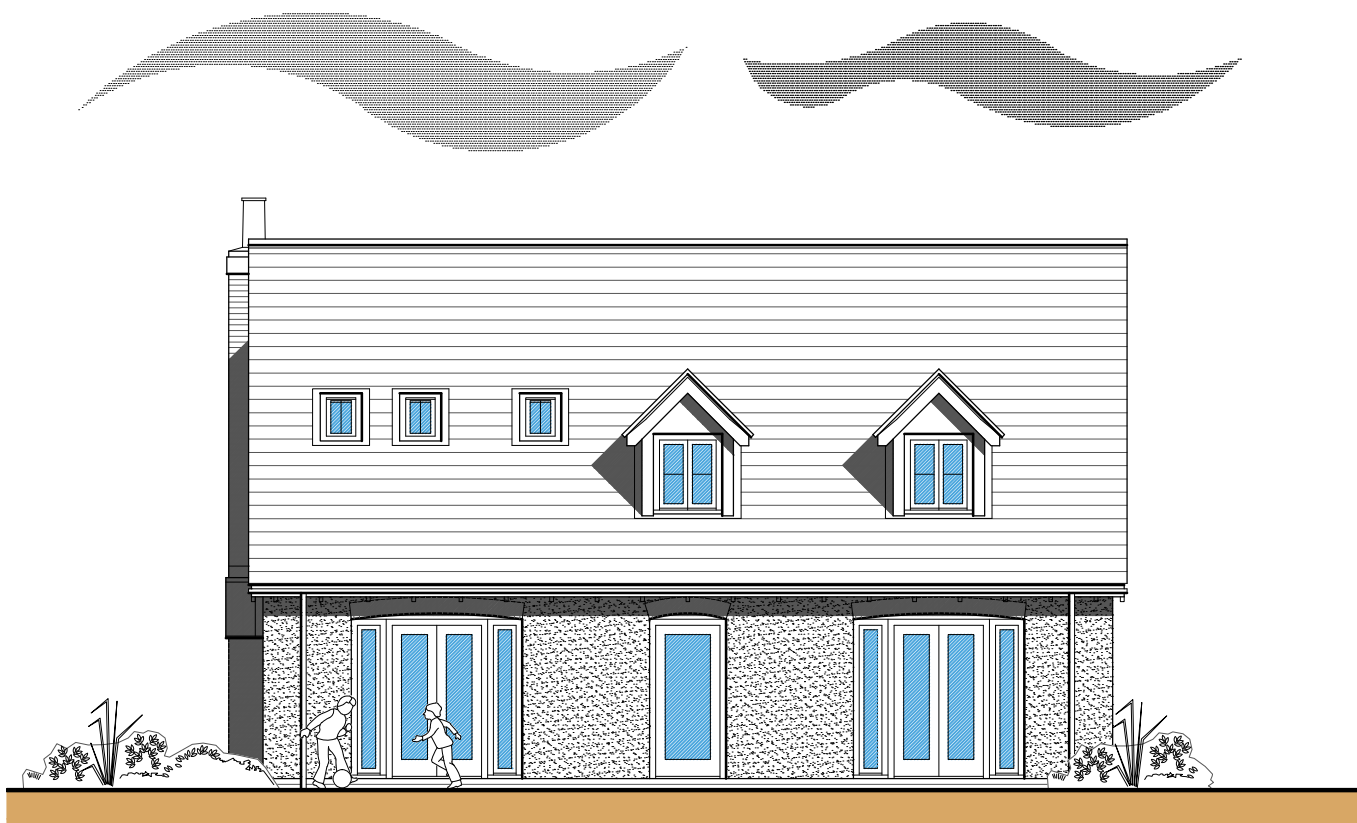

Rear Elevation
Scale: 1:100

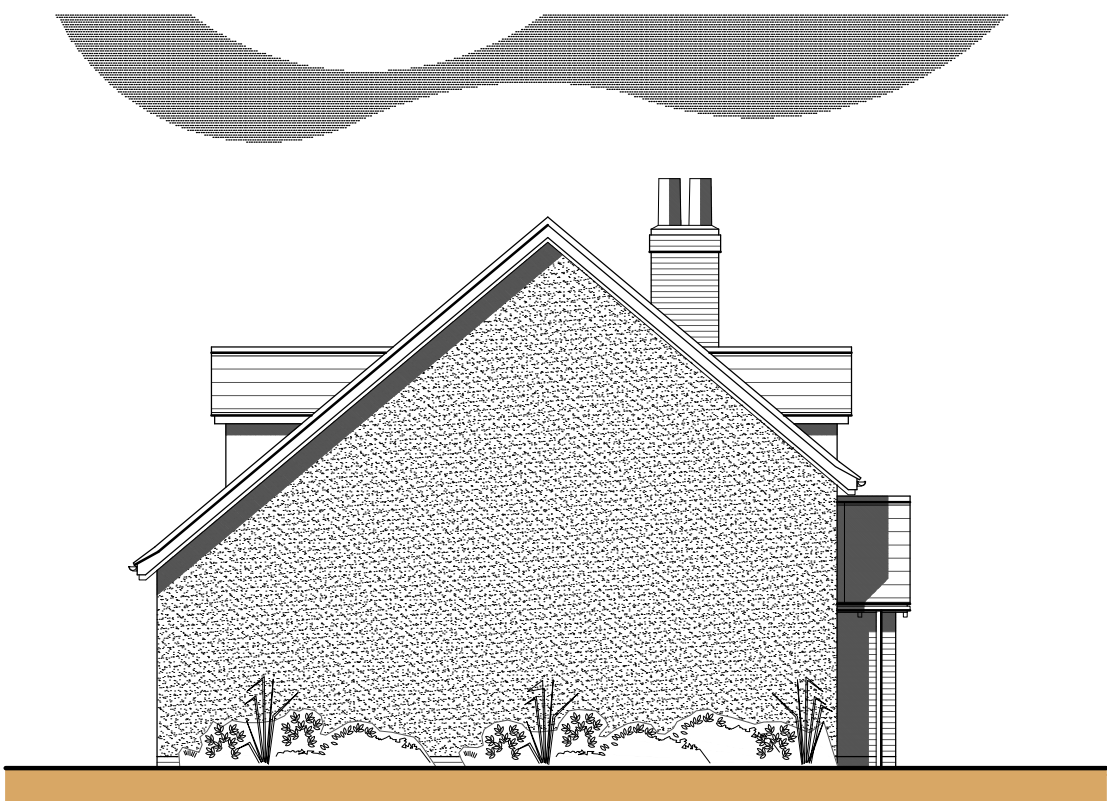


Side Elevation
Scale: 1:100

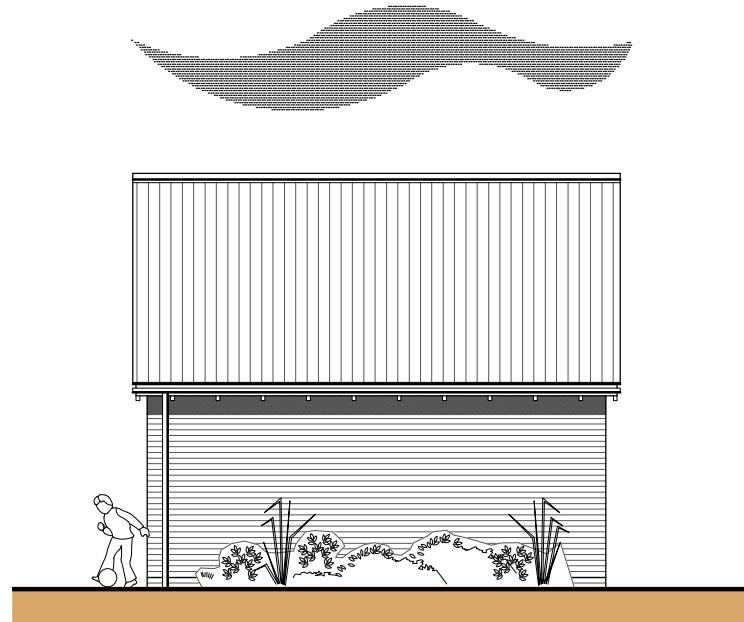


Rear Elevation
Scale: 1:100




Side Elevation
Scale: 1:100

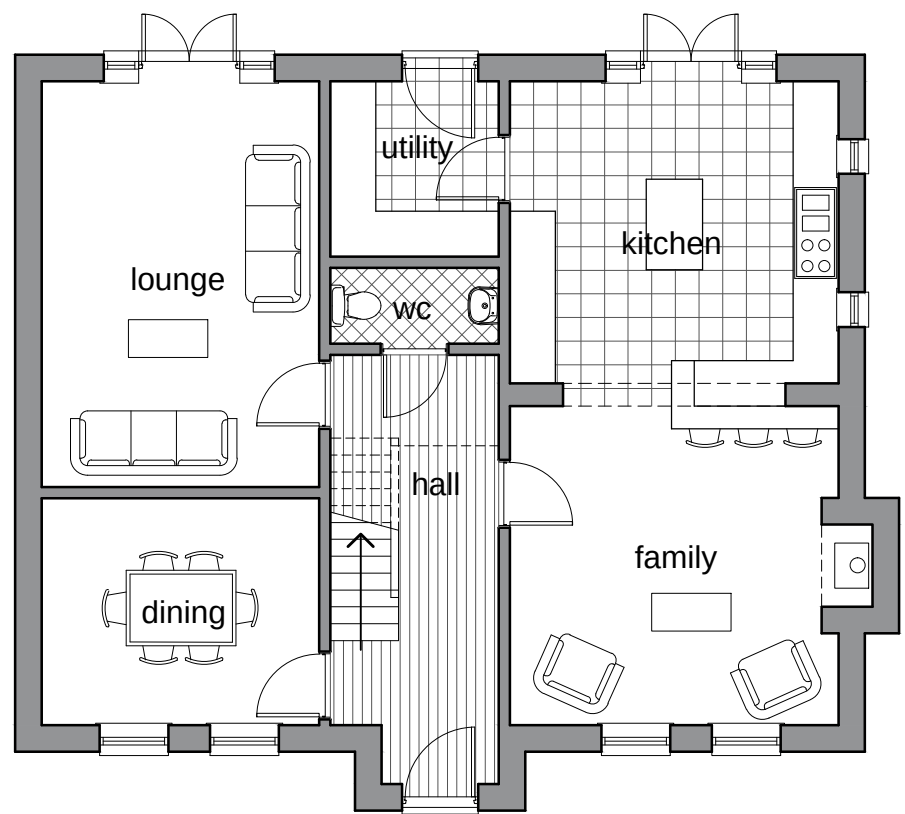

Ground Floor Plan
Scale: 1:100

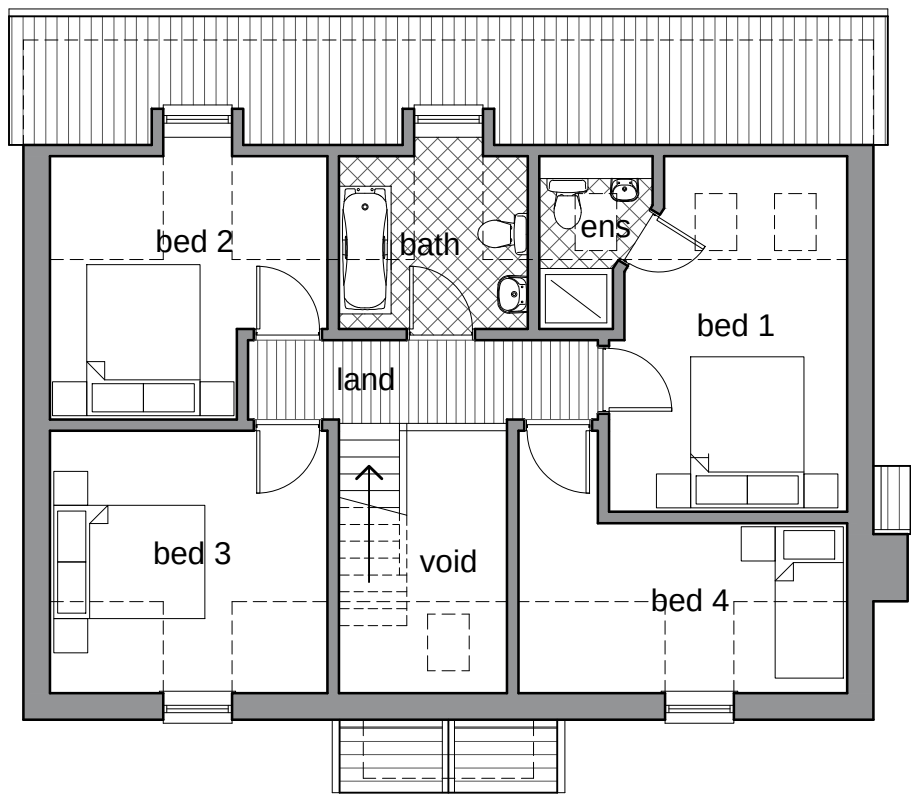

First Floor Plan
Scale: 1:100

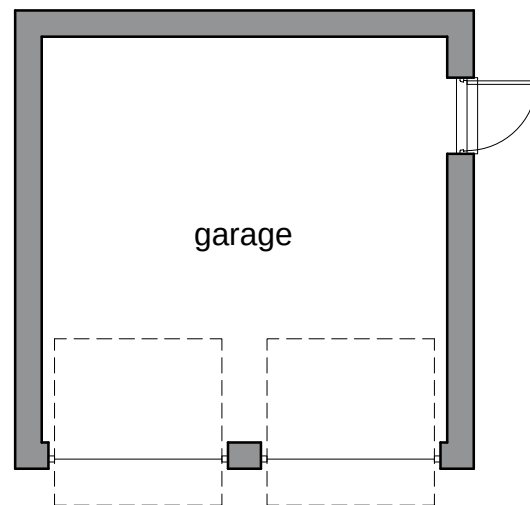

Floor Plan
Scale: 1:100

- General Notes
1. This drawing shall not be scaled, figured dimensions only to be used.
 2. All dimensions are shown in 'mm' unless otherwise stated.
 3. The contractor, sub-contractors and suppliers must verify all dimensions on site prior to the commencement of any work.
 4. This drawing is to be read in conjunction with all relevant engineers and specialist sub-contractors drawings and specifications.
 5. Any discrepancies are to be brought to the designers attention.

House Type C Schedule of Sizes	
Internal Floor Areas	
Ground Floor (exc garage)	89.7m2
First Floor	76.3m2
Total	166.0m2

MATERIALS KEY

- Hatch indicates Hoskins - Flemish Antique brickwork
- Hatch indicates through colour render
- Hatch indicates Marley Mendip roof tiles
- Windows and doors - Cream UPVC Casement with brick arch above
- Lead dormer windows
- Rainwater goods - black half round gutters and black round downpipes

Status

FOR APPROVAL

SWANN EDWARDS
ARCHITECTURE

Swann Edwards Architecture Limited, Swann Edwards Architecture,
Fen Road, Guyhirn, Wisbech, Cambs. PE13 4AA
t 01945 450694 e info@swannedwards.co.uk w www.swannedwards.co.uk

Proposed Residential Development Land South of Cross Lane Sutton St Edmund, Lincs for: SH & MB Properties Ltd	Job Title	Date	Scale
	Planning Drawing House Type C Floor Plans and Elevations	May 2019	Various Sheet Size A1
	Job No.	Dwg No.	Drawn by
	SE-1186	PP1102	RS
	Revision		