

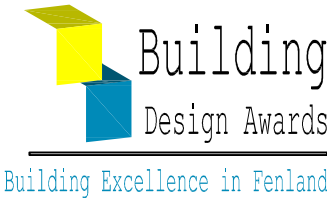


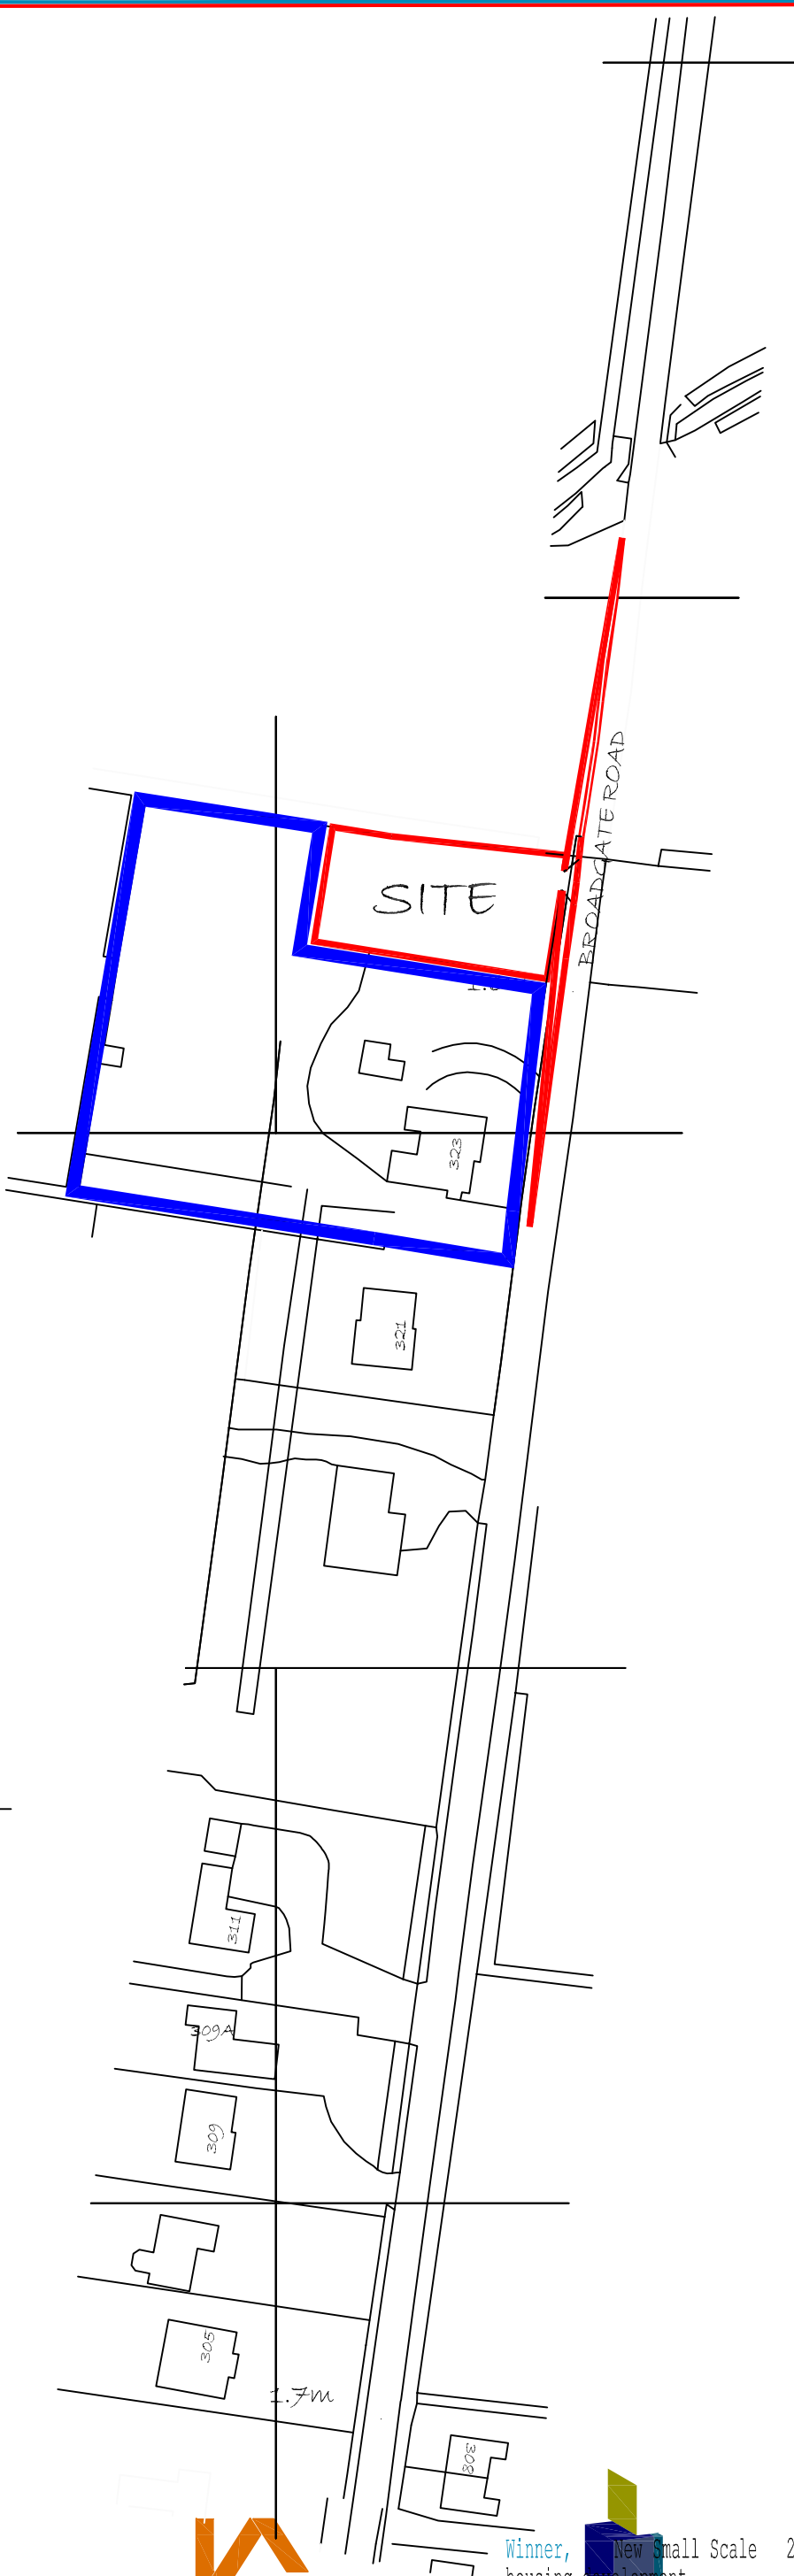

Indicative HOUSE Front Elevation
SCALE 1:100

PROPOSED NEW VEHICULAR ACCESS
VISIBILITY SPLAYS 2m x 6.5m available
within Highway Verge
Verge Crossing Construction to Lincolnshire
County Highways approval and supervision

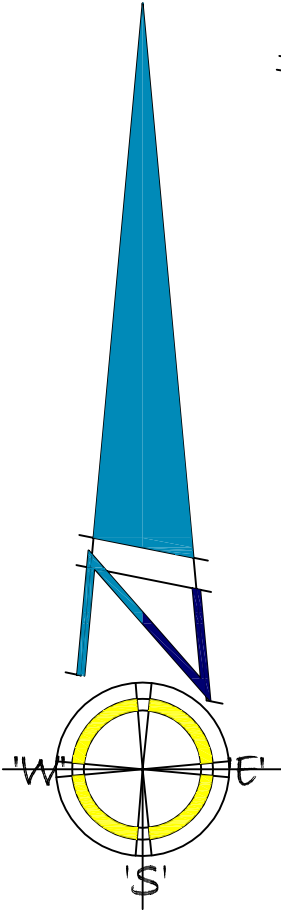

Winner, New Small Scale 2011
housing development
Highly commended 2011
Commercial category building
Design and Construction award 2010

Winner, Heritage award 2010
for Conversion or Renovation
Highly commended 2010
for Conversion or Renovation
Highly commended
Heritage award New Build 2009

Purpose	LTD	By	Date
---------	-----	----	------

DBDS
Web site www.davidbrokerdesignservices.co.uk

DAVID BROKER DESIGN SERVICES ARCHITECTURAL TECHNICIANS
CONCEPT 2000 OLDEN LODGE STATION ROAD
DESIGN AND DEVELOPMENT WISBECH ST MARY
WISBECH CAMBS PE13 4RY
Telephone 01945 410421

ESTABLISHED 1975 E-mail- david.broker@btinternet.com

Issue: No 1 For client comment and approval
Issued prior to Council approval and subject to ammendment

Client: MR & MRS J HUGHES

Drawing No: 2042-1 P GA DETAILS ONE RESIDENTIAL BUILDING PLOT

Project: OUTLINE PLANNING APPLICATION
1 RESIDENTIAL BUILDING PLOT AND MEANS OF ACCESS
ALL OTHER MATTERS RESERVED

Site: 323 BROADGATE ROAD
SUTTON ST EDMUNDS
SPALDING

Postcode: PE12 0LR Drawn: DB Checked: -

Print Scale: - Date: 08-05-18 Revision No: -

DO NOT SCALE FROM THIS DRAWING - All dimensions to be verified on site - This drawing
and design remains the copyright of David Broker and may not be reproduced without permission.
David Broker or Concept 2000 will not be held responsible for any construction works undertaken prior
to approval or before approved plans are issued - Any alterations to details or specifications may
invalidate the approval and incur significant additional costs.