


DETERMINED
PLAN

SHDC
Planning & Development
27 APR 2004
Ref: OS45104

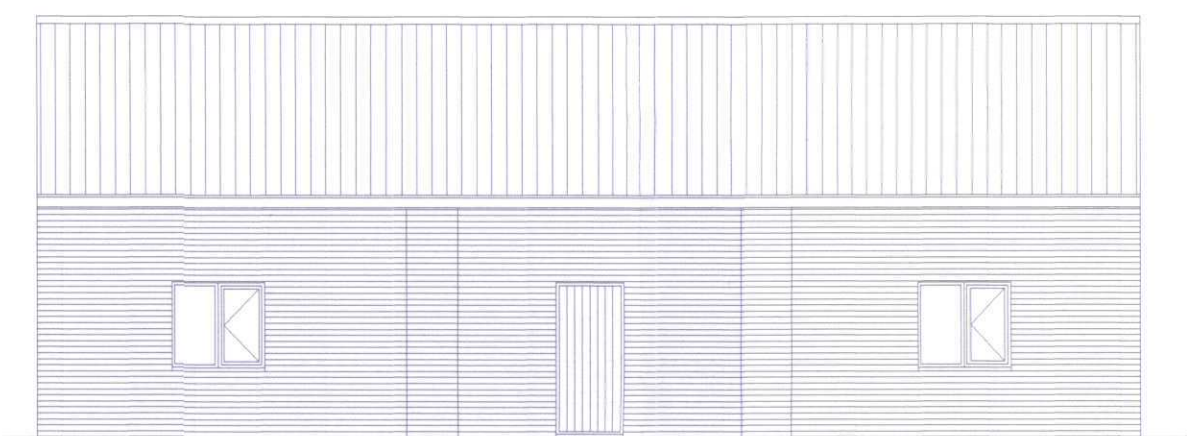


EXISTING & PROPOSED FRONT ELEVATION




PROPOSED SIDE ELEVATION



EXISTING & PROPOSED REAR ELEVATION

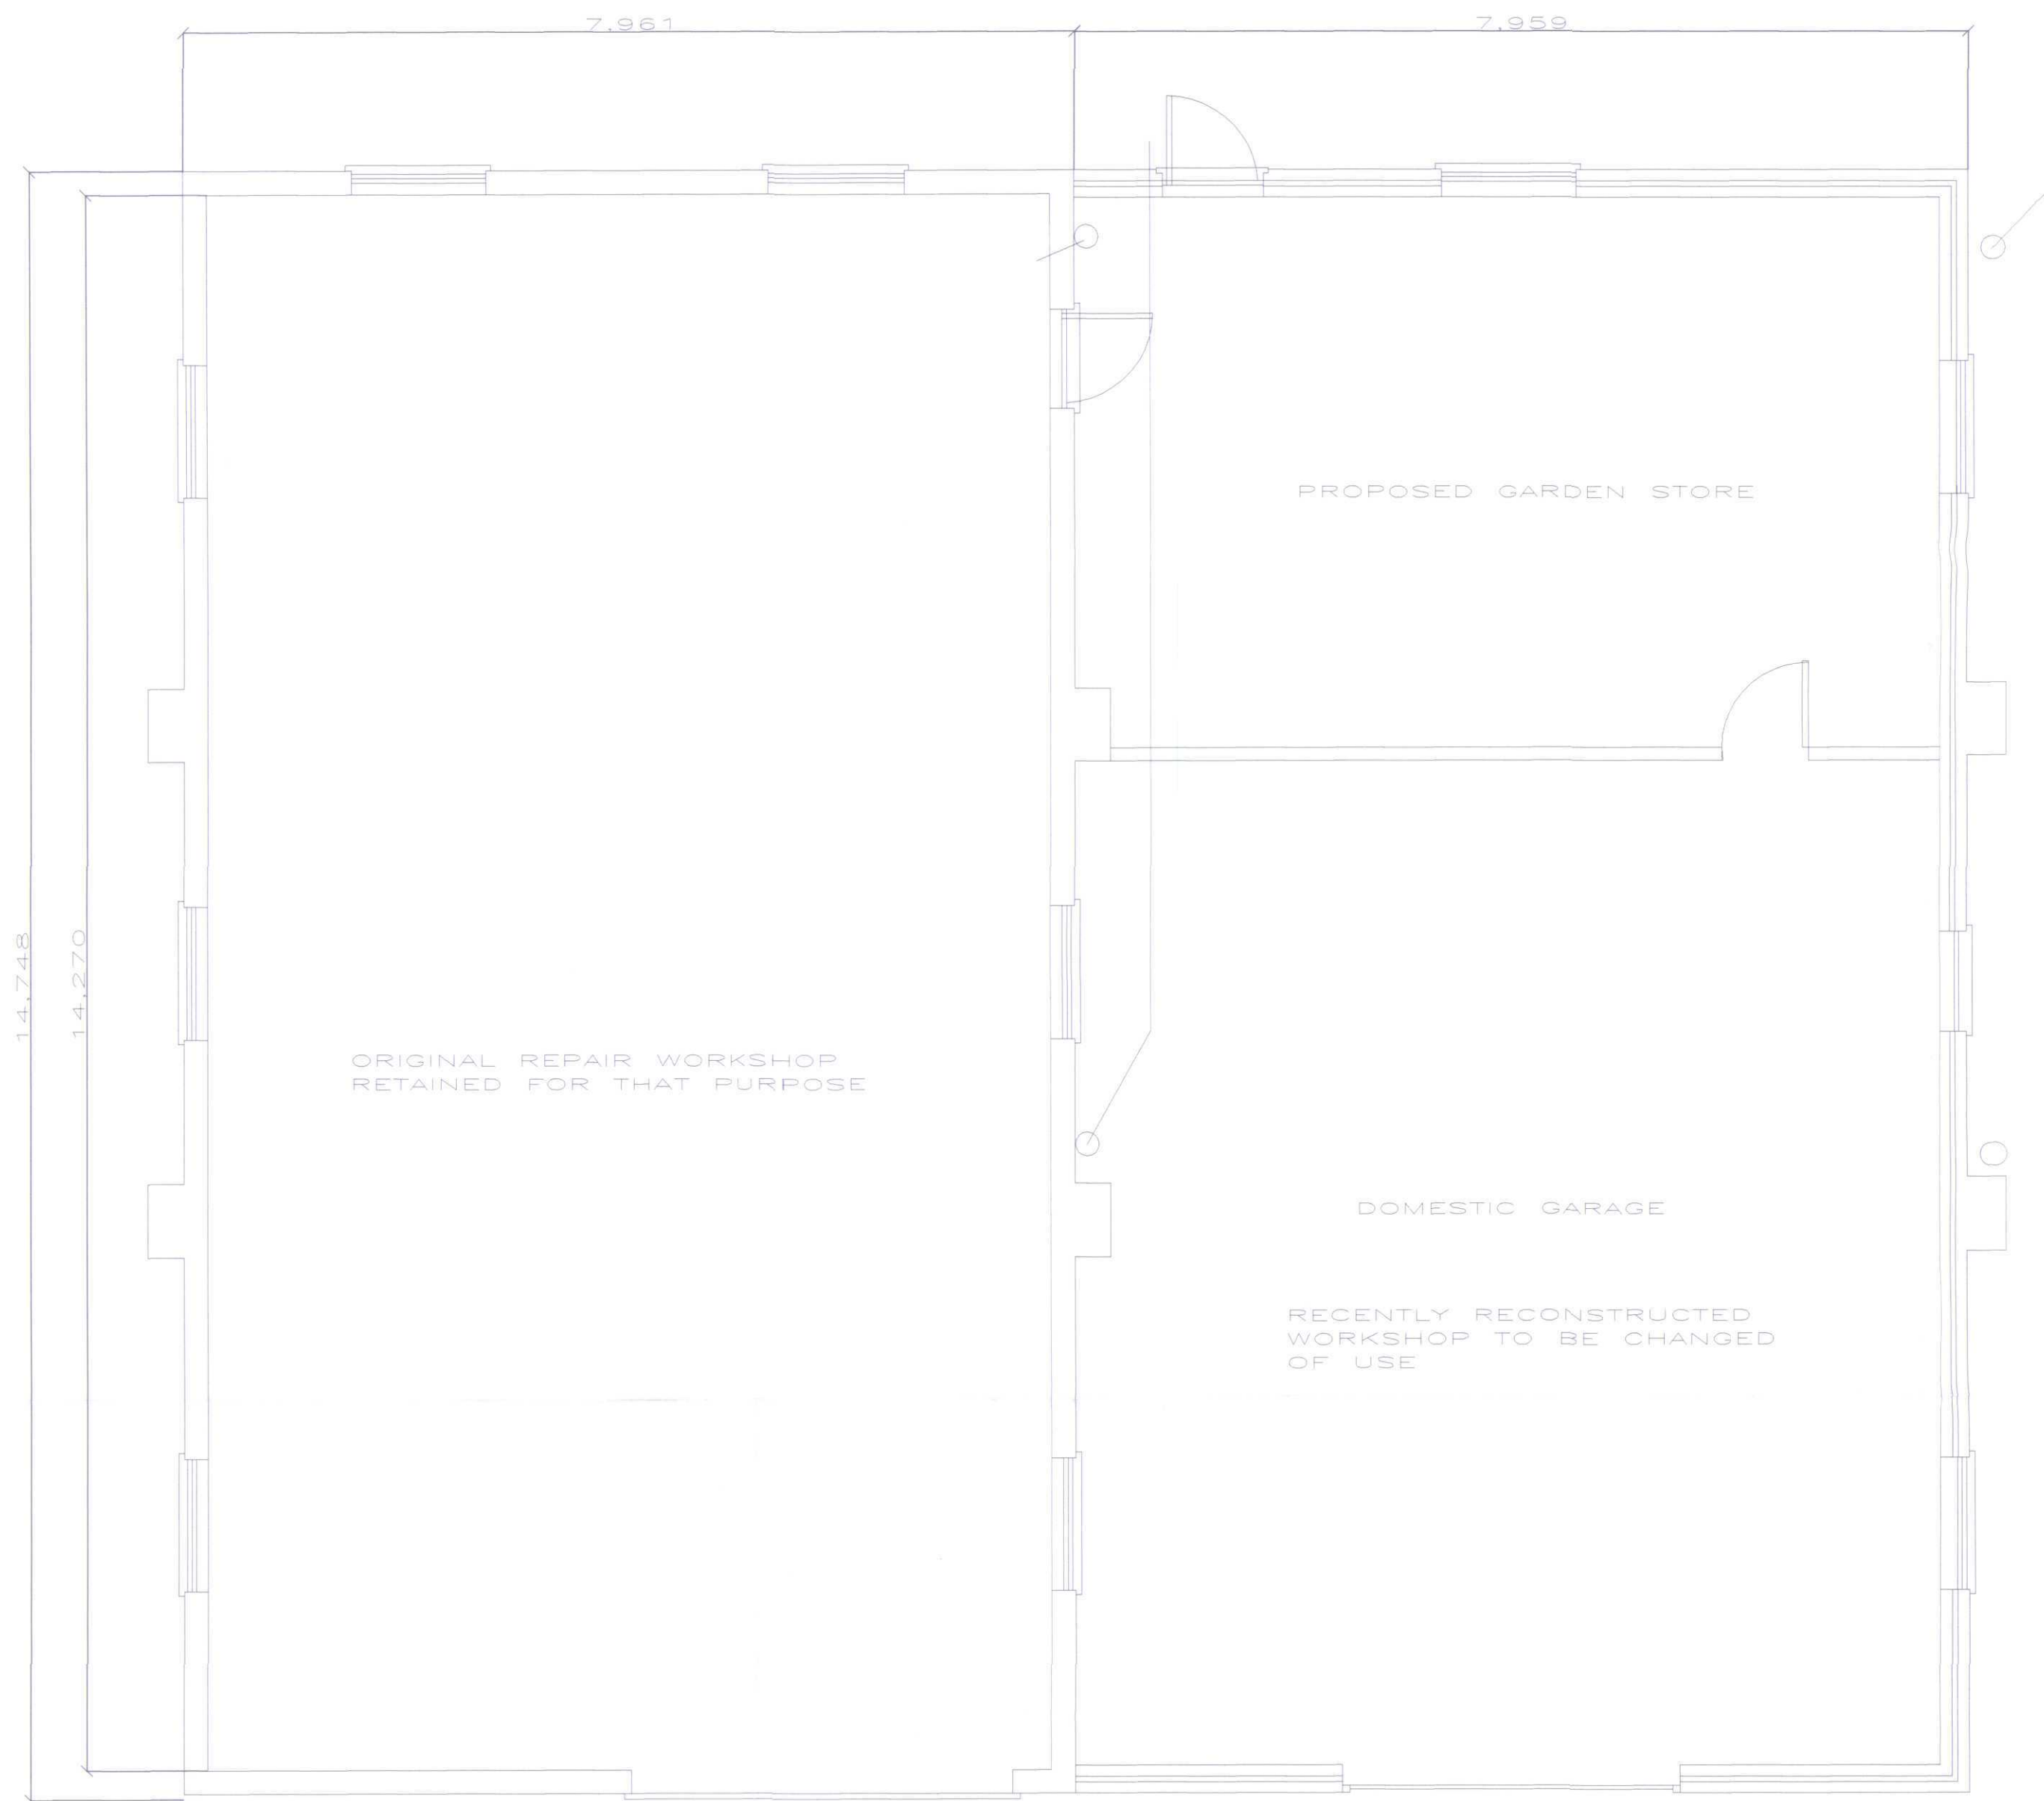

GROUND FLOOR PLAN

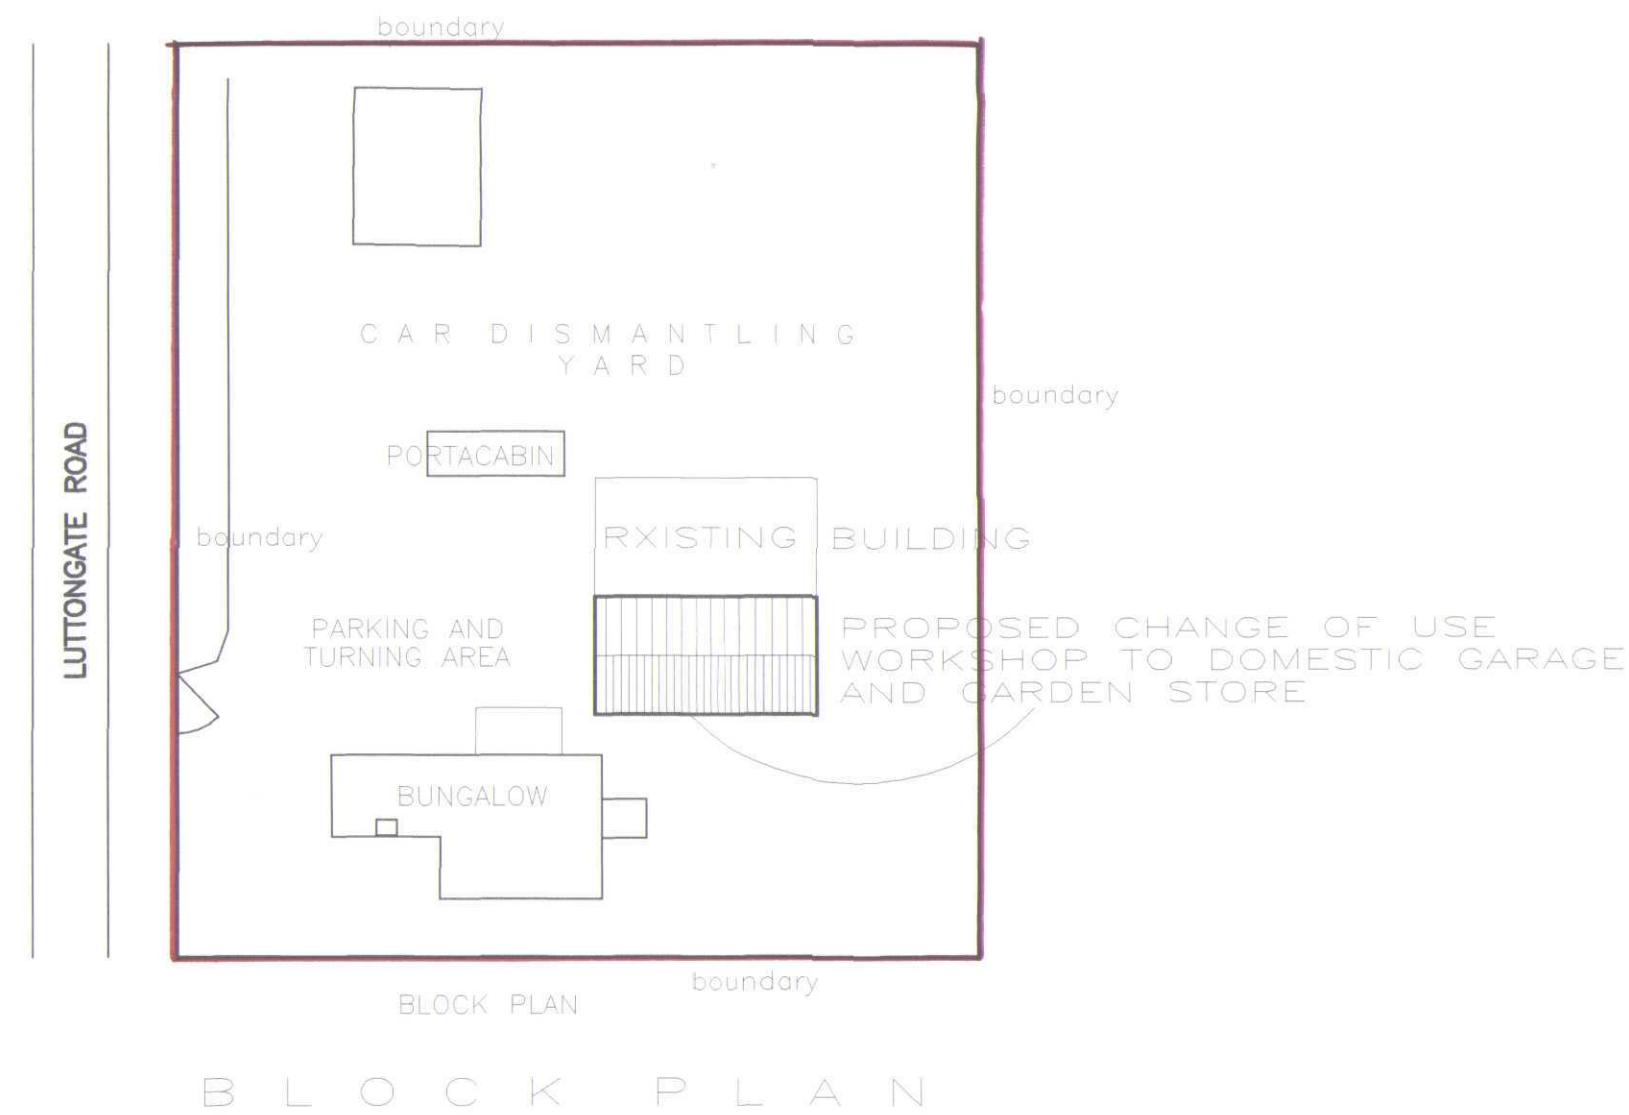

BLOCK PLAN

DRAWING/FILEN6798J-W-WHITWELL

CLIENT J. WHITWELL
PROPOSED
CHANGE OF USE OF WORKSHOP
TO DOMESTIC GARAGE
AND GARDEN STORE

SCALE 1=50 1=100
DATE 20/04/2004
DRAWN .D.B.

Issued	Revisions

ARCHITECTURAL TECHNICIANS
DANBROOKE HOUSE STATION ROAD
WISBECH ST MARY
WISBECH CAMBS. PE13 4RW
Telephone 01945410421
Facsimile 01945410400