




Peter Humphrey Associates
ARCHITECTURAL DESIGN AND BUILDING

TELEPHONE 01945 486 966
FAX 01945 486 433
E-MAIL: info@peterhumphrey.co.uk
30 OLD MARKET WIRBECH CAMBS PE13 1NB




SOUTH EAST

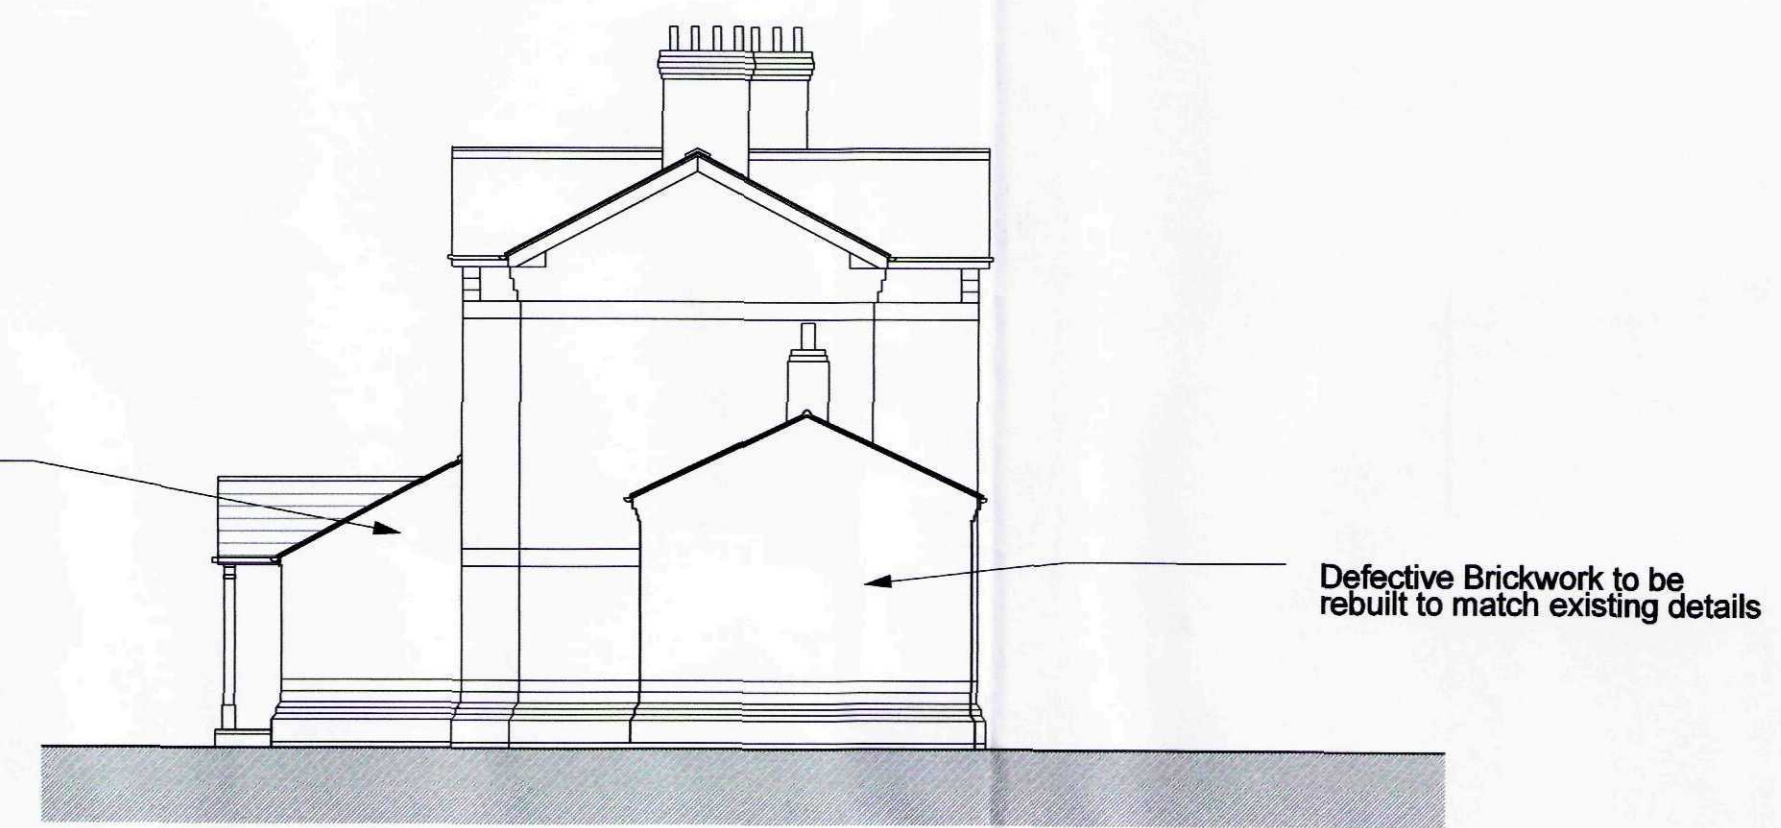


NORTH WEST ELEVATION




NORTH EAST ELEVATION

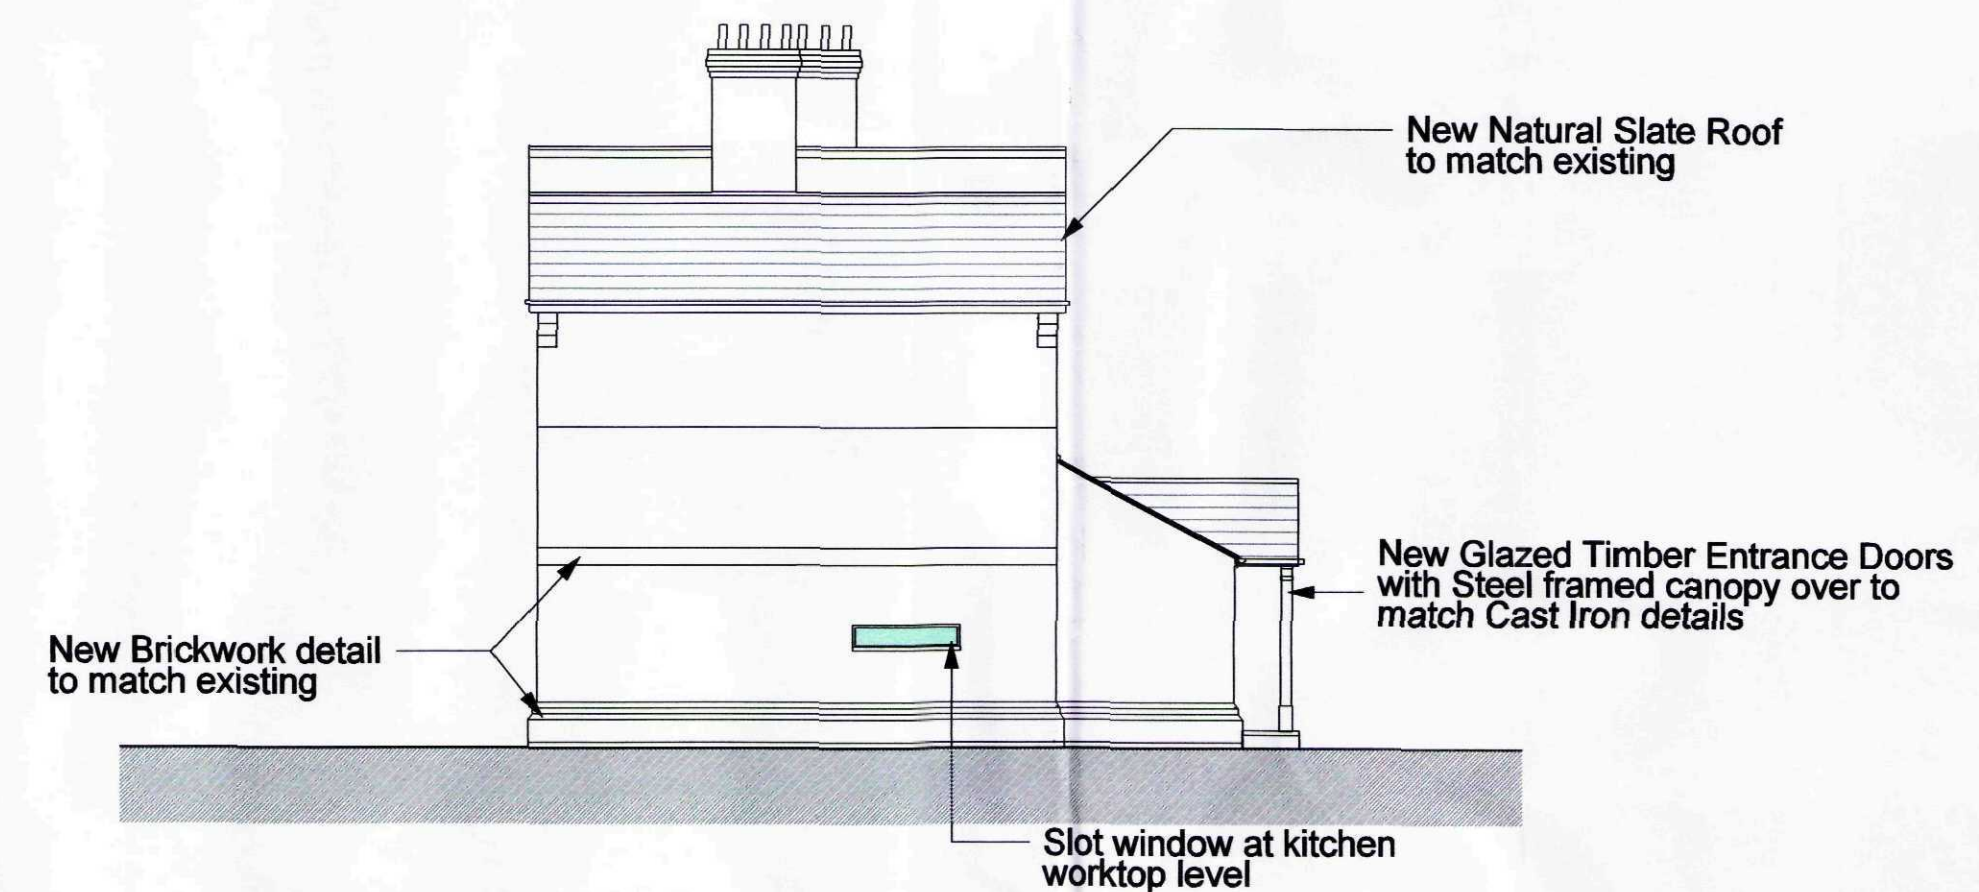

SOUTH EAST ELEVATION

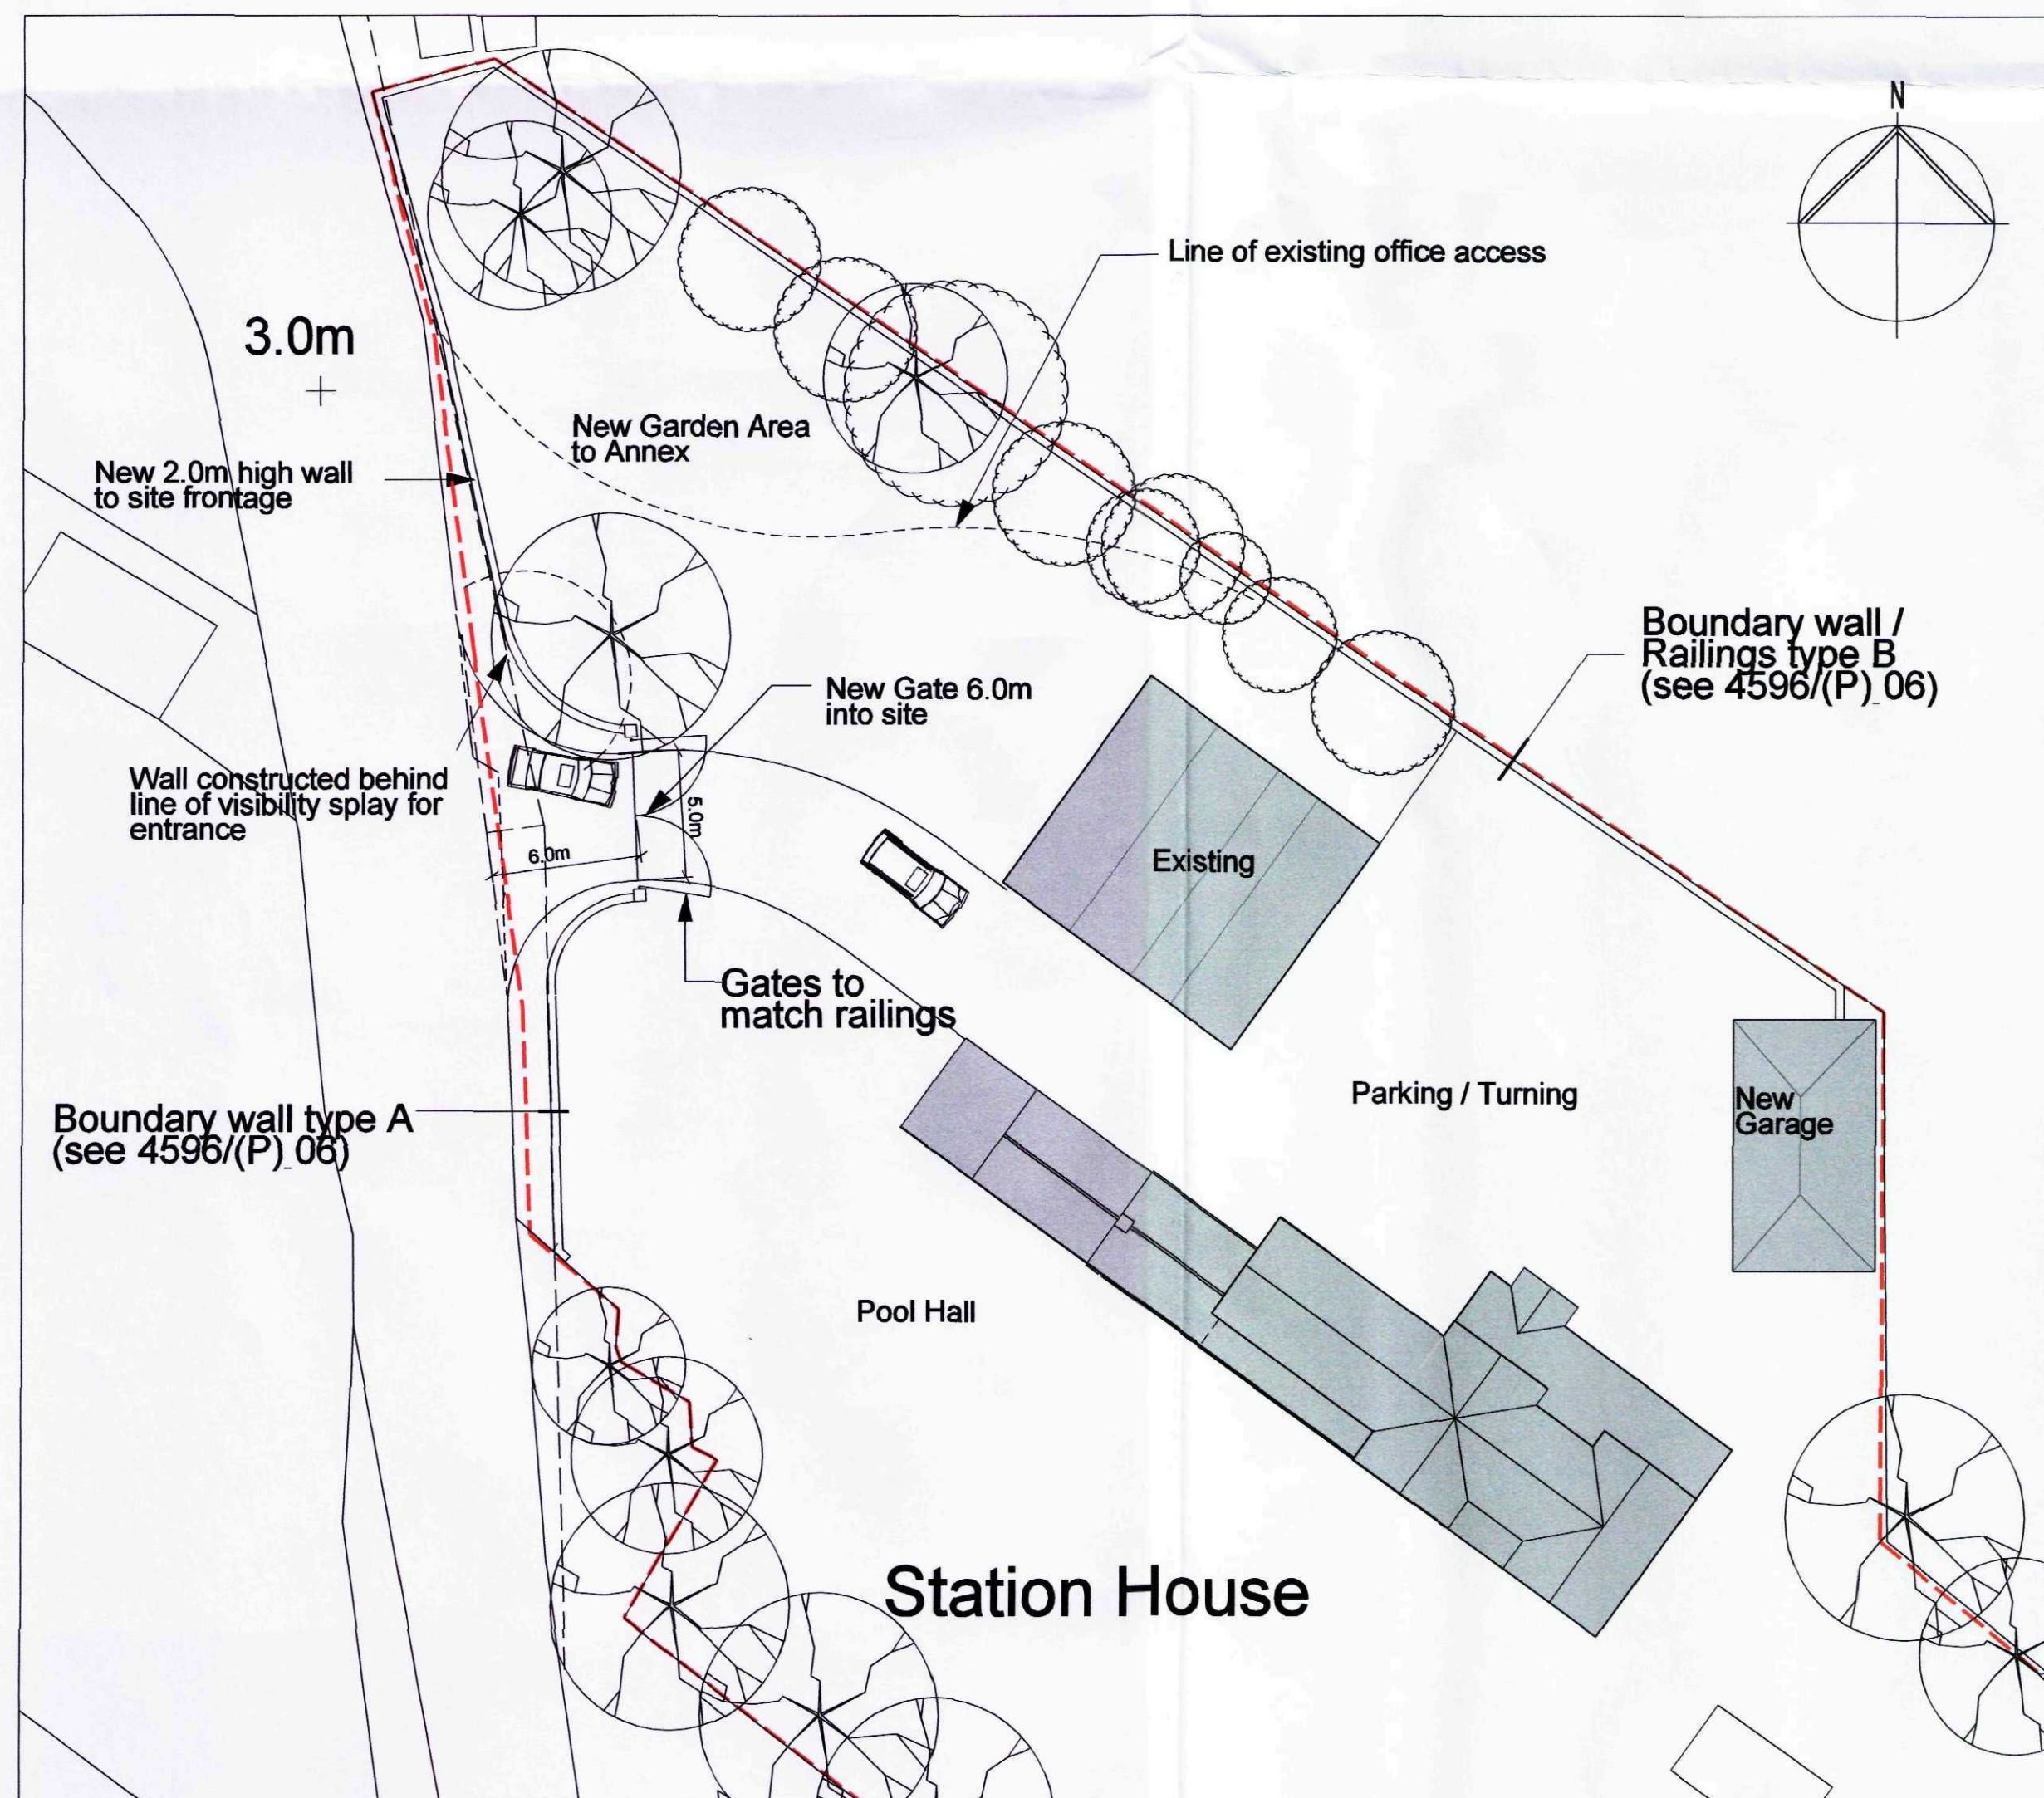

SITE PLAN 1:250

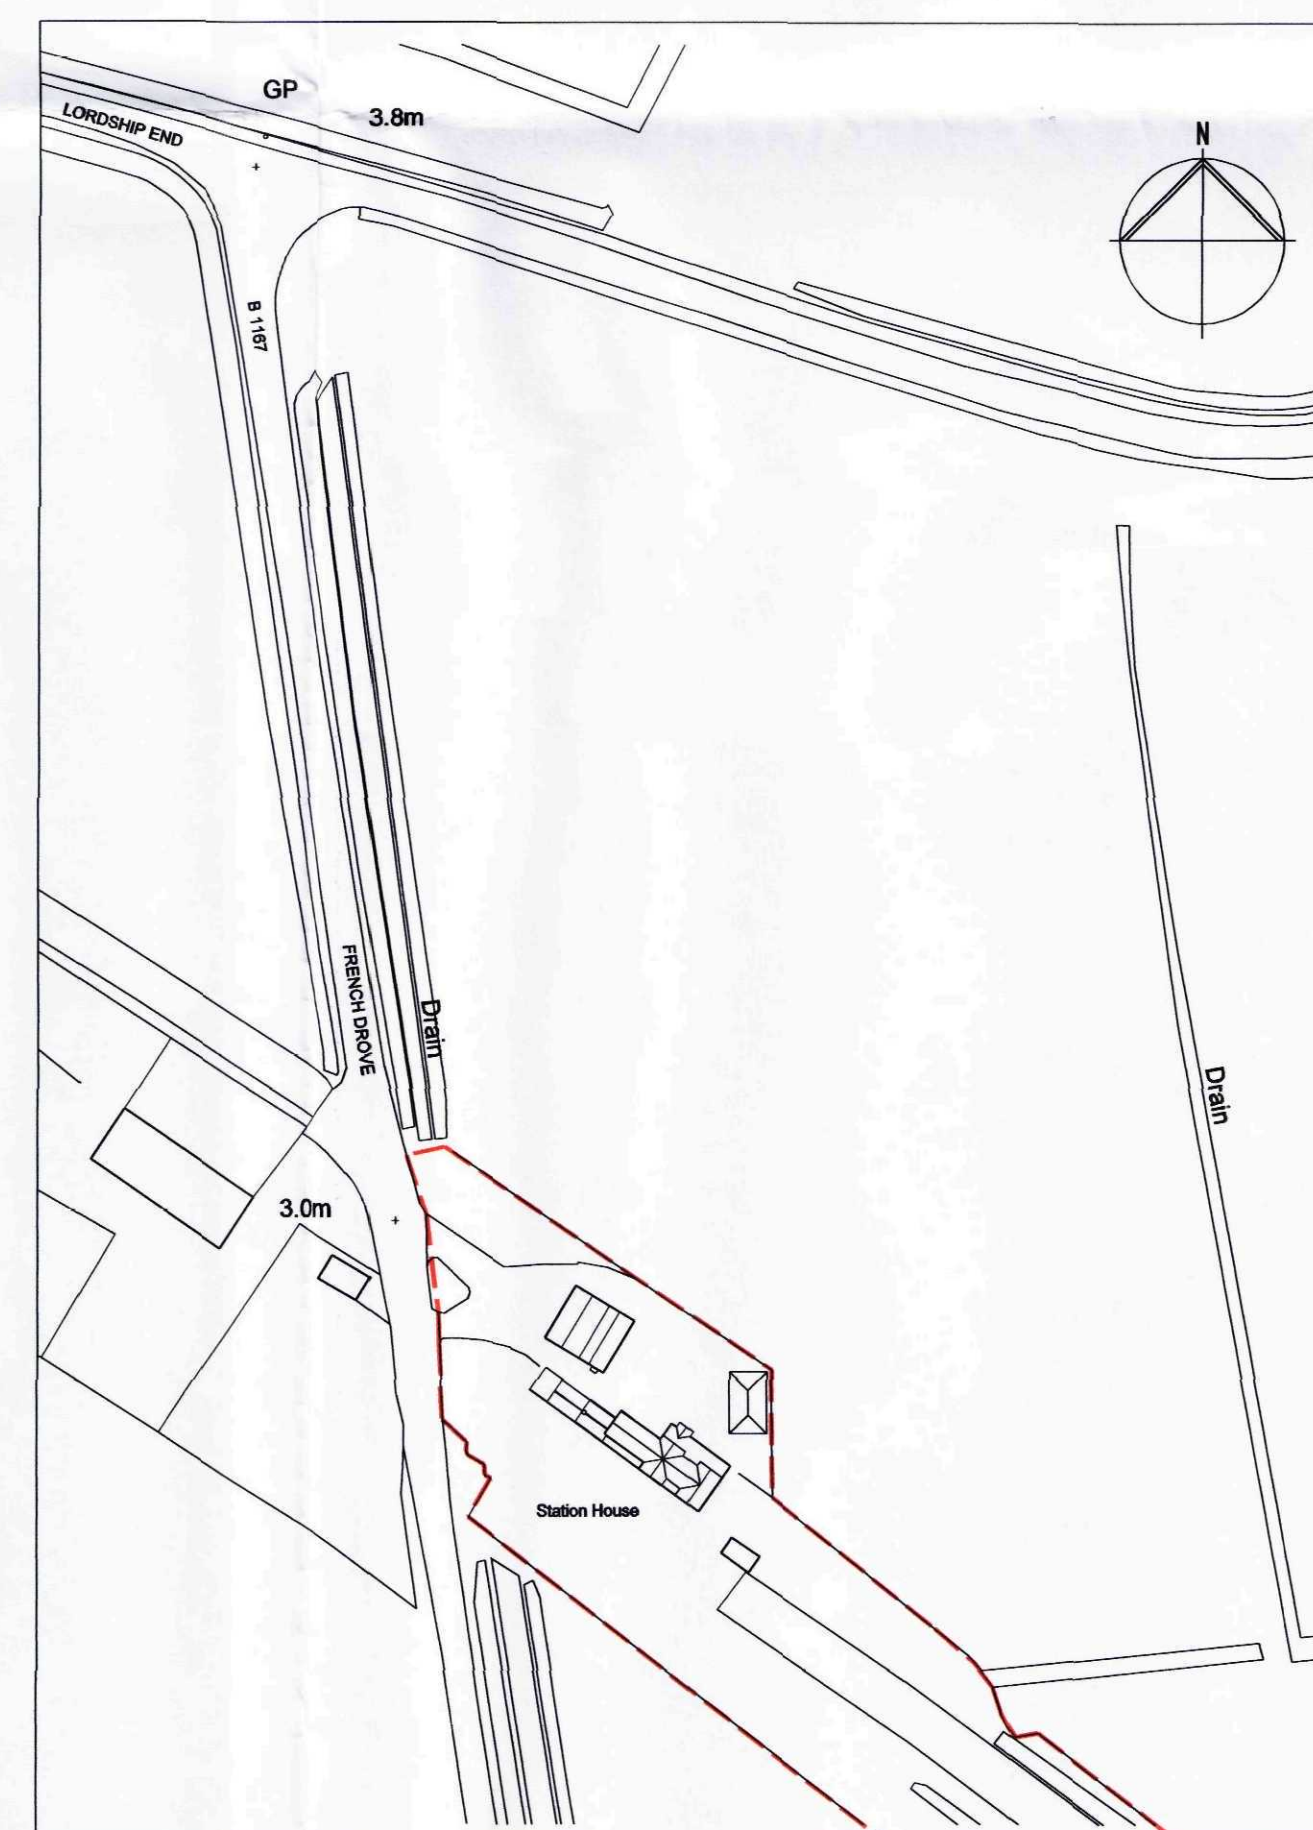

LOCATION PLAN 1:1250



REVISION: Peter Humphrey Associates ARCHITECTURAL DESIGN AND BUILDING			
PROJECT PROPOSED EXTENSIONS AND ALTERATIONS STATION HOUSE, FRENCH DROVE GEDNEY HILL, SPALDING Lincs			
CLIENT MR B SIMPSON			
DATE June 2010 SCALE 1:100/As noted JOB No. 4596/(P) 01 A			
REV.	DETAILS	DATE	
A	Pool Hall and associated alterations omitted, Two Store extension revised	02/08/2010	
DO NOT SCALE FROM THIS DRAWING COPYRIGHT: THIS DRAWING MUST NOT BE ISSUED, LOANED OR COPIED WITHOUT THE CONSENT OF PETER HUMPHREY ASSOCIATES			
Peter Humphrey Associates ARCHITECTURAL DESIGN AND BUILDING TELEPHONE 01945 466 966 FAX 01945 466 433 E-MAIL: info@peterhumphrey.co.uk 30 OLD MARKET WISBECH CAMBS PE15 1NE			