





SOUTH EAST

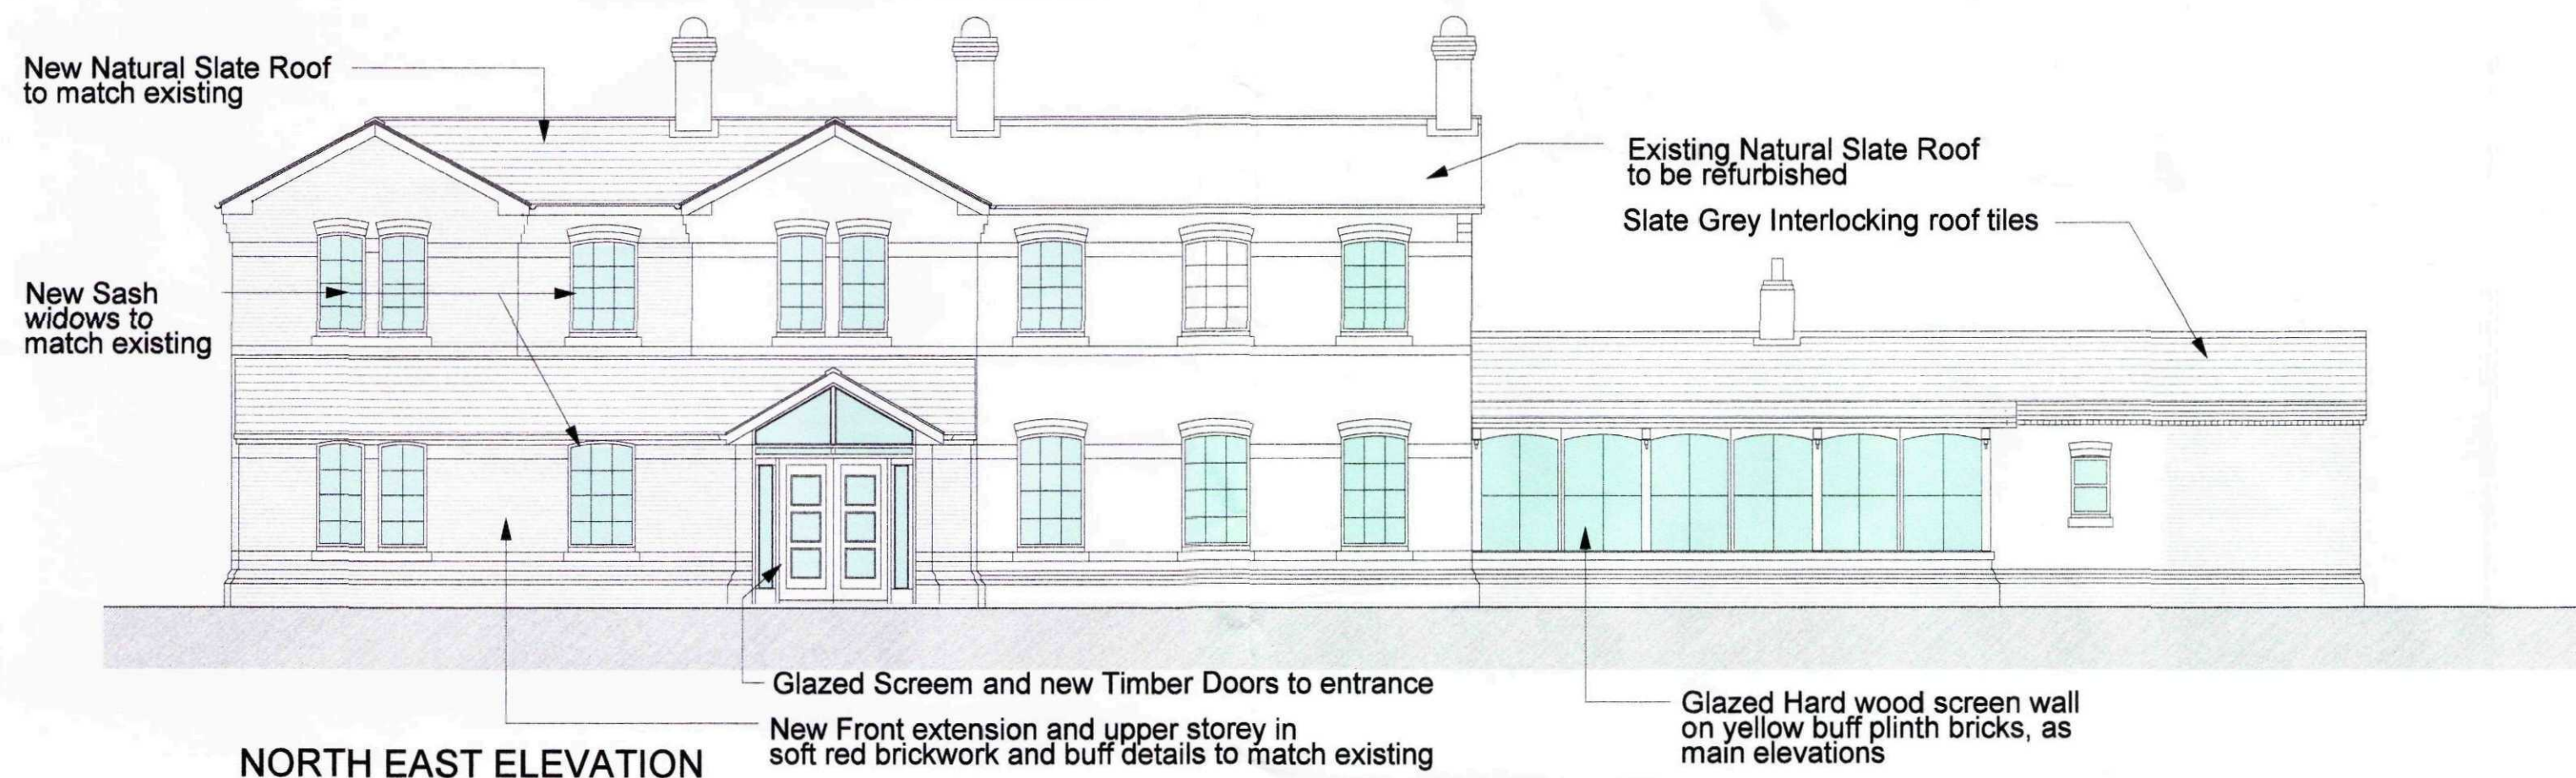


NORTH EAST ELEVATION

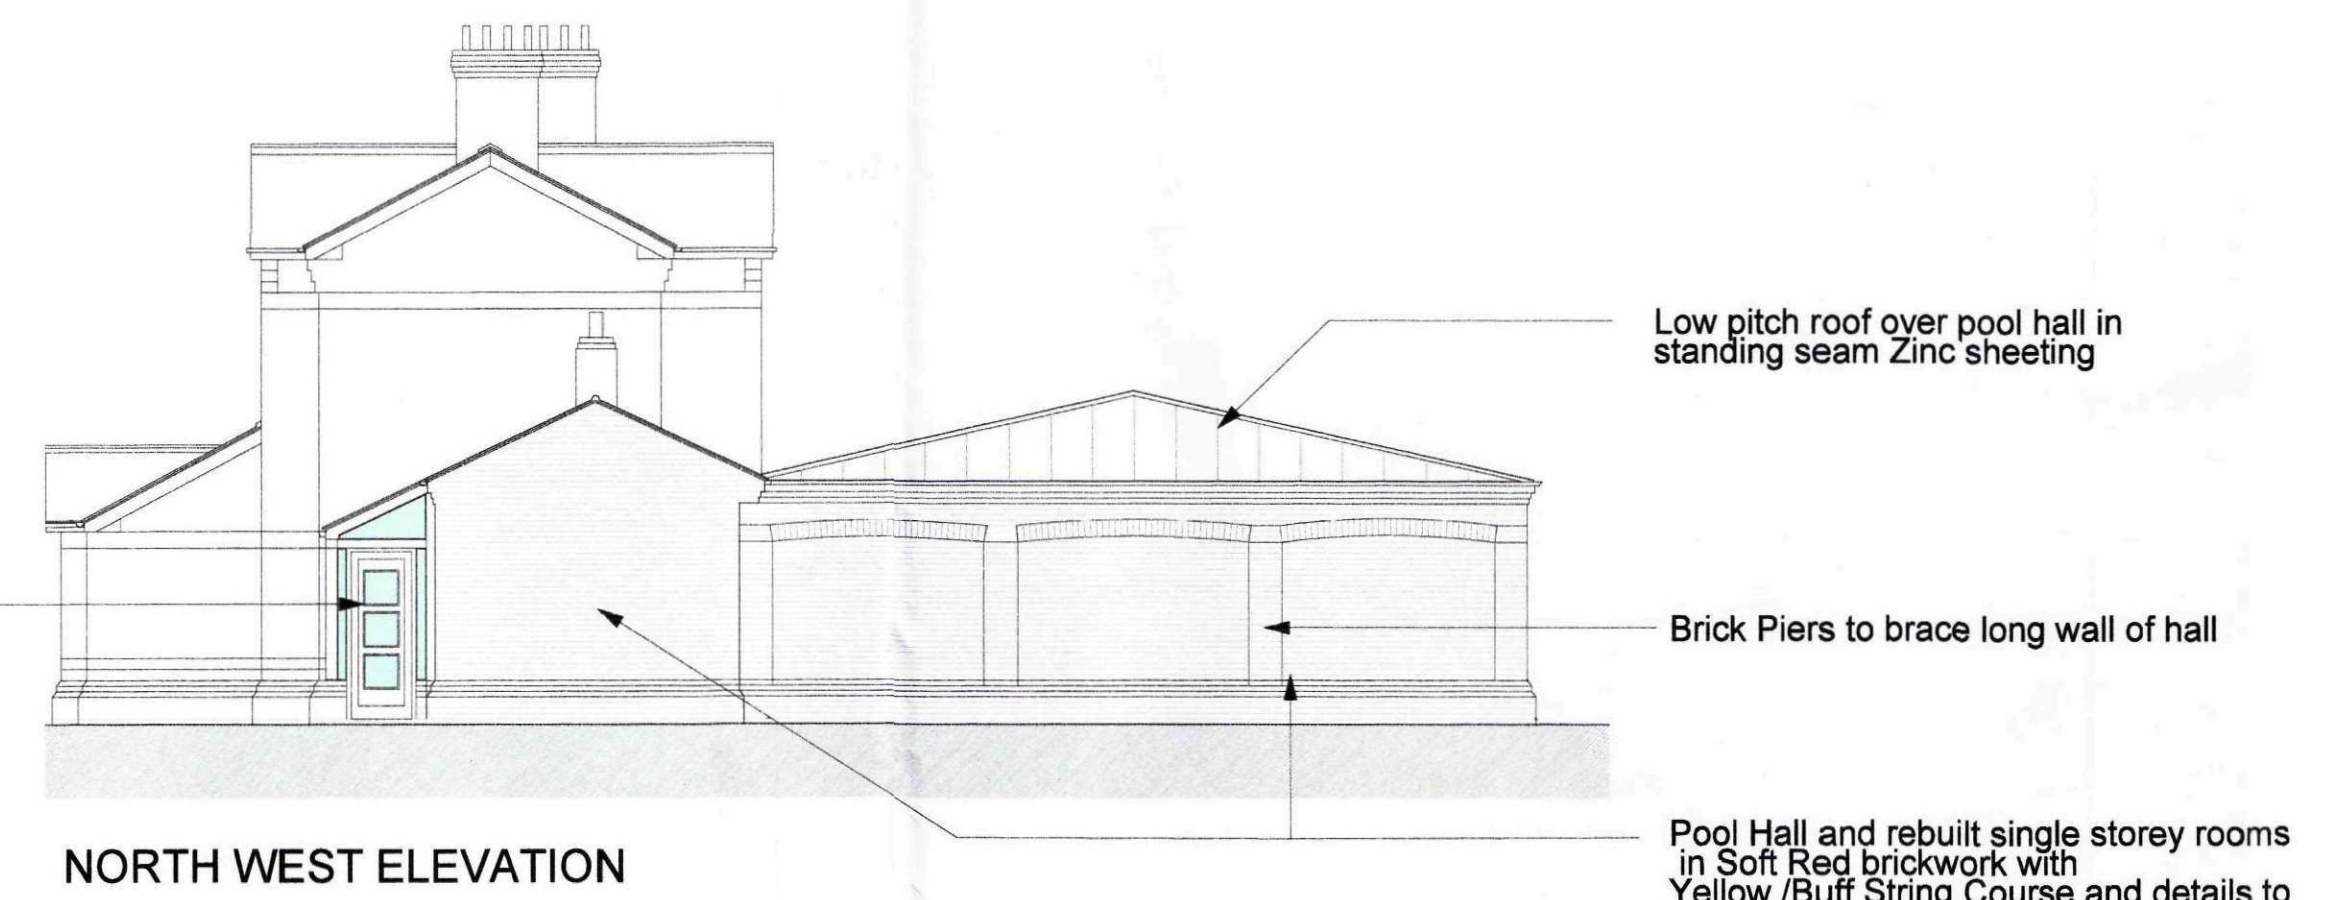


NORTH WEST ELEVATION



SOUTH EAST ELEVATION

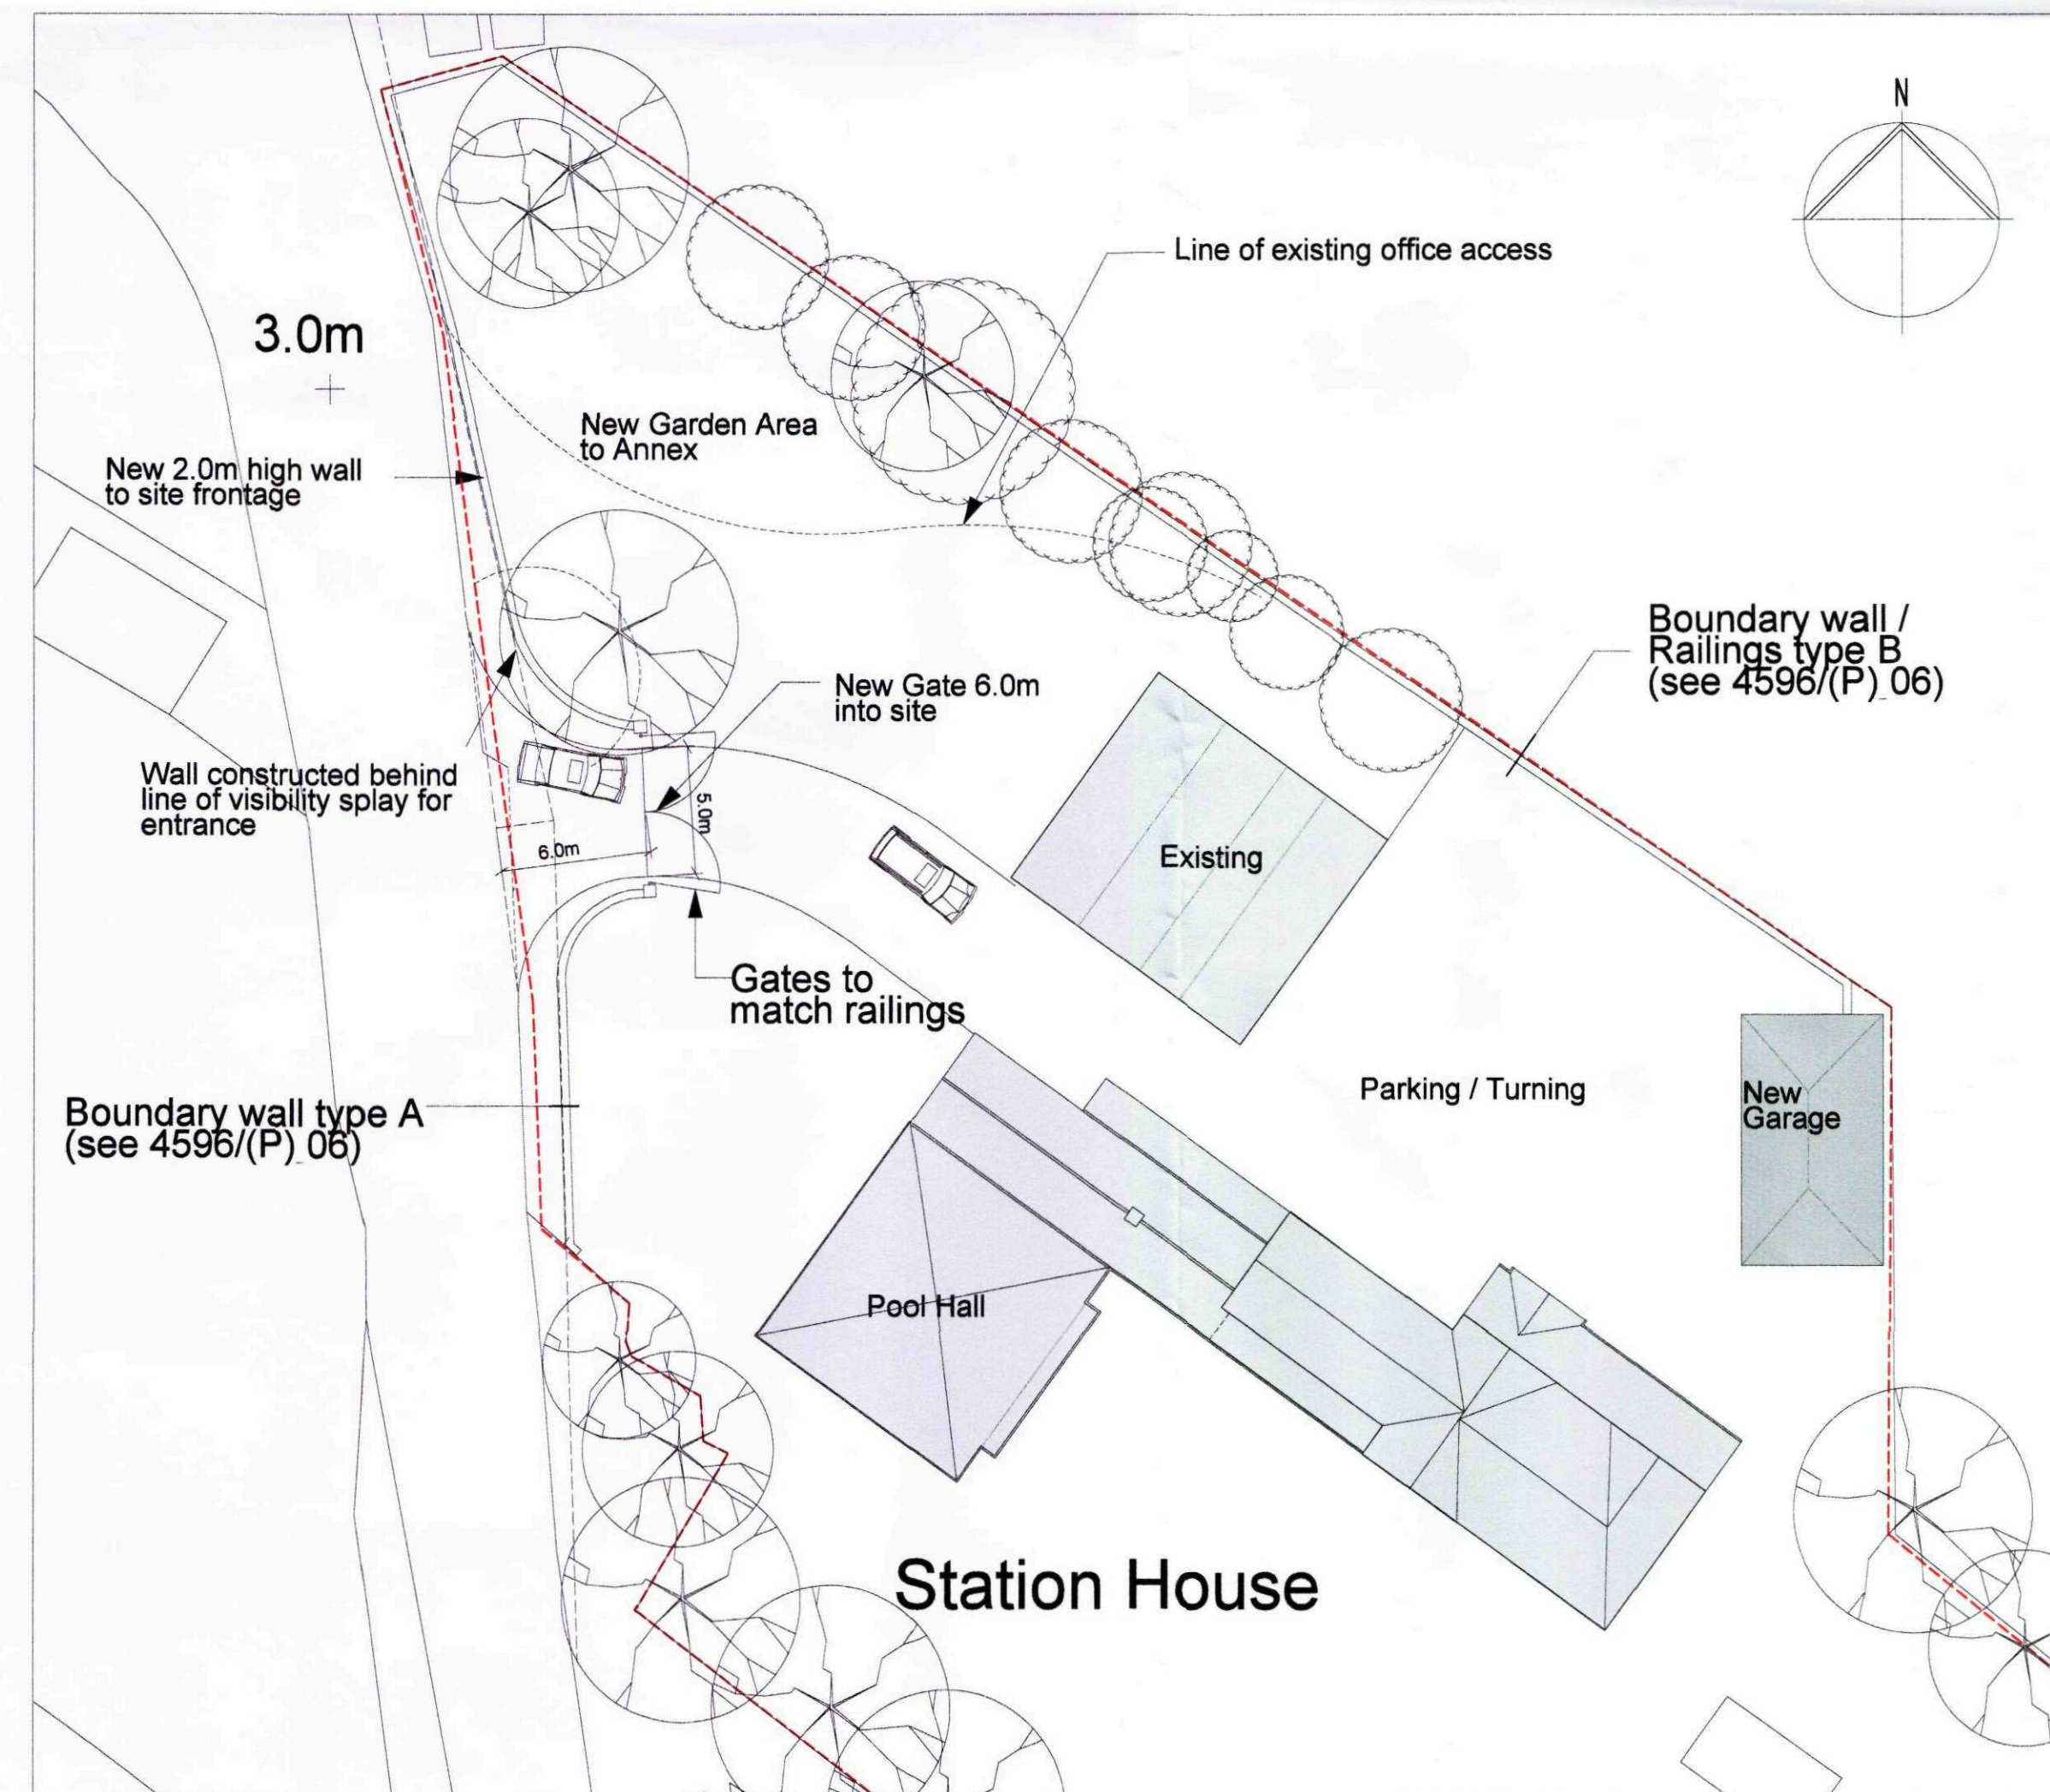

SITE PLAN 1:250

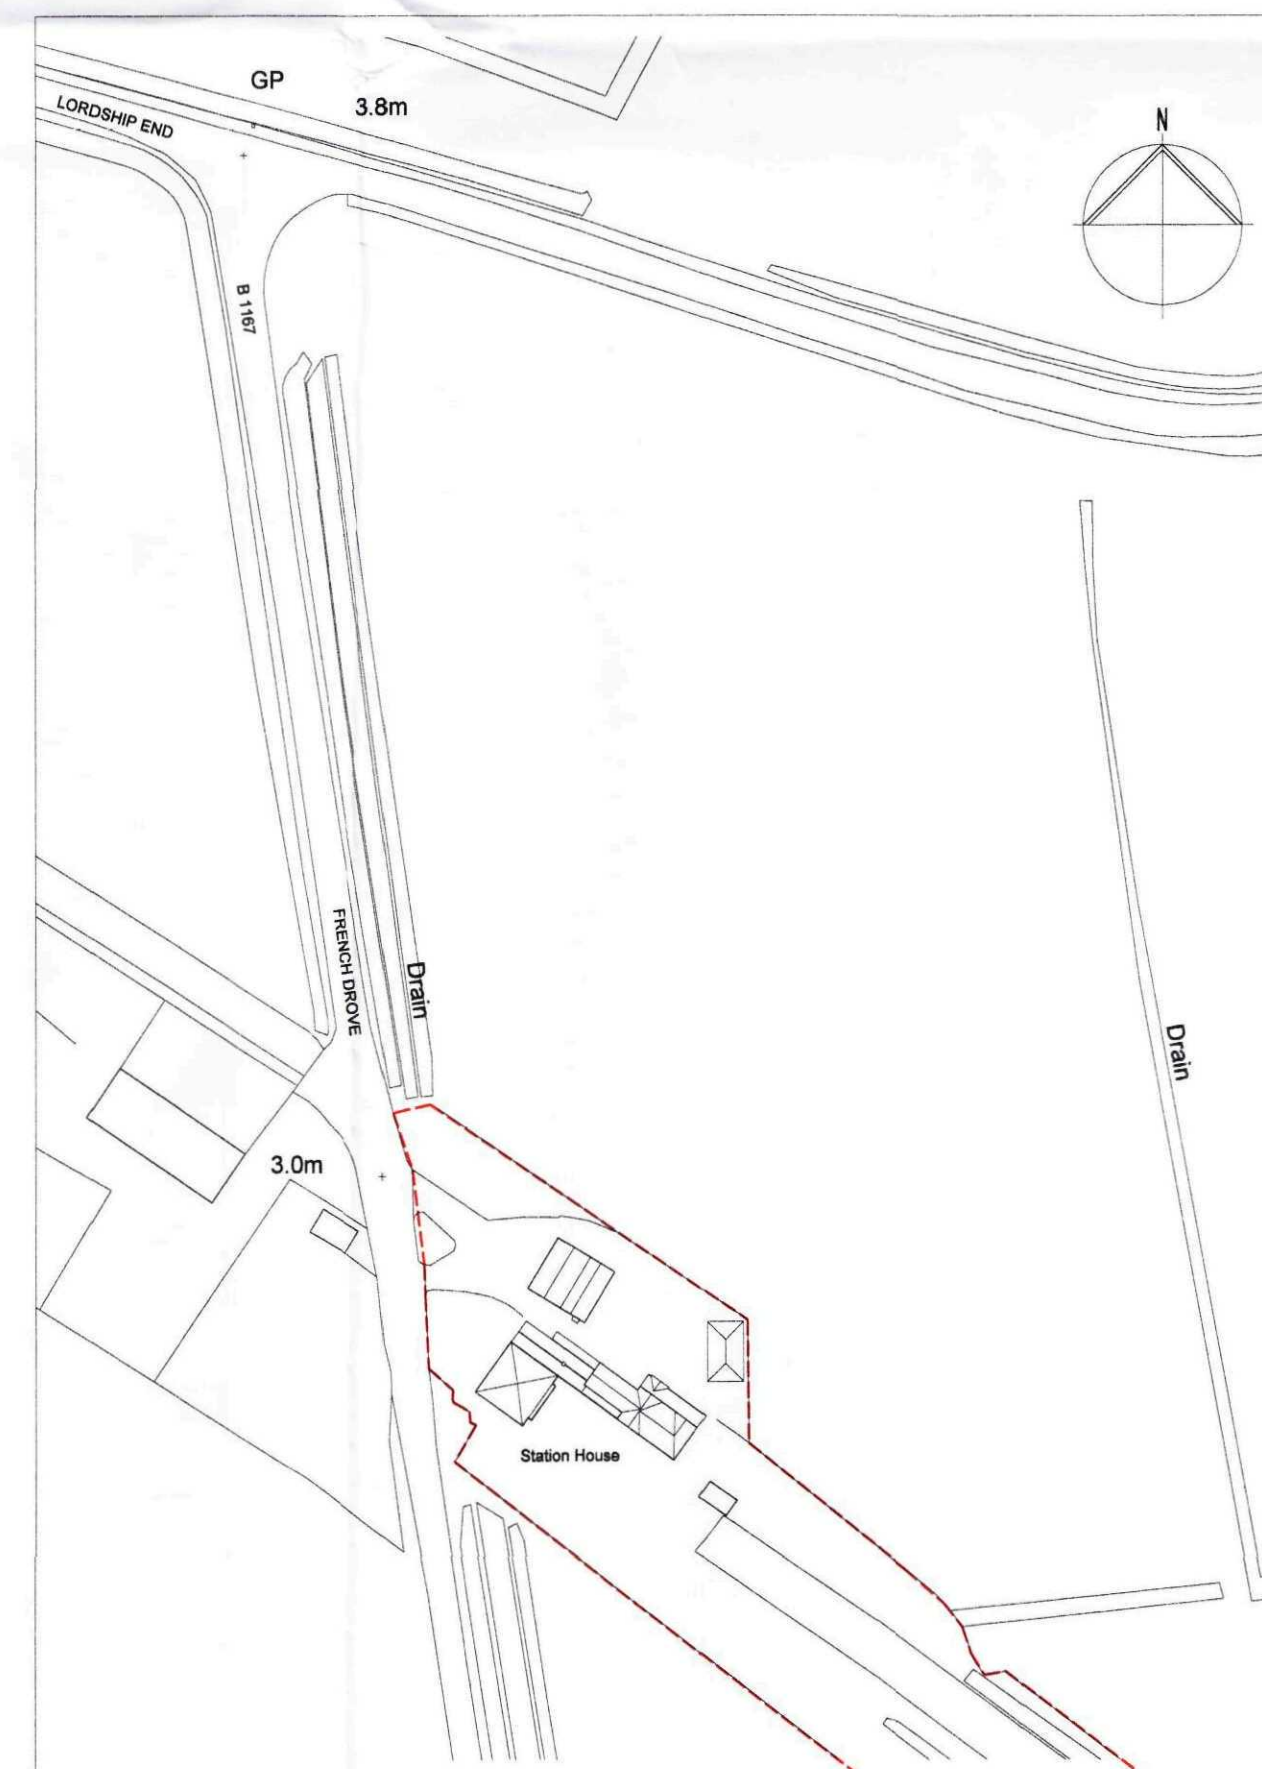

LOCATION PLAN 1:1250

SHDC
Planning & Development
- 5 JUL 2010
Ref: 0552-10

REVISION:

Peter Humphrey Associates
ARCHITECTURAL DESIGN AND BUILDING

PROJECT
PROPOSED EXTENSIONS
AND ALTERATIONS
STATION HOUSE, FRENCH DROVE
STATION HOUSE, FRENCH DROVE
GOSLEY HILL, SPALDING
Lincs
SITE & LOCATION PLANS -
PROPOSED ELEVATIONS


CLIENT
MR B SIMPSON

DATE June 2010 SCALE 1:100 JOB No. 4596/ (SK) 01

REV. DETAILS DATE

DO NOT SCALE FROM THIS DRAWING
COPYRIGHT: THIS DRAWING MUST NOT BE ISSUED,
LOANED OR COPIED
WITHOUT THE CONSENT OF PETER HUMPHREY ASSOCIATES

P Architectural
Peter Humphrey Associates
ARCHITECTURAL DESIGN AND BUILDING
TELEPHONE 01945 466 966
FAX 01945 466 433
E-MAIL:
info@peterhumphrey.co.uk
30 OLD MARKET WISBECH CAMBS PE13 1NB

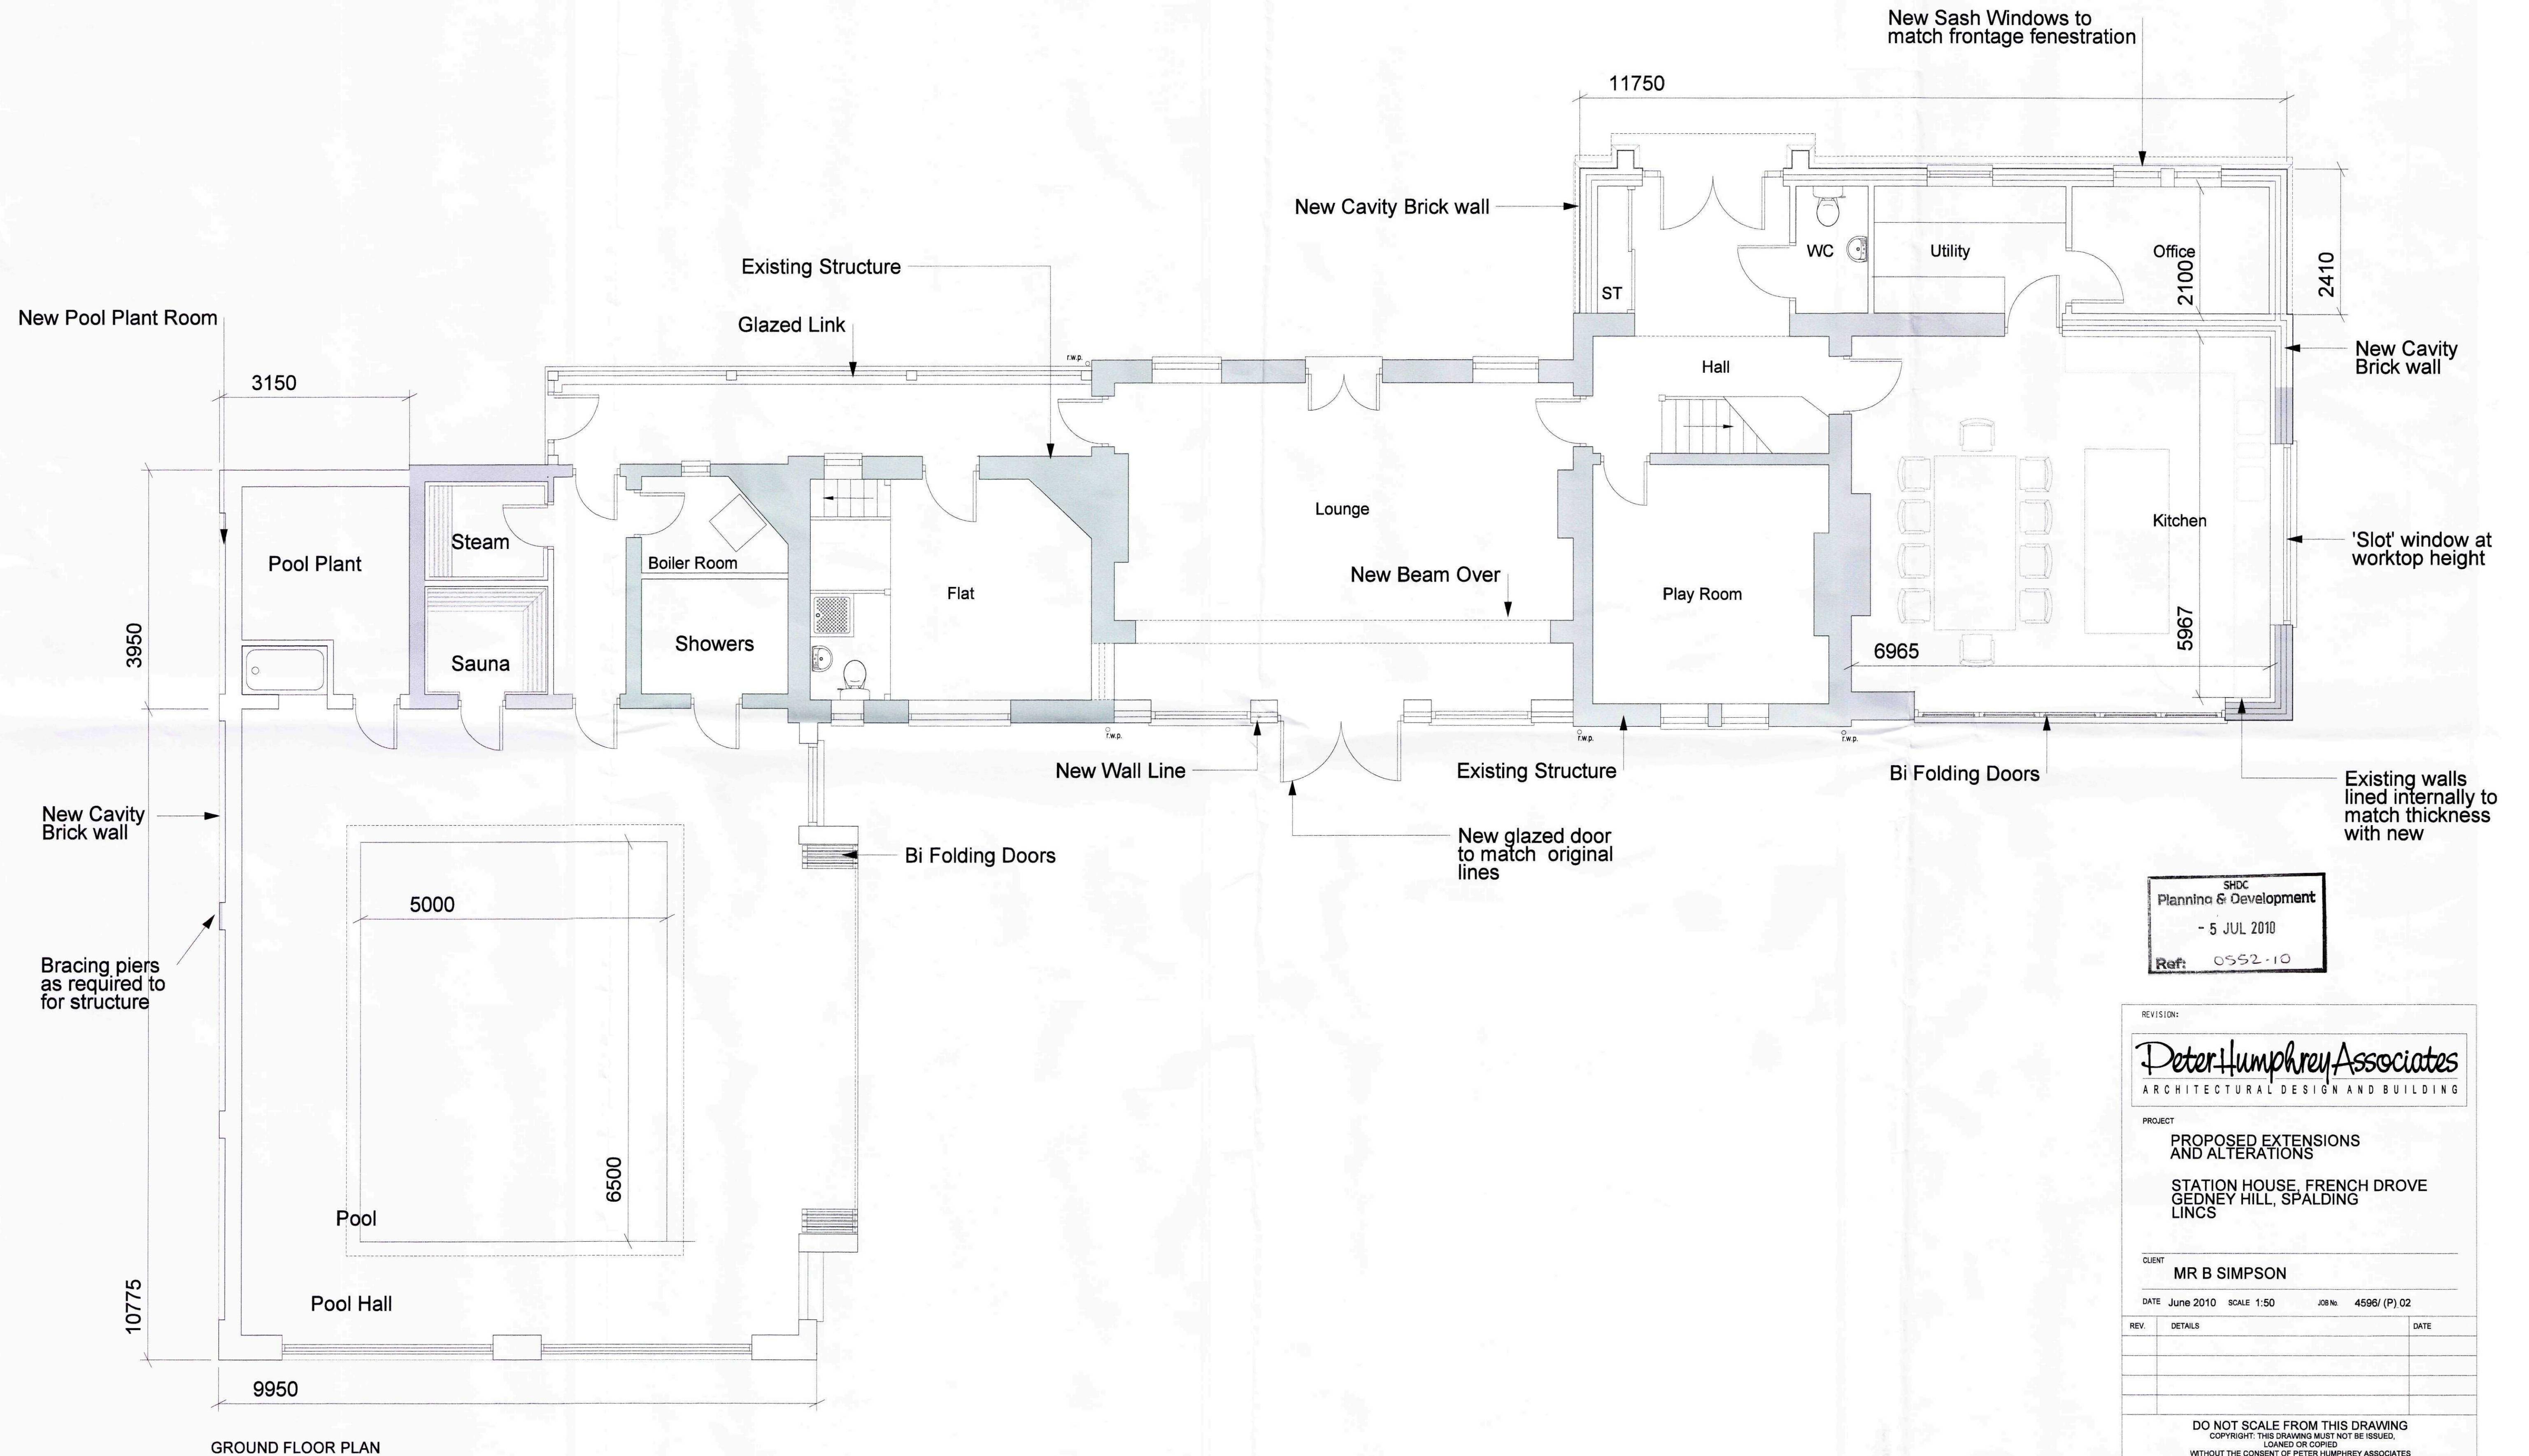

SHDC
Planning & Development
- 5 JUL 2010
Ref: 0552-10

REVISION:
Peter Humphrey Associates
ARCHITECTURAL DESIGN AND BUILDING

PROJECT
**PROPOSED EXTENSIONS
AND ALTERATIONS**
**STATION HOUSE, FRENCH DROVE
GEDNEY HILL, SPALDING
Lincs**

CLIENT
MR B SIMPSON


DATE June 2010 SCALE 1:50 JOB No. 4598/ (P) 02

REV.	DETAILS	DATE


DO NOT SCALE FROM THIS DRAWING
COPYRIGHT: THIS DRAWING MUST NOT BE ISSUED,
LOANED OR COPIED
WITHOUT THE CONSENT OF PETER HUMPHREY ASSOCIATES



Peter Humphrey Associates
ARCHITECTURAL DESIGN AND BUILDING
TELEPHONE 01945 466 966
FAX 01945 466 433
E-MAIL:
info@peterhumphrey.co.uk
30 OLD MARKET WIMBORNE CAMBS PE13 1NB

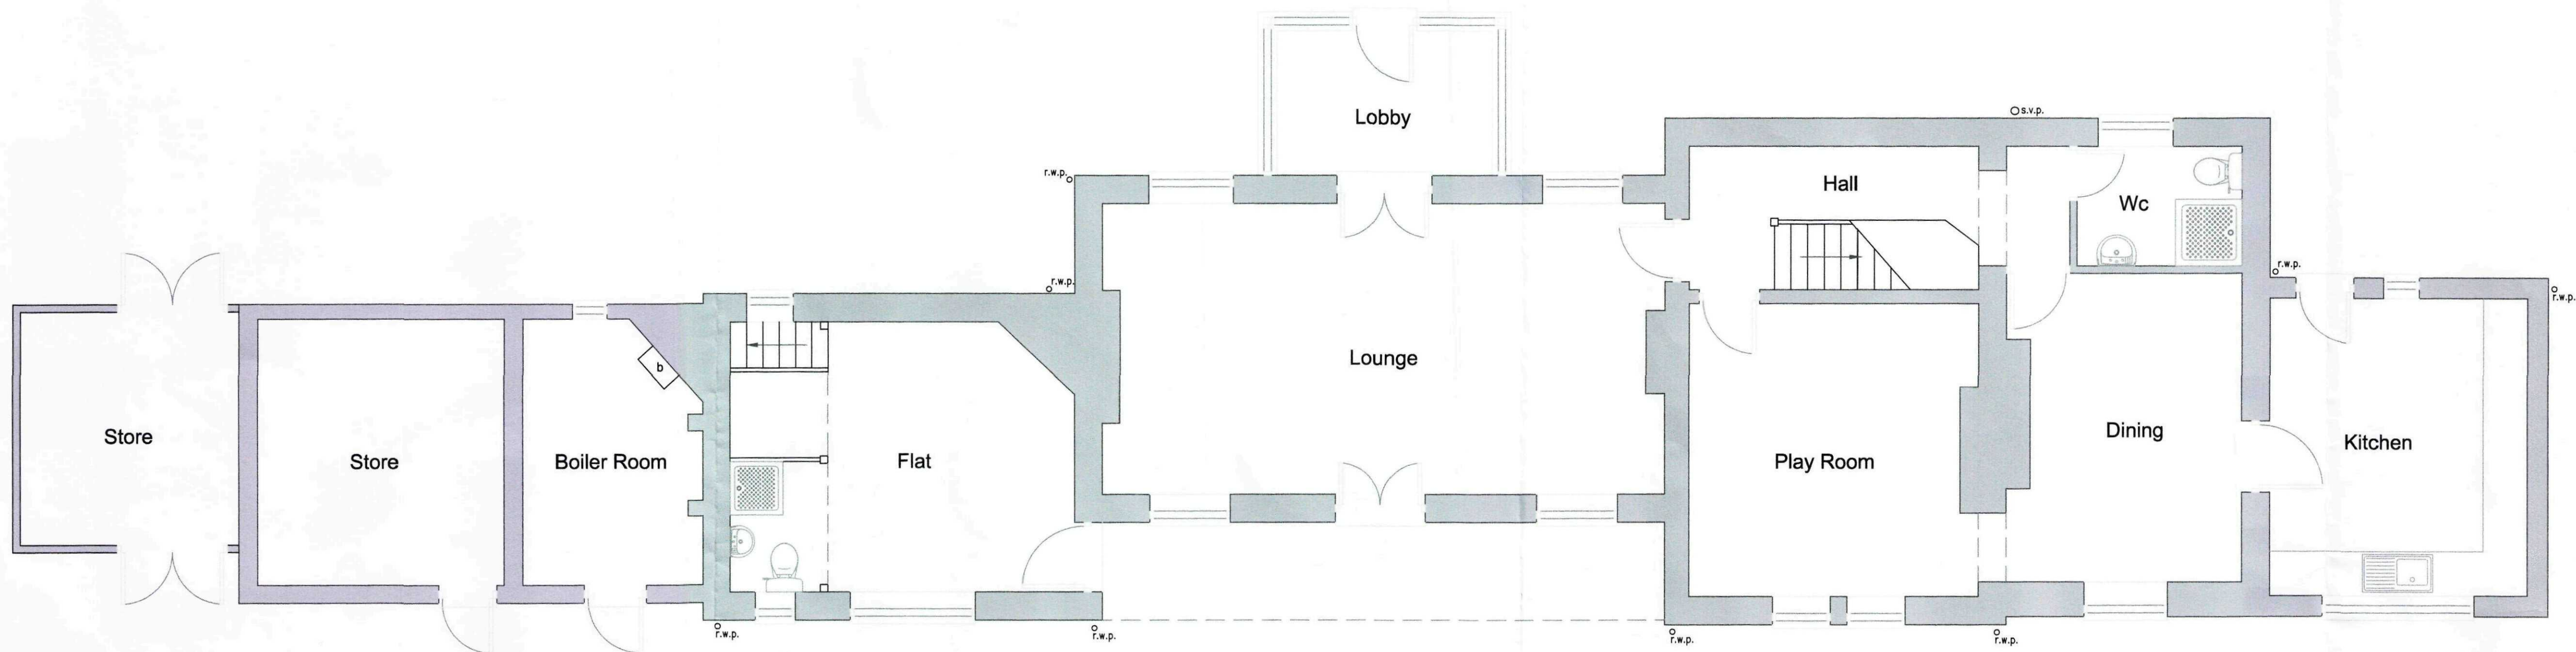

Existing Ground Floor Plan 1:50

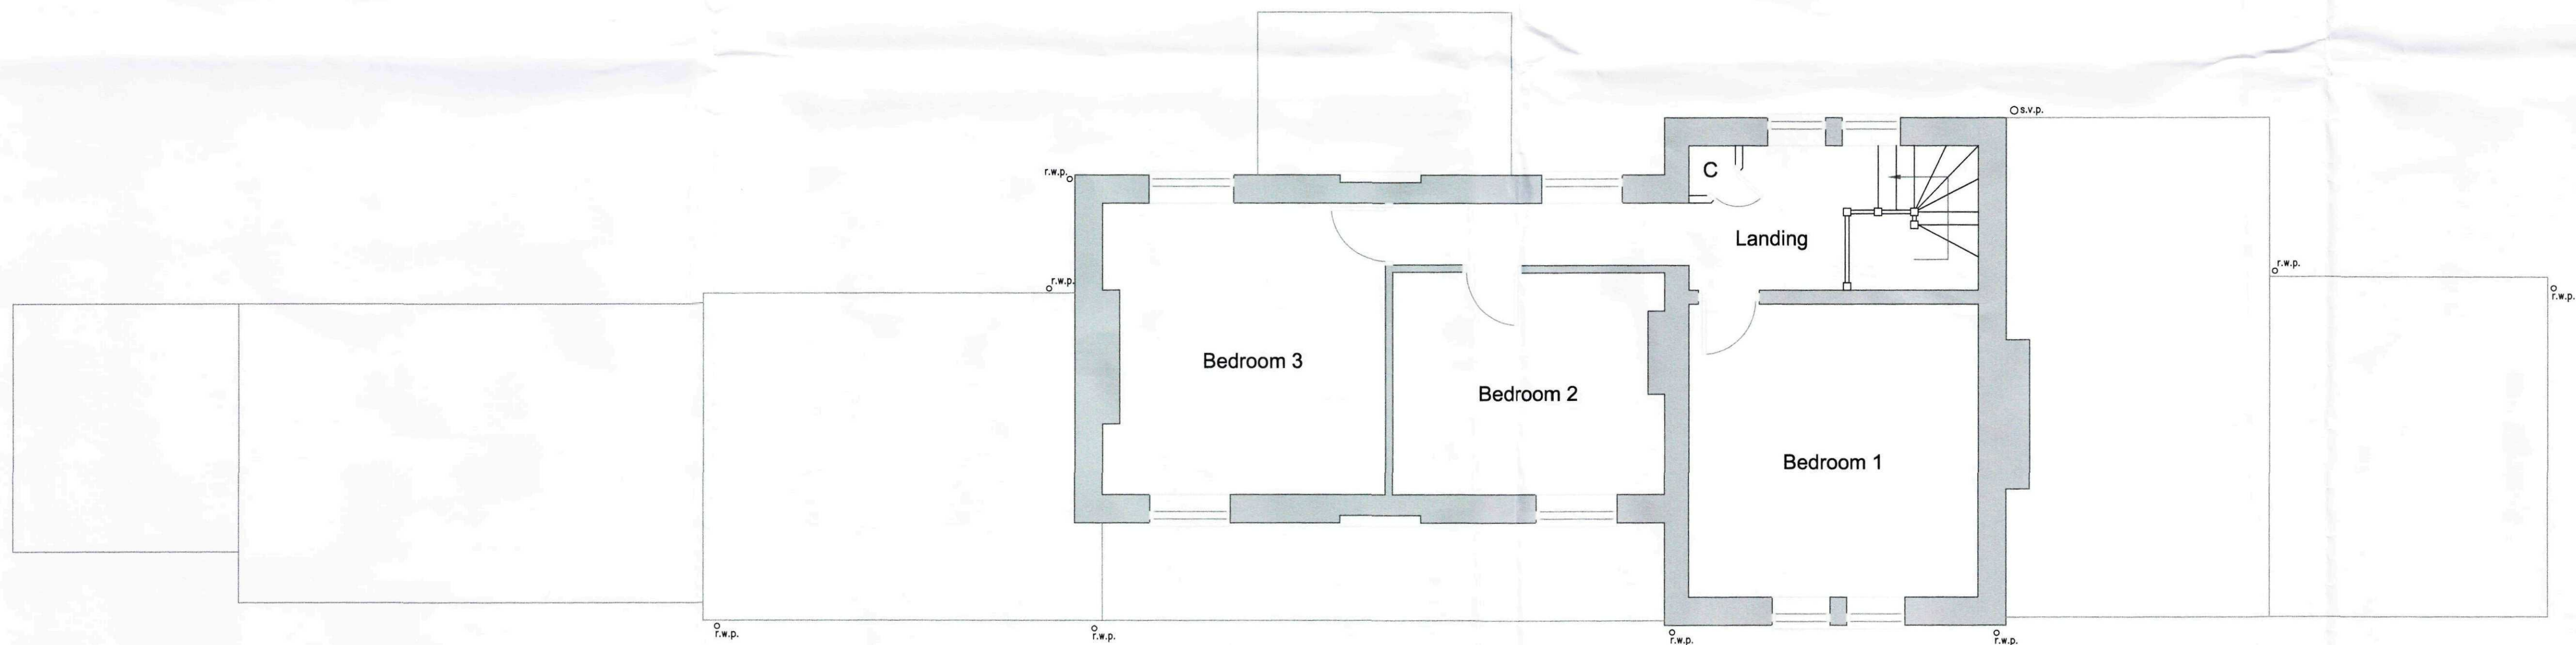

Existing First Floor Plan 1:50

Peter Humphrey Associates Ltd.
ARCHITECTURAL DESIGN AND BUILDING

PROJECT
PROPOSED EXTENSIONS AND ALTERATIONS

SITE
STATION HOUSE
FRENCH DROVE
GEDNEY HILL
THROCKENHOLT
SPALDING
Lincs
PE12 0NR

SHDC
Planning & Development
- 5 JUL 2010
Ref: 0552-10

DRAWING
EXISTING LAYOUT

CLIENT
Mr B Simpson

DATE June 2010 SCALE As Shown @ A1 JOB No. 4596/(SURV)_02


DO NOT SCALE FROM THIS DRAWING
COPYRIGHT: THIS DRAWING MUST NOT BE ISSUED, LOANED OR COPIED
WITHOUT THE CONSENT OF PETER HUMPHREY ASSOCIATES




Peter Humphrey Associates
ARCHITECTURAL DESIGN AND BUILDING
TELEPHONE: 01945 466 966
FAX: 01945 466 433
E-MAIL: info@peterhumphrey.co.uk
30 OLD MARKET WISBECH CAMBS PE13 1NB



Building
Design Awards
Category Winner 08/09/10
Overall Winner 2010

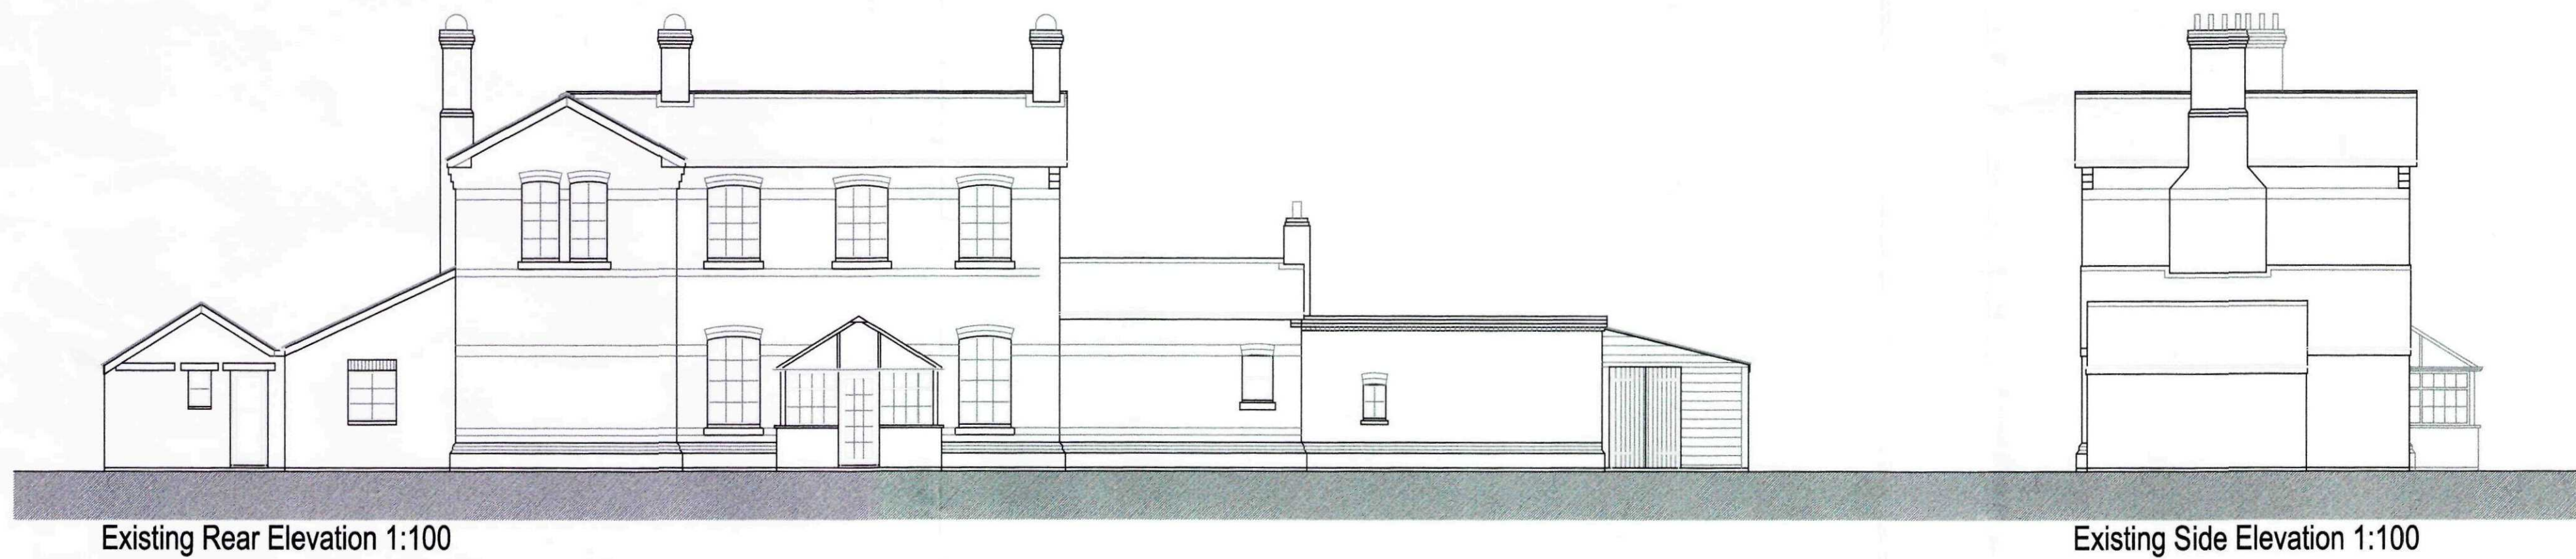

Existing Site Plan 1:250

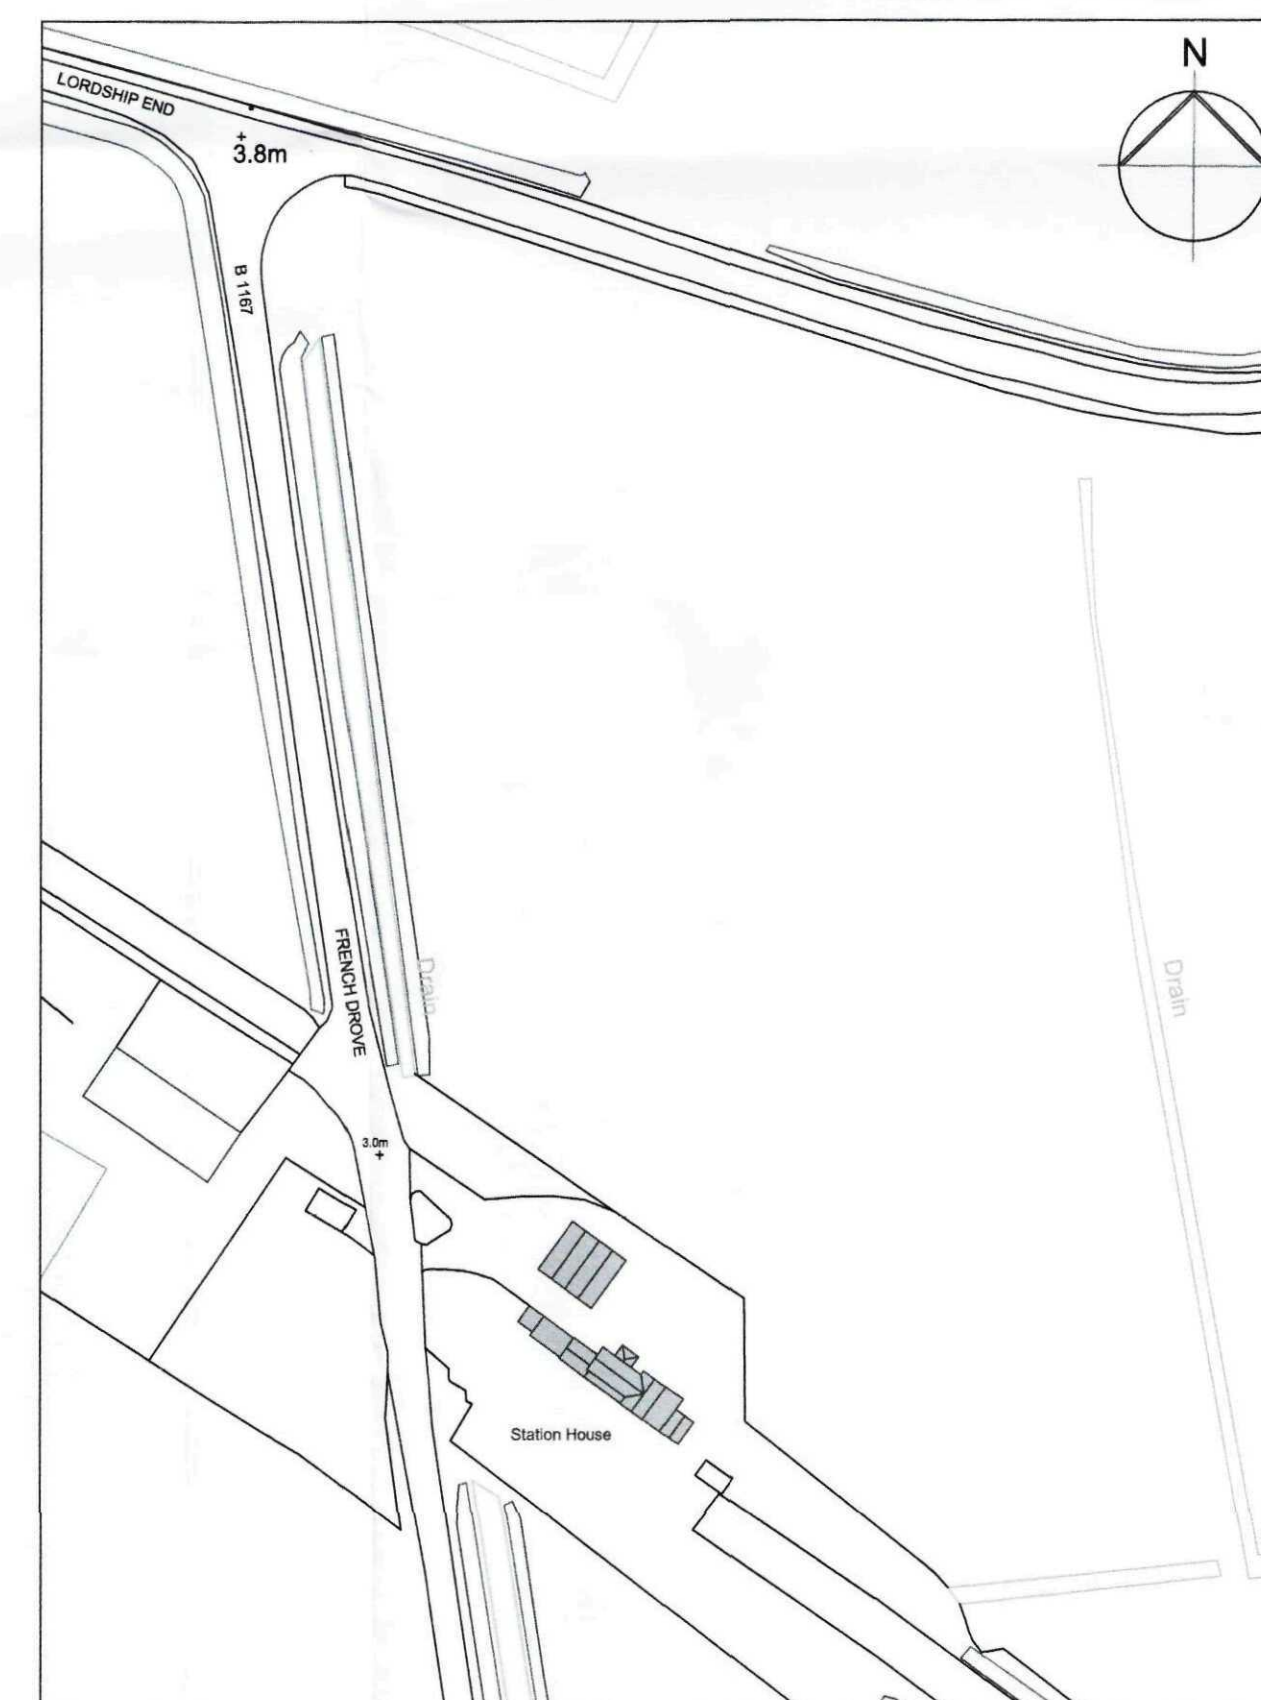

Location Plan 1:1250

SHDC
Planning & Development
- 5 JUL 2010
Ref: 0552-10

Peter Humphrey Associates Ltd.
ARCHITECTURAL DESIGN AND BUILDING

PROJECT
PROPOSED EXTENSIONS AND ALTERATIONS

SITE
STATION HOUSE
FRENCH DROVE
GEDNEY HILL
THROCKENHOLT
SPALDING
Lincs
PE12 0NR


DRAWING
EXISTING LAYOUT

CLIENT
Mr B Simpson


DATE June 2010 SCALE As Shown @ A1 JOB No. 4596/(SURV)_01

DO NOT SCALE FROM THIS DRAWING
COPYRIGHT: THIS DRAWING MUST NOT BE ISSUED, LOANED OR COPIED
WITHOUT THE CONSENT OF PETER HUMPHREY ASSOCIATES


Peter Humphrey Associates
ARCHITECTURAL DESIGN AND BUILDING
TELEPHONE: 01945 466 966
FAX: 01945 466 433
E-MAIL: info@peterhumphrey.co.uk
30 OLD MARKET WISBECH CAMBS PE13 1NB
Building
Design Awards
Category Winner 08/09/10
Overall Winner 2010

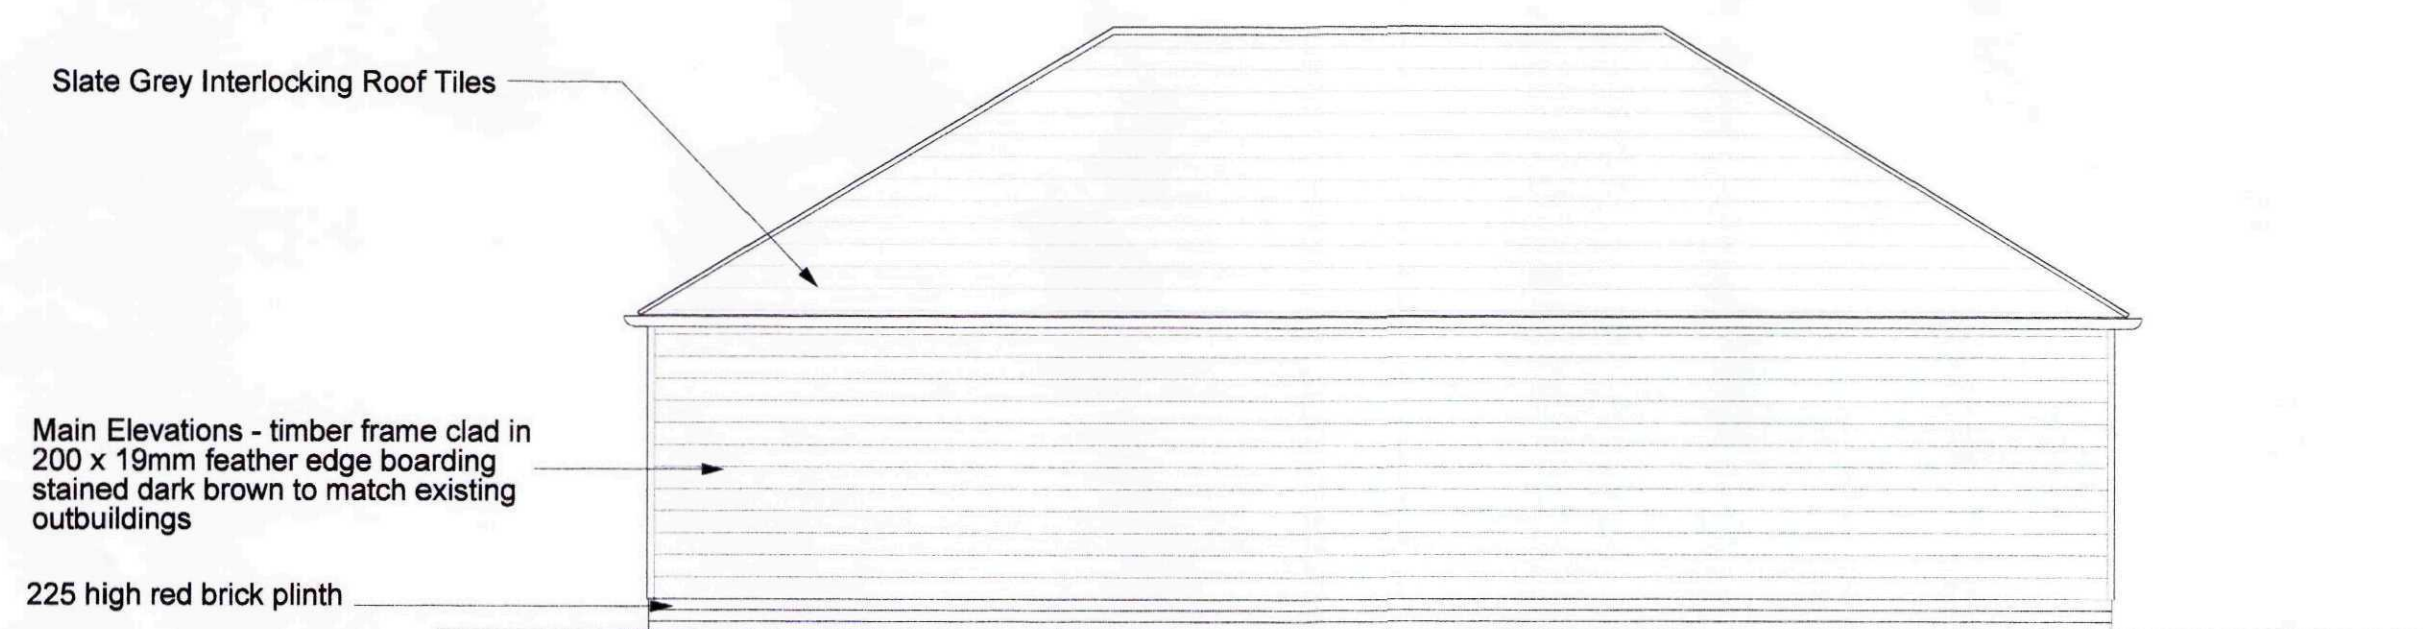


East Elevation

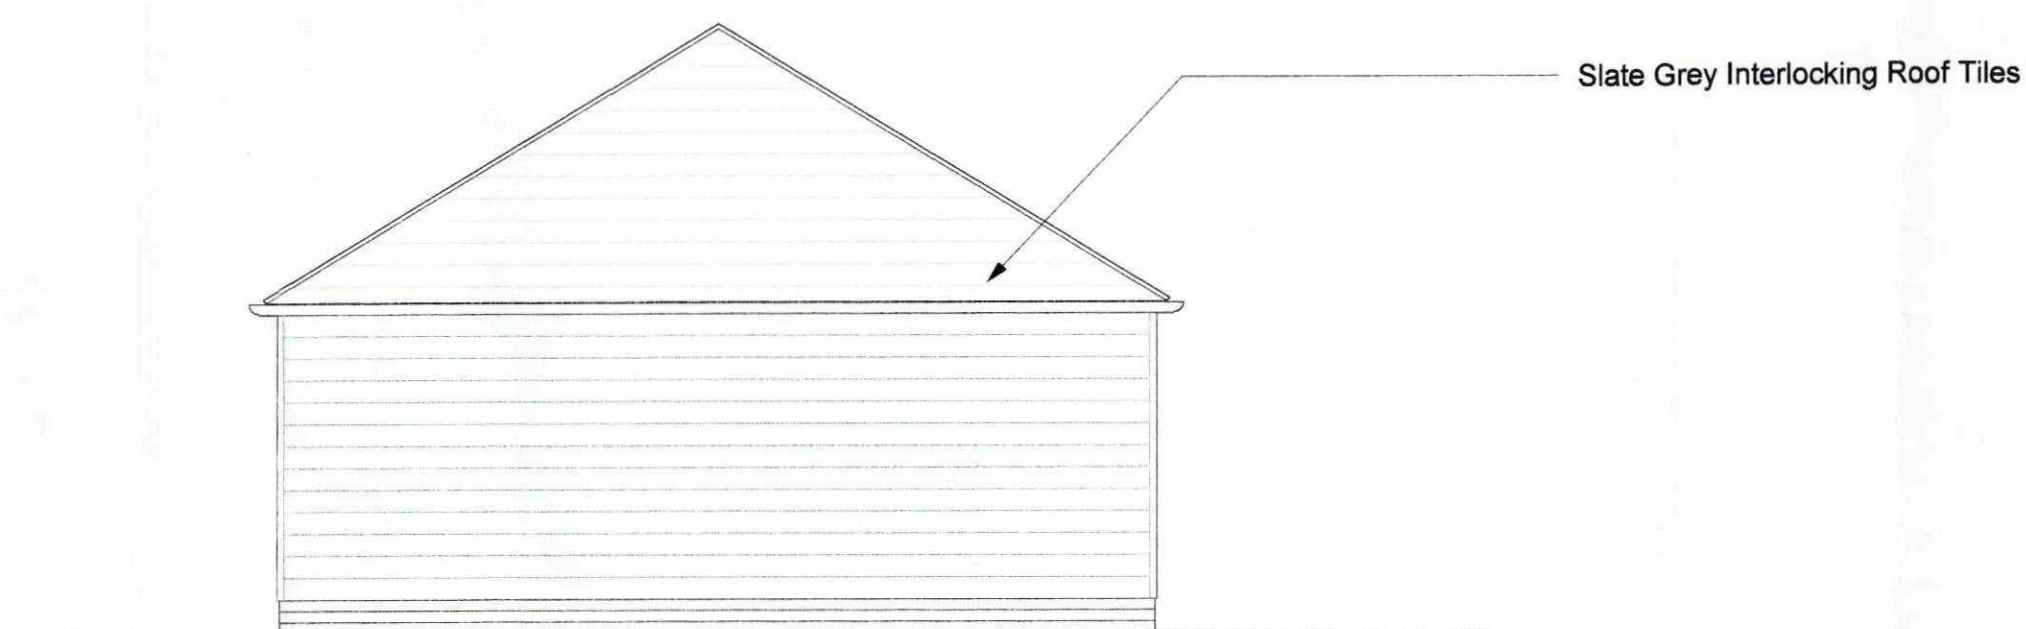


North Elevation

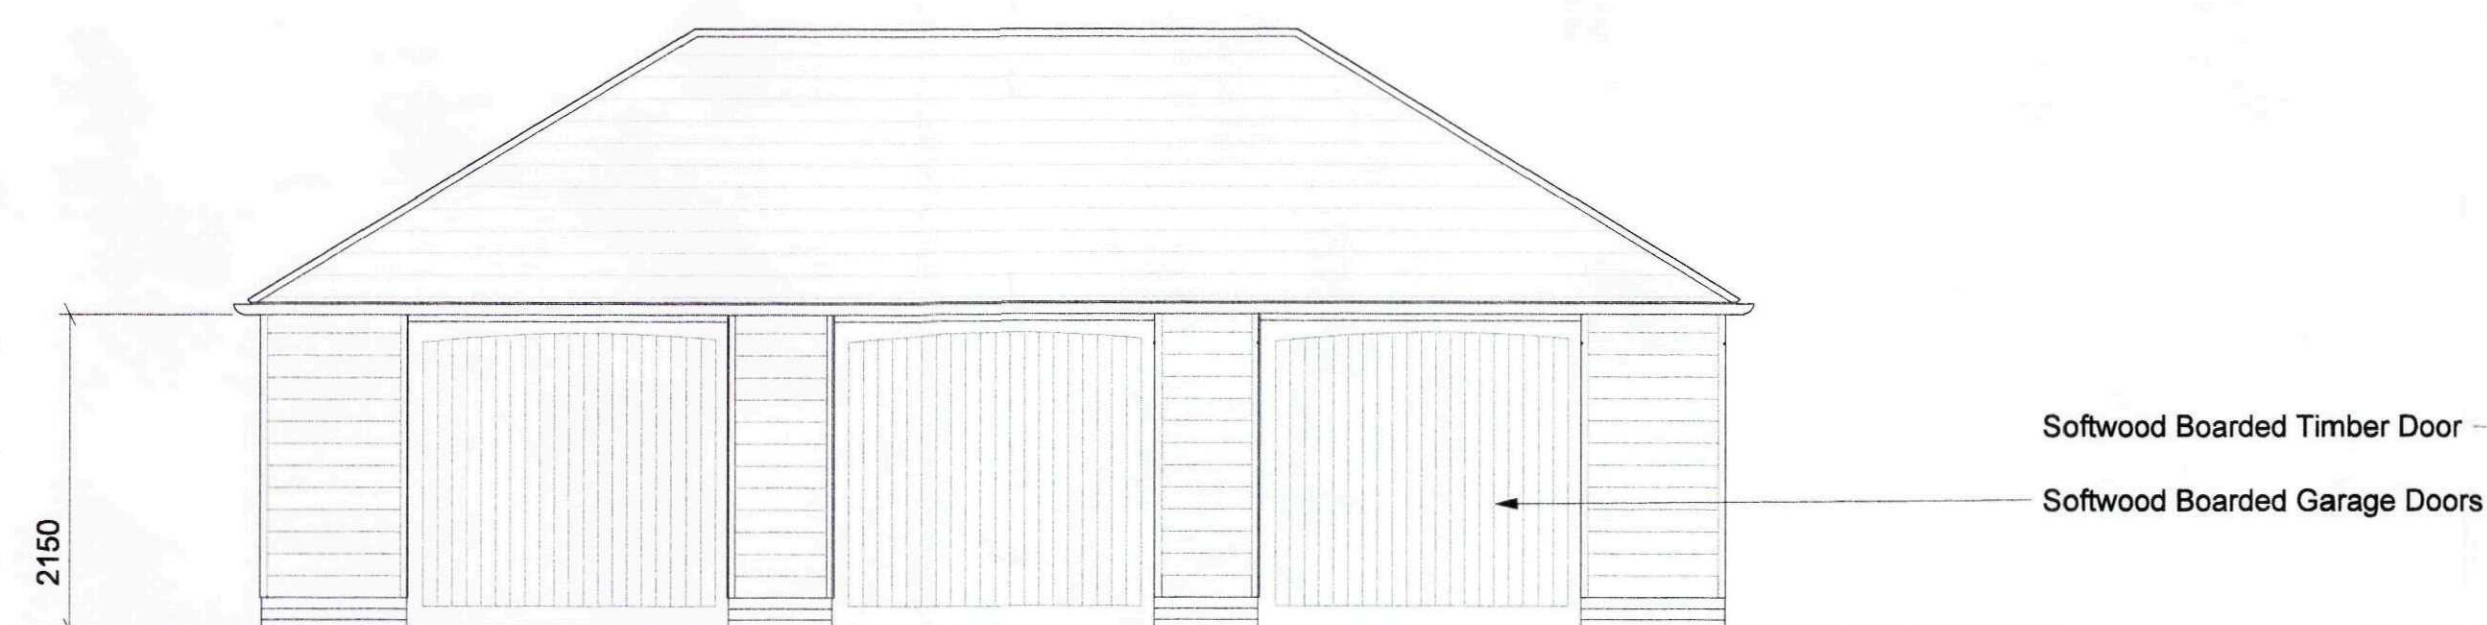


West Elevation

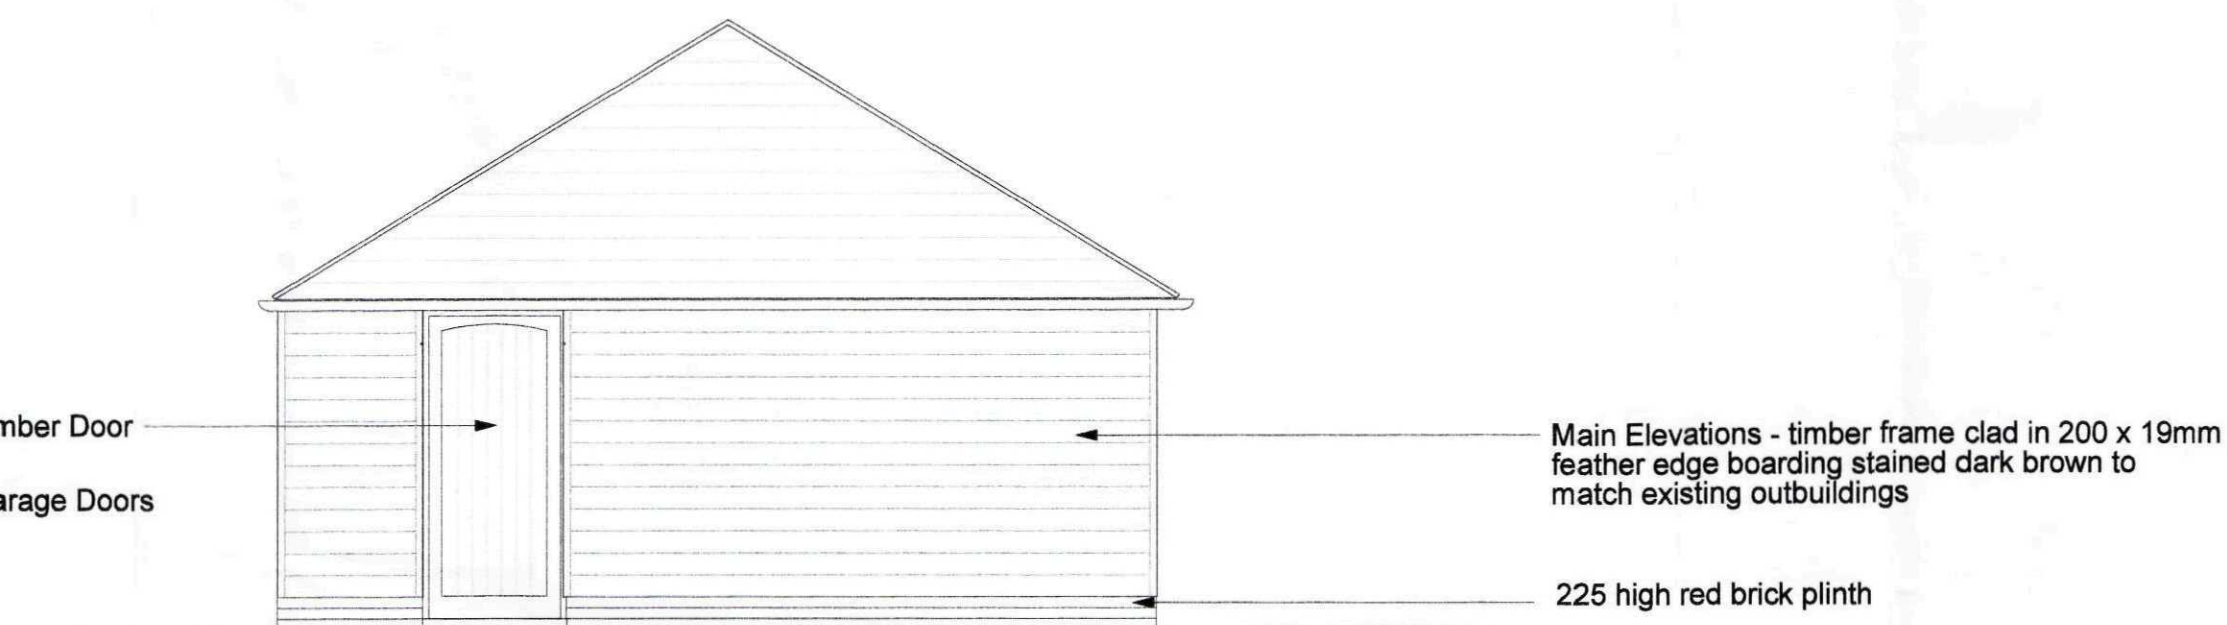


South Elevation

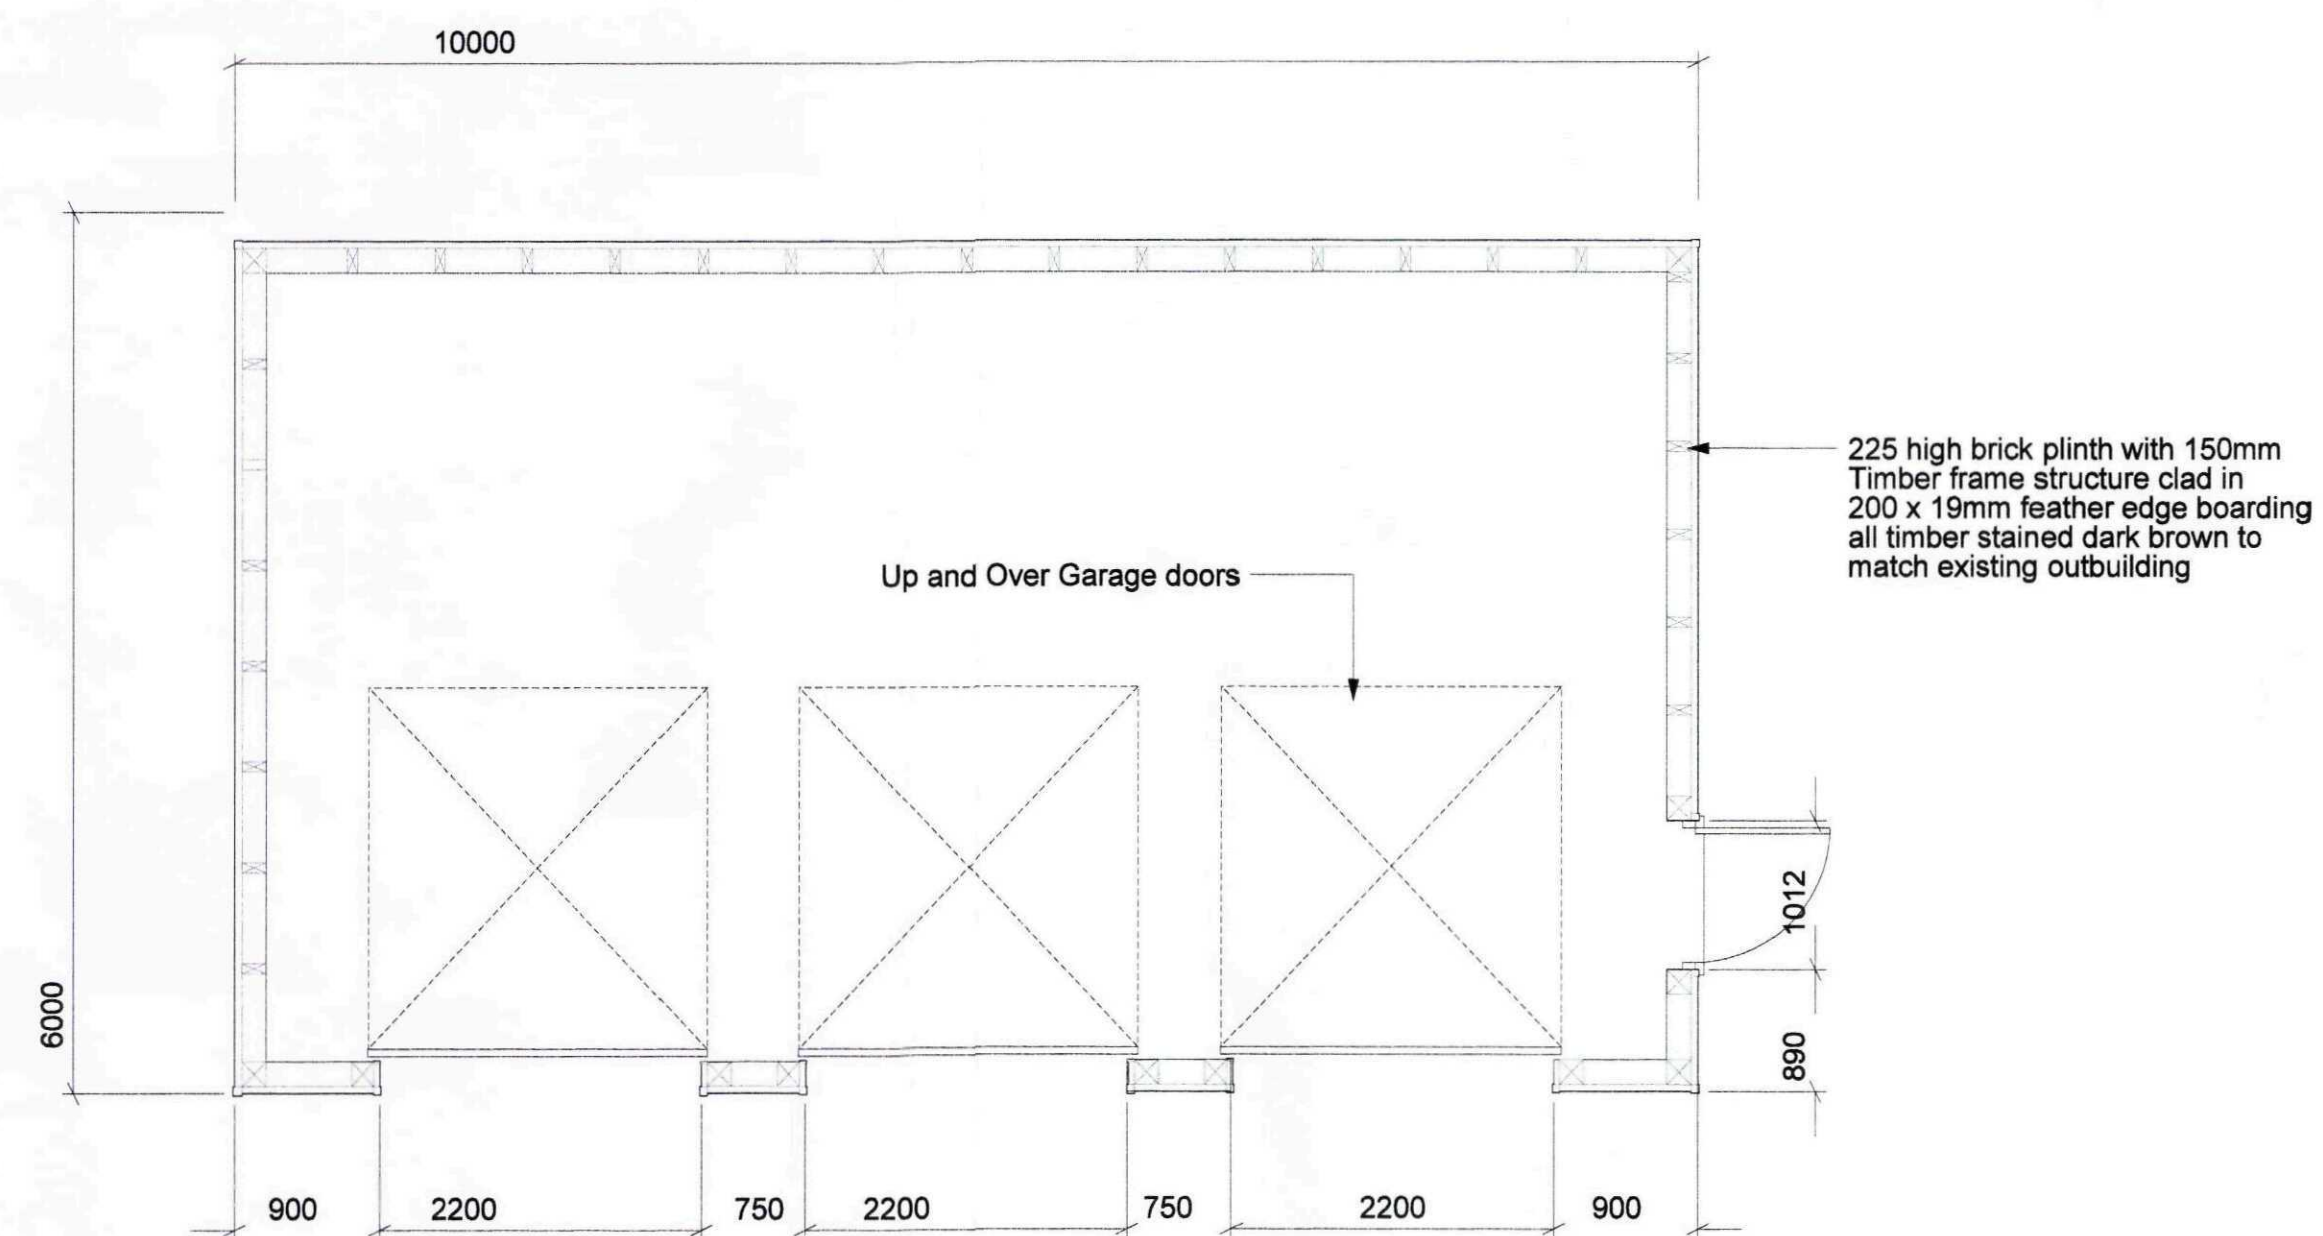


FLOOR PLAN

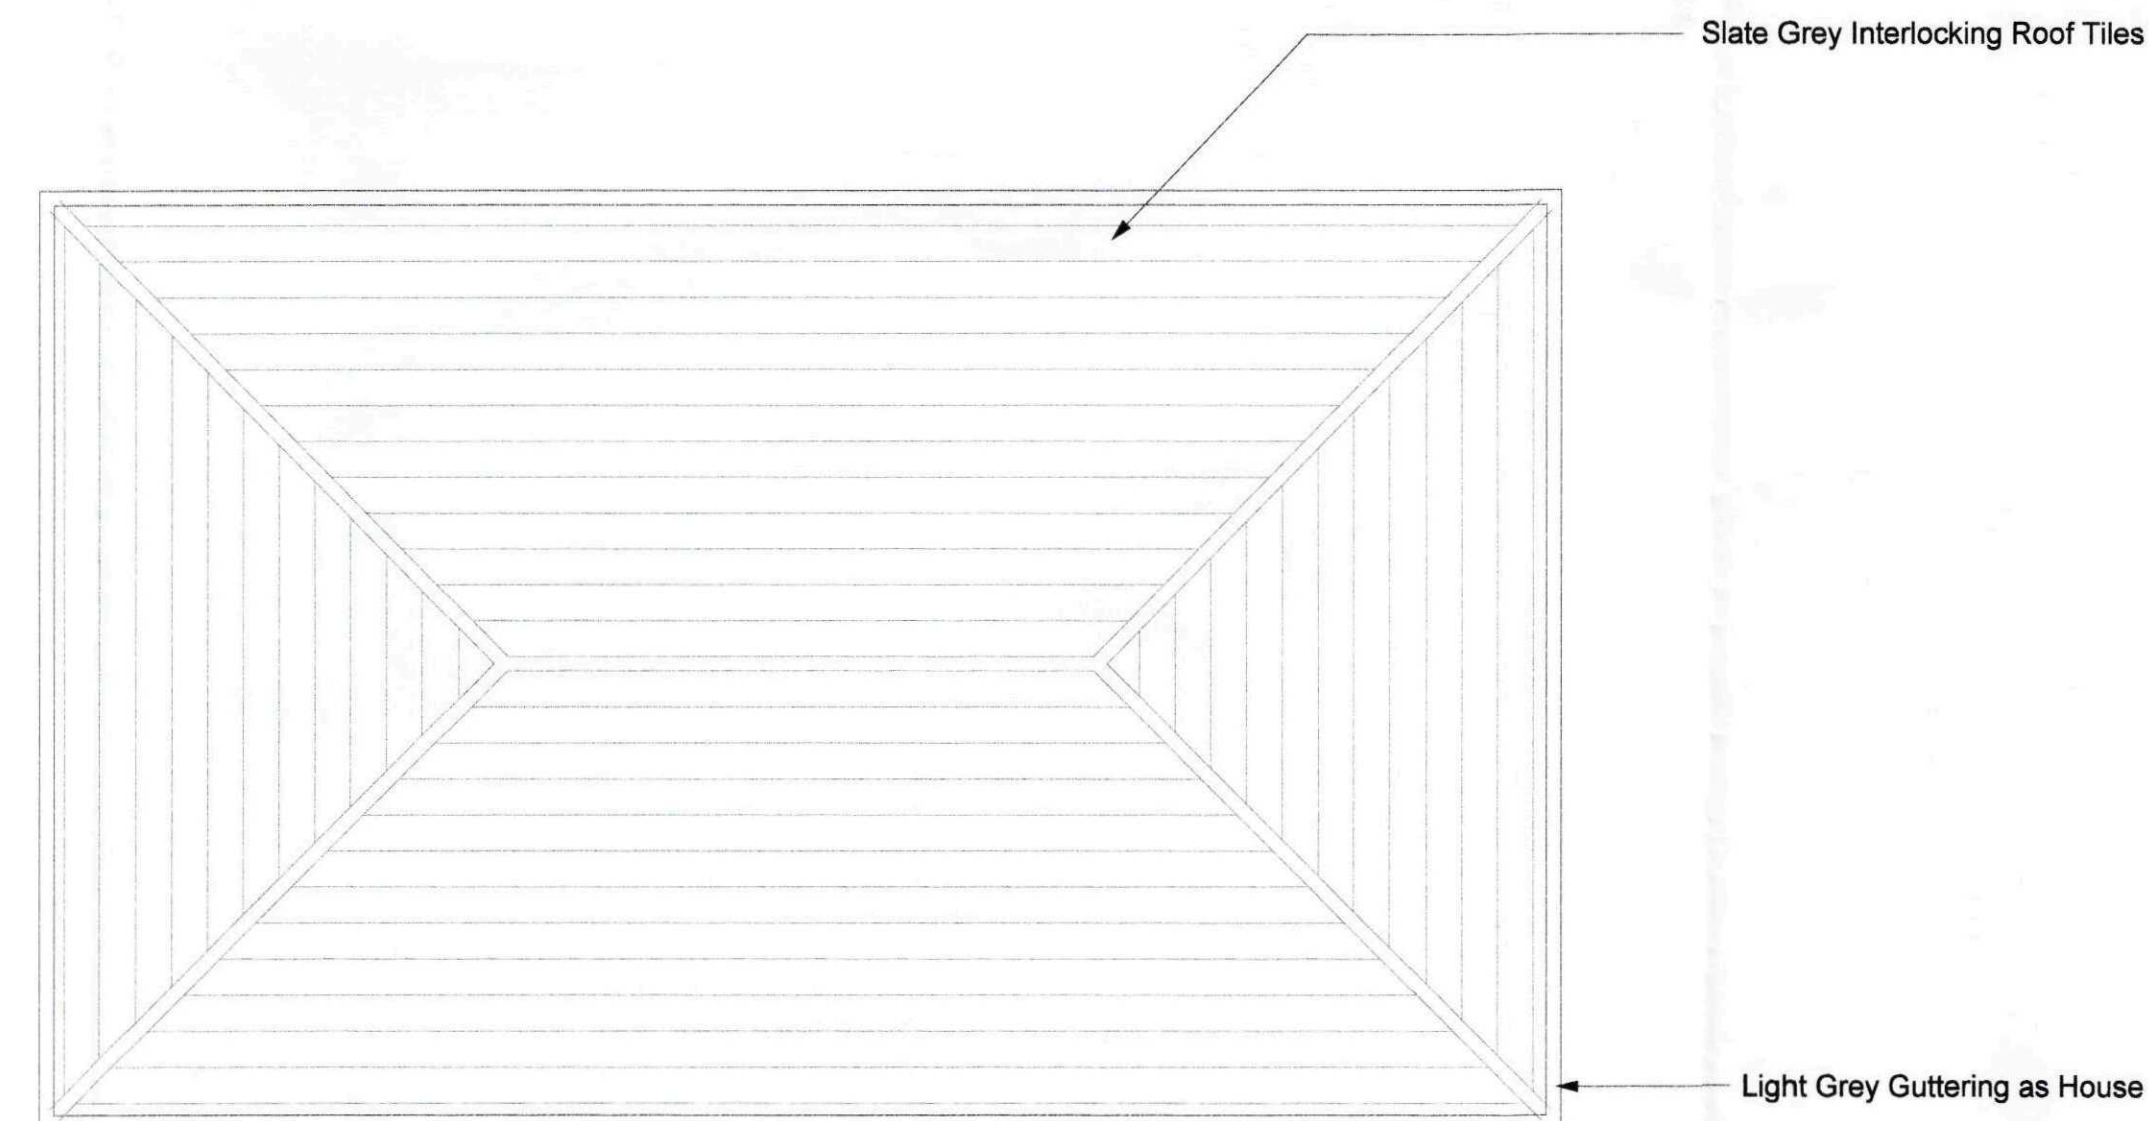

ROOF PLAN

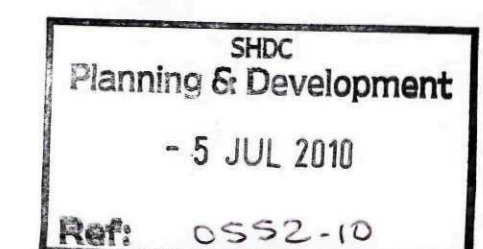

REVISION:		
Peter Humphrey Associates ARCHITECTURAL DESIGN AND BUILDING		
PROJECT		
PROPOSED EXTENSIONS AND ALTERATIONS STATION HOUSE, FRENCH DROVE GEDNEY HILL, SPALDING Lincs		
PROPOSED NEW GARAGE		
CLIENT		
MR B SIMPSON		
DATE	SCALE	JOB No.
June 2010	1:50	4596/ (P) 05
REV.	DETAILS	DATE
DO NOT SCALE FROM THIS DRAWING COPYRIGHT: THIS DRAWING MUST NOT BE ISSUED, LOANED OR COPIED WITHOUT THE CONSENT OF PETER HUMPHREY ASSOCIATES		
 Peter Humphrey Associates ARCHITECTURAL DESIGN AND BUILDING TELEPHONE 01945 466 966 FAX 01945 466 433 E-MAIL: info@peterhumphrey.co.uk 30 OLD MARKET WISBECH CAMBS PE13 1NB		

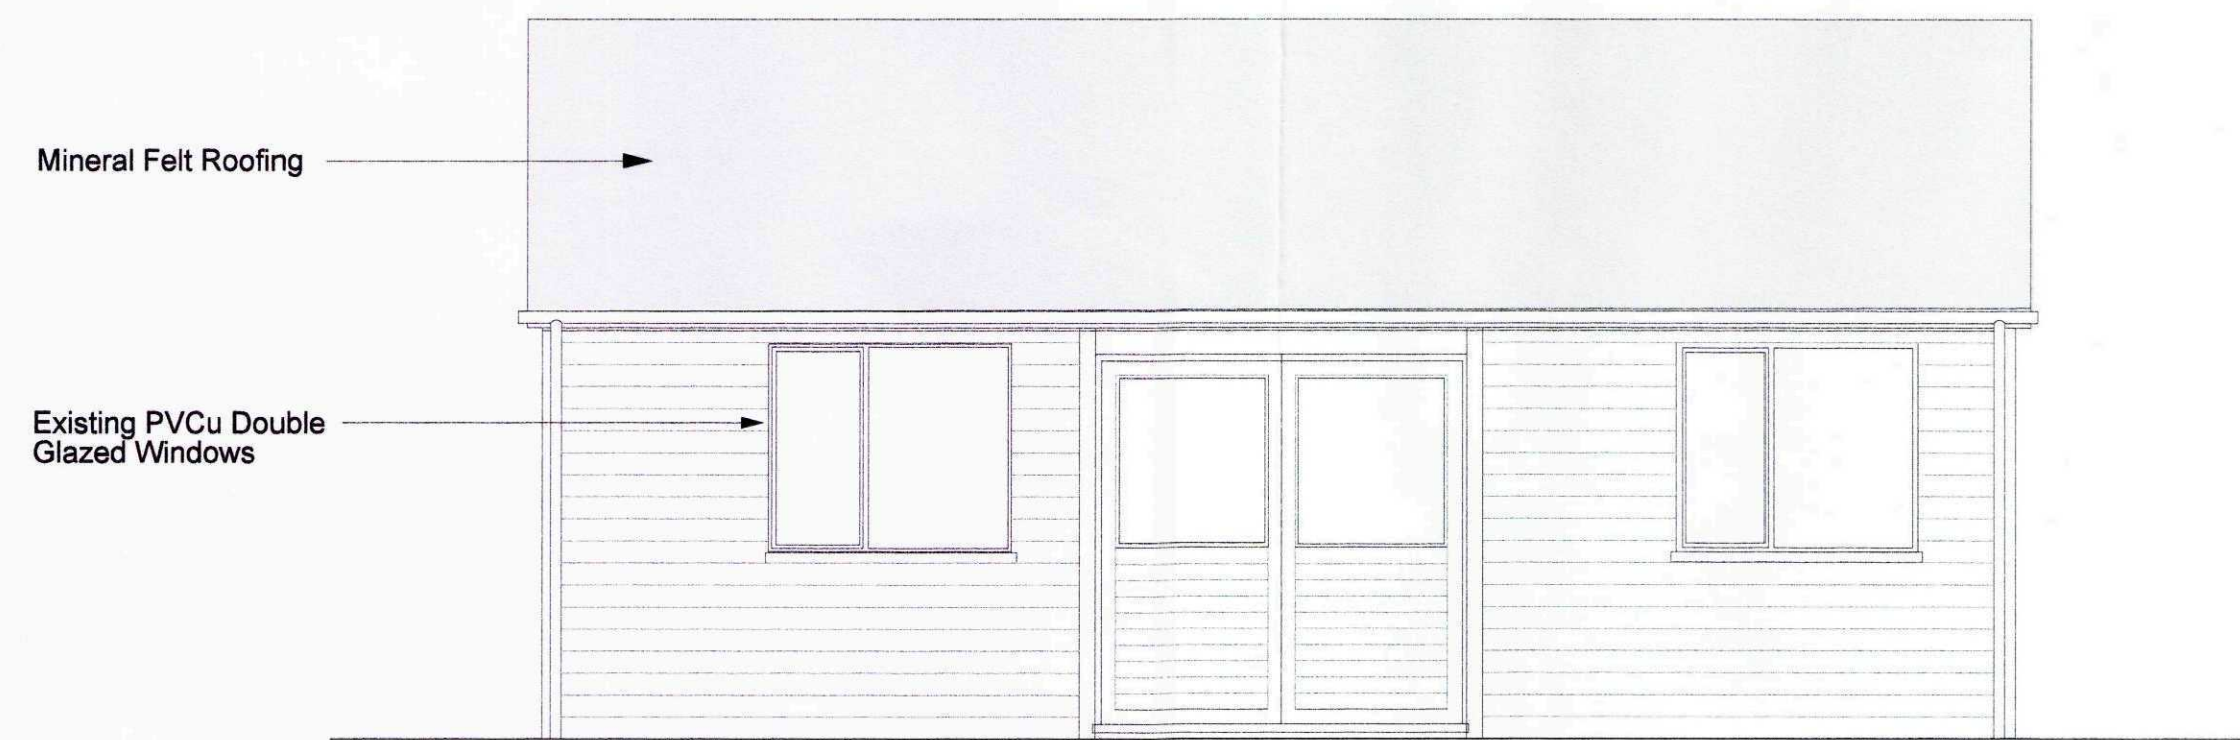

North West Elevation




South West Elevation




South East Elevation



North East Elevation

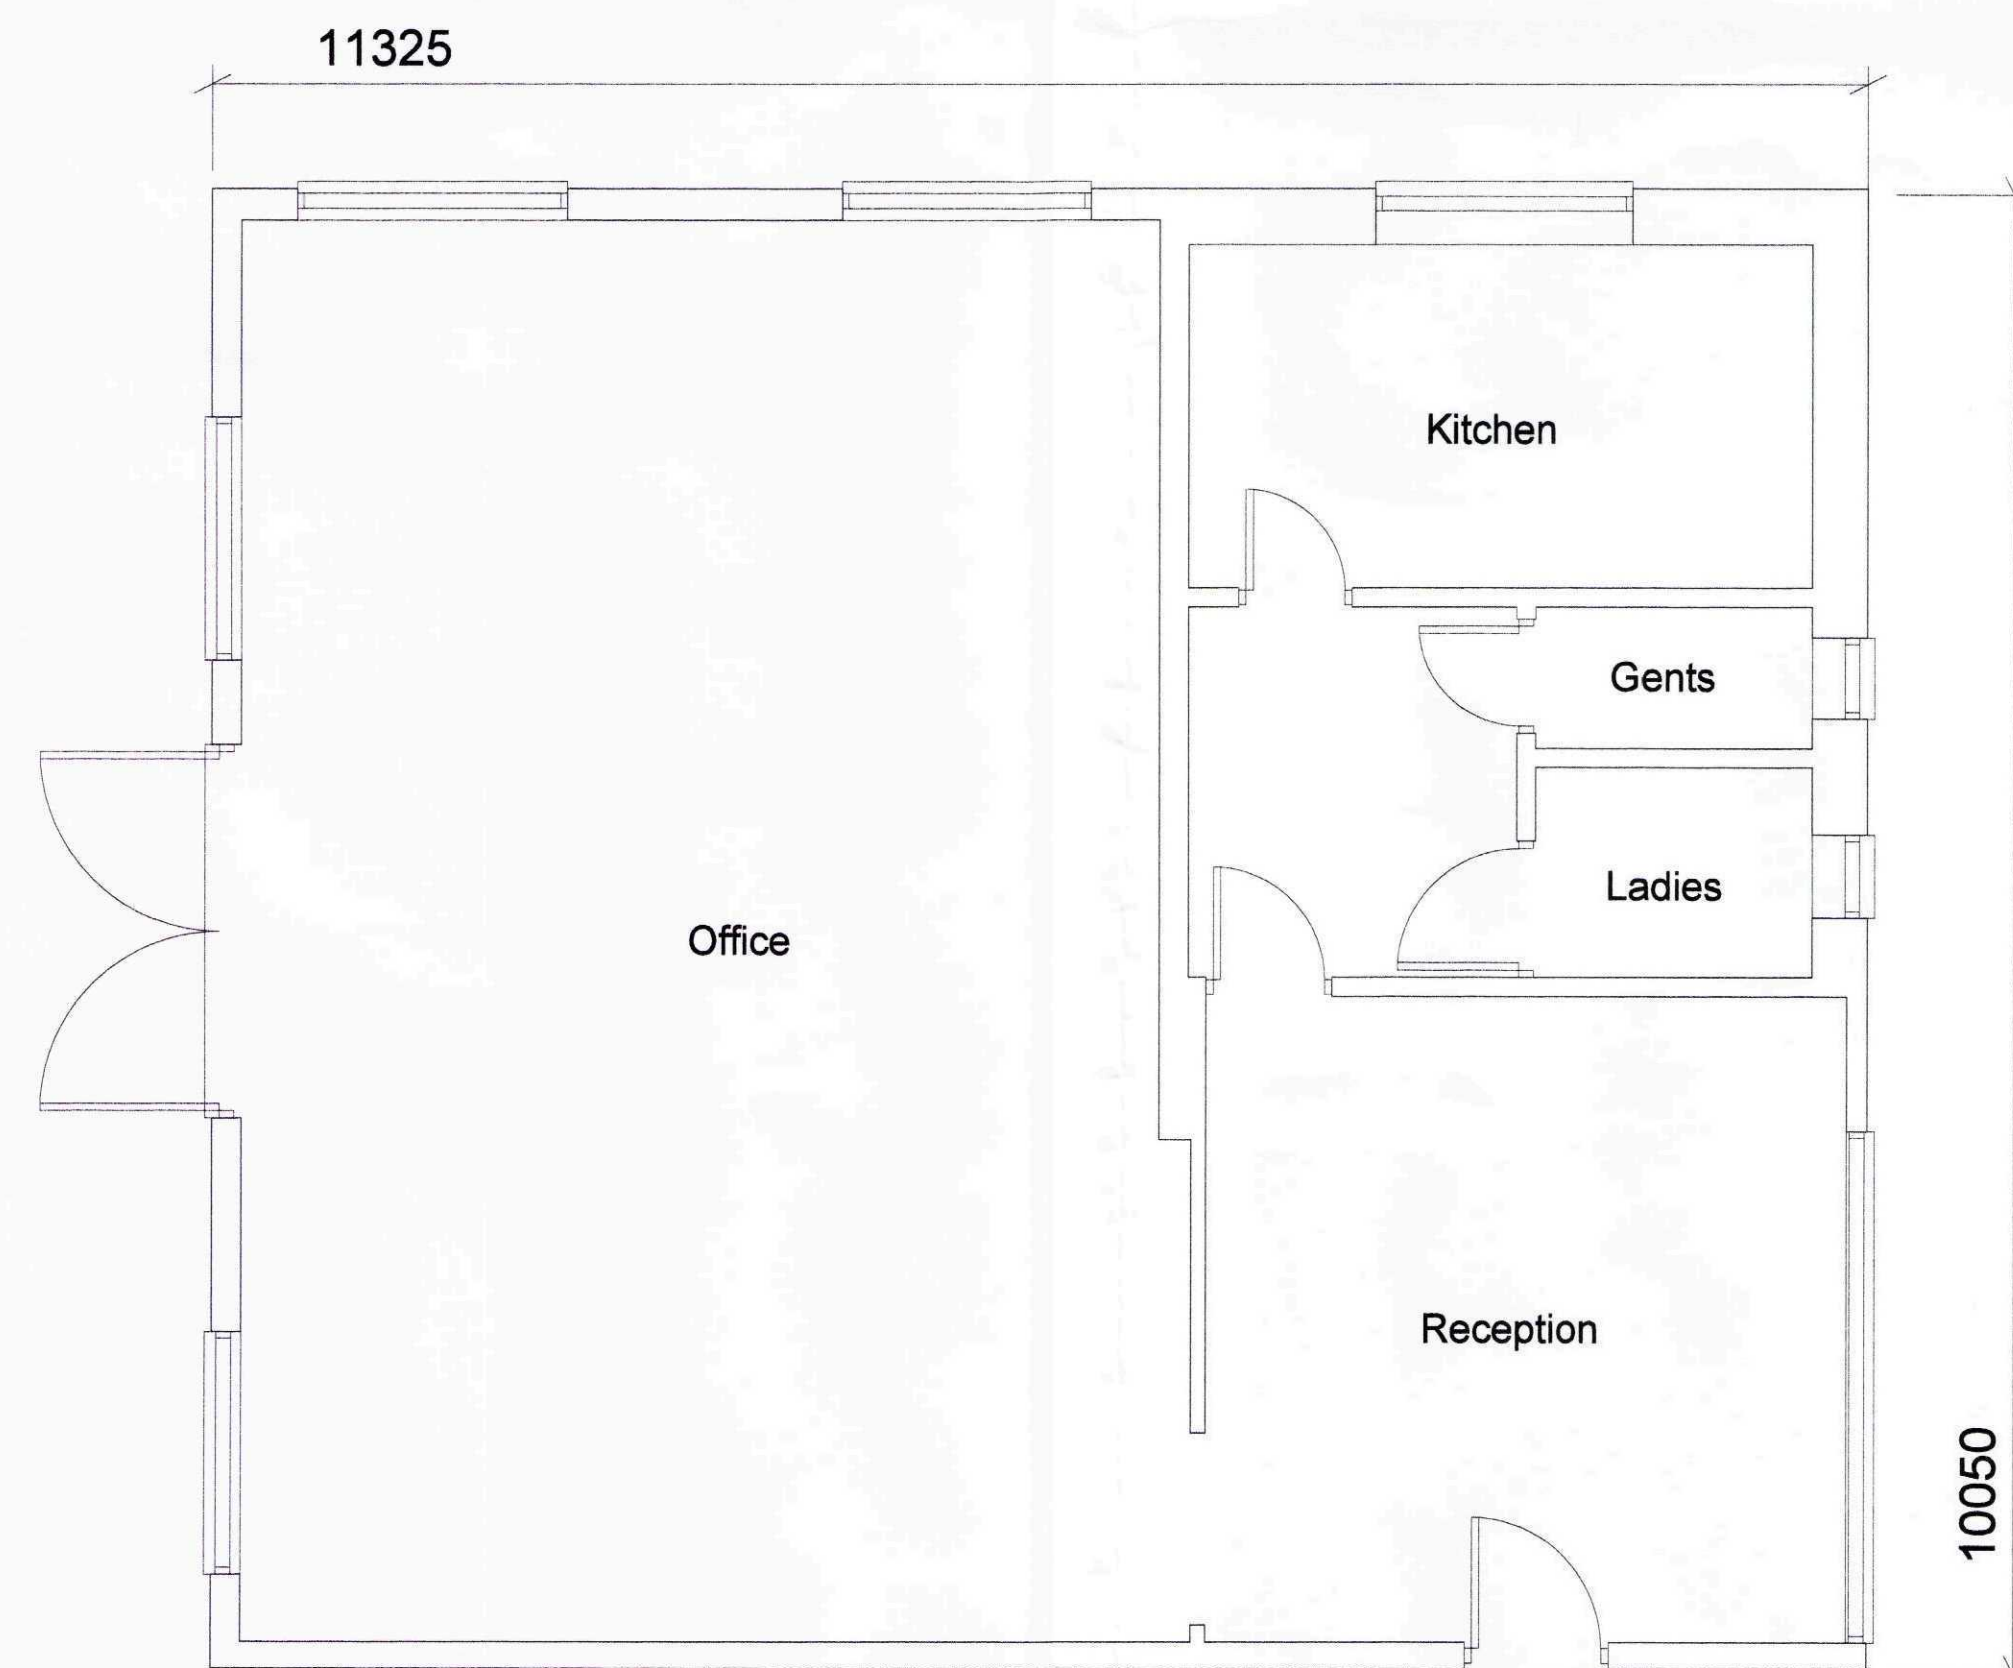

EXISTING FLOOR PLAN

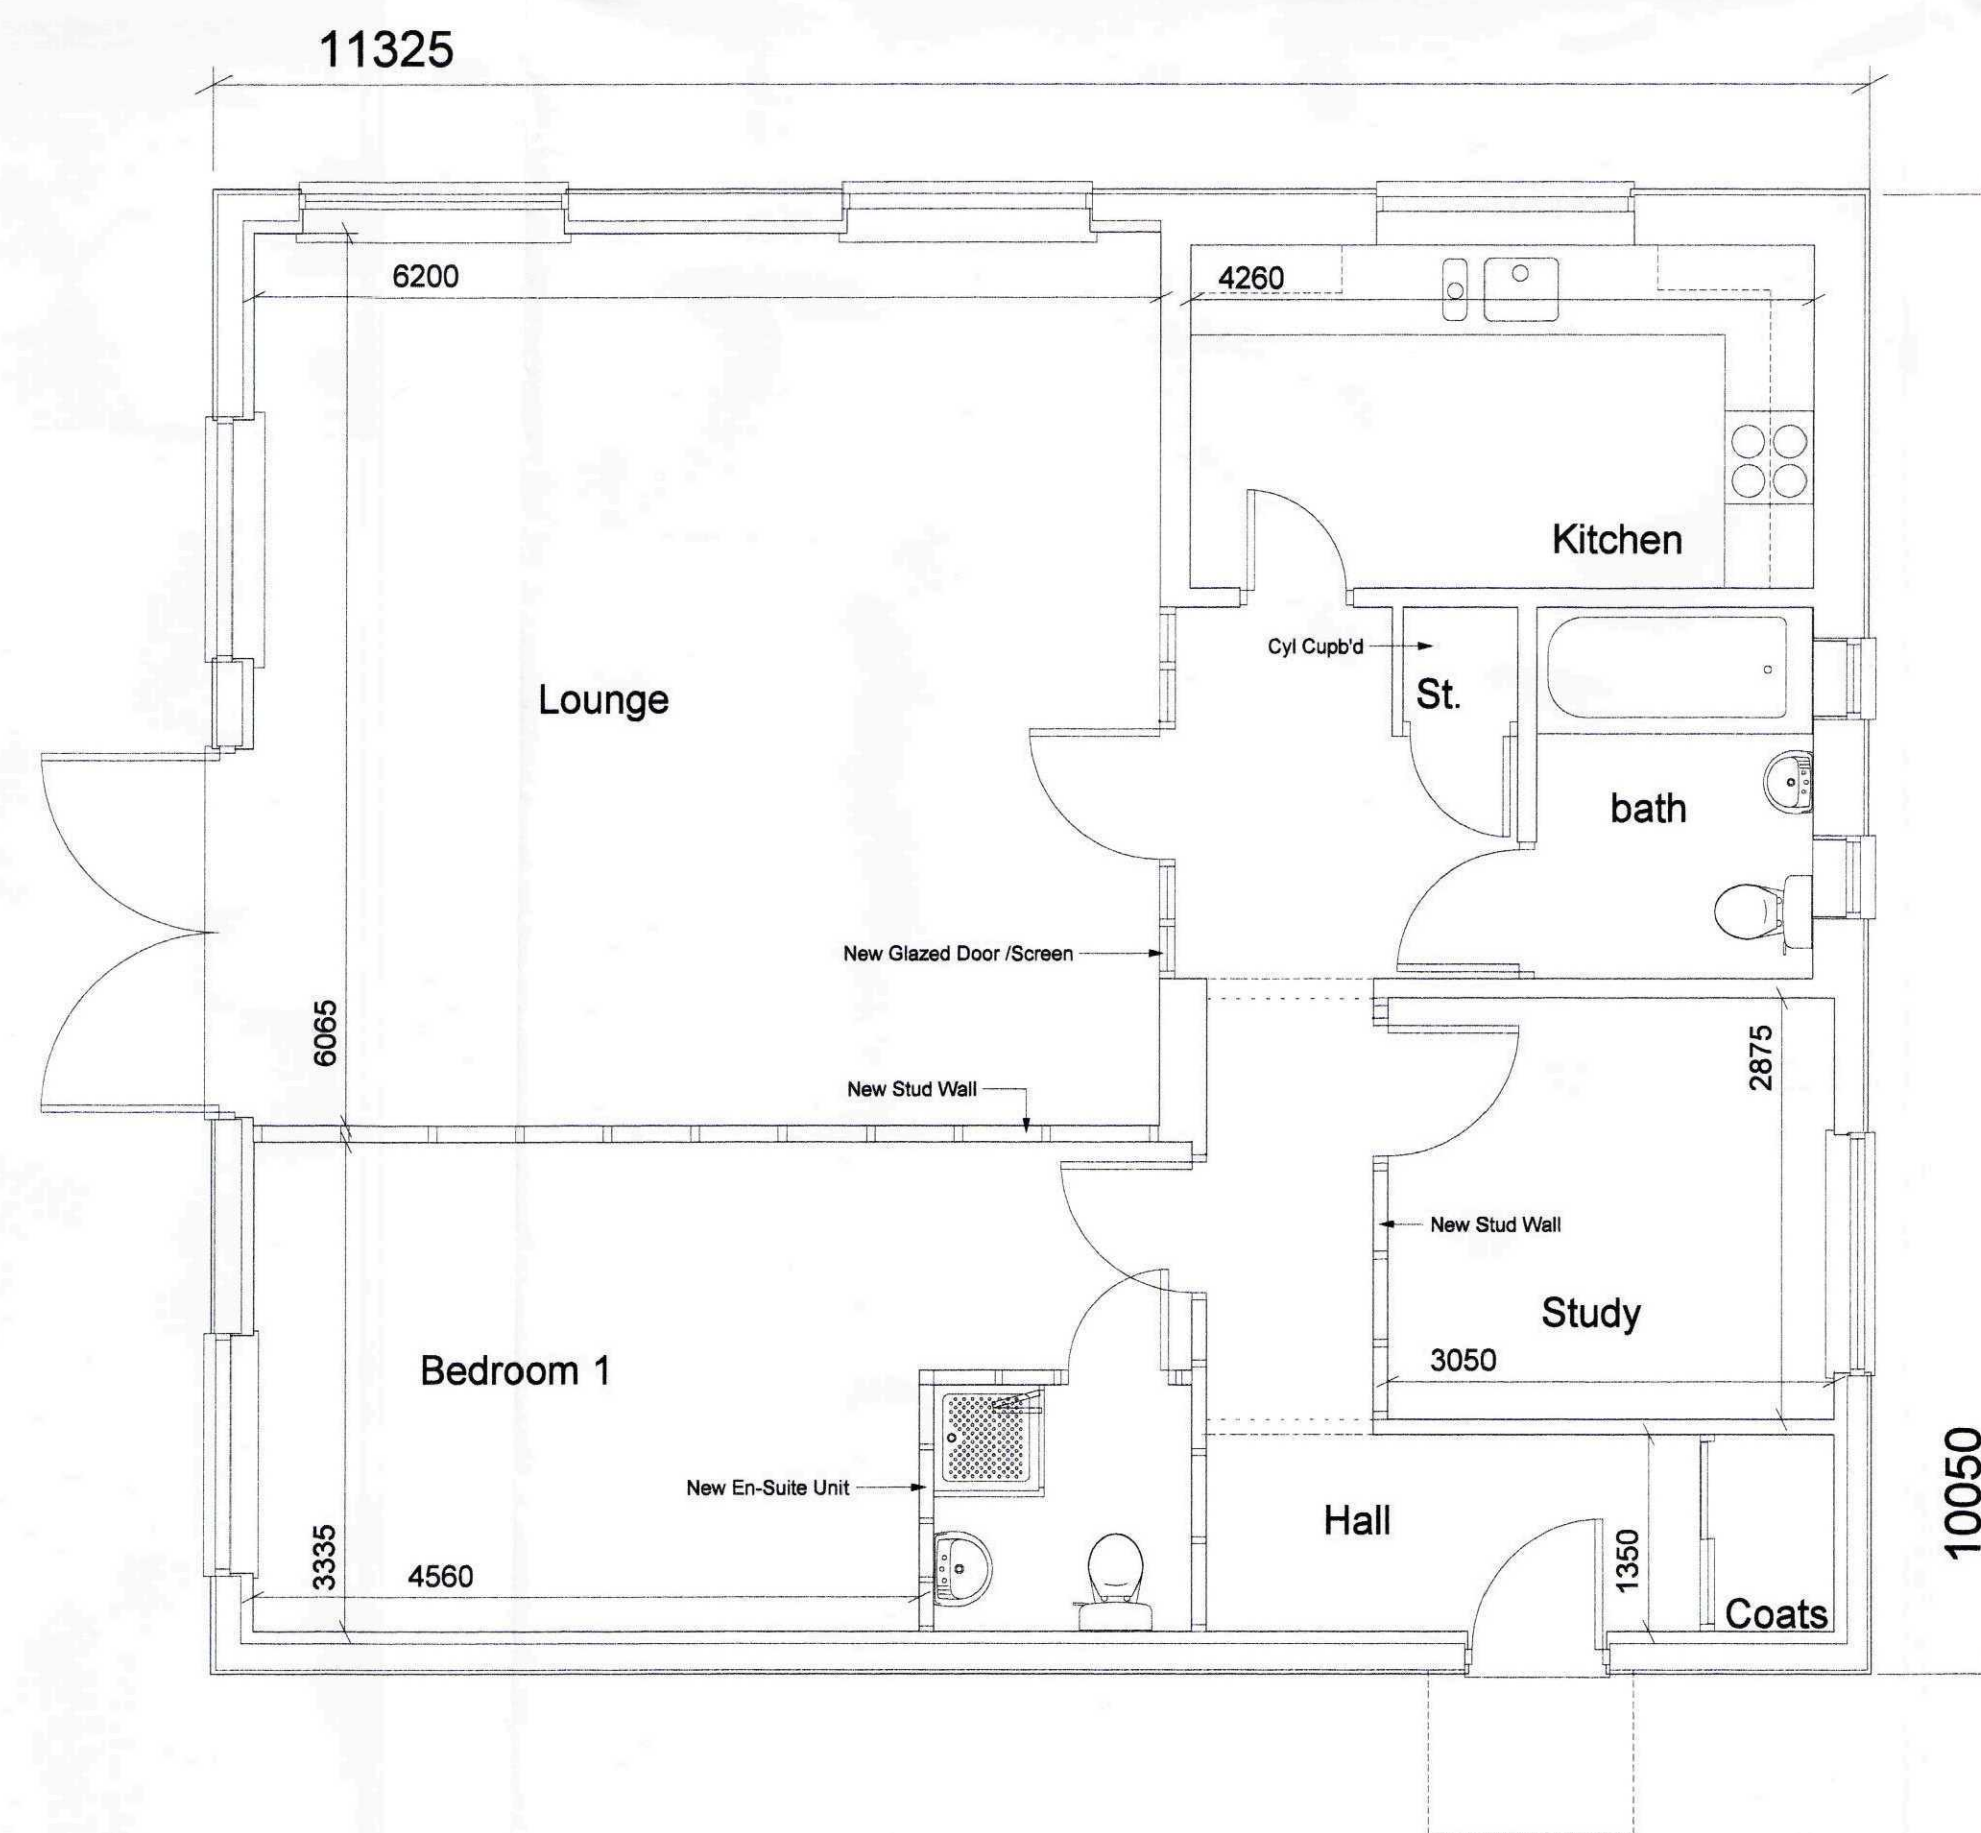

PROPOSED FLOOR PLAN

SHDC
Planning & Development
- 5 JUL 2010
Ref: 0552-10

REVISION:

Peter Humphrey Associates
ARCHITECTURAL DESIGN AND BUILDING

PROJECT
**PROPOSED EXTENSIONS
AND ALTERATIONS
STATION HOUSE, FRENCH DROVE
GEDNEY HILL, SPALDING
Lincs**

ALTERATION TO OFFICE UNIT
TO FORM ACCOMMODATION ANNEX

CLIENT
MR B SIMPSON


DATE: June 2010 SCALE: 1:50 JOB No: 4596/ (P) 04

REV.	DETAILS	DATE


DO NOT SCALE FROM THIS DRAWING
COPYRIGHT: THIS DRAWING MUST NOT BE ISSUED,
LOANED OR COPIED
WITHOUT THE CONSENT OF PETER HUMPHREY ASSOCIATES

P Architectural



Peter Humphrey Associates
ARCHITECTURAL DESIGN AND BUILDING
TELEPHONE 01945 466 966
FAX 01945 466 433
E-MAIL: info@peterhumphrey.co.uk
30 OLD MARKET WISBECH CAMBS PE13 1NB

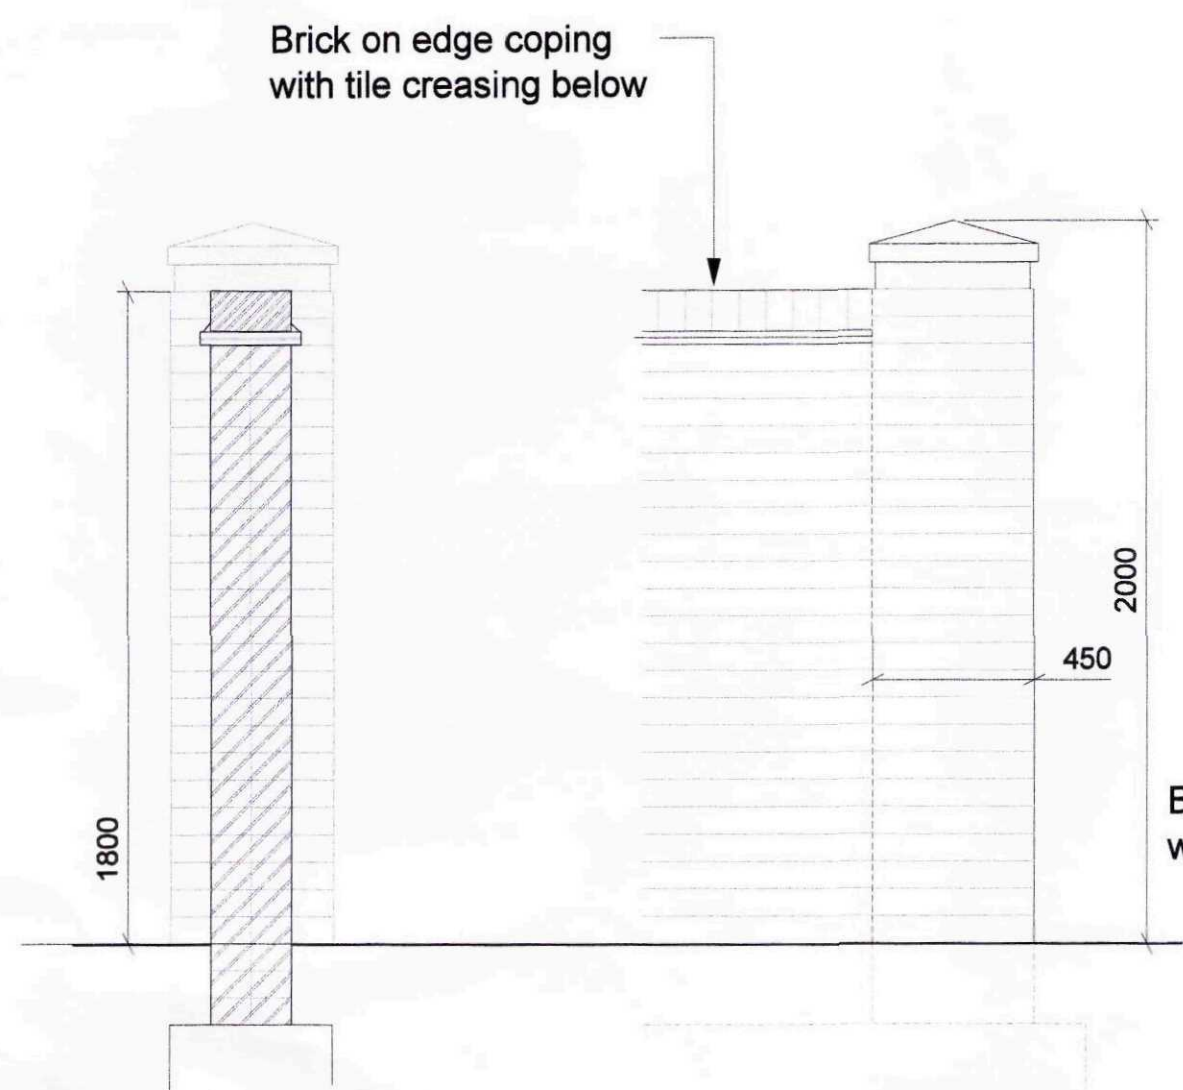

BOUNDARY FRONTAGE - WALL TYPE **A**

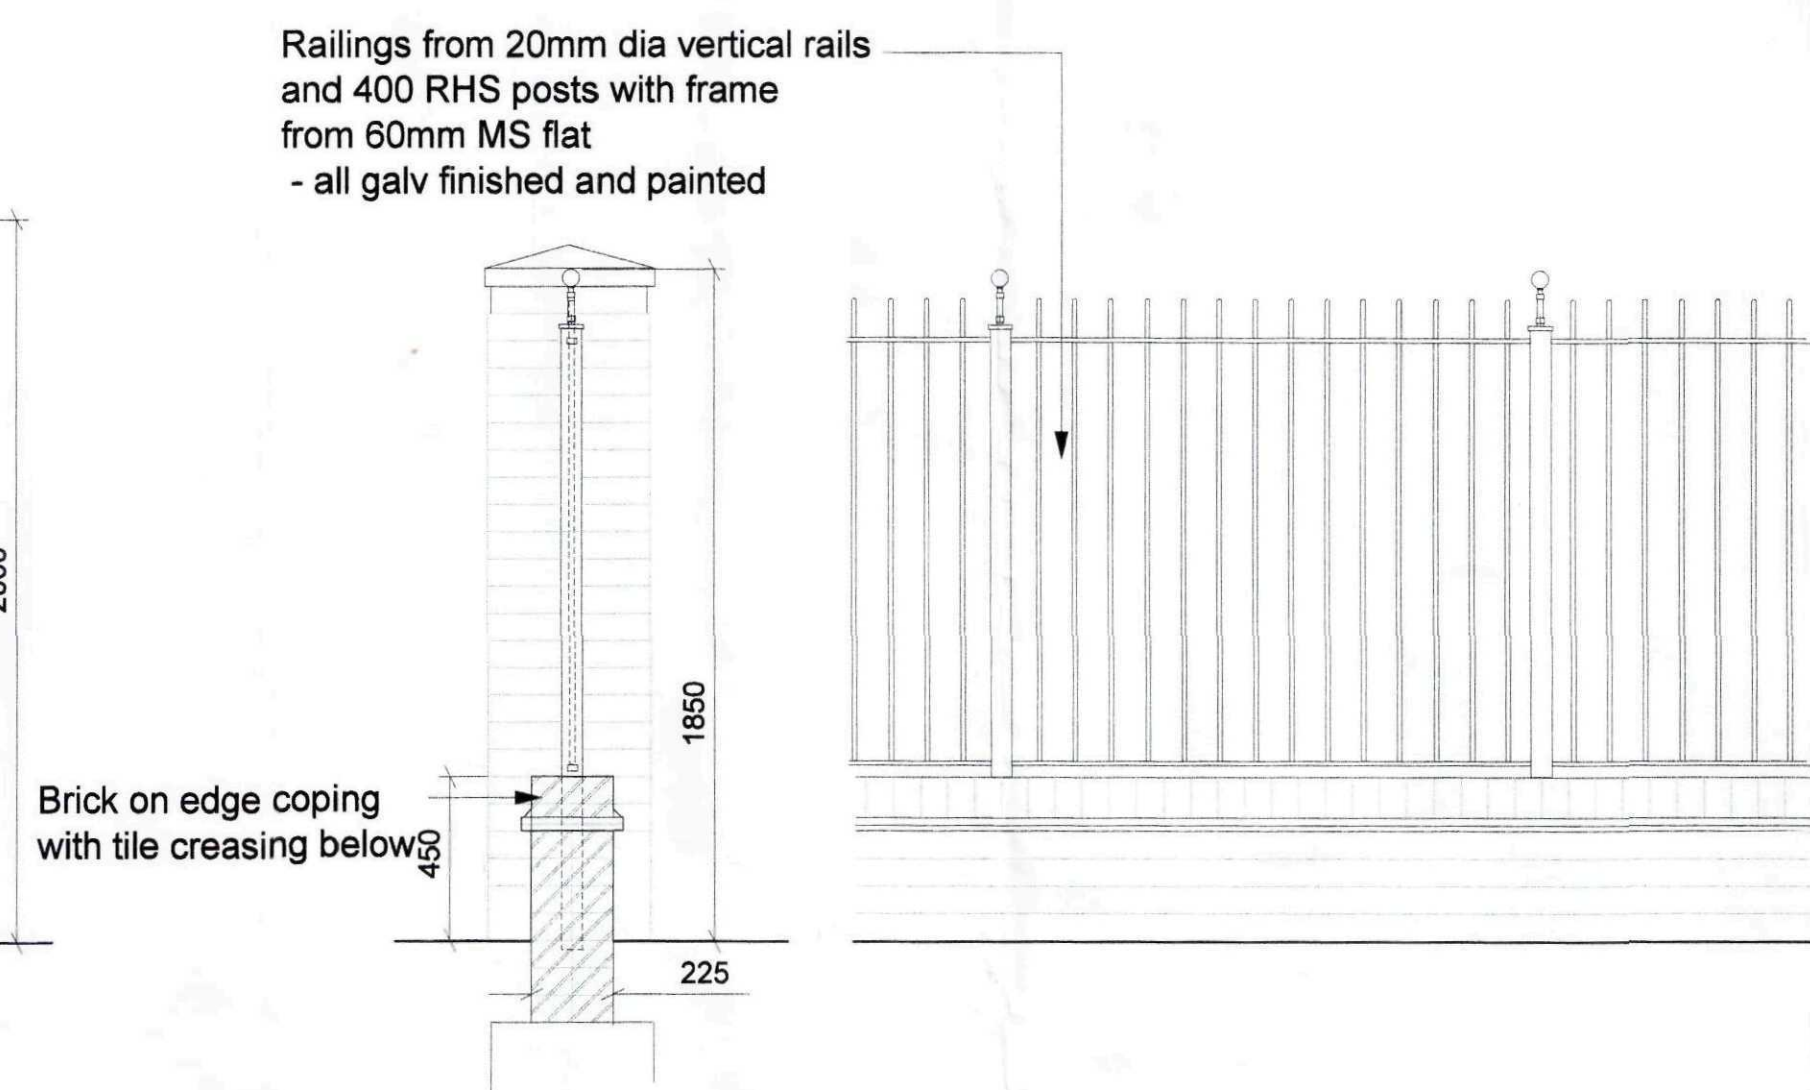

BOUNDARY WALL AND RAILINGS - TYPE **B**

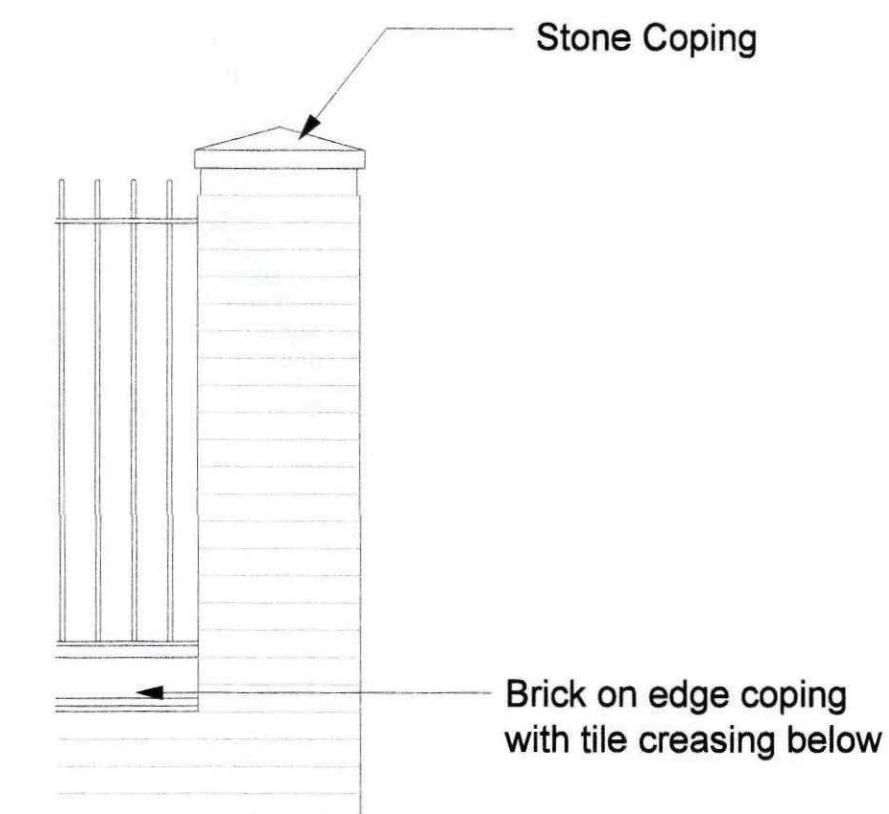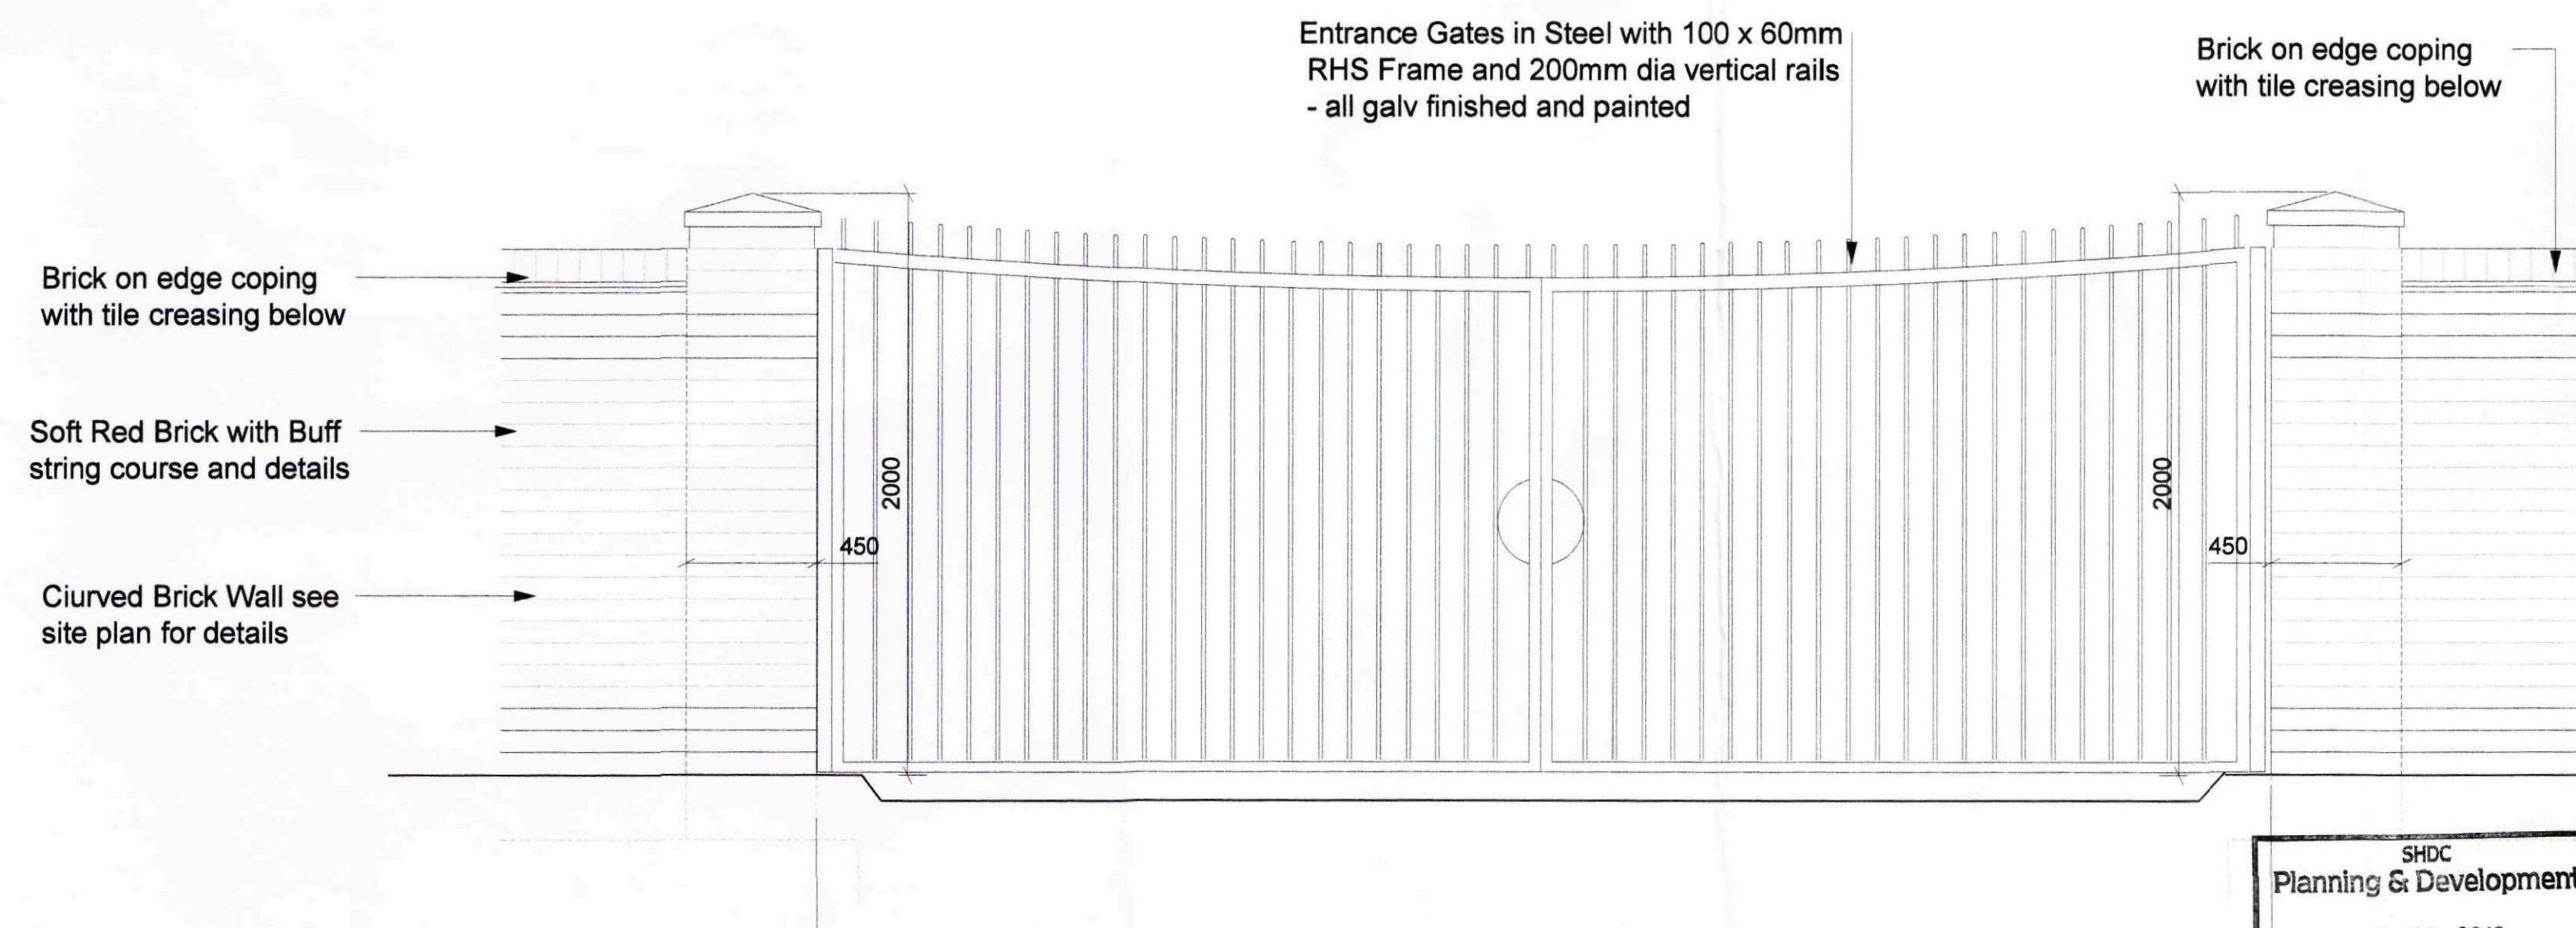

FRONT ENTRANCE GATES (WALL TYPE **A**)

SHDC
Planning & Development
- 5 JUL 2010
Ref: 0552-10

REVISION:

Peter Humphrey Associates
ARCHITECTURAL DESIGN AND BUILDING

PROJECT
ALTERATIONS & EXTENSIONS
STATION HOUSE, FRENCH DROVE
GEDNEY HILL, SPALDING

DETAILS OF BOUNDARY WALLS

CLIENT
MR B SIMPSON

DATE June 2010 SCALE 1:20 JOB No. 4596/ (P) 06

REV.	DETAILS	DATE

DO NOT SCALE FROM THIS DRAWING
COPYRIGHT: THIS DRAWING MUST NOT BE ISSUED,
LOANED OR COPIED
WITHOUT THE CONSENT OF PETER HUMPHREY ASSOCIATES

Peter Humphrey Associates
ARCHITECTURAL DESIGN AND BUILDING
TELEPHONE 01945 466 966
FAX 01945 466 433
E-MAIL:
info@peterhumphrey.co.uk
30 OLD MARKET WISBECH CAMBS PE13 1NB