




A G R I C U L T U R A L F I E L D

 

ROOF AND WALLS TO BE
MUSHROOM P.C.S. SHEETING
TO MATCH WORKSHOP.
-TO BE CHECKED.

 

SITE PLAN
1:500 SCALE

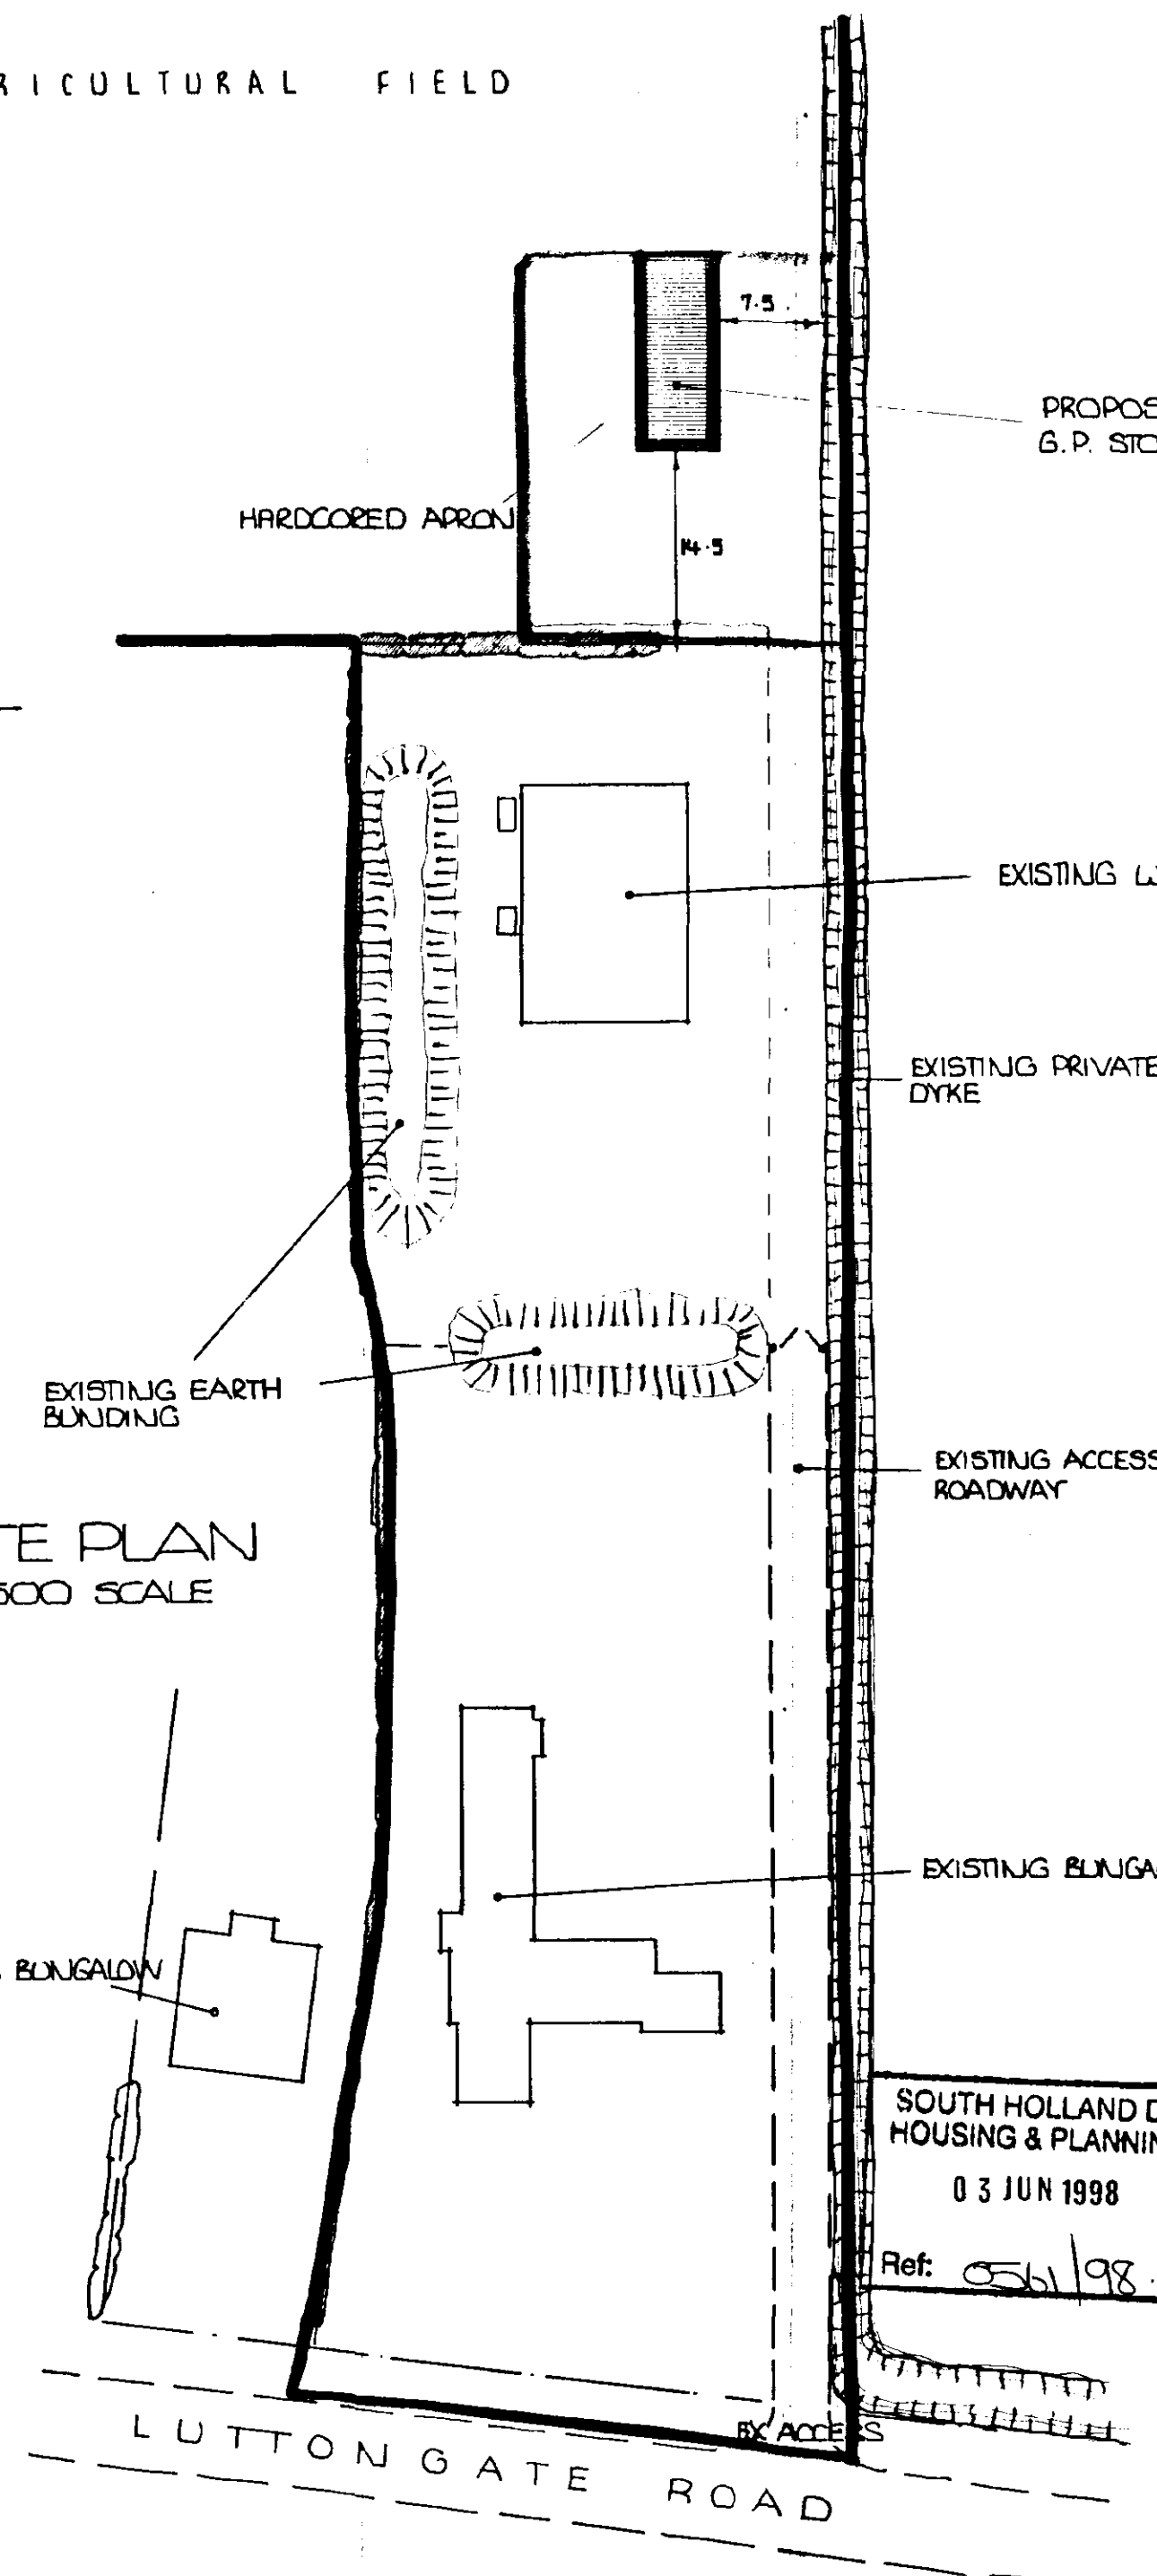

PROPOSED AGRICULTURAL
G.P. STORE BUILDING

EXISTING WORKSHOP

EXISTING PRIVATE
DYKE

EXISTING ACCESS
ROADWAY

— EXISTING BUNGALOW

**SOUTH HOLLAND DC
HOUSING & PLANNING**

03 JUN 1998

Ref: 0561/98.

LUTTON GATE ROAD

**CONTRACTOR TO CHECK
ALL DIMENSIONS ON SITE
BEFORE WORK COMMENCES.**

[illegible]

PODDINGTONS

Architectural Design Consultants

43 Double Street, Spalding, Lincs. PE11 2AA
Tel: 0775 761856 & 768296. Fax: 0775 710218

PROJECT
PROPOSED GENERAL PURPOSE
AGRICULTURAL STORAGE BLDG.
WHITWELL LODGE, LUTTONGATE
ROAD, SUTTON ST. EDMUNDS
SPALDING UNCS.
FOR : MR. P. WHITWELL

PLAN PROPOSED

scale 1:100 1:500	drawing no 2843-1
date JUNE 98	drawing checked