


Timber windows stained dark brown

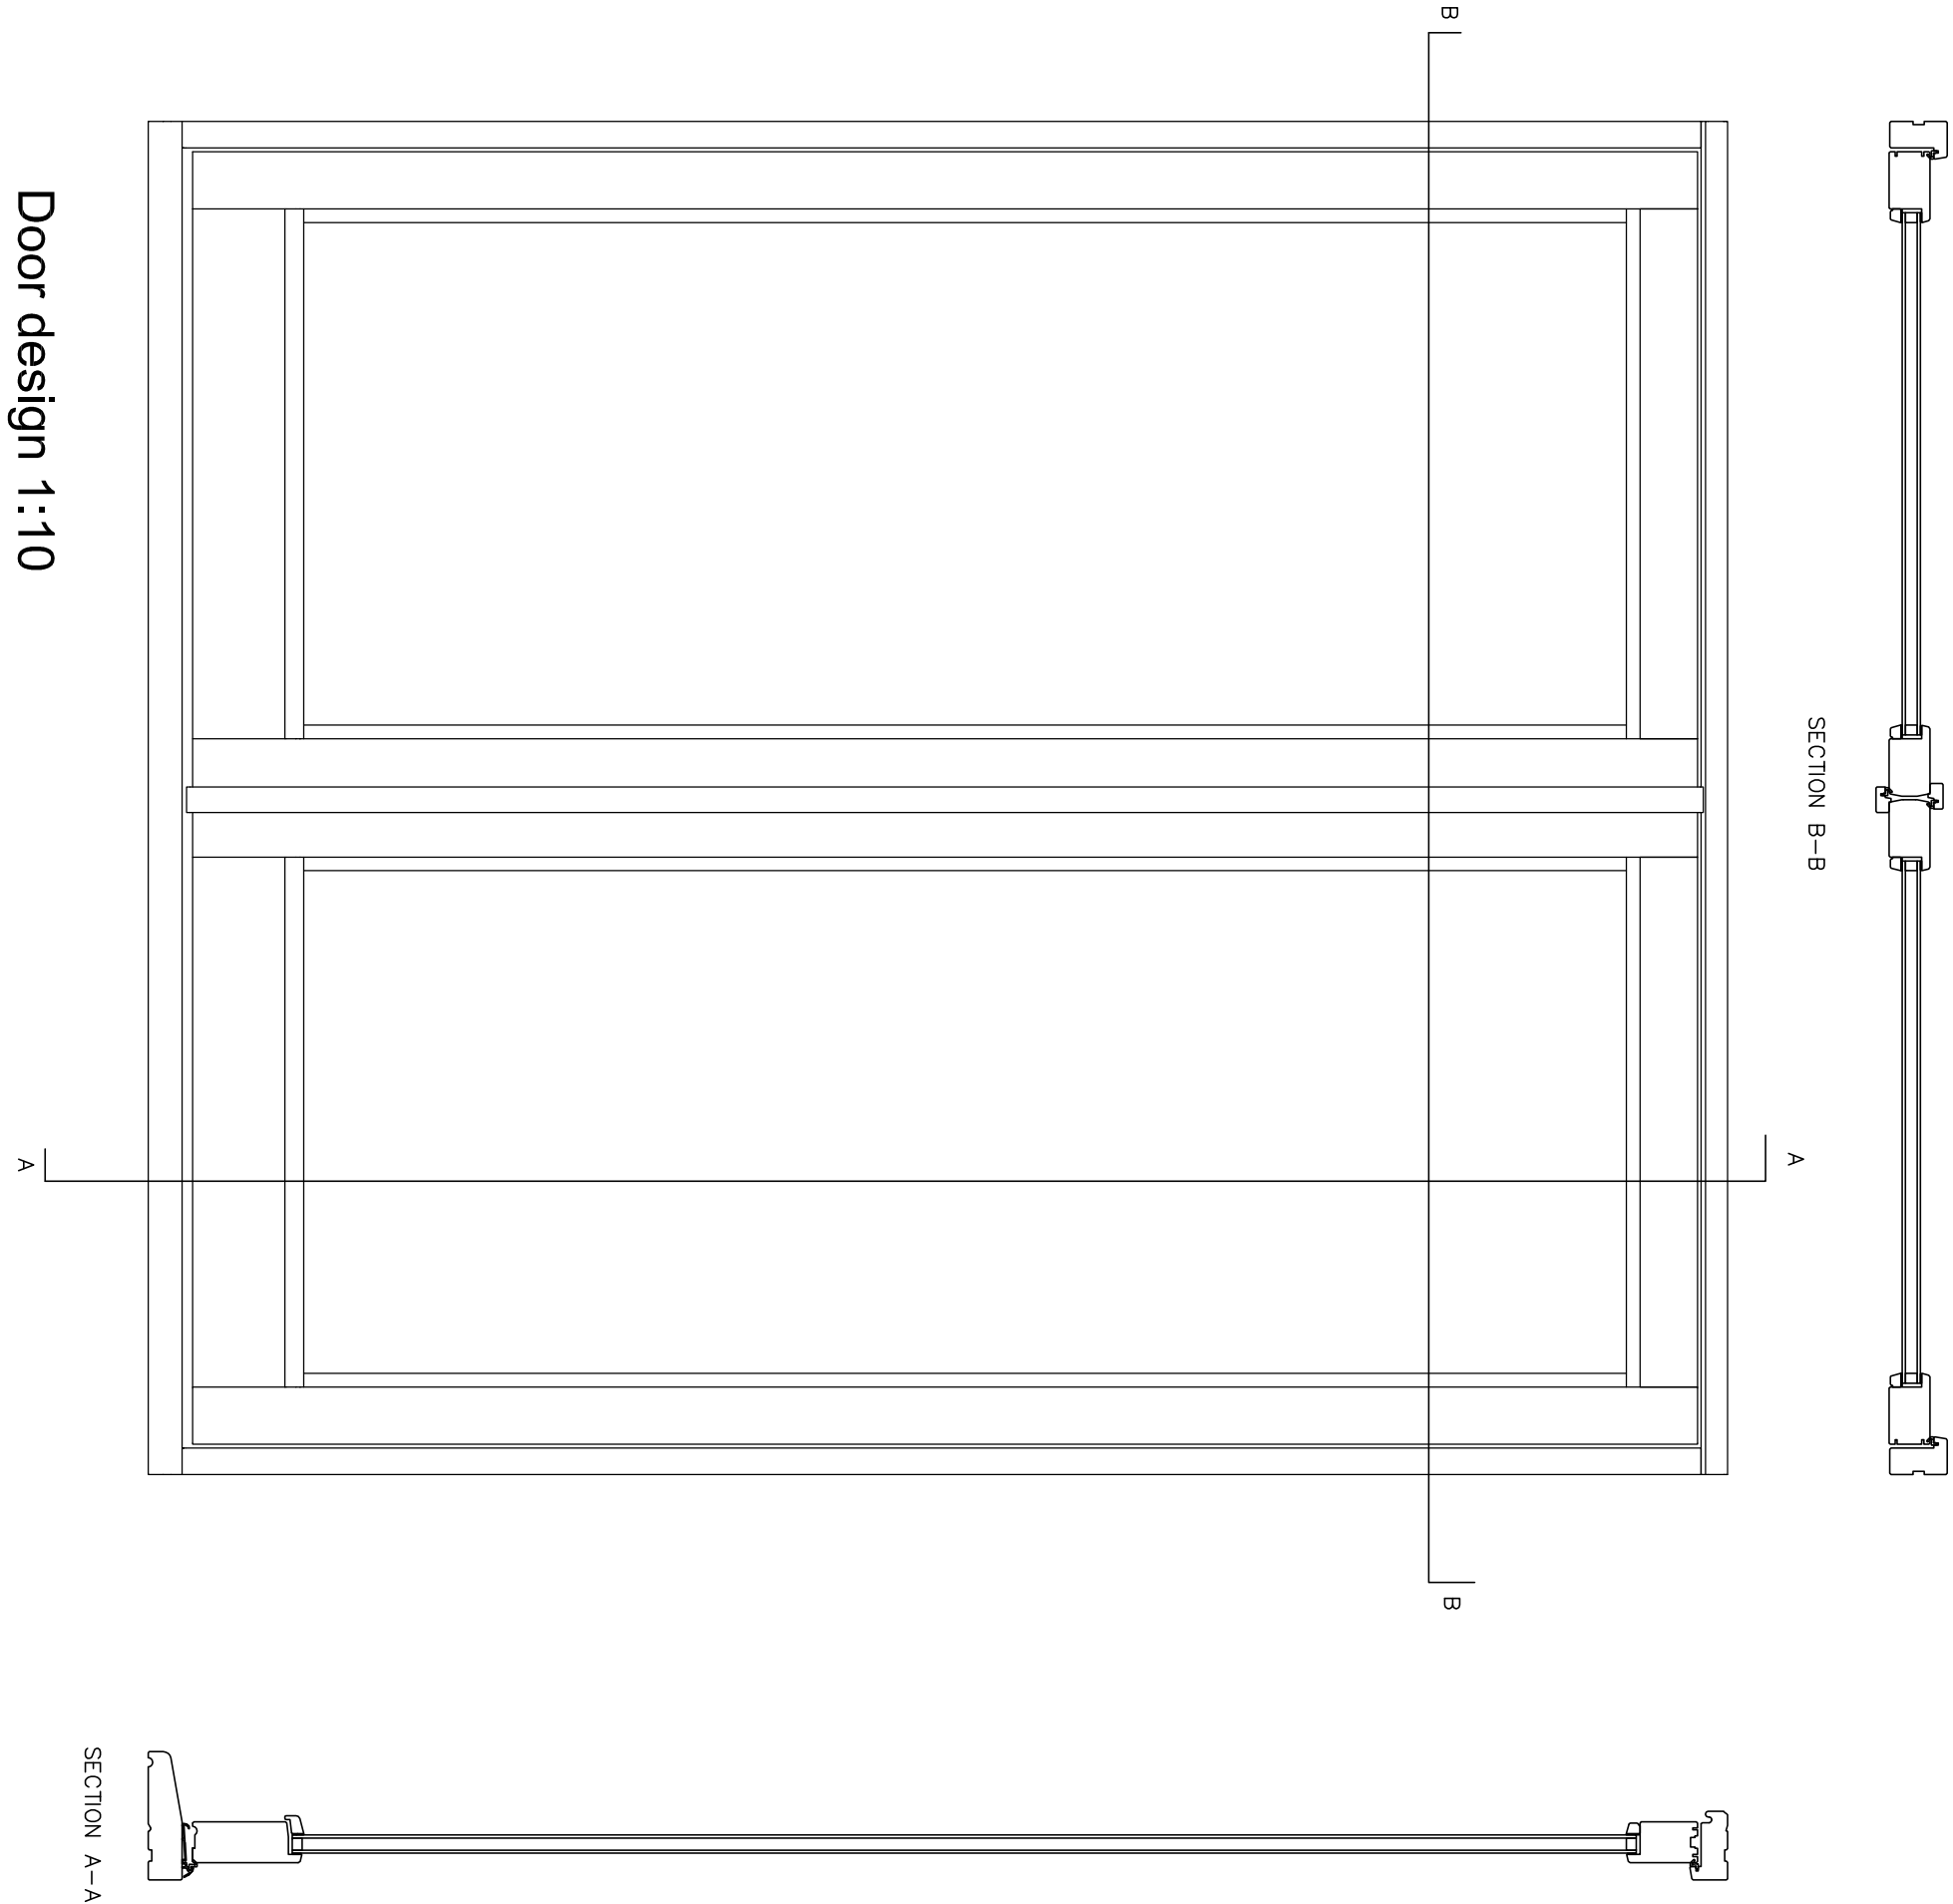


SP SHRUB PLANTING TO INCLUDE
BARBERRY(BERBERIS) GUelder ROSE(VIBURNUM)
BUDDLEIA DAVIDI,FORSTYTHIA X INTERMEDIA LYNNWOOD
MOCK ORANGE(PHILADELPHUS)SNOWY MESPIUS(AWELANCHIER)
C3 POT SIZE
PLANTING SIZE 40-60cm
PLANTED AT 750mm c/s

GC GROUND COVER PLANTS
COTONEASTER HORIZONTALIS,
HEDERA HELIX,LAVANDULA SPICA
6 PLANTS PER METRE SQ.

TREE PLANTING
A SILVER BIRCH - BETULA
B CHERRY - PRUNUS
C WHITEBEAM - SORBUS
TREES PLANTED TO BE 1.800m HIGH

Timber windows stained dark brown

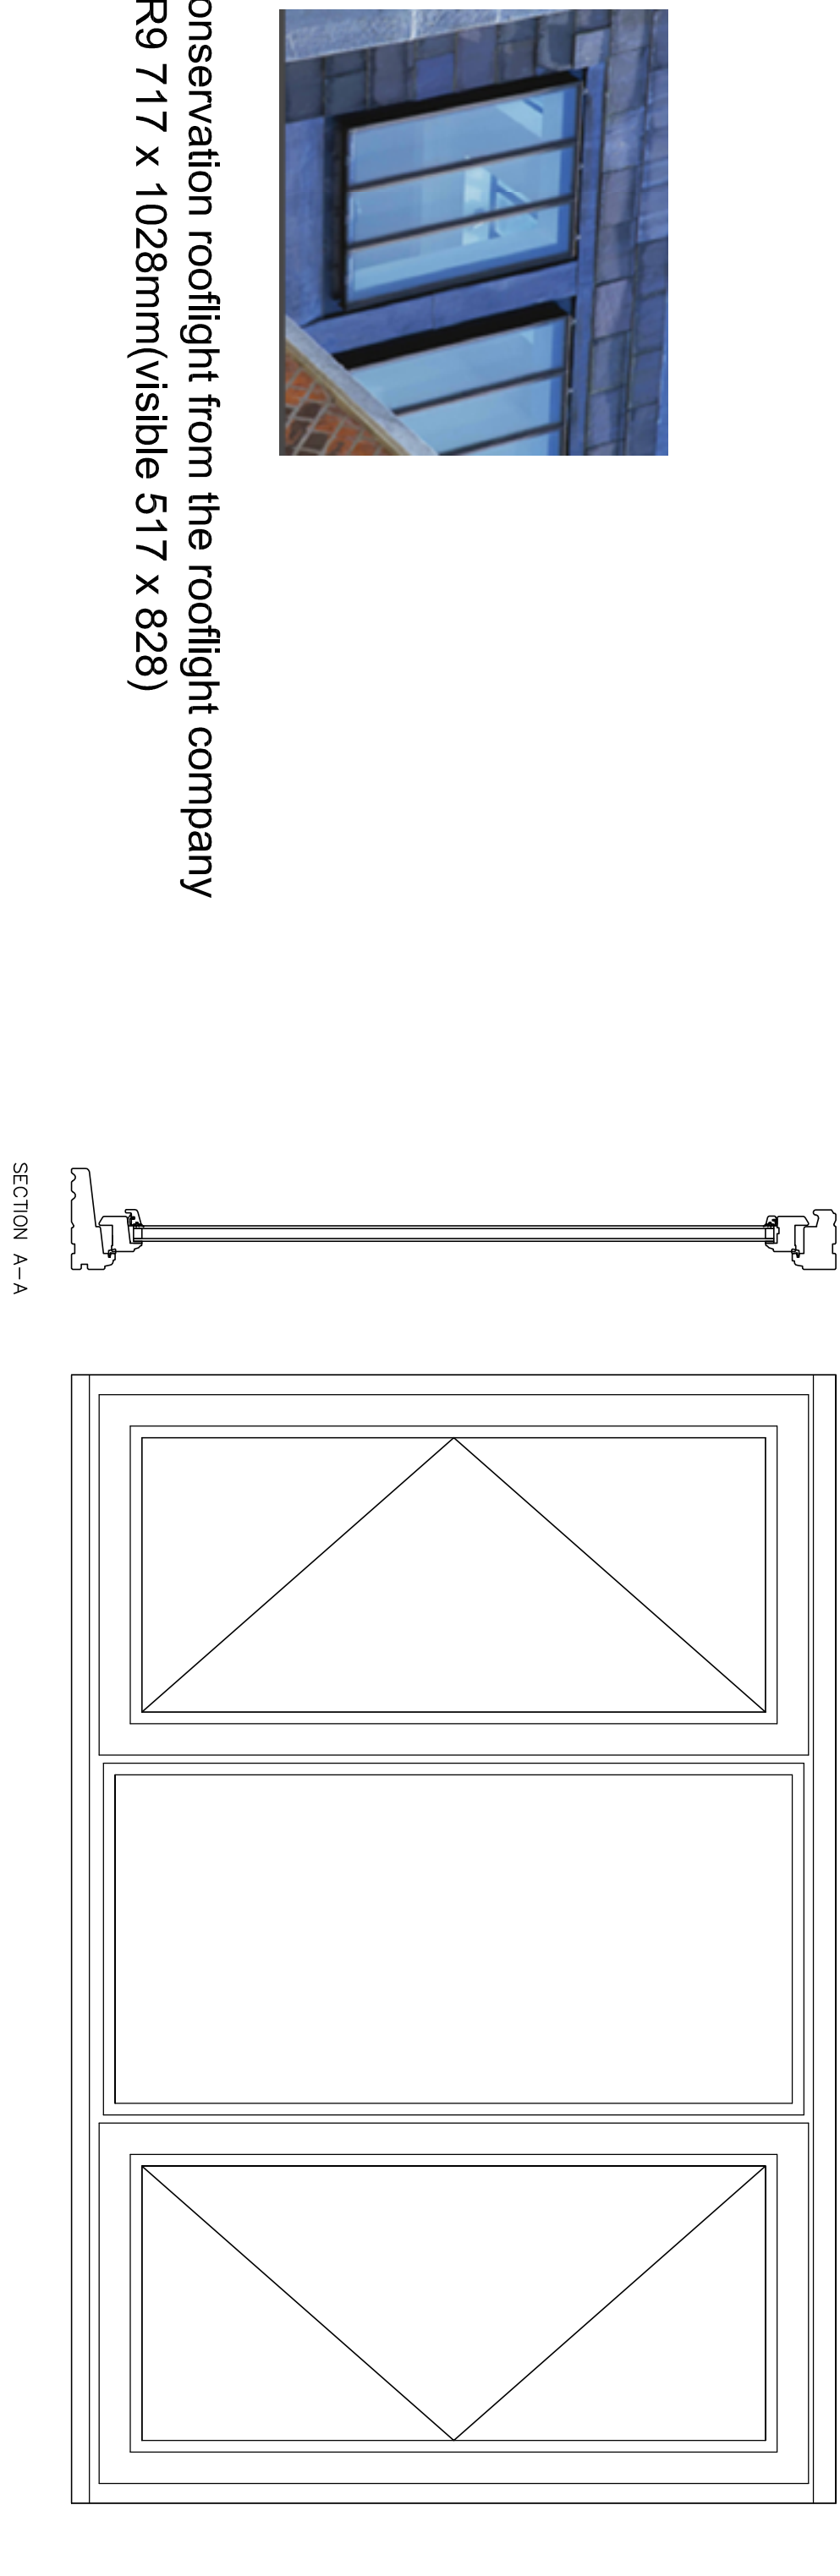


Conservation rooflight from the rooflight company
CR9 717 x 1028mm(visible 517 x 828)

All slates for roof to be reclaimed from site.
All walls on site to be built from reclaimed bricks
off site.



PROPOSED SITE PLAN 1:200

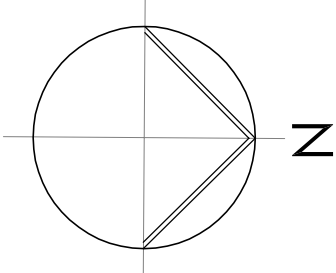

REV A REAR WALL AMENDED TO FENCE FRONT WALL AMENDED TO 3M HIGH

Peter Humphrey Associates
ARCHITECTURAL DESIGN AND BUILDING

PROJECT
The Oaks
251 Broadgate
Sutton st Edmund
Lincolnshire

CLIENT
Mr Bacon & Mr Haynes

DRAWING TITLE
BARN 1 - REBUILD

DATE Dec 18 SCALE AS SHOWN JOB No. 5888-Cond

DO NOT SCALE FROM THIS DRAWING
COPYRIGHT: THIS DRAWING MUST NOT BE ISSUED, LOANED OR COPIED
WITHOUT THE CONSENT OF PETER HUMPHREY ASSOCIATES

Peter Humphrey Associates
ARCHITECTURAL DESIGN AND BUILDING
TELEPHONE 01945 466 433
FAX 01945 466 433
E-MAIL: info@peterhumfrey.co.uk
30 OLD MARKET WIMBORNE DORSET DT98 1NB
Building
Design
Category Winner 2008

LOCATION PLAN 1:1250

