
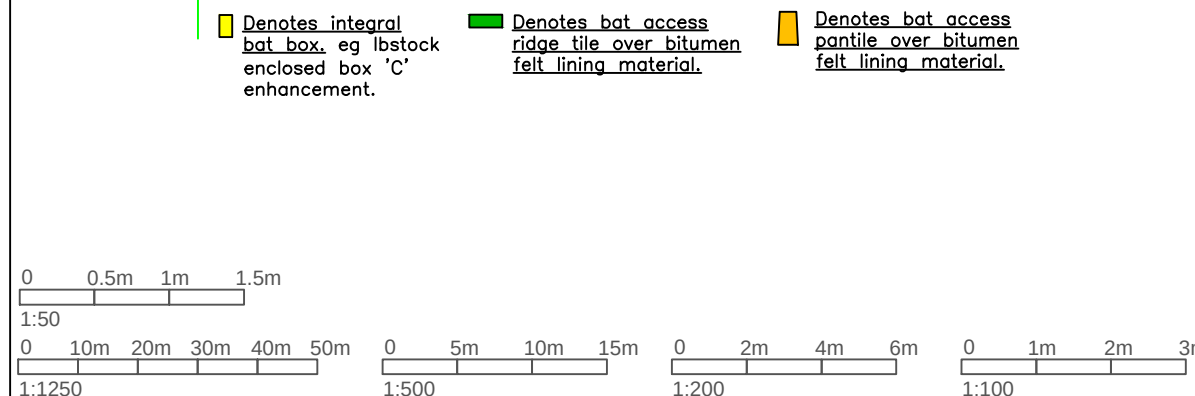
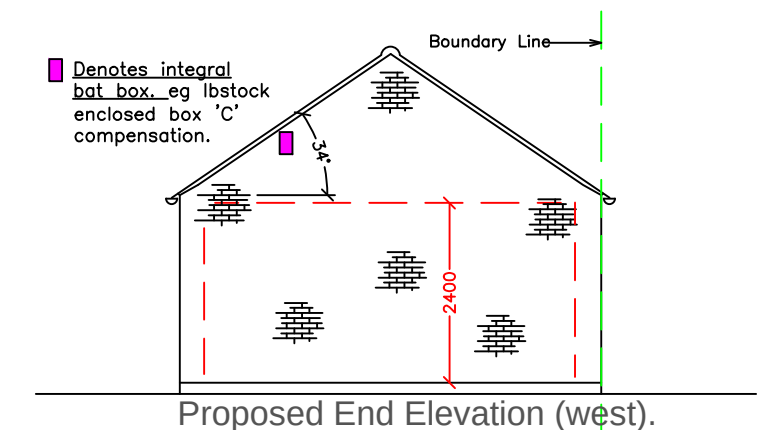
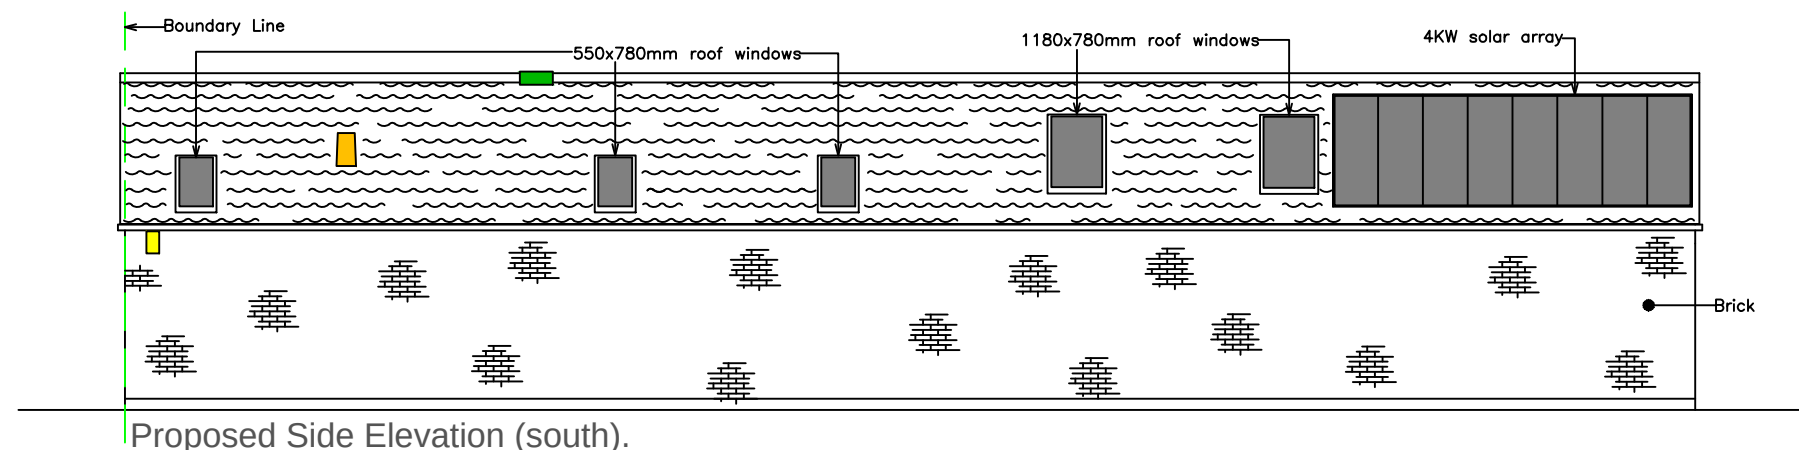
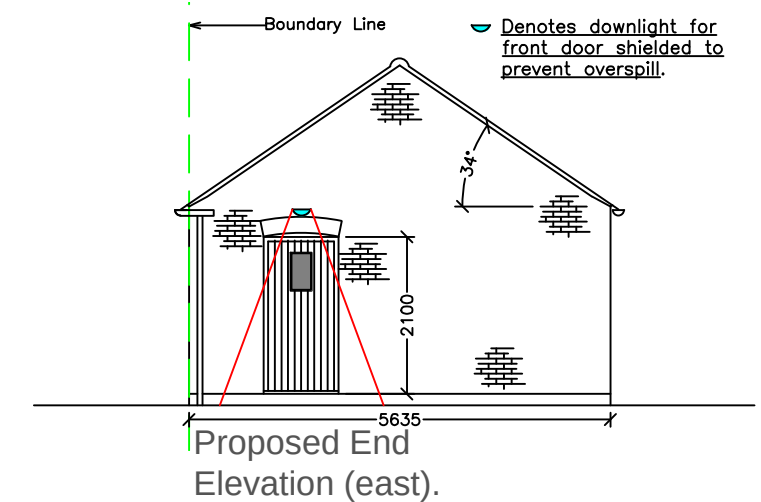
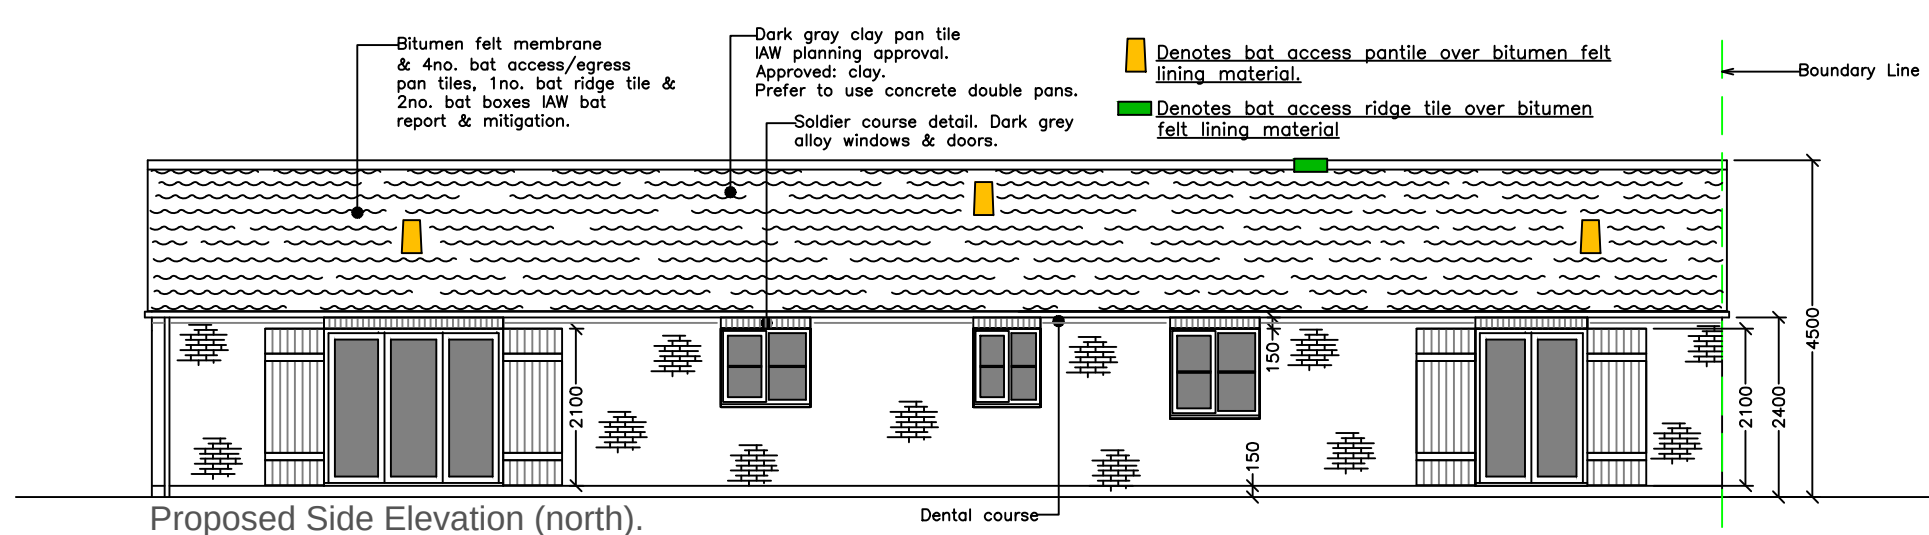


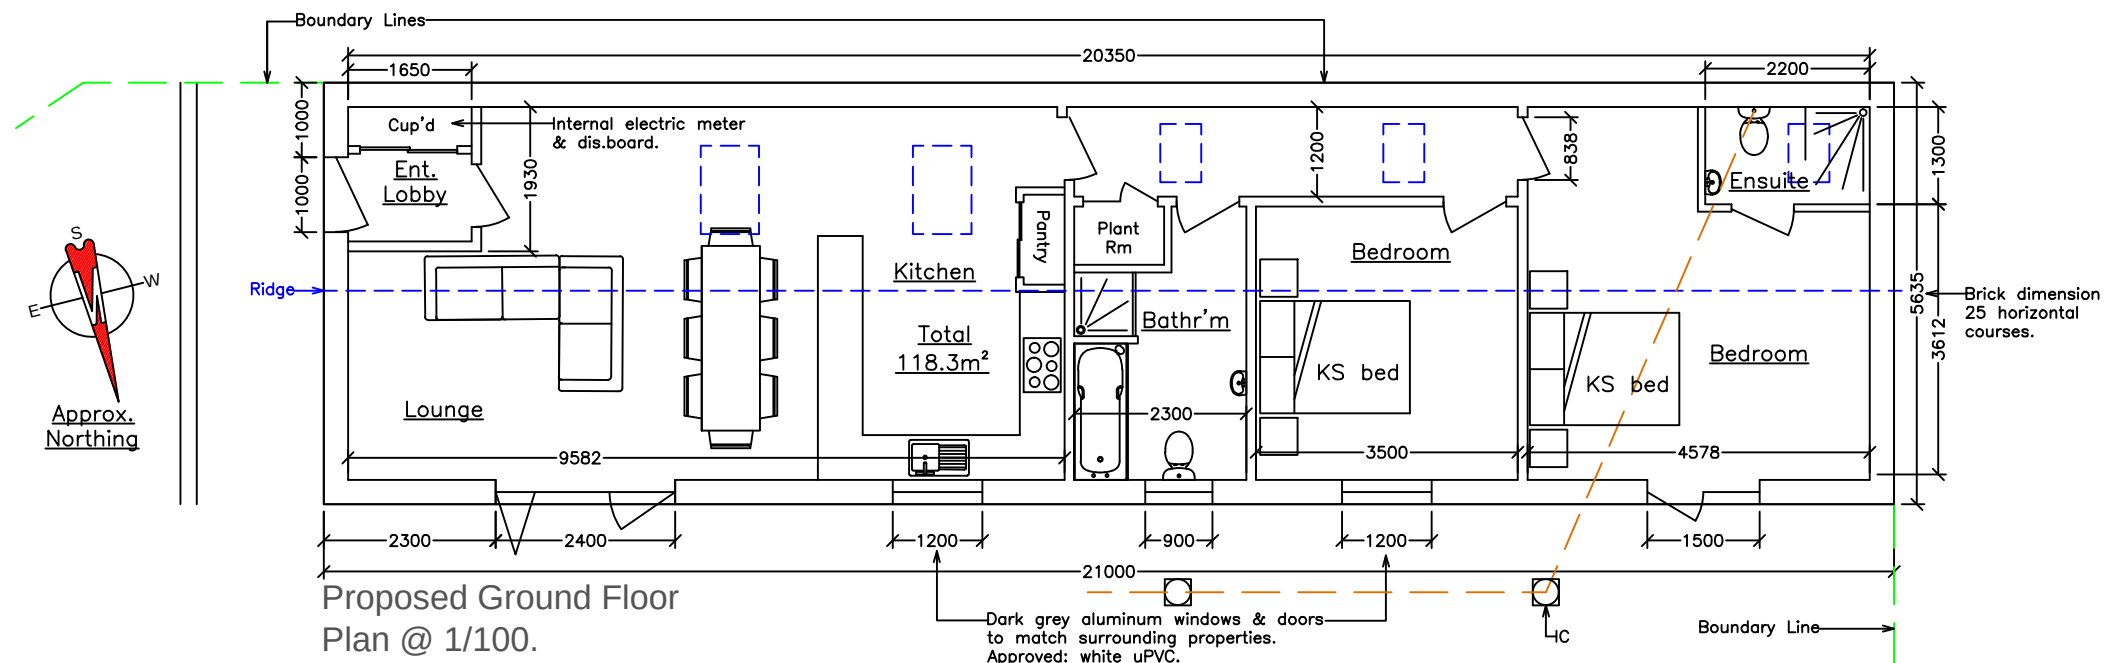

Client Mr. B. Cobb.				Project Proposed Dwelling @ 251 Broadgate, Sutton St. Edmund, Nr. Spalding, Lincs. PE12 0LT.				Drawing Title Proposed Floor Plan & Elevations.																							
C 29-05-24 Elevations revised. B 24-05-24 Plan & elevations revised. A 02-05-24 Elevations revised.	JPT JPT JPT	Drawn		Date		 Follow us on Facebook @ Architectural Design Services-Jason Thomas	ADS Reference No.		Dwg No.		Revision																				
		JPT		23-04-24			2024-12		BR1		C																				
		Scale		Paper Size			No part of this drawing may be copied in any way whatsoever without the prior written permission of ADServices. ©Copyright 2024																								
1/100		A3																													
Rev. Date Amendment Initial				Architectural Design Services Glinton, Peterborough. JASON THOMAS JasonADServices@yahoo.co.uk 01733 252850 & 07841 521271 																											
Preliminary				For Info				For Comment				Planning				Building Regs				Construction				As built				LBC			
☐				☐				☐				☐				☒				☐				☐				☐			