



FRONT ELEVATION
SCALE 1:100

0 1 2 3 4
METRES


SIDE ELEVATION
SCALE 1:100

0 1 2 3 4
METRES

REAR ELEVATION
SCALE 1:100

0 1 2 3 4
METRES


SIDE ELEVATION
SCALE 1:100

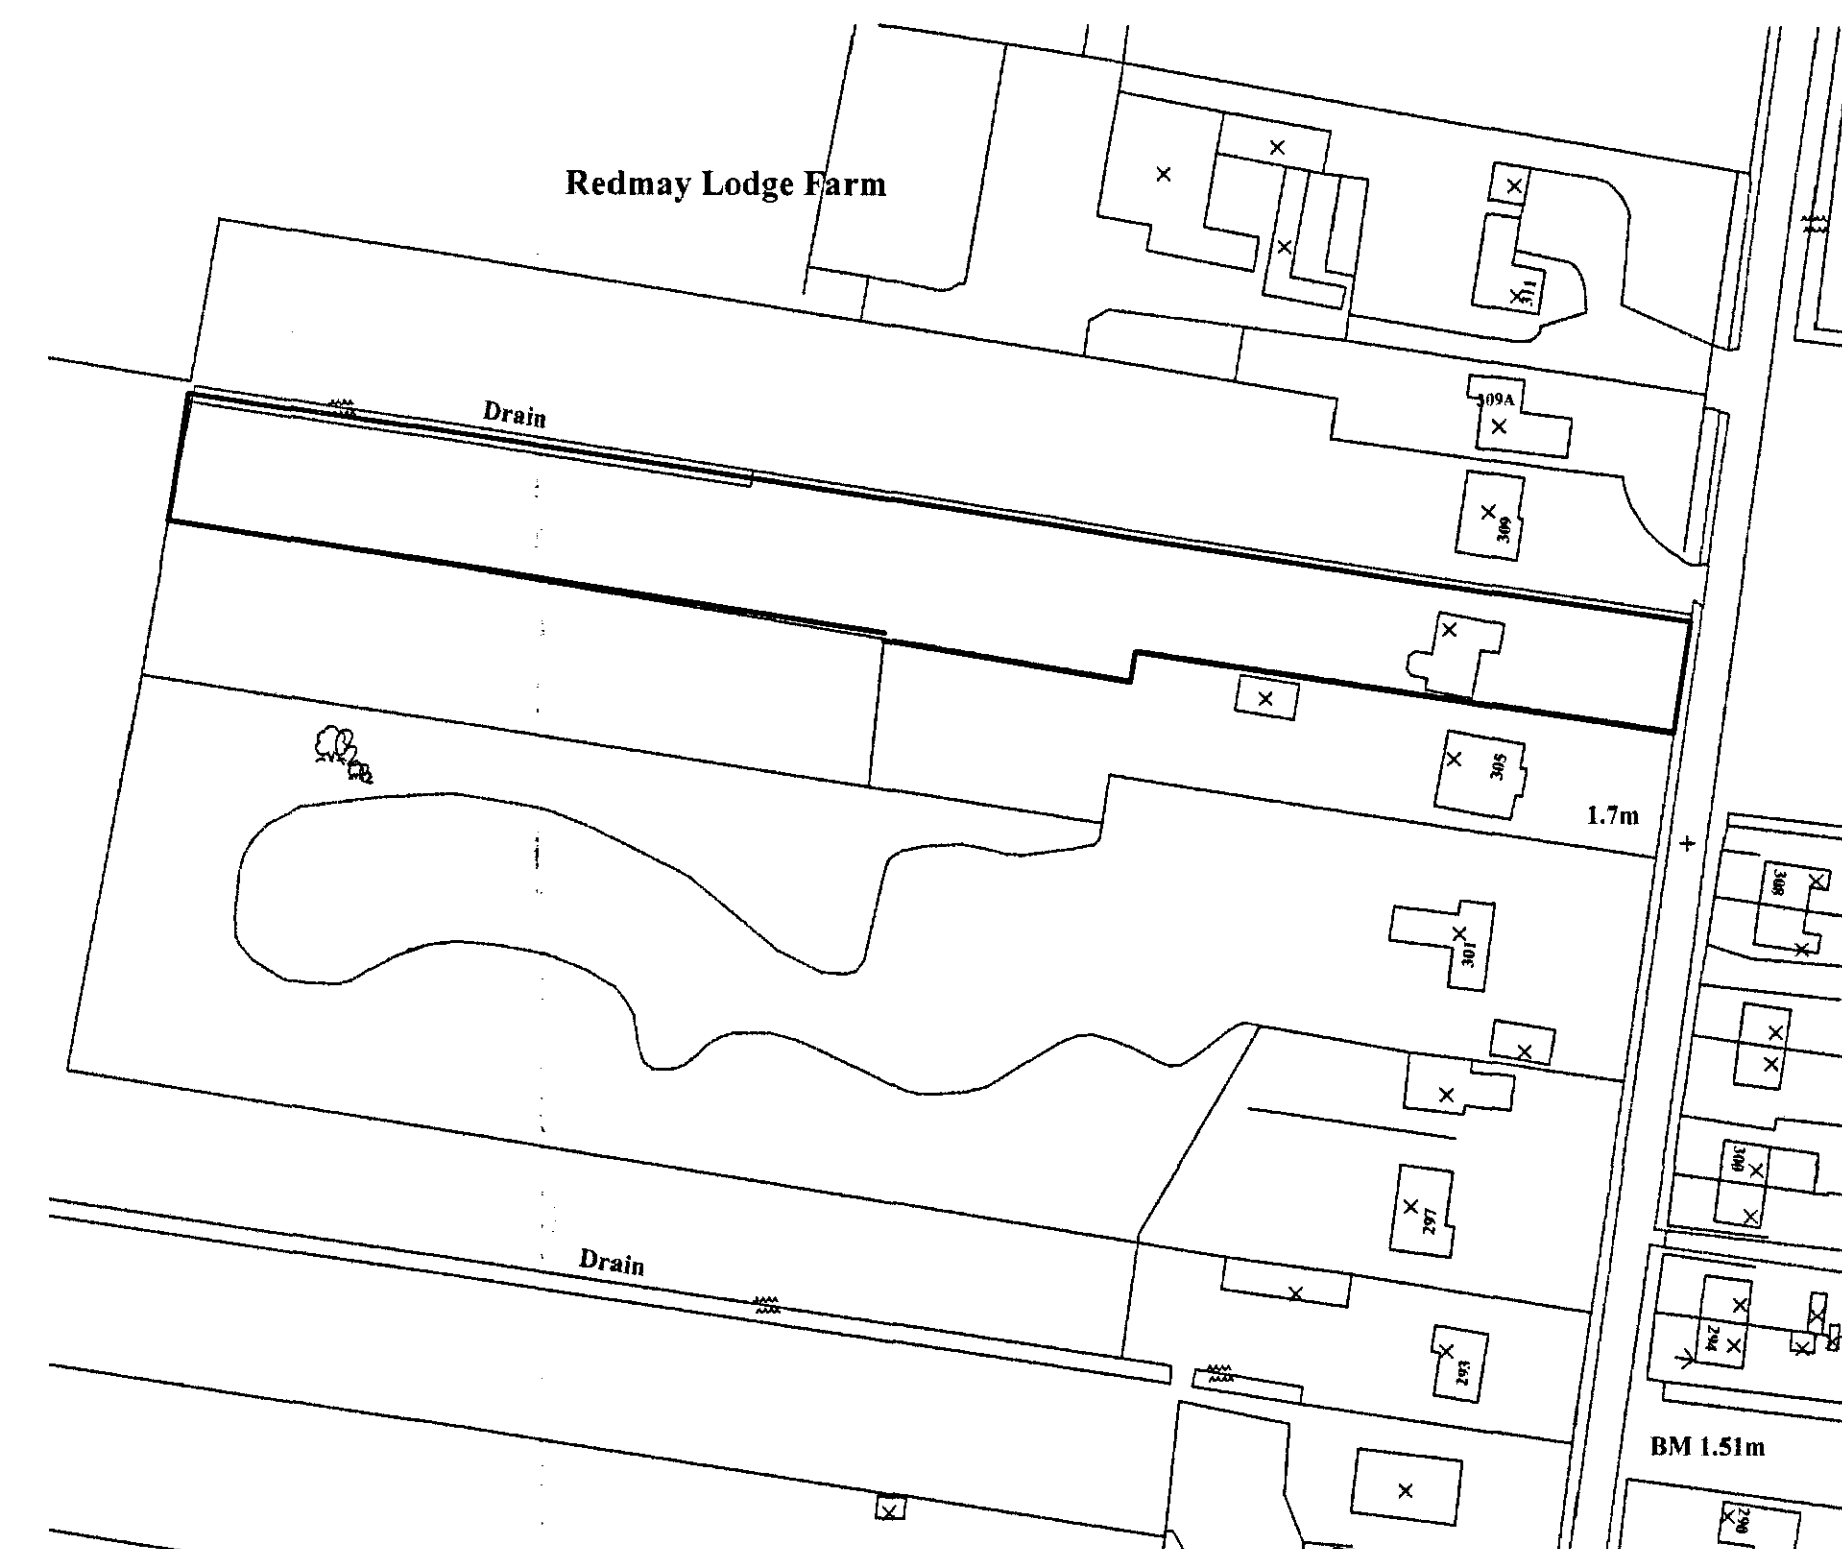

© Crown Copyright 2008. All rights reserved. Licence number 100020449


LOCATION PLAN
SCALE 1:1250

0 10 20 30
METRES

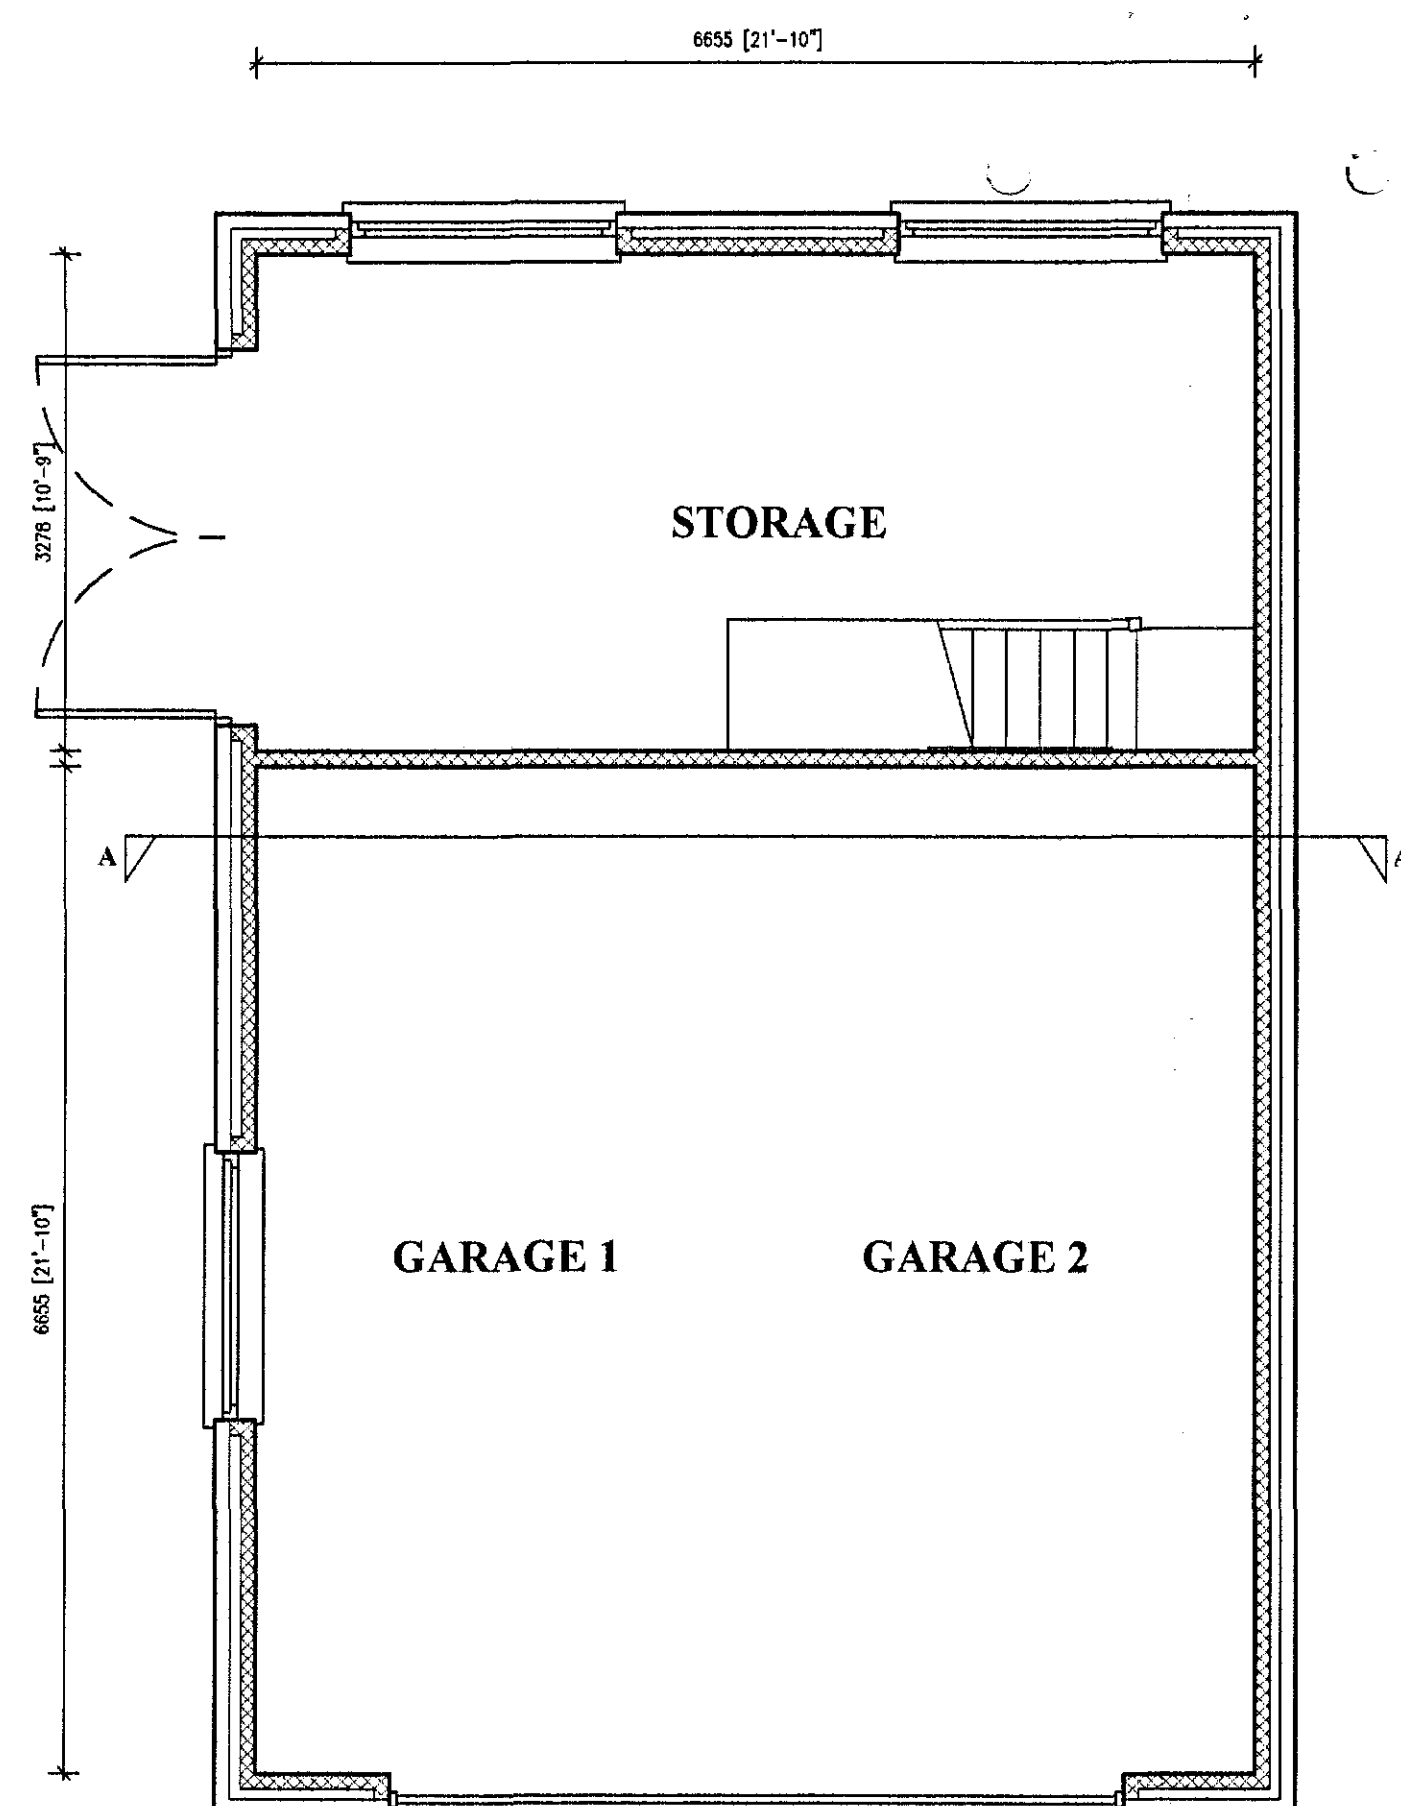


GROUND FLOOR PLAN
SCALE 1:50

0 1 2 3 4
METRES

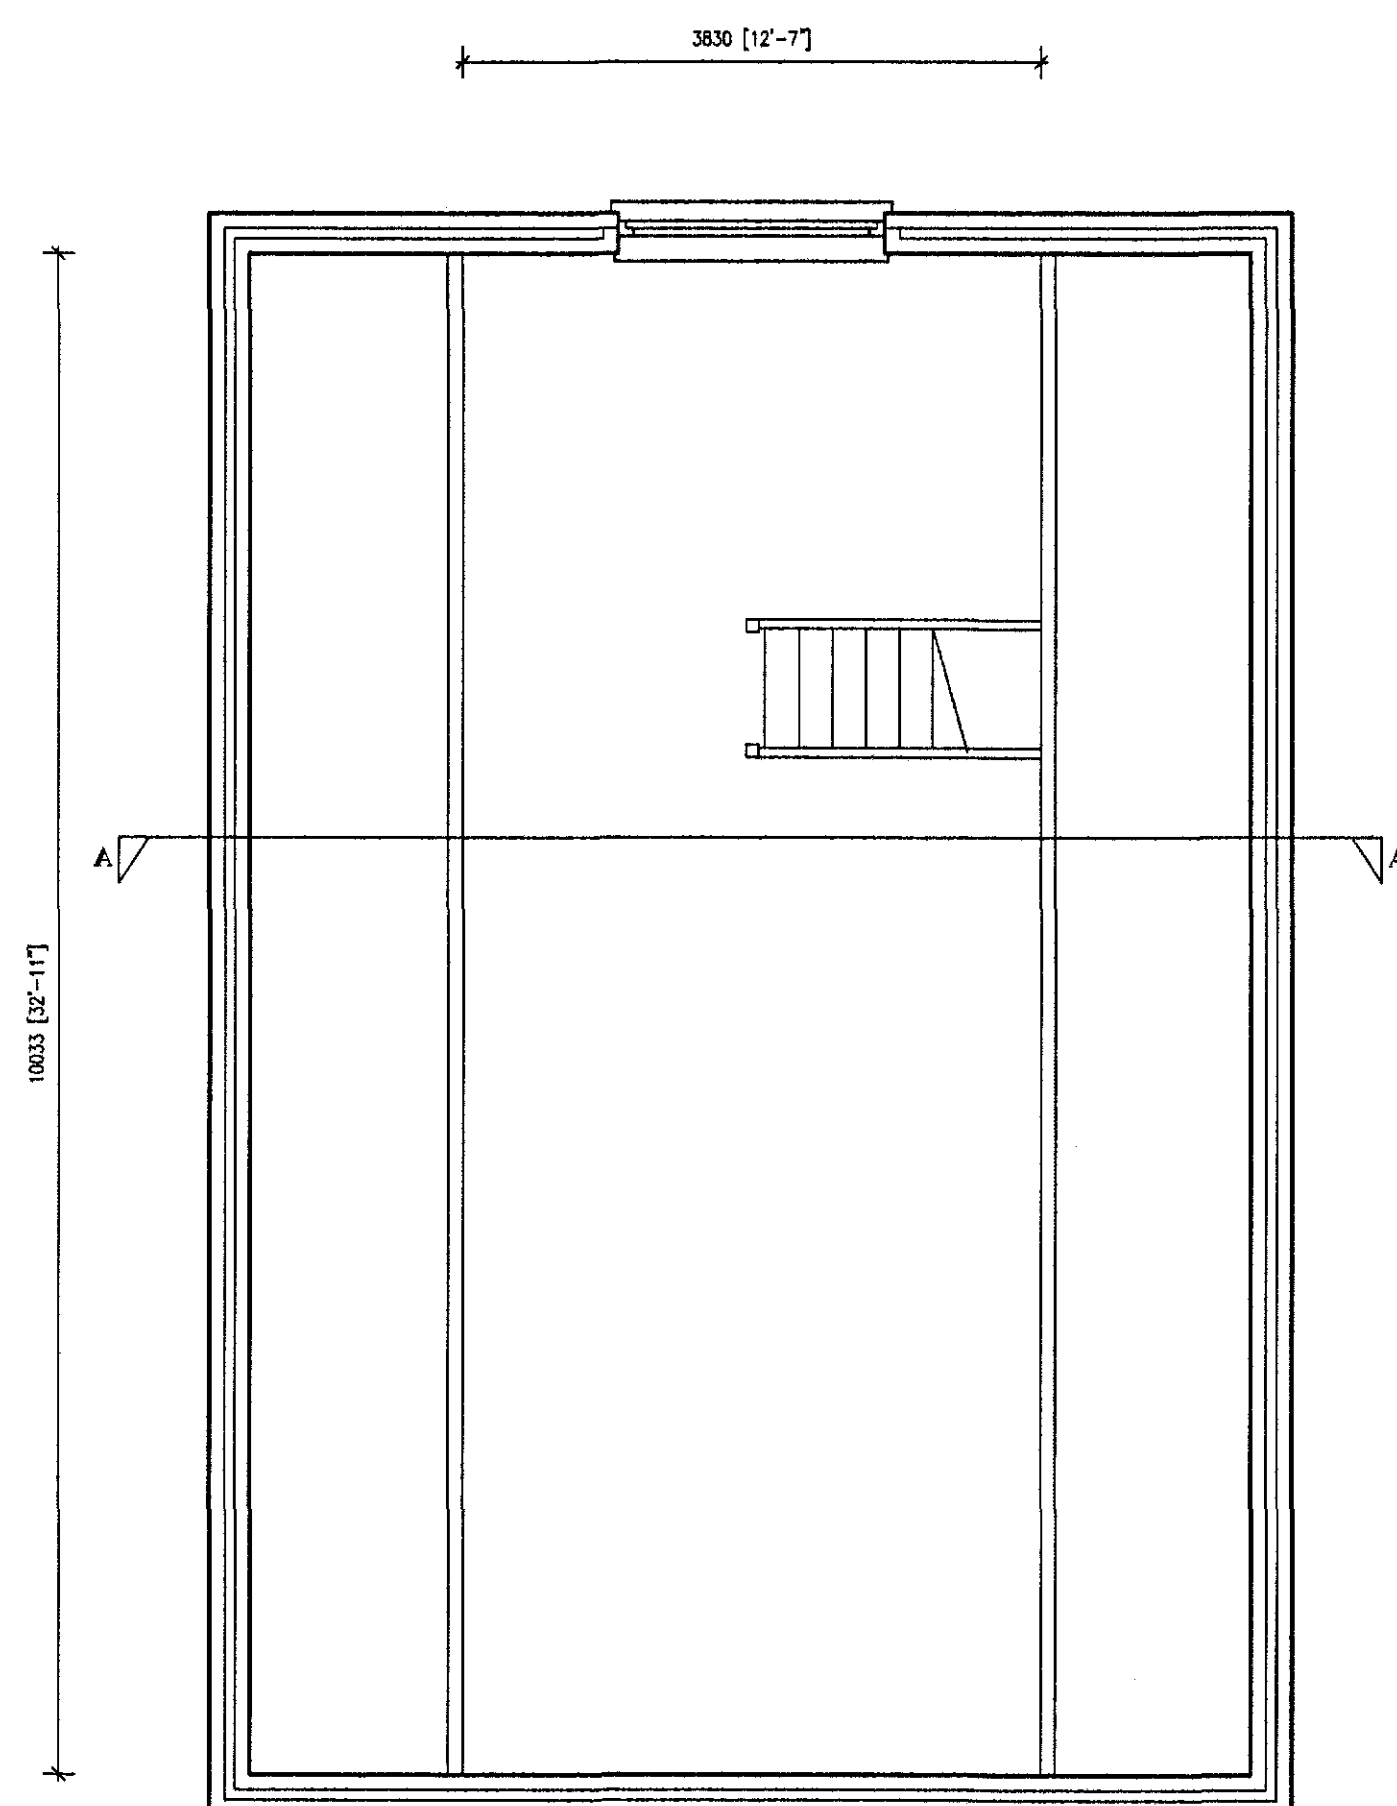

GROUND FLOOR PLAN
SCALE 1:50

0 1 2 3 4
METRES

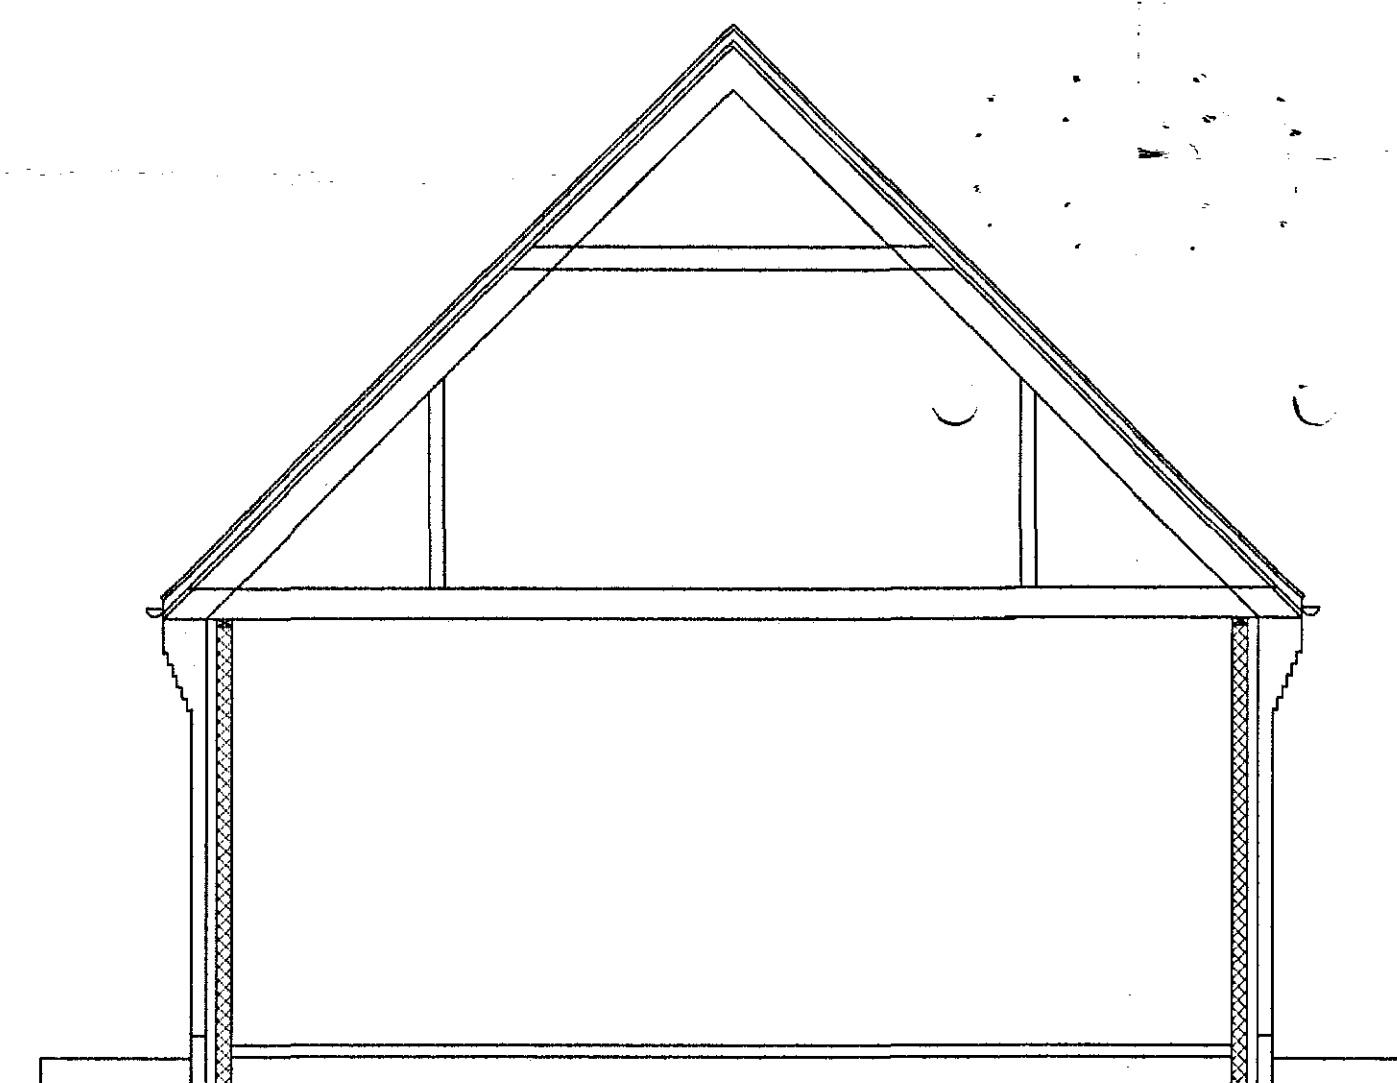

SECTION
SCALE 1:50 AA

0 1 2 3 4
METRES

AMENDED PLAN
Ref. A1

SHDC
Planning & Development
10 JUN 2008
Ref: 062118

B June 2008 PLANNING AMENDMENTS

REVISION:

Peter Humphrey Associates Ltd.
ARCHITECTURAL DESIGN AND BUILDING

PROJECT
PROPOSED GARAGE
307 BROADGATE
SUTTON ST EDMUND
PE12 0RL

CLIENT
MR P CLARKE

DATE May 2008 SCALE 1:50 1:500 JOB No KL/1010536/05B

DO NOT SCALE FROM THIS DRAWING
COPYRIGHT: THIS DRAWING MUST NOT BE ISSUED, LOANED OR COPIED
WITHOUT THE CONSENT OF PETER HUMPHREY ASSOCIATES LTD.

Peter Humphrey Associates Ltd.
ARCHITECTURAL DESIGN AND BUILDING
TELEPHONE 01553 660902
FAX 01553 660967
E-MAIL:
info.kingslynn@peterhumphrey.co.uk

124 LONDON ROAD, KINGS LYNN, NORFOLK
PE30 3BS
British Institute of
Architectural Technicians