

SIDE ELEVATION
SCALE 1:100

0 1 2 3 4
METRES



REAR ELEVATION
SCALE 1:100

0 1 2 3 4
METRES

SIDE ELEVATION
SCALE 1:100

0 1 2 3 4
METRES

Window to fully open

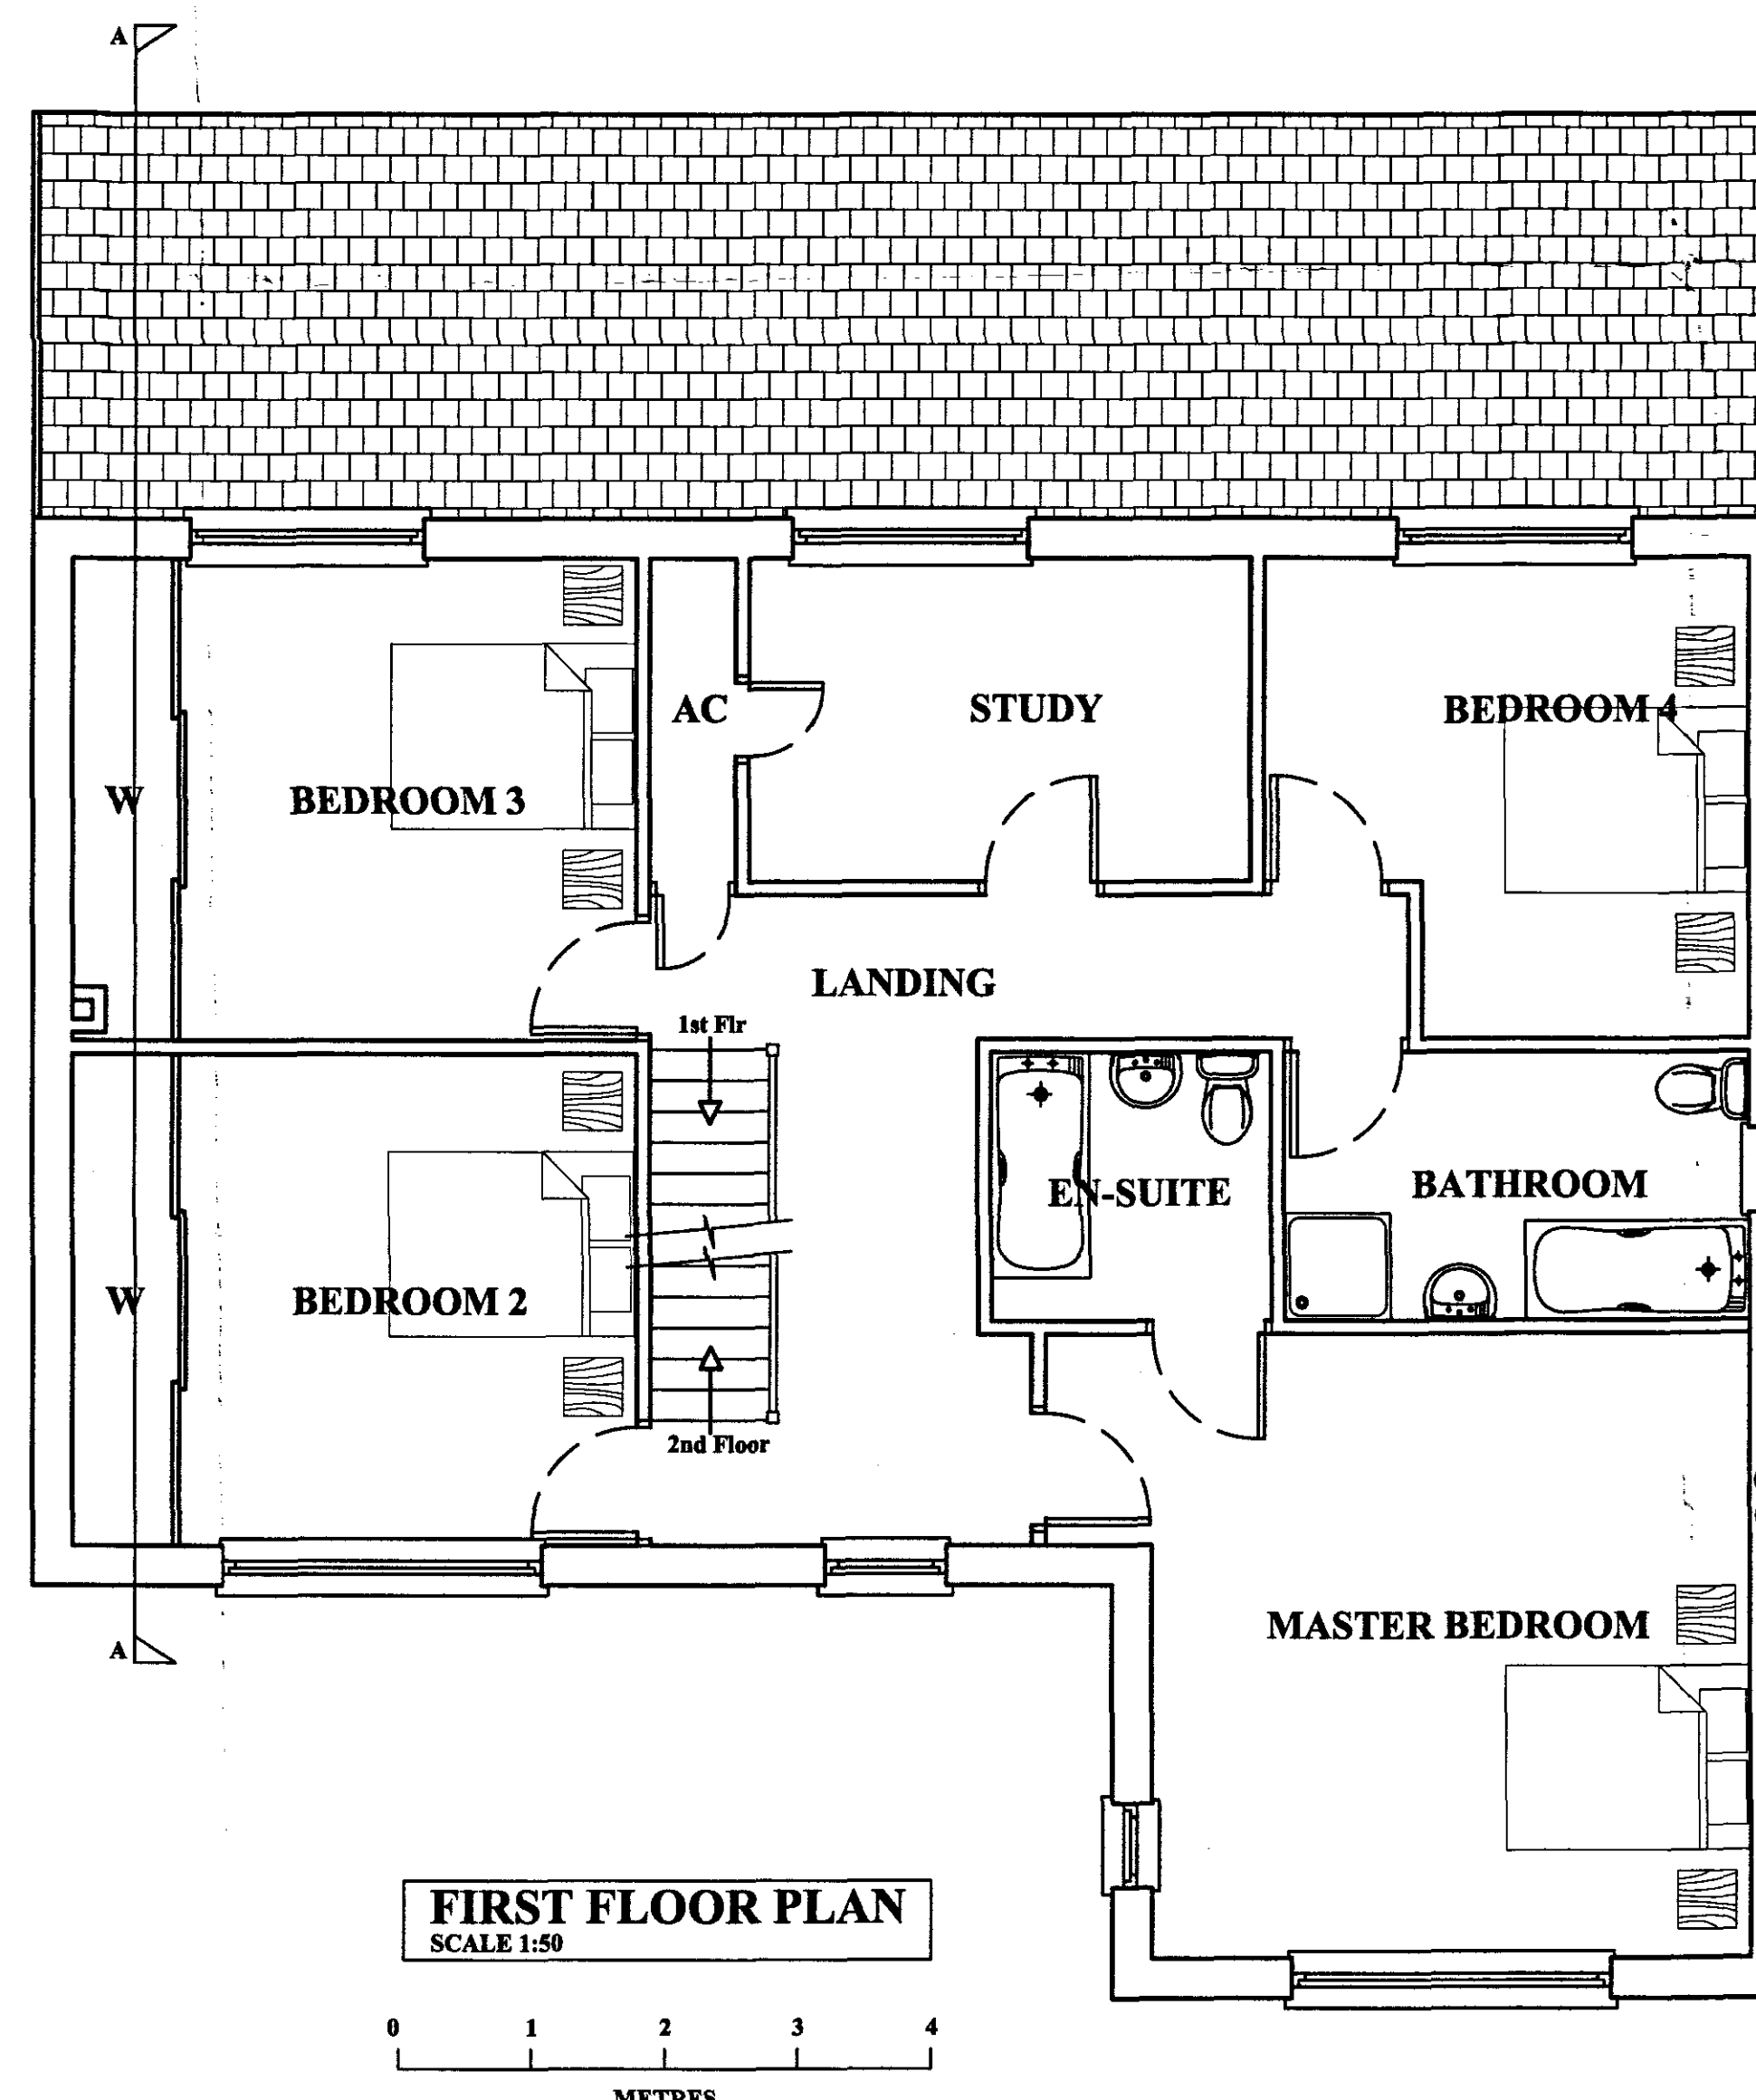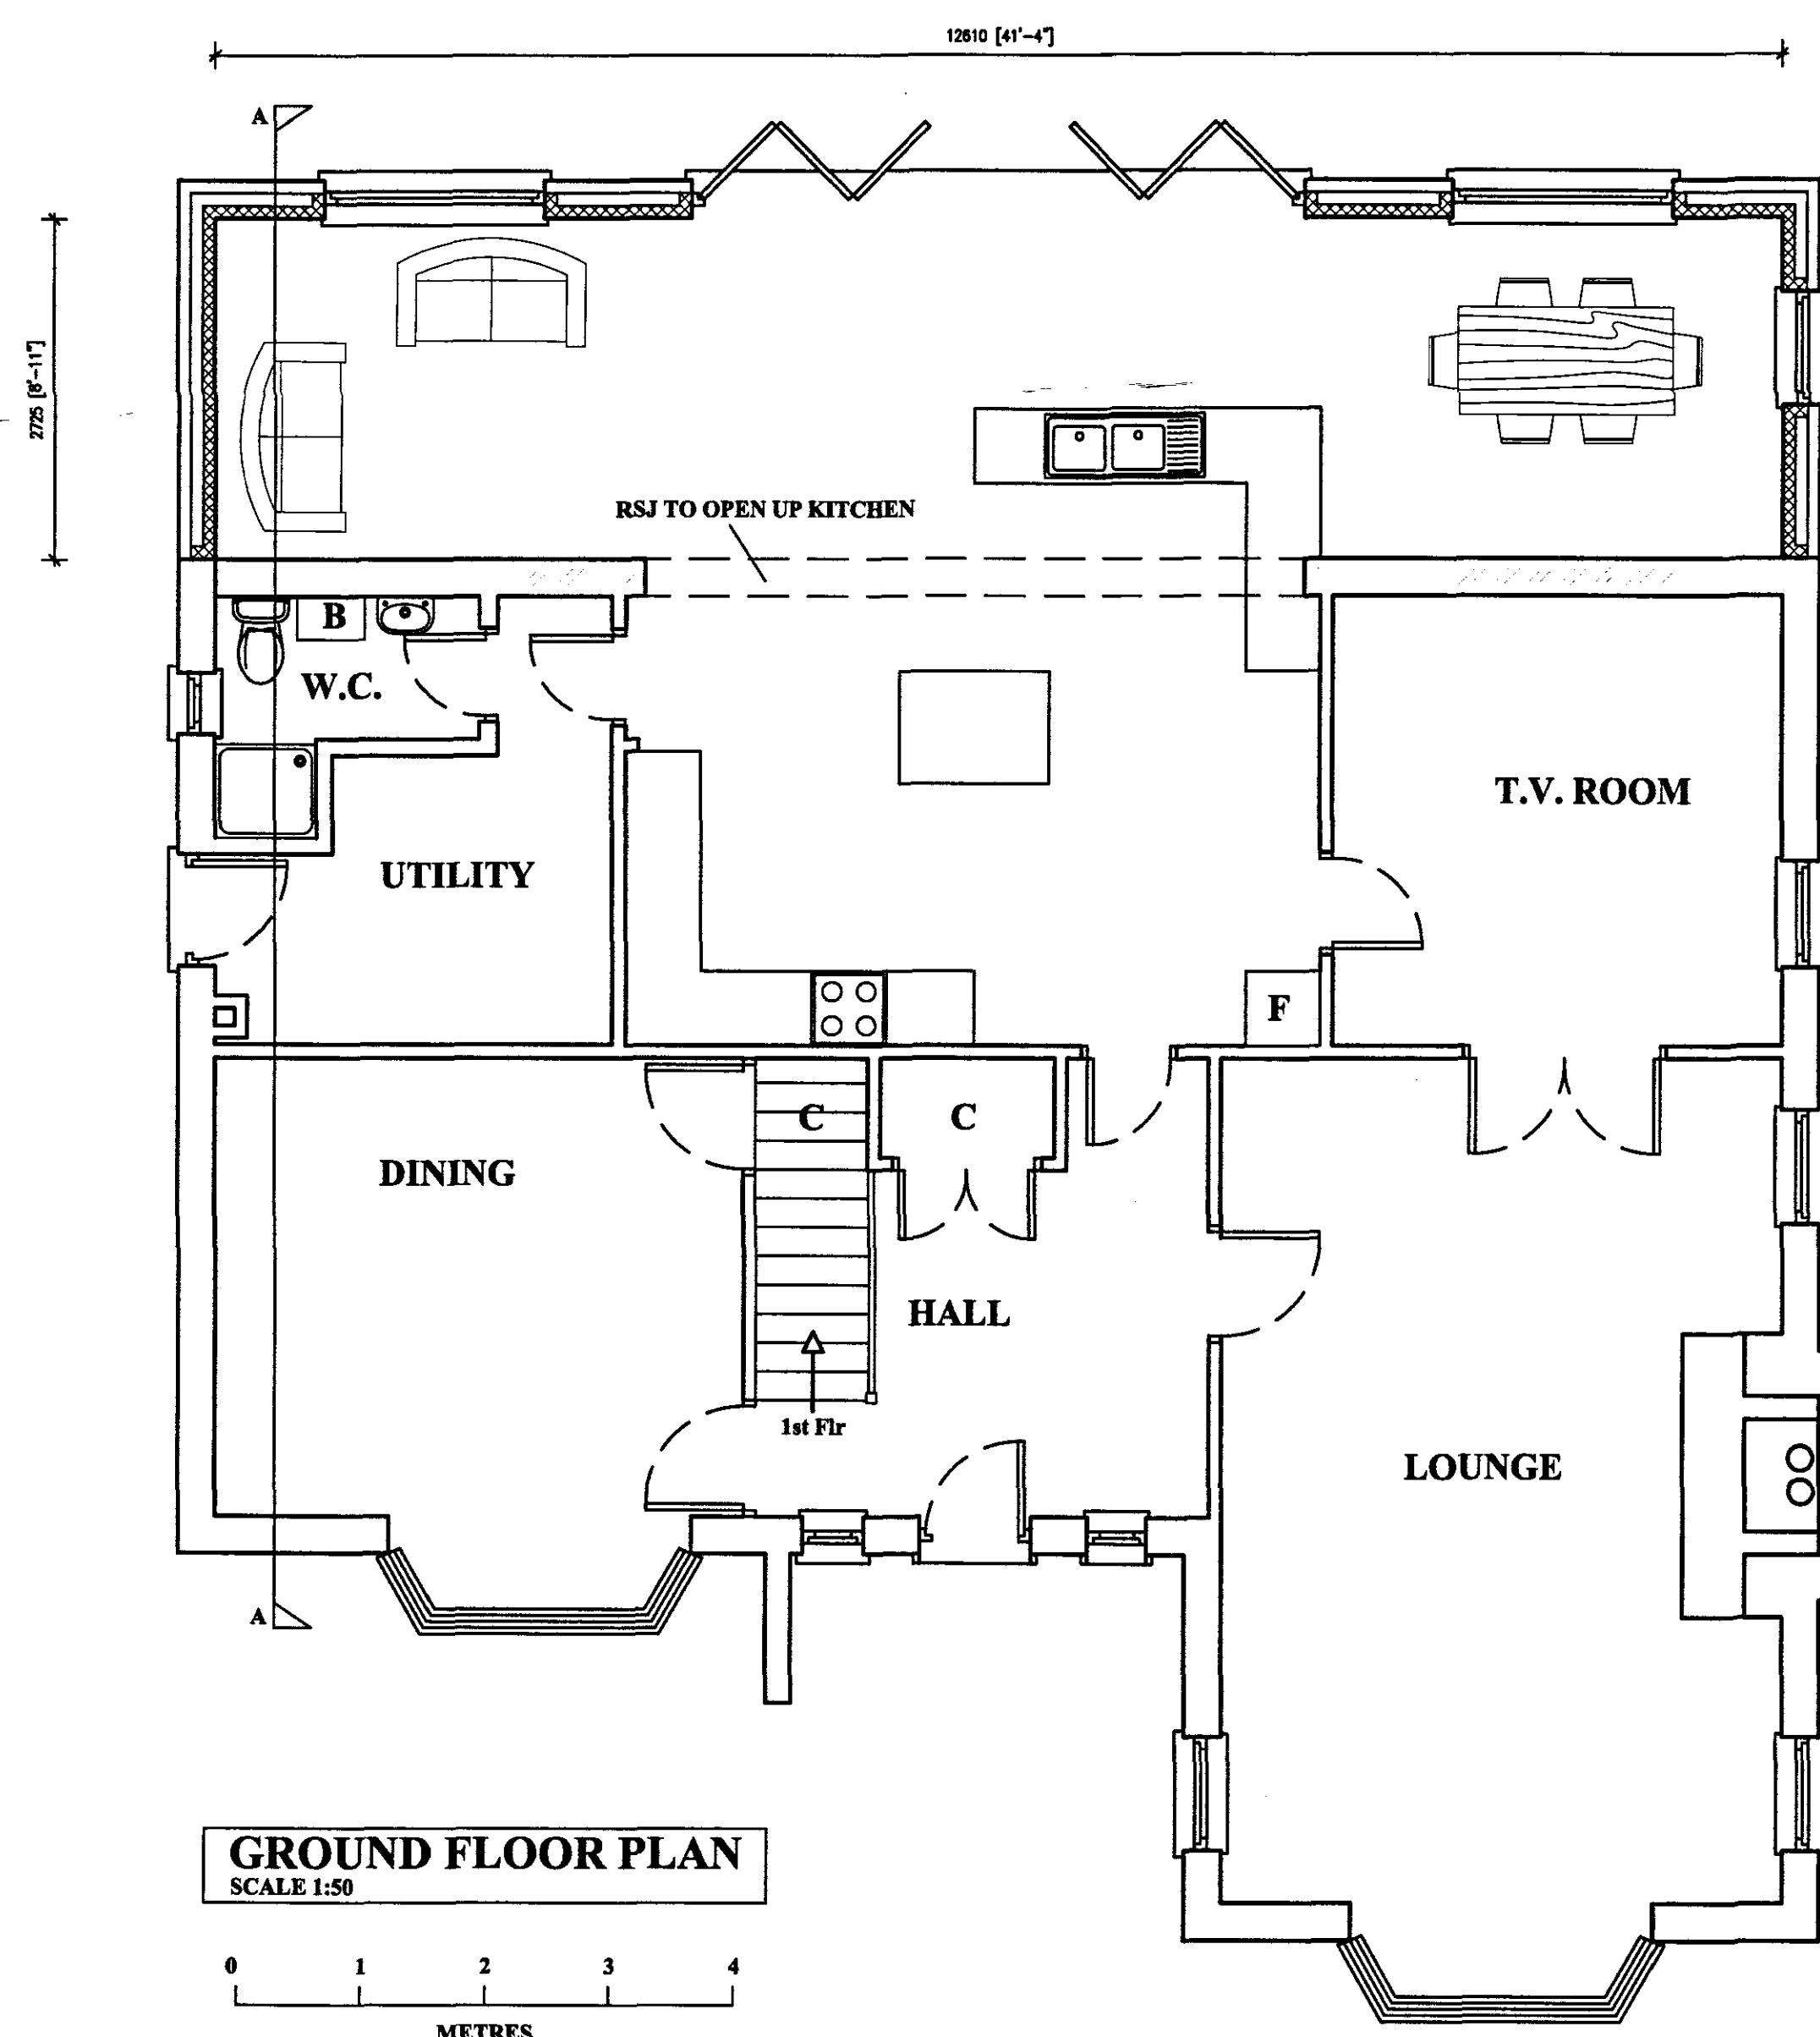

**DETERMINED
PLAN**

SHDC
PLANNING & DEVELOPMENT
22 MAY 2008
Ref. 0621108

A May 2008 CLIENTS AMENDMENTS

REVISION:

Peter Humphrey Associates Ltd.
ARCHITECTURAL DESIGN AND BUILDING

PROJECT
PROPOSED EXTENSION
307 BROADGATE
SUTTON ST EDMUND
PE12 0RL

CLIENT
MR P CLARKE

DATE May 2008 SCALE 1:50 1:500 JOB No: KL/1010536/03A

DO NOT SCALE FROM THIS DRAWING
COPYRIGHT: THIS DRAWING MUST NOT BE ISSUED, LOANED OR COPIED
WITHOUT THE CONSENT OF PETER HUMPHREY ASSOCIATES LTD.

Peter Humphrey Associates Ltd.
ARCHITECTURAL DESIGN AND BUILDING
TELEPHONE 01553 660902
FAX 01553 660987
E-MAIL: info.kingsllyn@peterhumphrey.co.uk
124 LONDON ROAD, KING'S LYNN, NORFOLK
PE30 8ES

British Institute of
Architectural Technicians