




 


ENCLOSURE ELEVATION

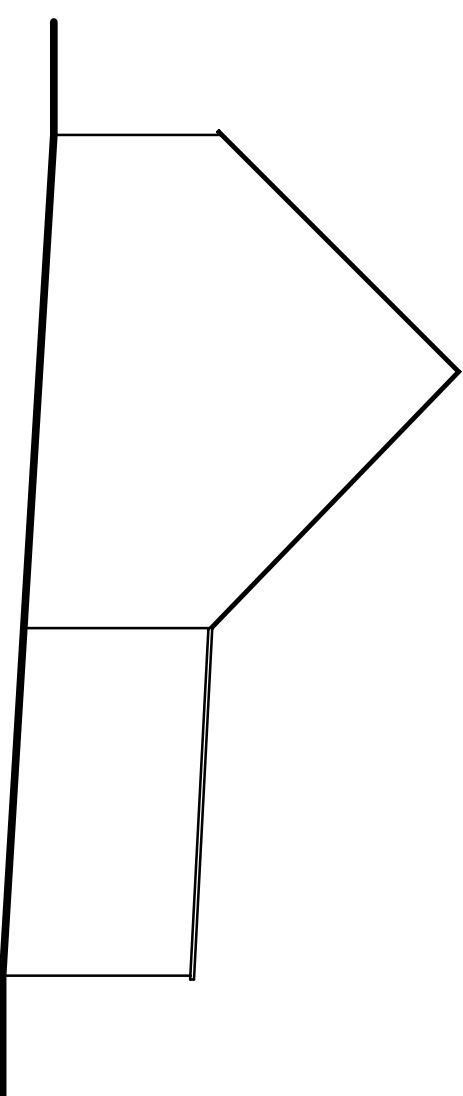



ROAD ELEVATION

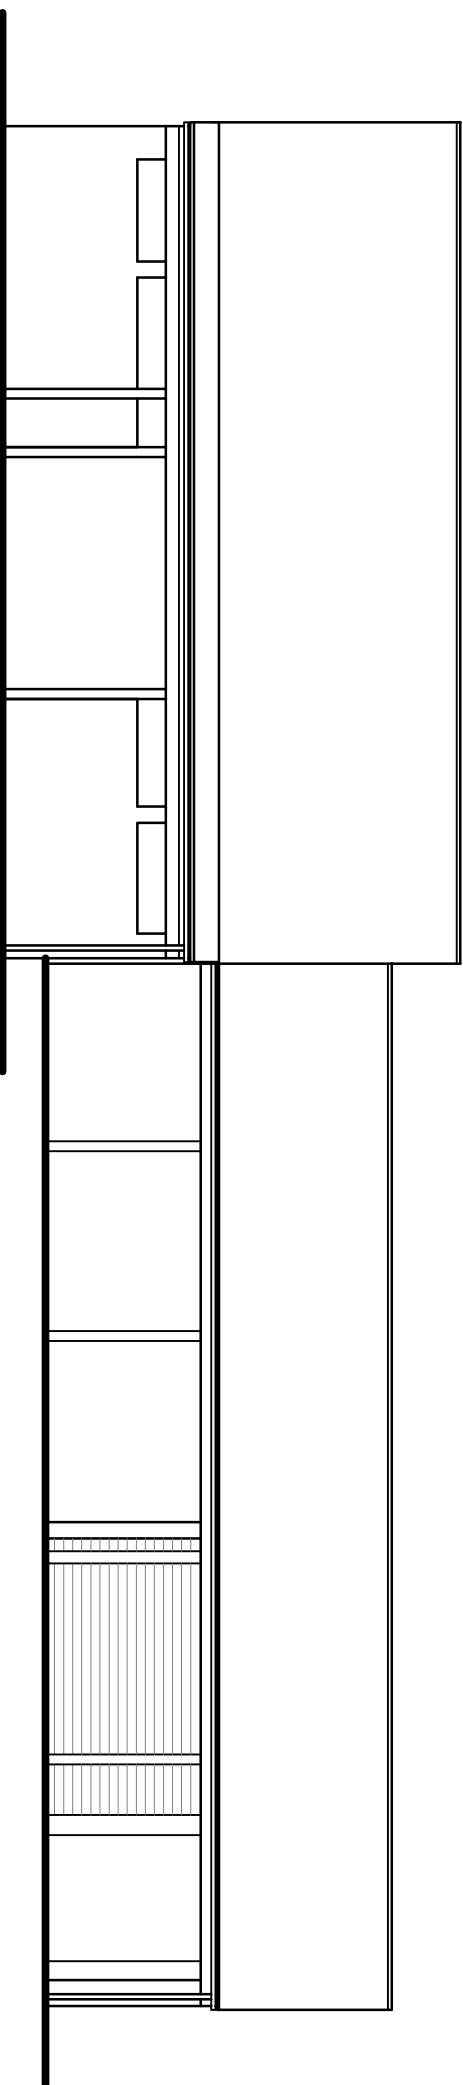

YARD ELEVATION

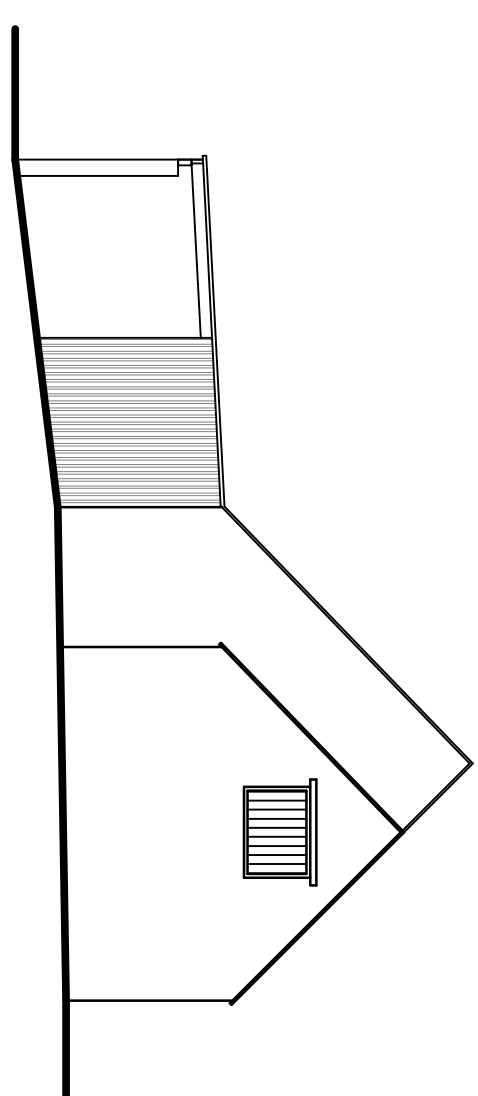

FIELD ELEVATION

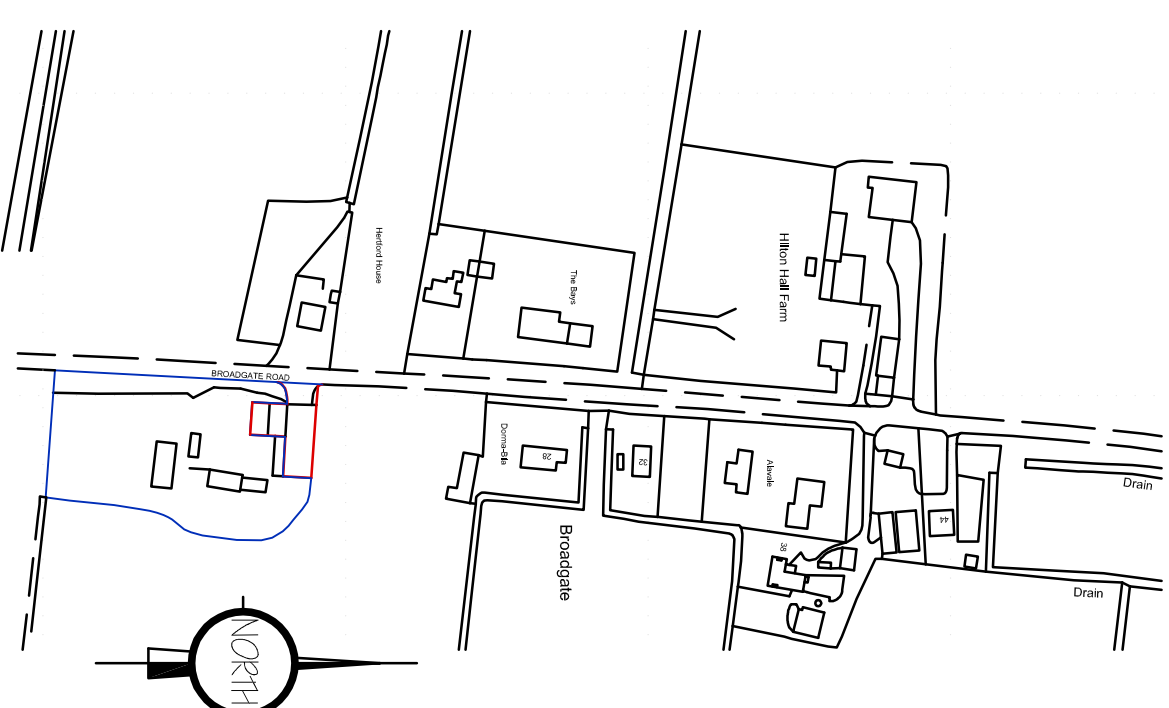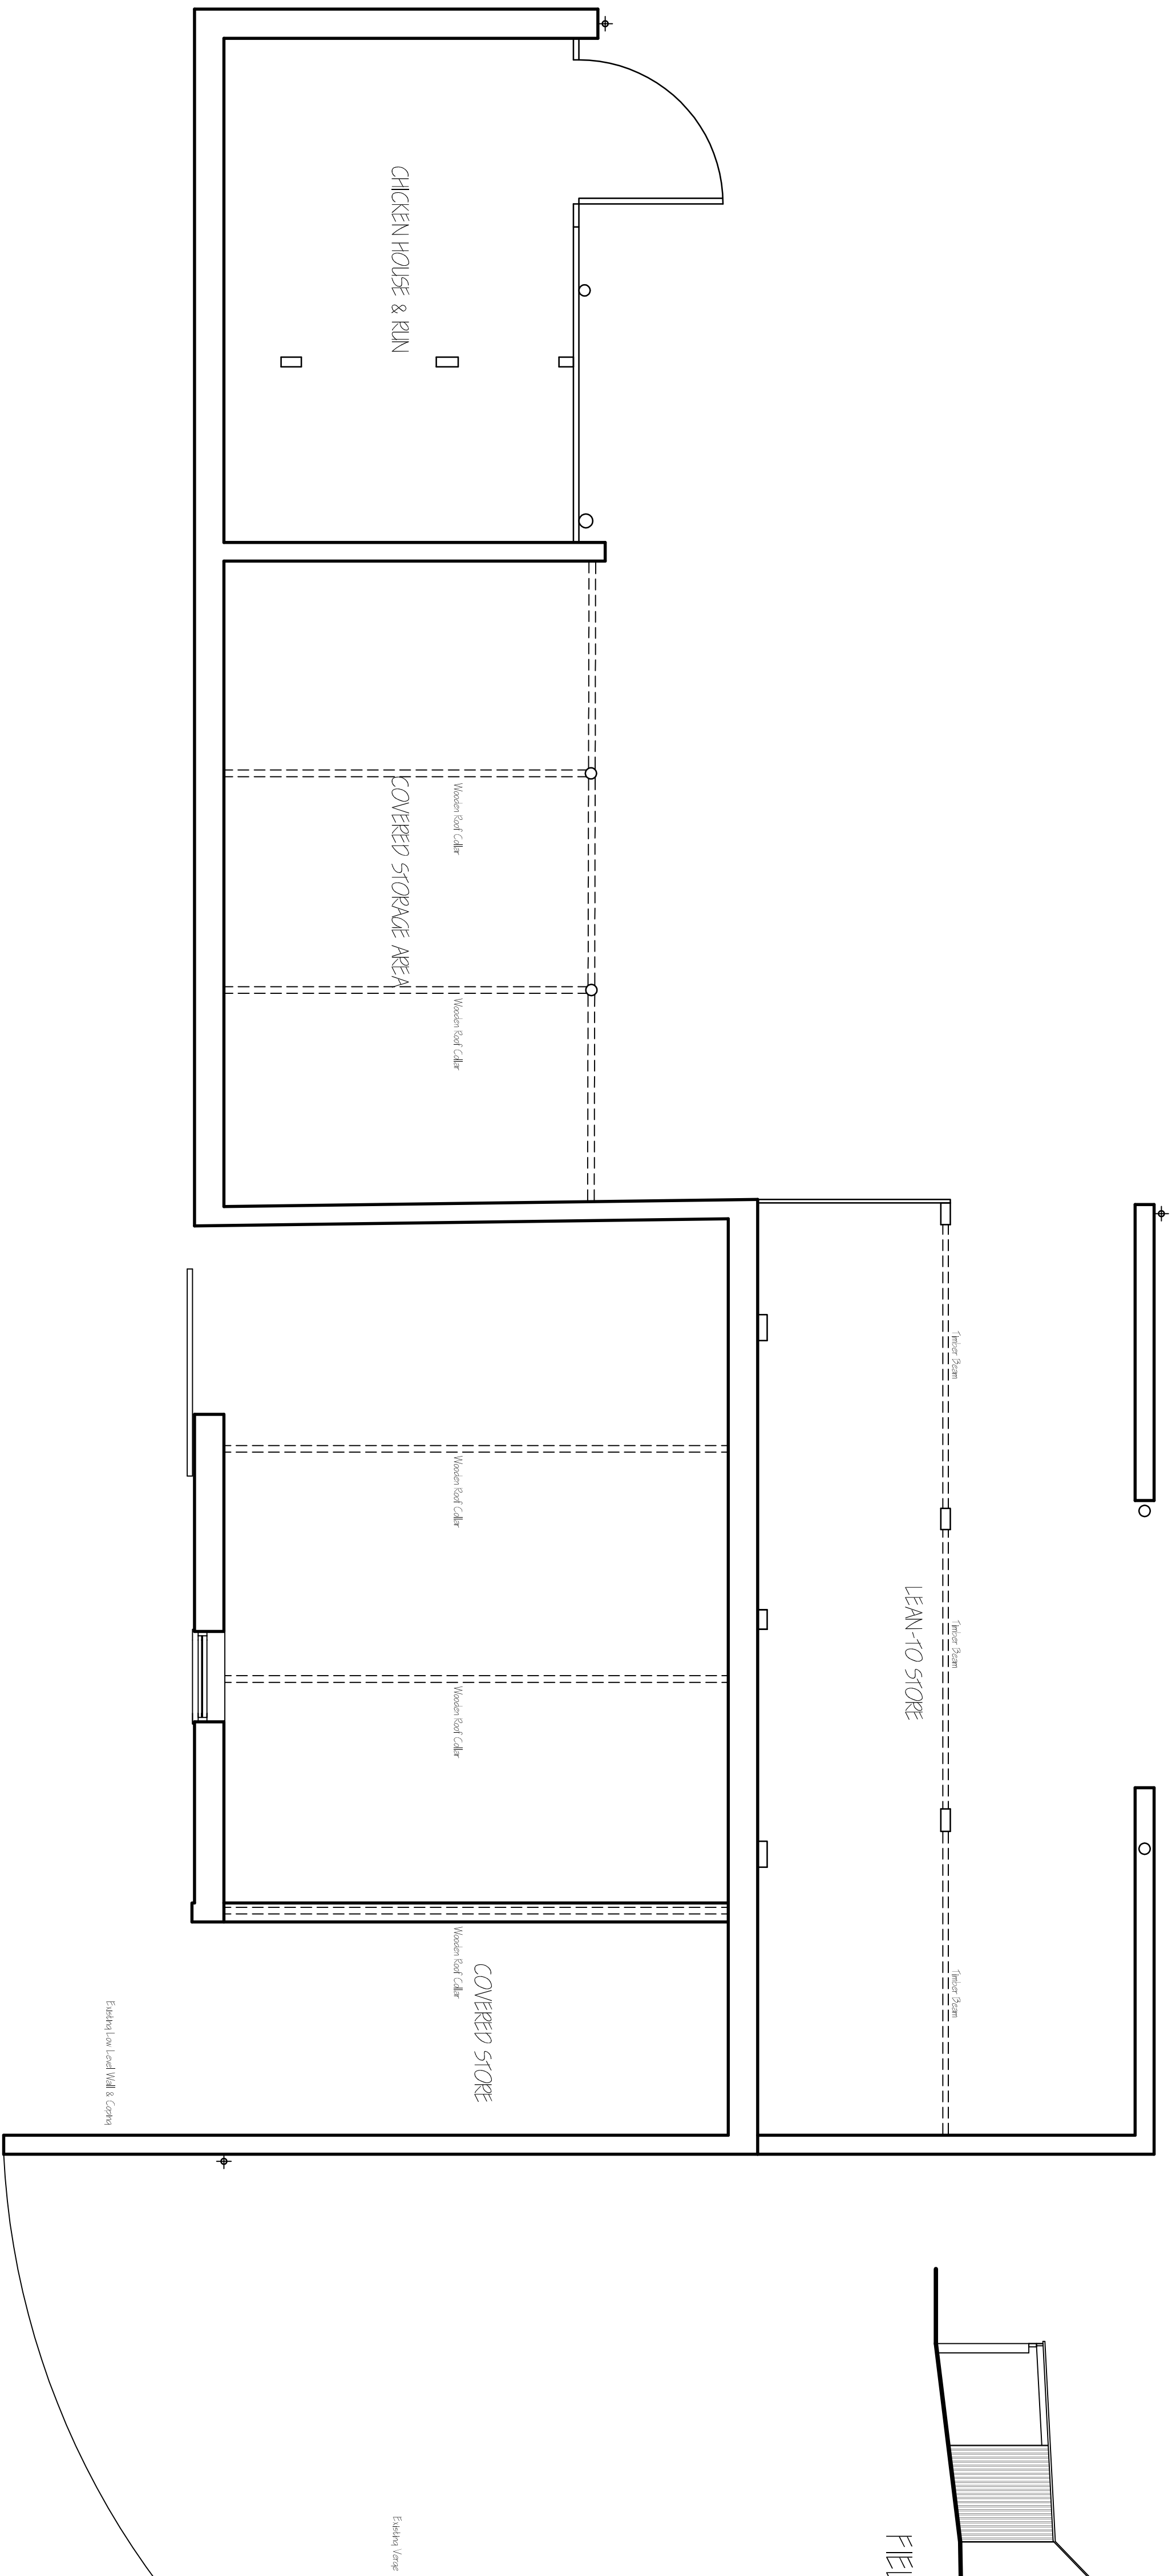

LOCATION PLAN 1:2500C

G. R. MERCHANT LTD. I, ENG. AMICE FIMO ARCHITECTURAL, STRUCTURAL AND LAND DRAINAGE CONSULTANTS		date JAN 27 2017
A/ ref.	12A Park Road, Holibaah, Spalding, Lincs, PE12 7EE Tel: 01406 485020 Fax: 01406 485021 E-Mail: g.r.merchant@btconnect.com	
B/ revision	4 WRIGHTS MEWS 12A Park Road, Holibaah, Spalding, Lincs, PE12 7EE Tel: 01406 485020 Fax: 01406 485021 E-Mail: g.r.merchant@btconnect.com	
Project BARN CONVERSION TO HOLIDAY LET THE HOLLES, 18 BROMWICH STATION ST EDMUNDS LINES, PE12 0LT		
Client MR & MRS P EGMER		
Drawing FLOOR PLAN - EXISTING ELEVATIONS - EXISTING LOCATION PLAN - EXISTING		
Job Ref. 300416	Drawing No. OLA	
Date OCT 2016	Drawn SJS	
Scales 1:50, 1:100 (Unless Otherwise Stated)		
DO NOT SCALE FROM THIS DRAWING		