




- General Notes
1. All dimensions are shown in 'mm' unless otherwise stated.
 2. The contractor, sub-contractors and suppliers must verify all dimensions on site prior to the commencement of any work.
 3. This drawing is to be read in conjunction with all relevant engineers and specialist sub-contractors drawings and specifications.
 4. Any discrepancies are to be brought to the designers attention.

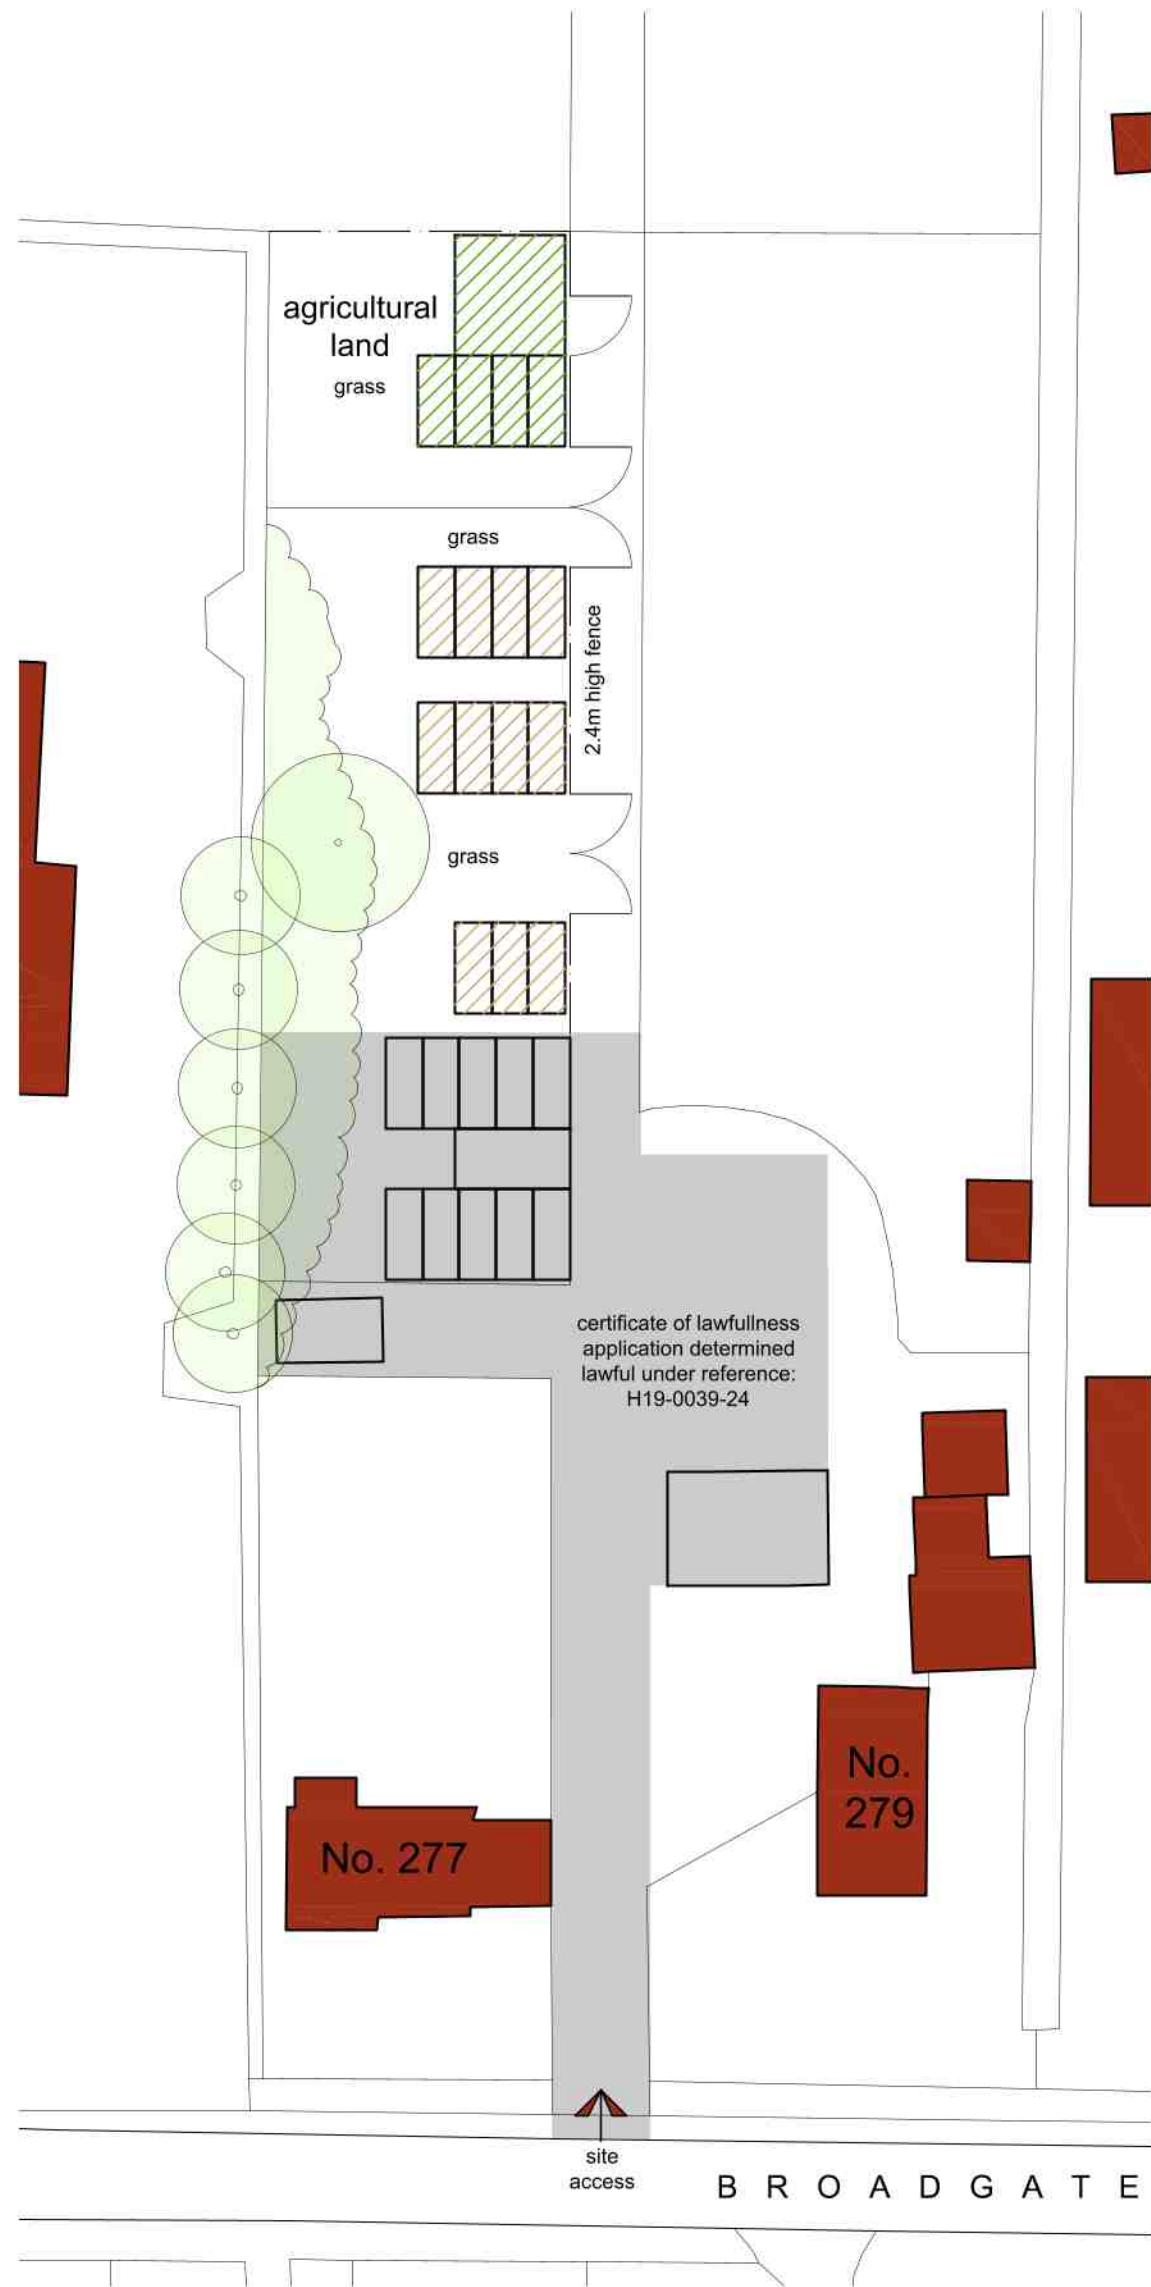

Existing Site Plan
Scale: 1:500

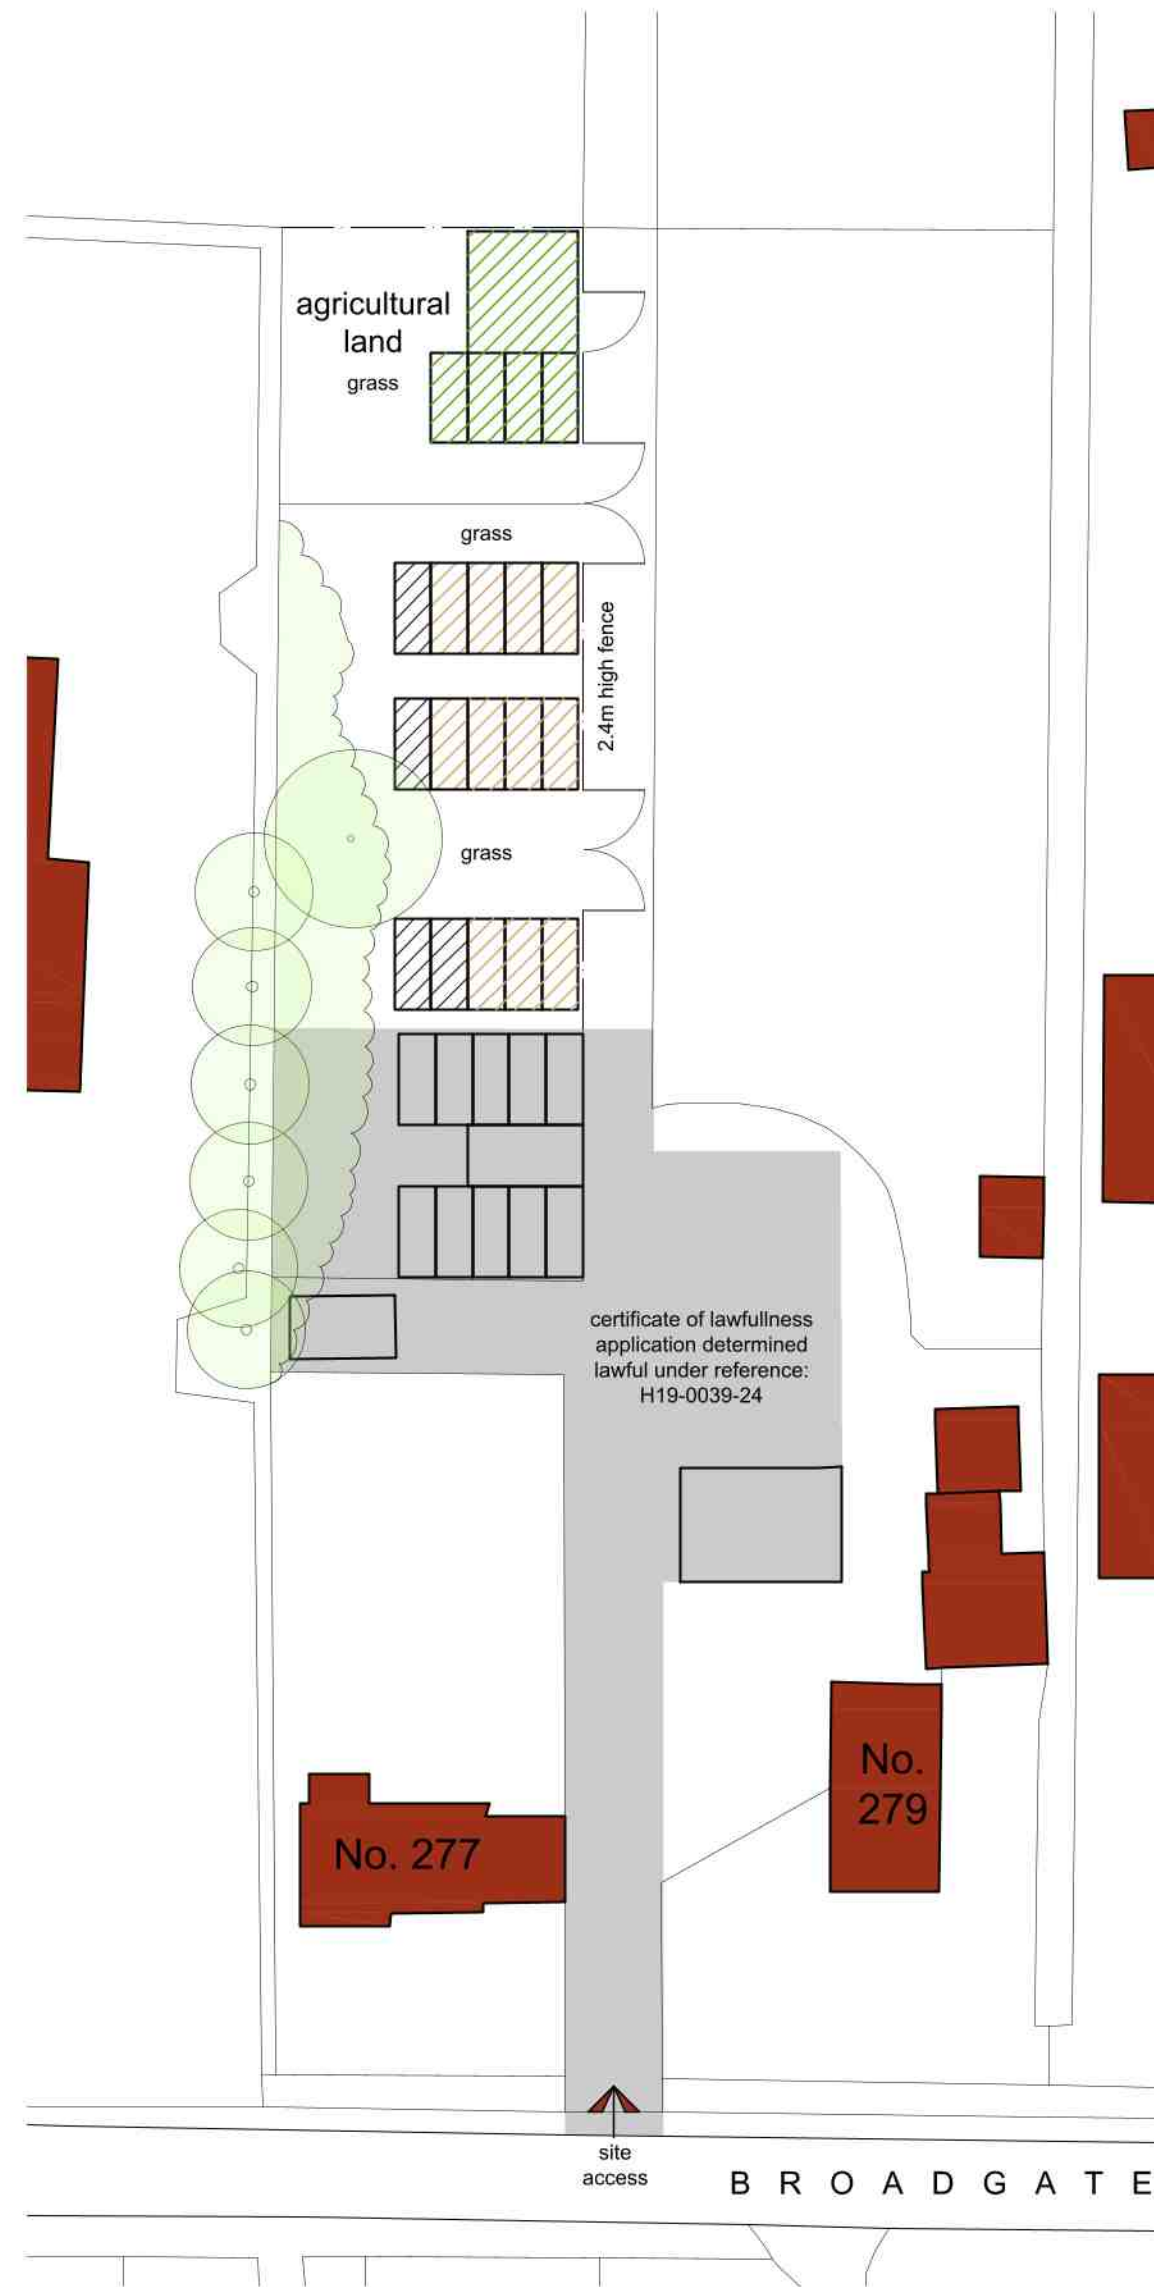


Proposed Site Plan
Scale: 1:500

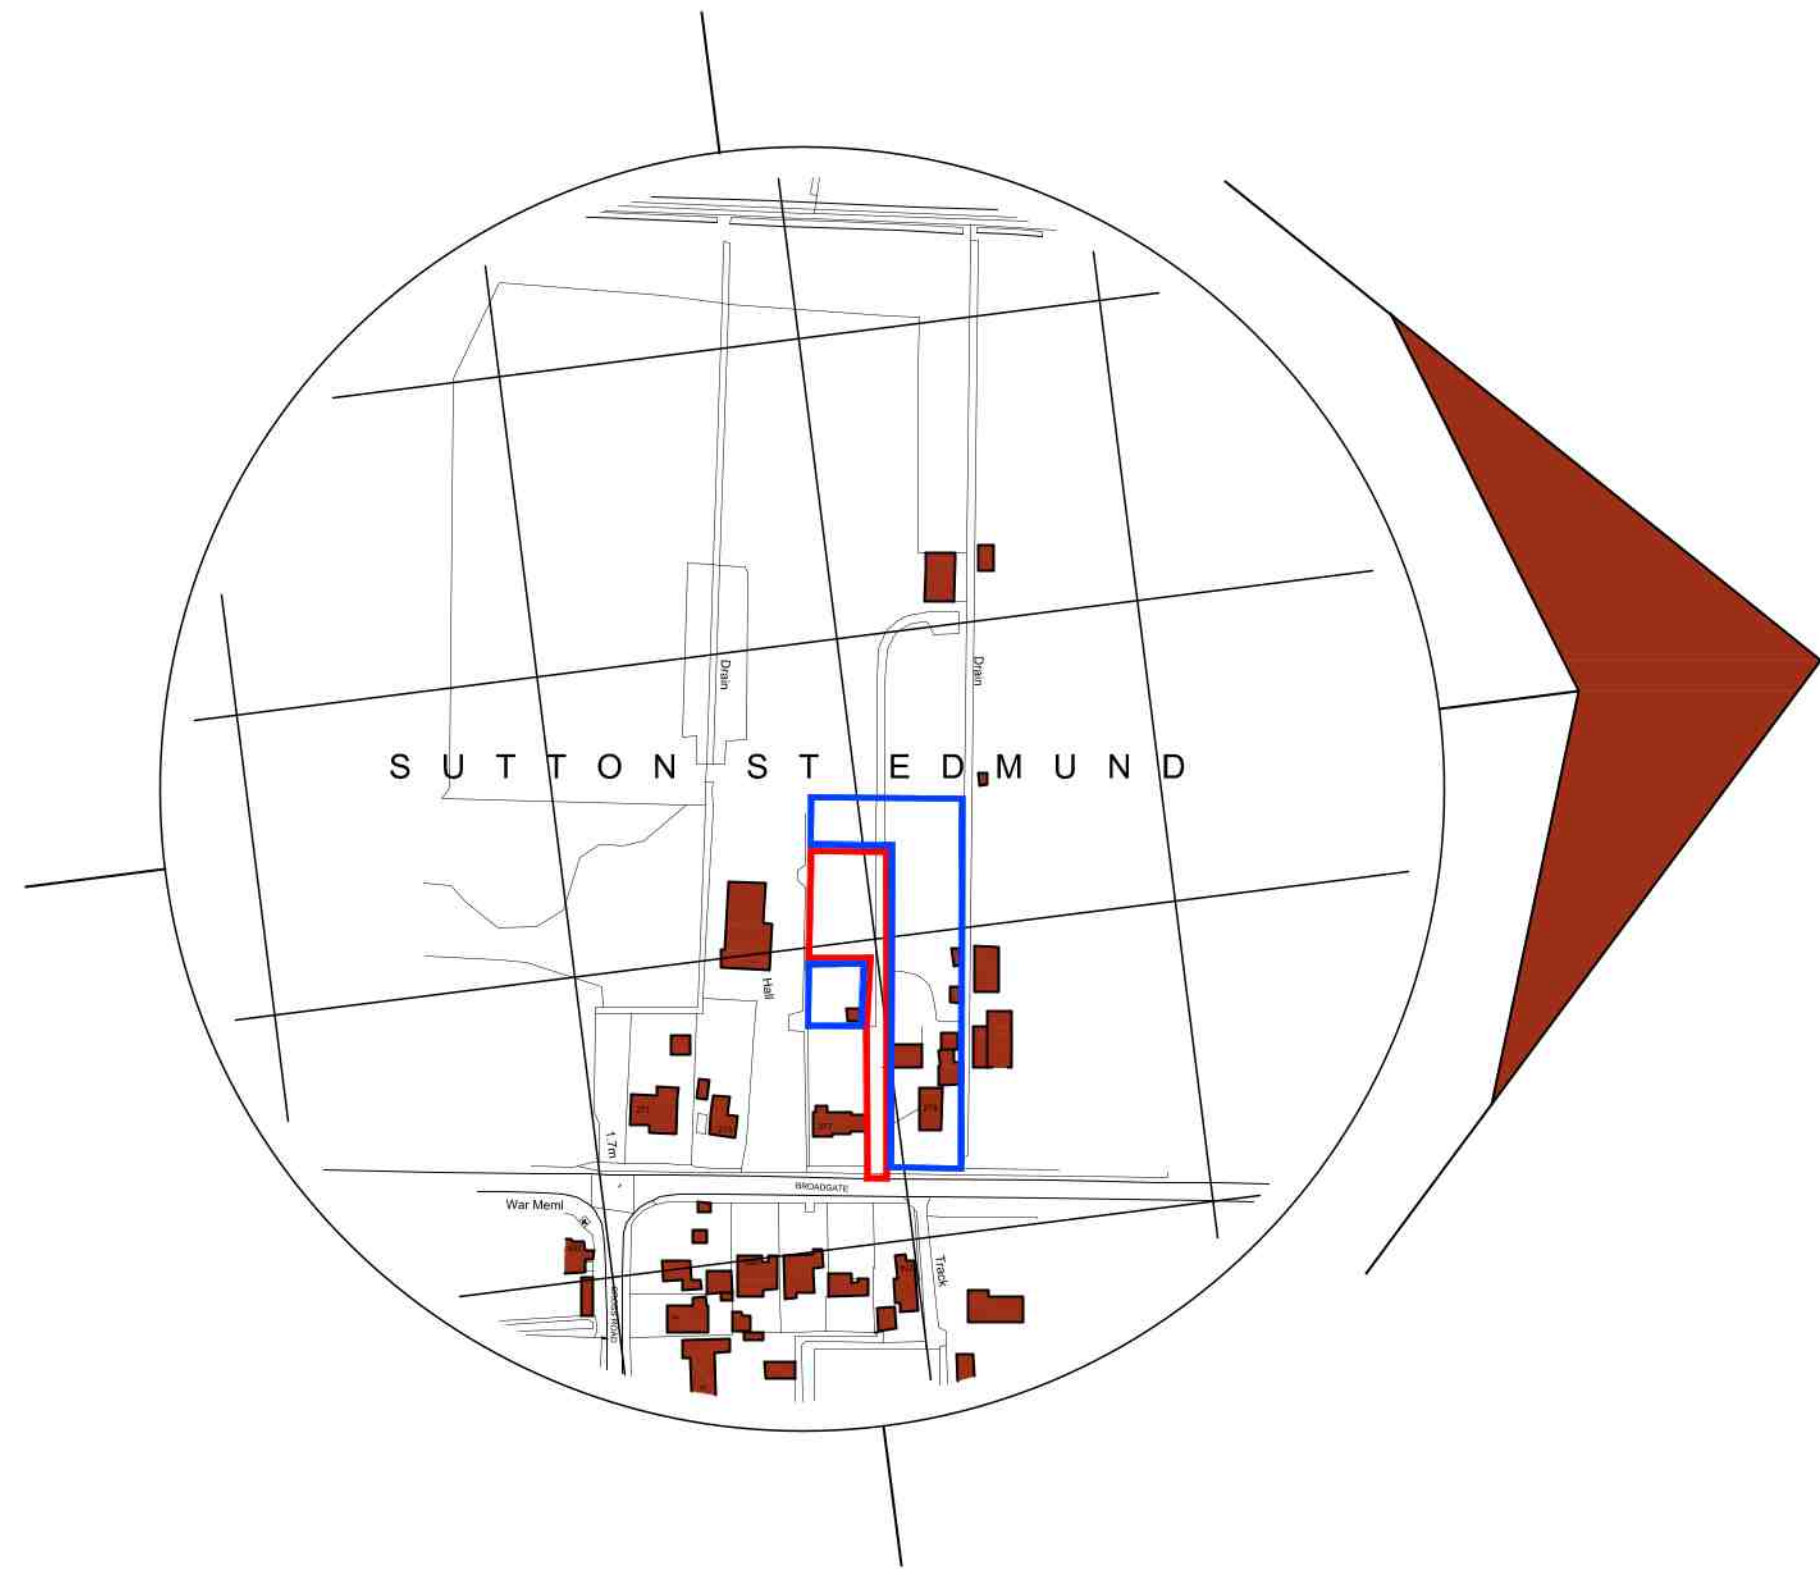


Location Plan
Scale: 1:2500


SITE PLAN KEY

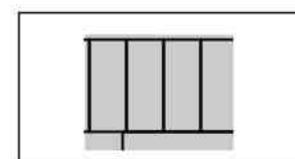


Indicates existing stores on site under existing certificate of lawfulness

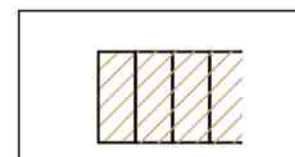


Indicates existing stores on site under new retrospective application 2.4m x 6m x 2.4m

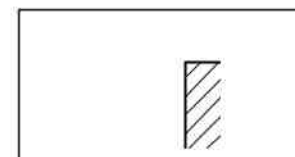


Indicates proposed stores on site 2.4m x 6m x 2.4m

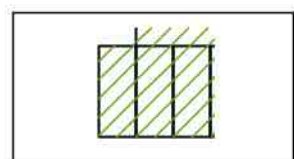


Indicates existing agricultural stores on site

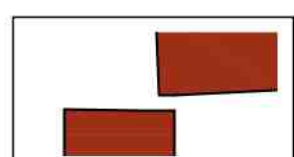


Indicates un-surveyed buildings taken from OS map

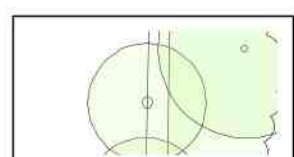


Indicates approximate position of un-surveyed trees, hedging and planting

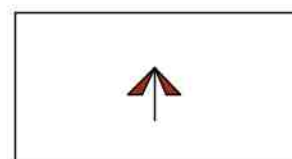

Indicates site access

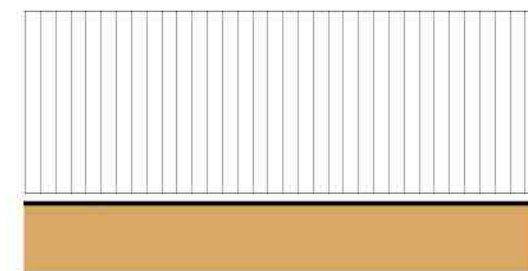

Existing 2.4m High Fencing
Scale: 1:100

 

Revisions

A	July 2024	Amendments following comments from client.
B	July 2024	Amendments following comments from clients.
C	Sept 2024	Amendments following comments from planners.

Status

PLANNING



Swann Edwards Architecture Limited, Black Barn, Fen Road, Guyhirn, Wisbech, Cambs. PE13 4AA
t: 01945 450694 e: info@swannedwards.co.uk w: www.swannedwards.co.uk

Job Title Proposed Change of Use 279 Broadgate, Sutton St Edmund	Date June 2024	Drawn by BR Checked by SJ
Drawing Title Planning Drawing	Job No. SE-2126	Sheet Size A1
	Dwg No. PP1000	Revision C