




FRONT ELEVATION & REAR ELEVATION

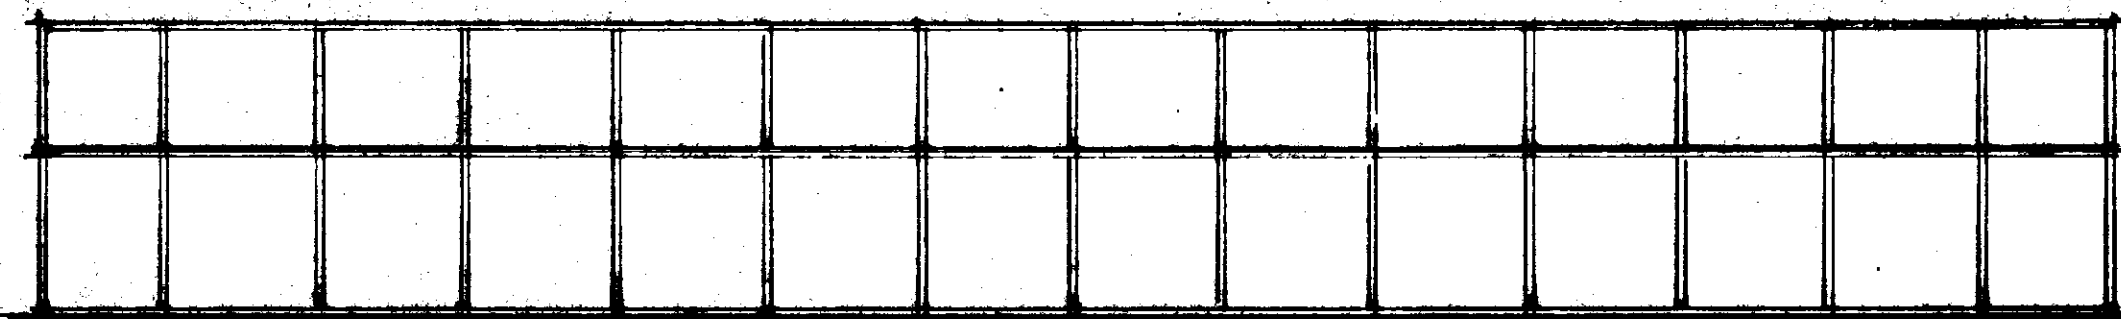

SIDE ELEVATION

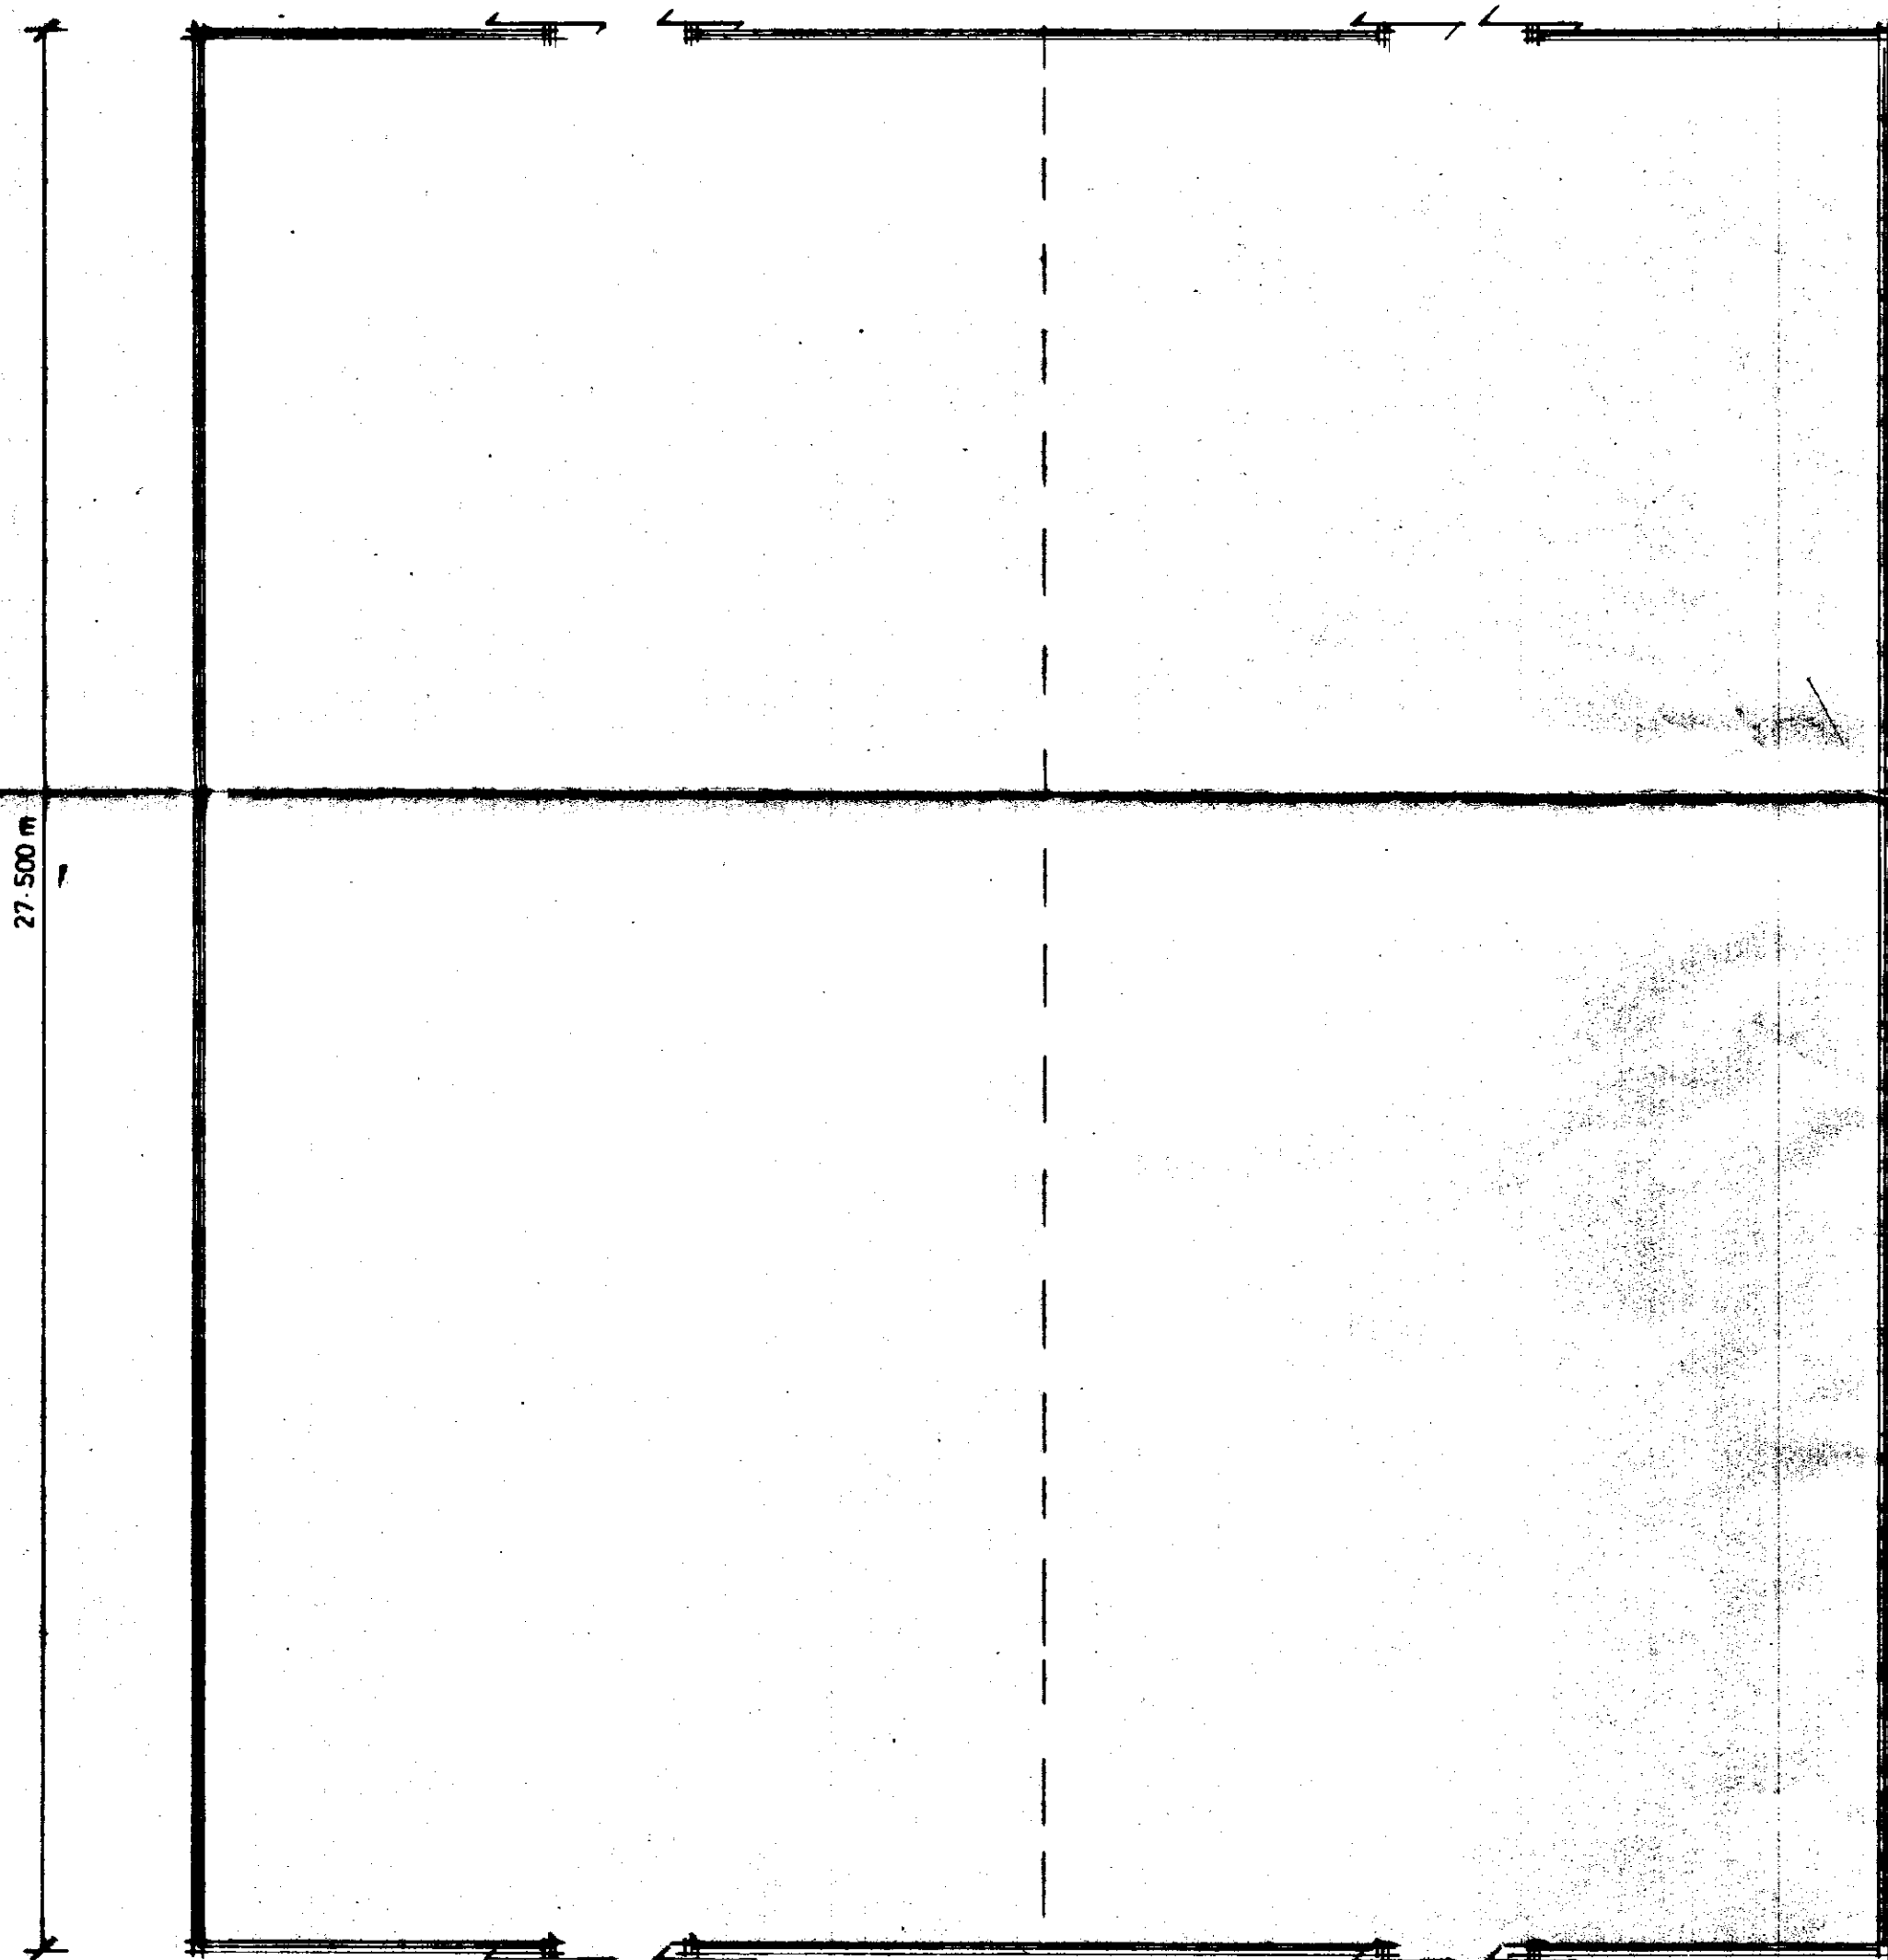


FLOOR PLAN

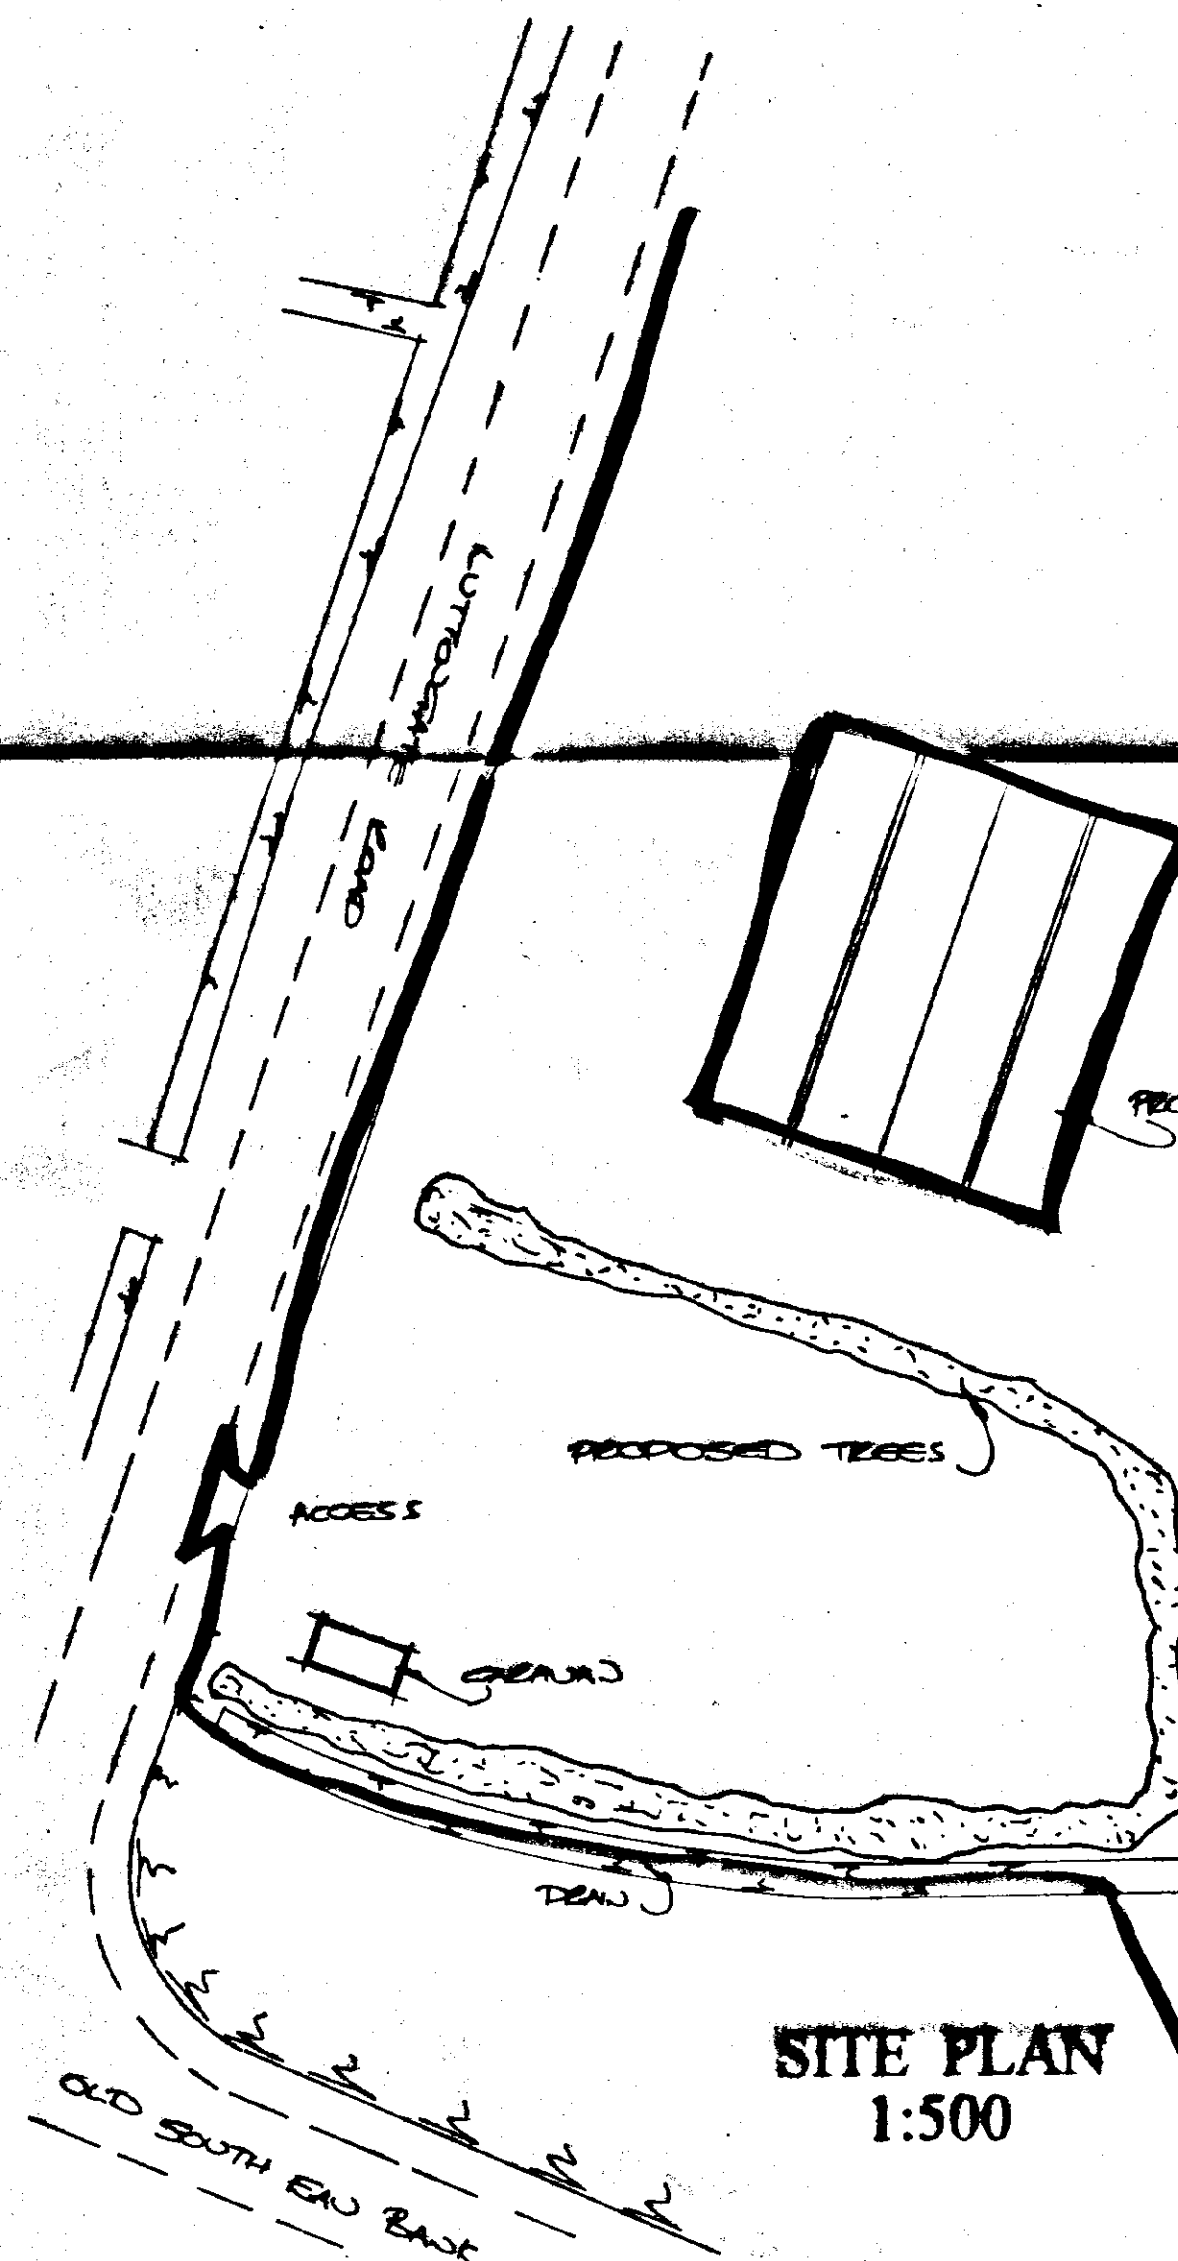

SITE PLAN
1:500

PROPOSED TREE PLANTING STRIP
TO CONSIST OF:
78.5 LEEKARDI
30.0 SMALL FIRE BUSHES
CAMBUSH ROSE HEDGE
30.0 PLUMB TREES
12.0 APPLE TREES
12.0 ROVER'S CURENT
BUSHES

SOUTH HOLLAND
HOUSING & PLANNING
24 JUL 1998
Ref: 692/98

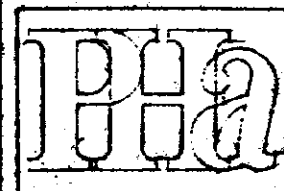		Peter Humphrey associates 19 Chapel Road, Wisbech, Cambridgeshire PE11 1RF Telephone 01945 466966 Fax 01945 466483	
PROJECT Proposed Glasshouse The Paddocks Lutlington Road Throckenholt			
CLIENT W Price		JOB NO 1517	
DATE July 1998	SCALE 1:100		
REVISED _____			

		British Institute of Architectural Technologists	

COPYRIGHT: THIS DRAWING MUST NOT BE ISSUED, LOANED OR COPIED WITHOUT THE CONSENT OF THE ABOVE PRACTICE.