




Existing Elevations

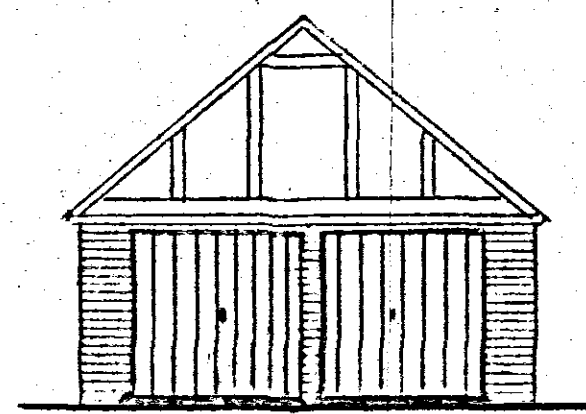


Front

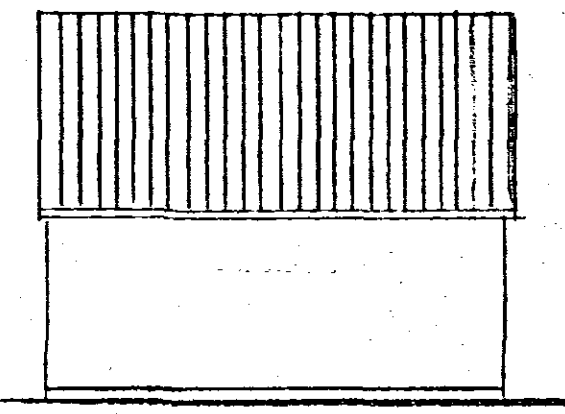

Side

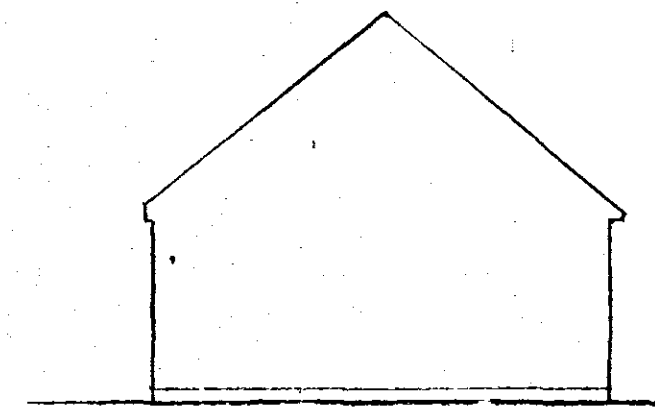


Rear

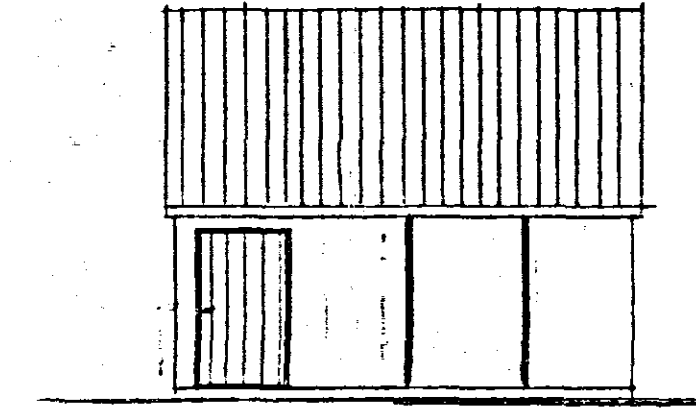


Side


Proposed Elevations

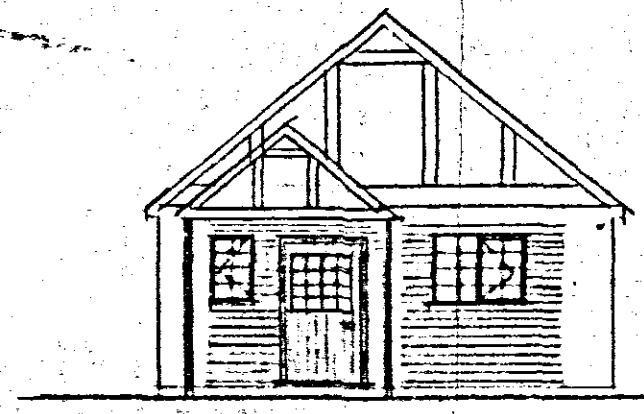


Front

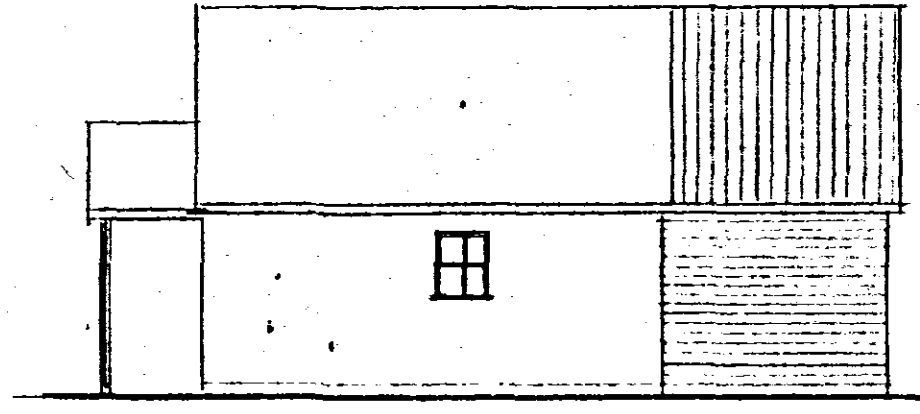


Side

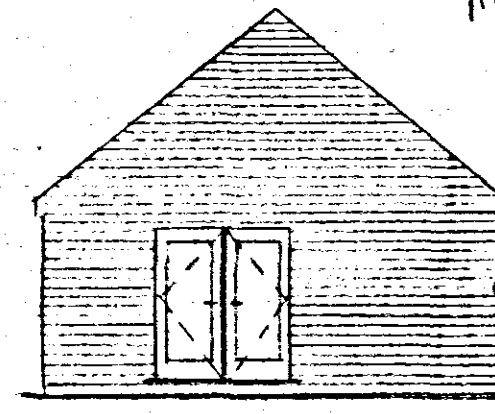


Rear

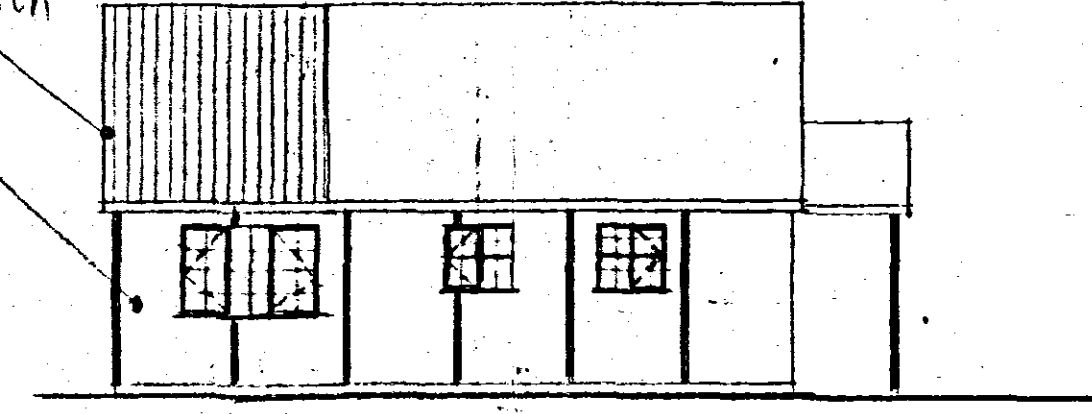


Side

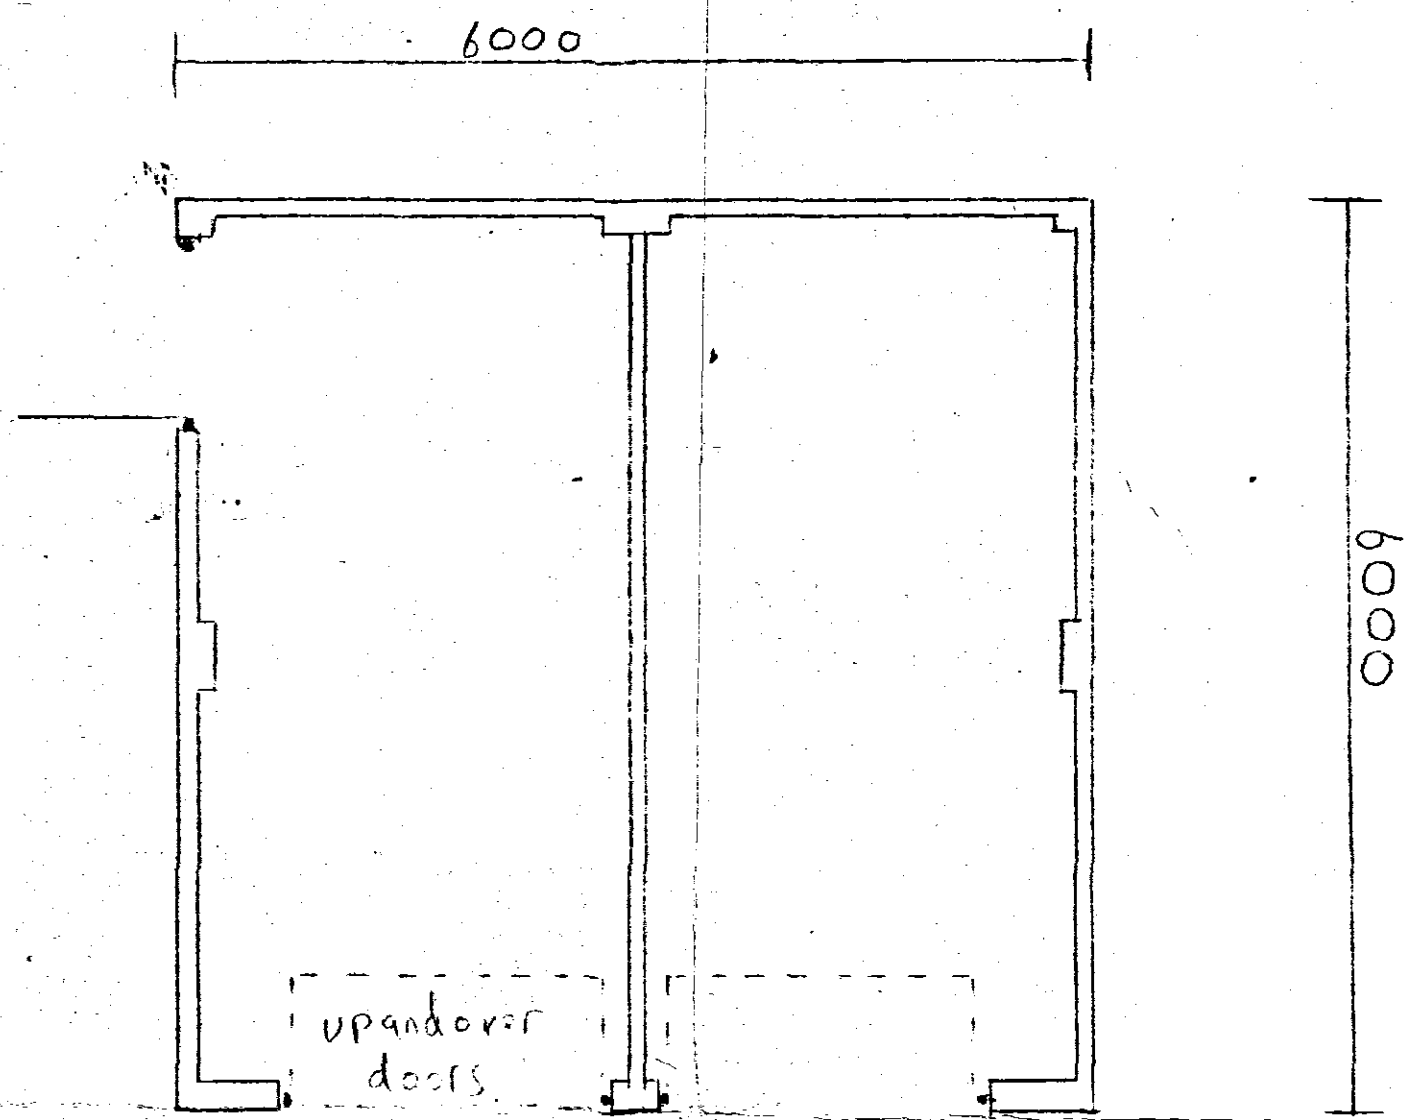

Existing Floor Plan

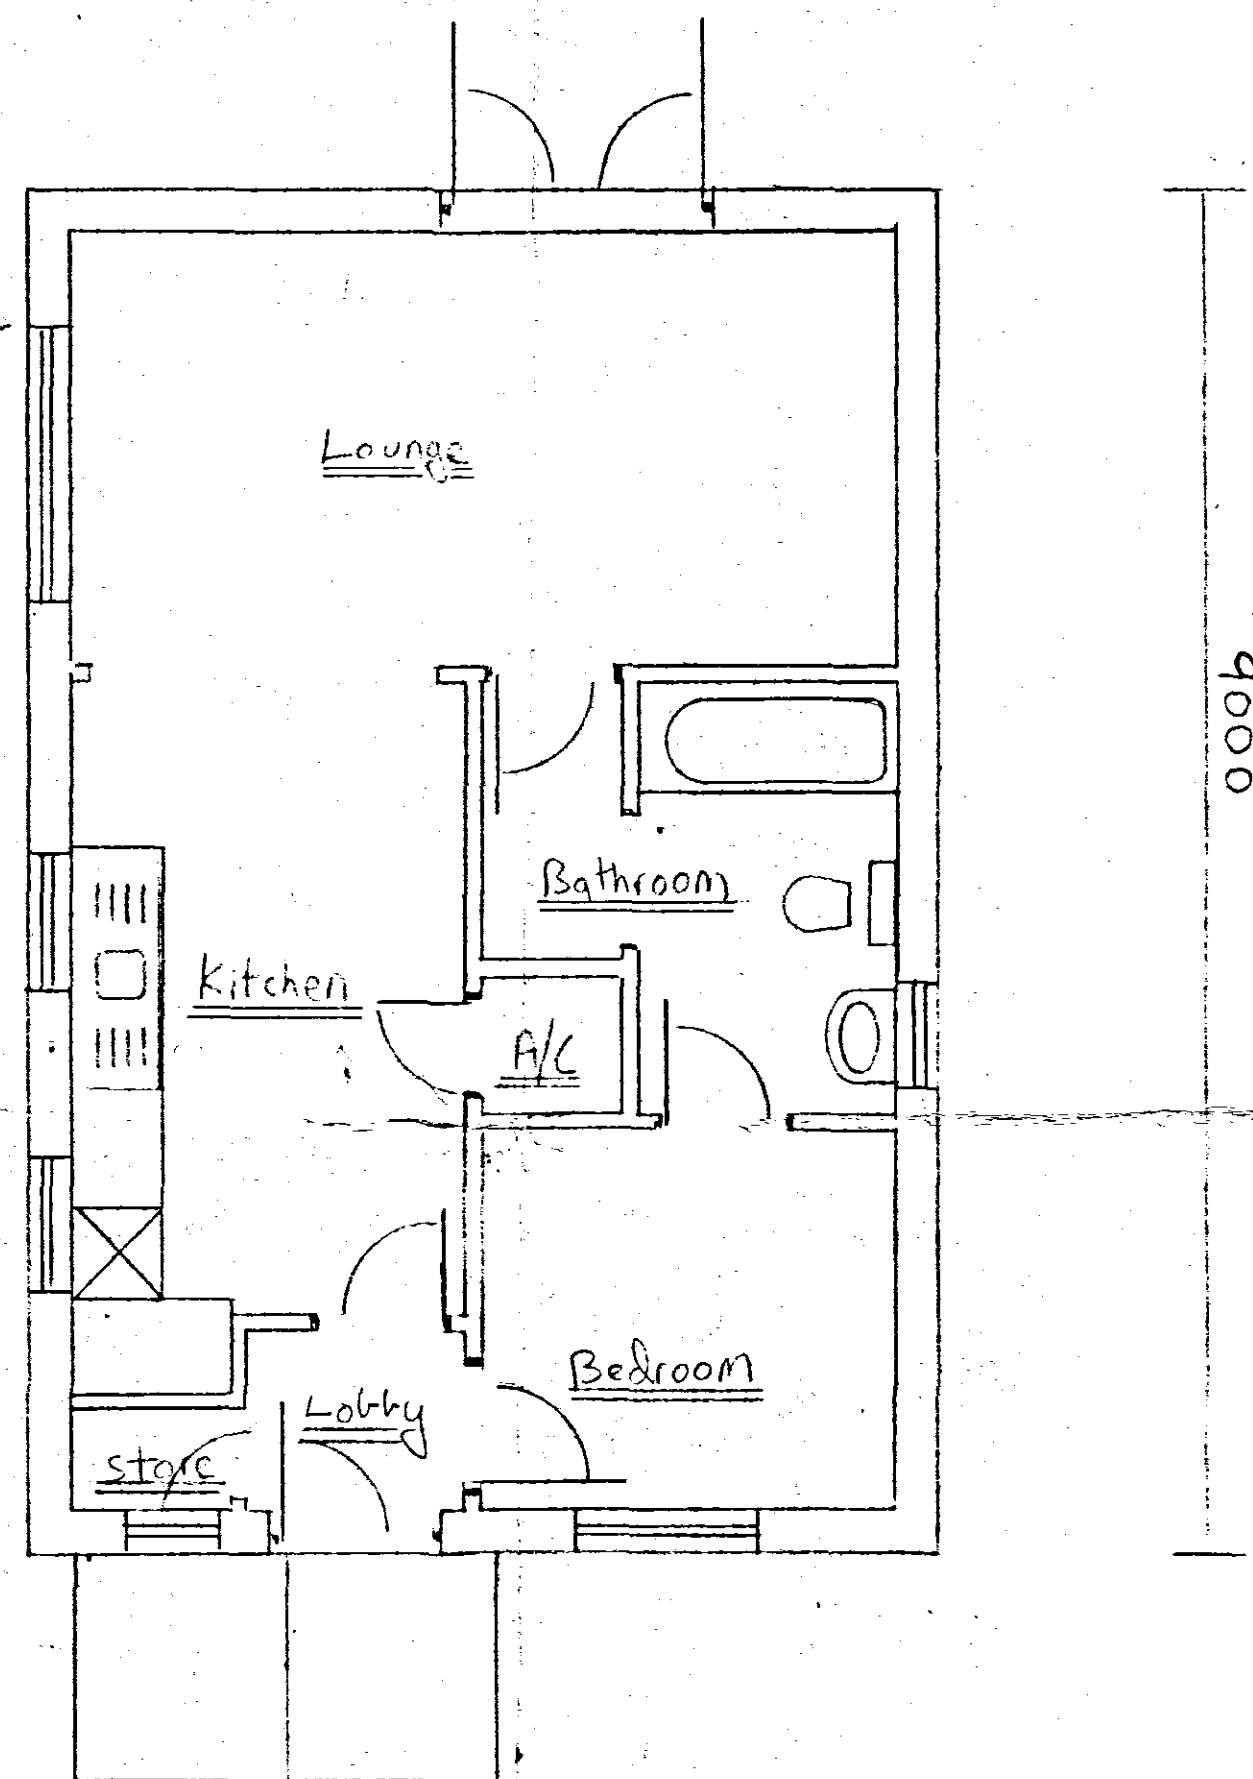

Proposed Floor Plan

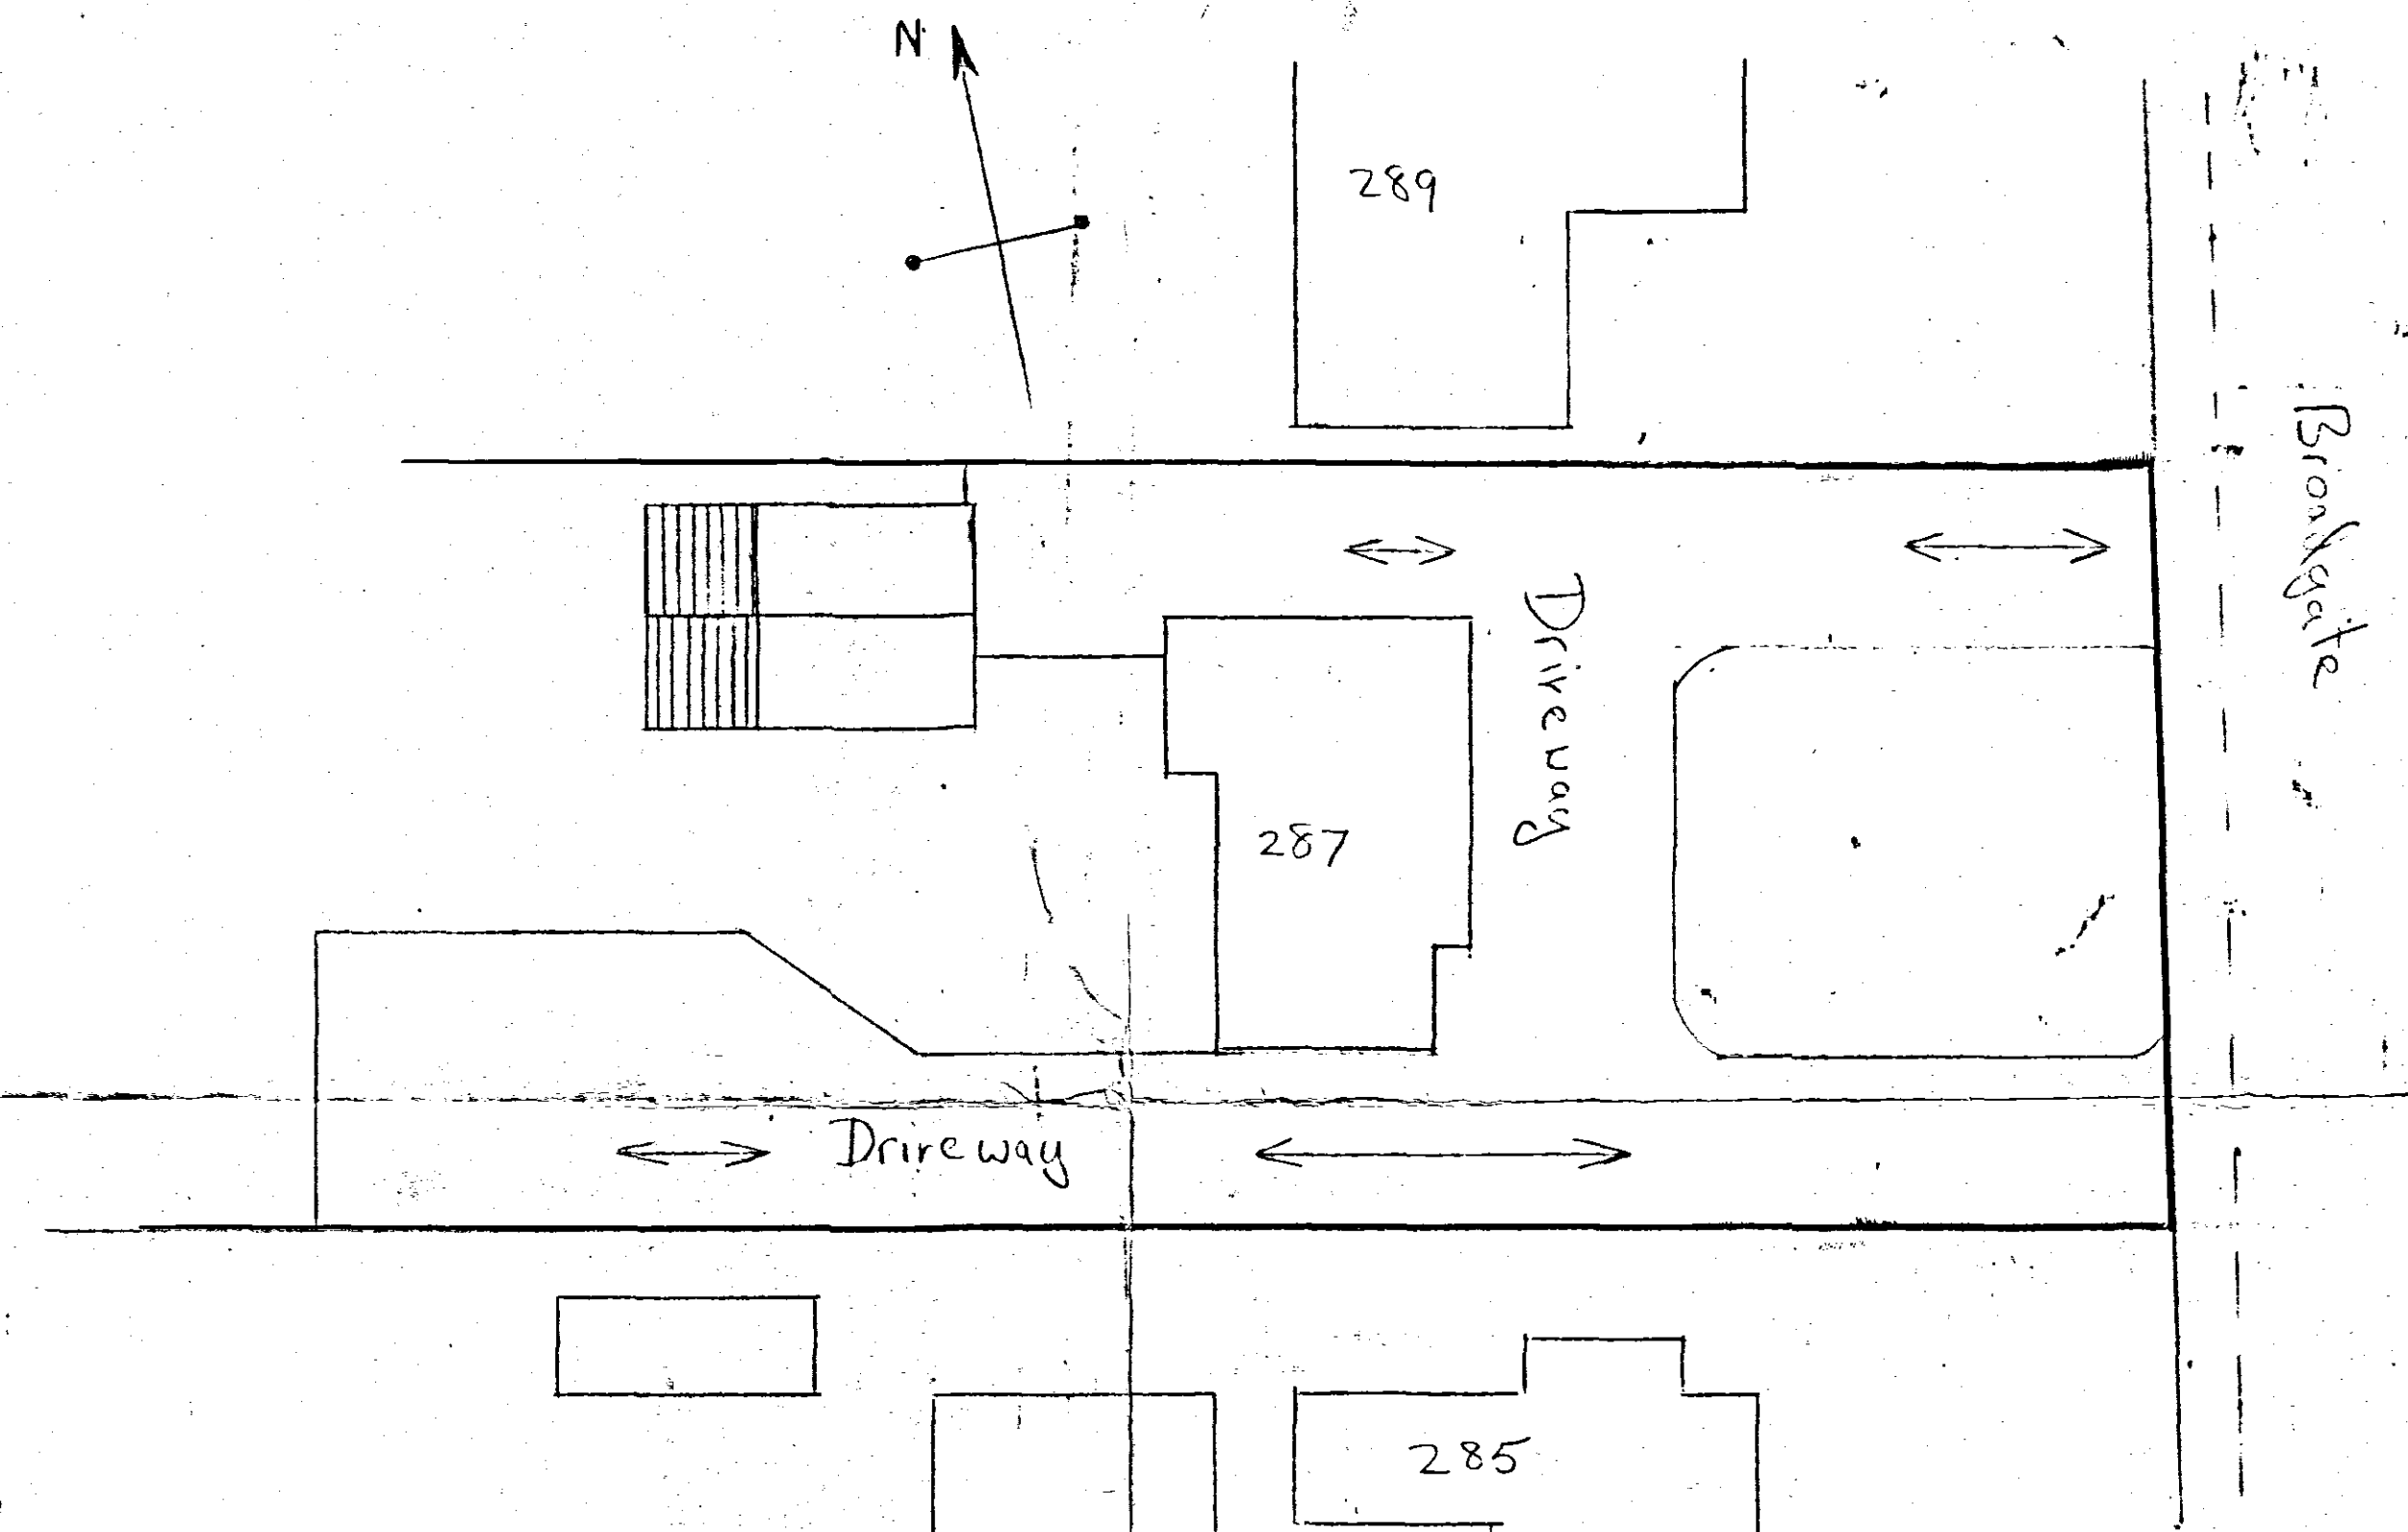

Site Plan 1:200

**DETERMINED
PLAN**

Proposed conversion of
garage for self
contained elderly
person unit.

For
Mr & Mrs Brown
at
287 Broadgate
Sutton St Edmunds

Planning I

Scale 1:50 and 1:100

Drawings by

AAB (Anfoss Ltd)
87, Leverington Common,
Leverington,
WISBECH,
CAMBS.

Tel. 01945 466266
or 07836 246446

28/11/07
0707/07