



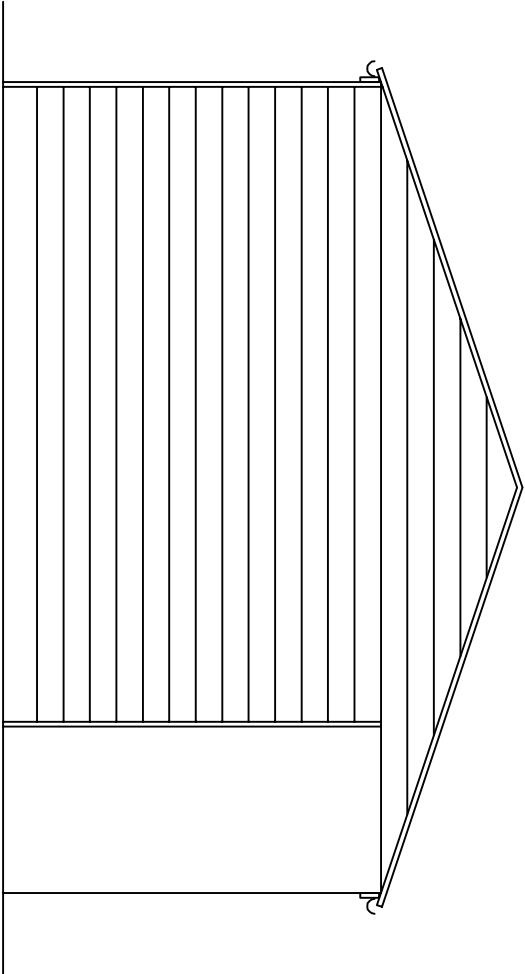


END ELEVATION





FRONT ELEVATION

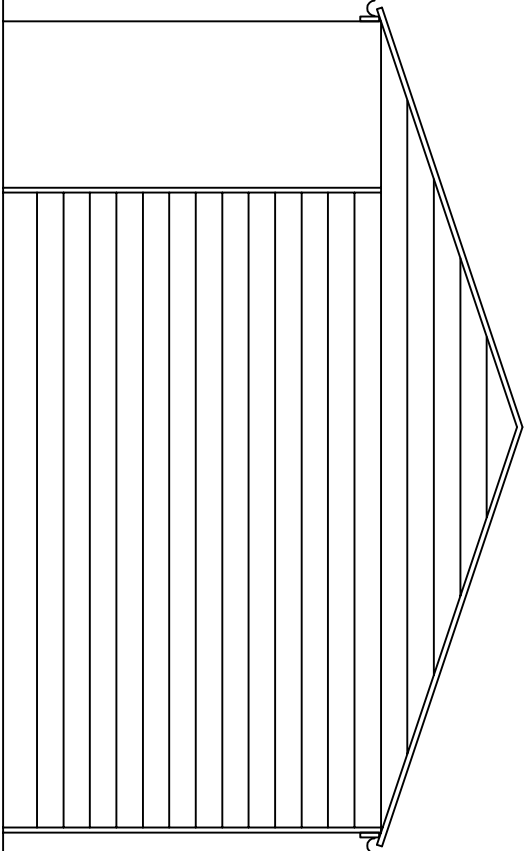


END ELEVATION

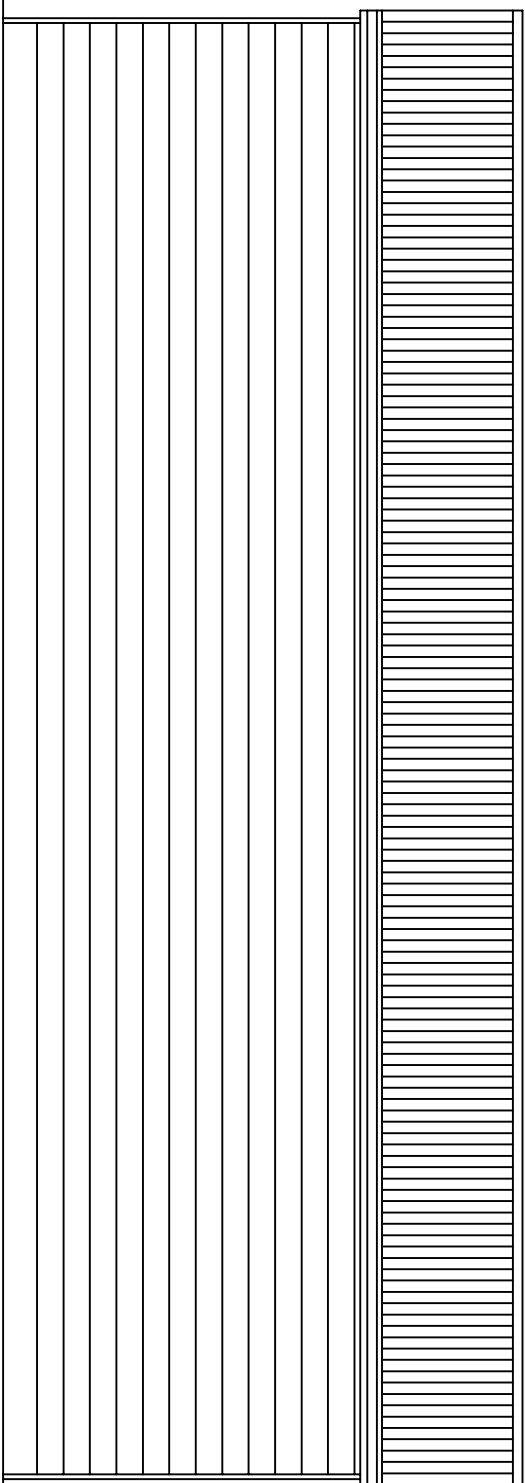

REAR ELEVATION

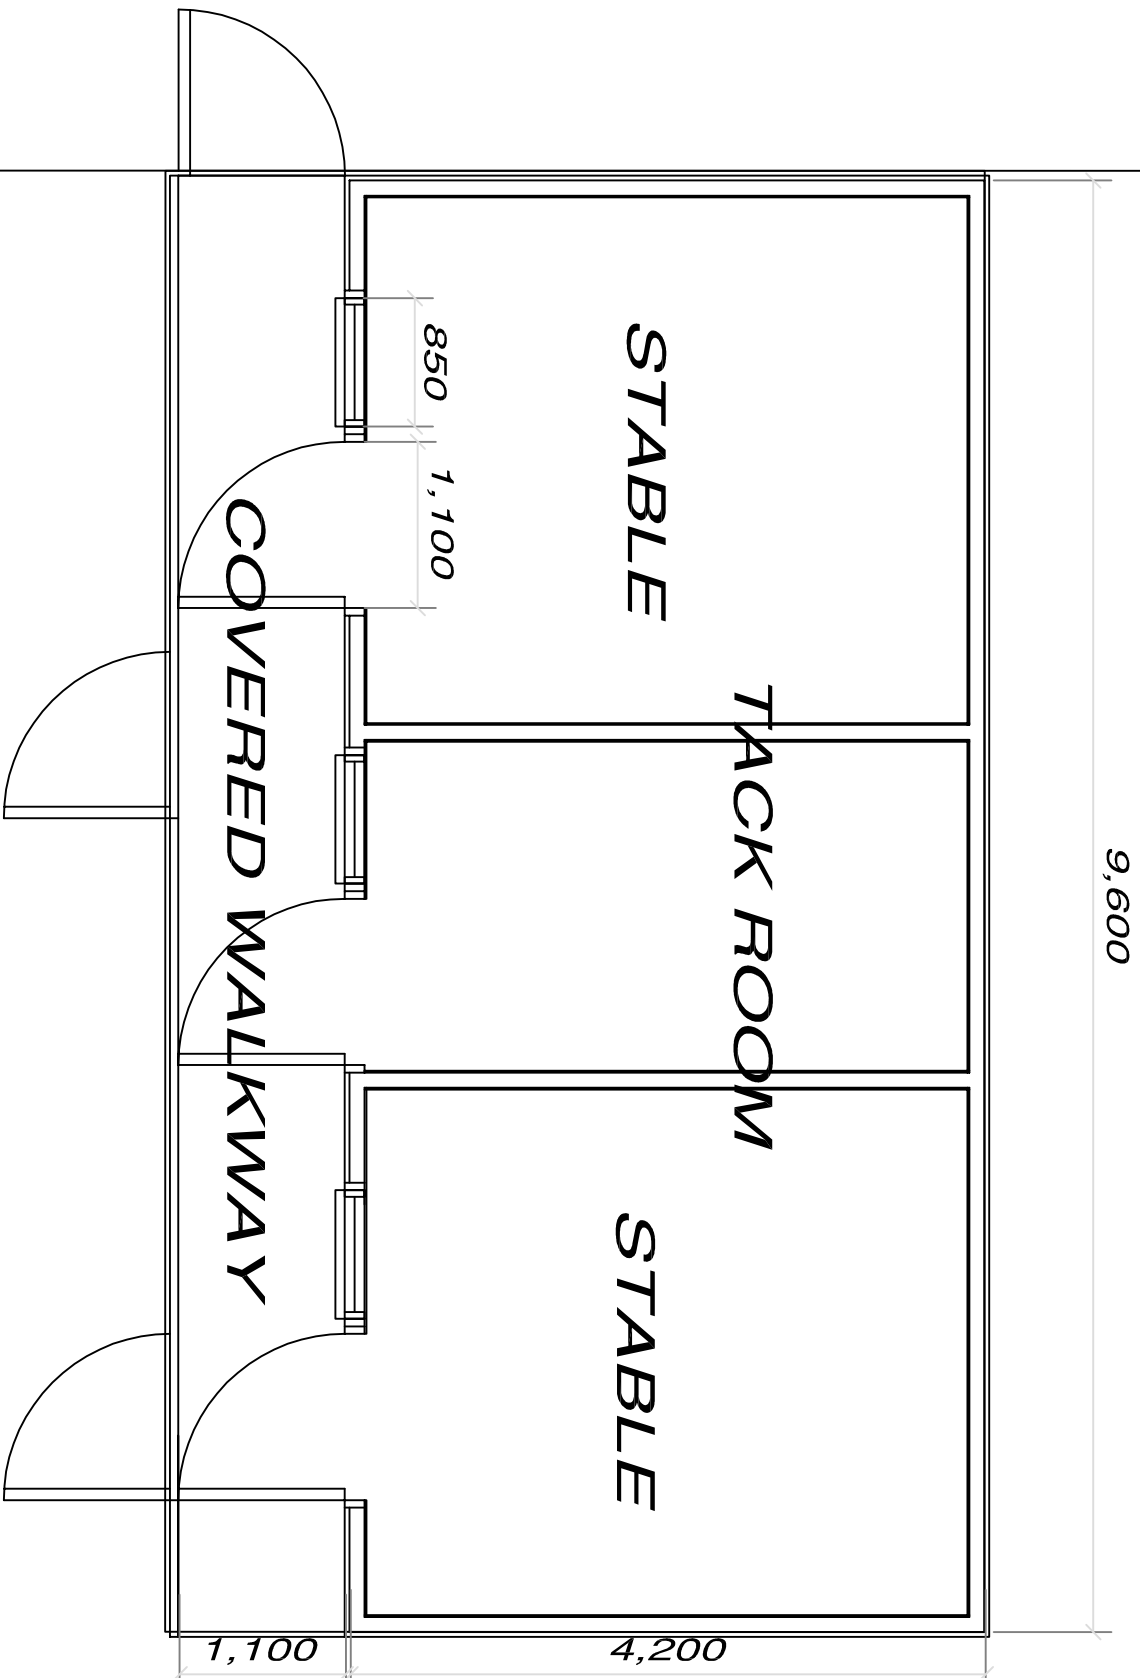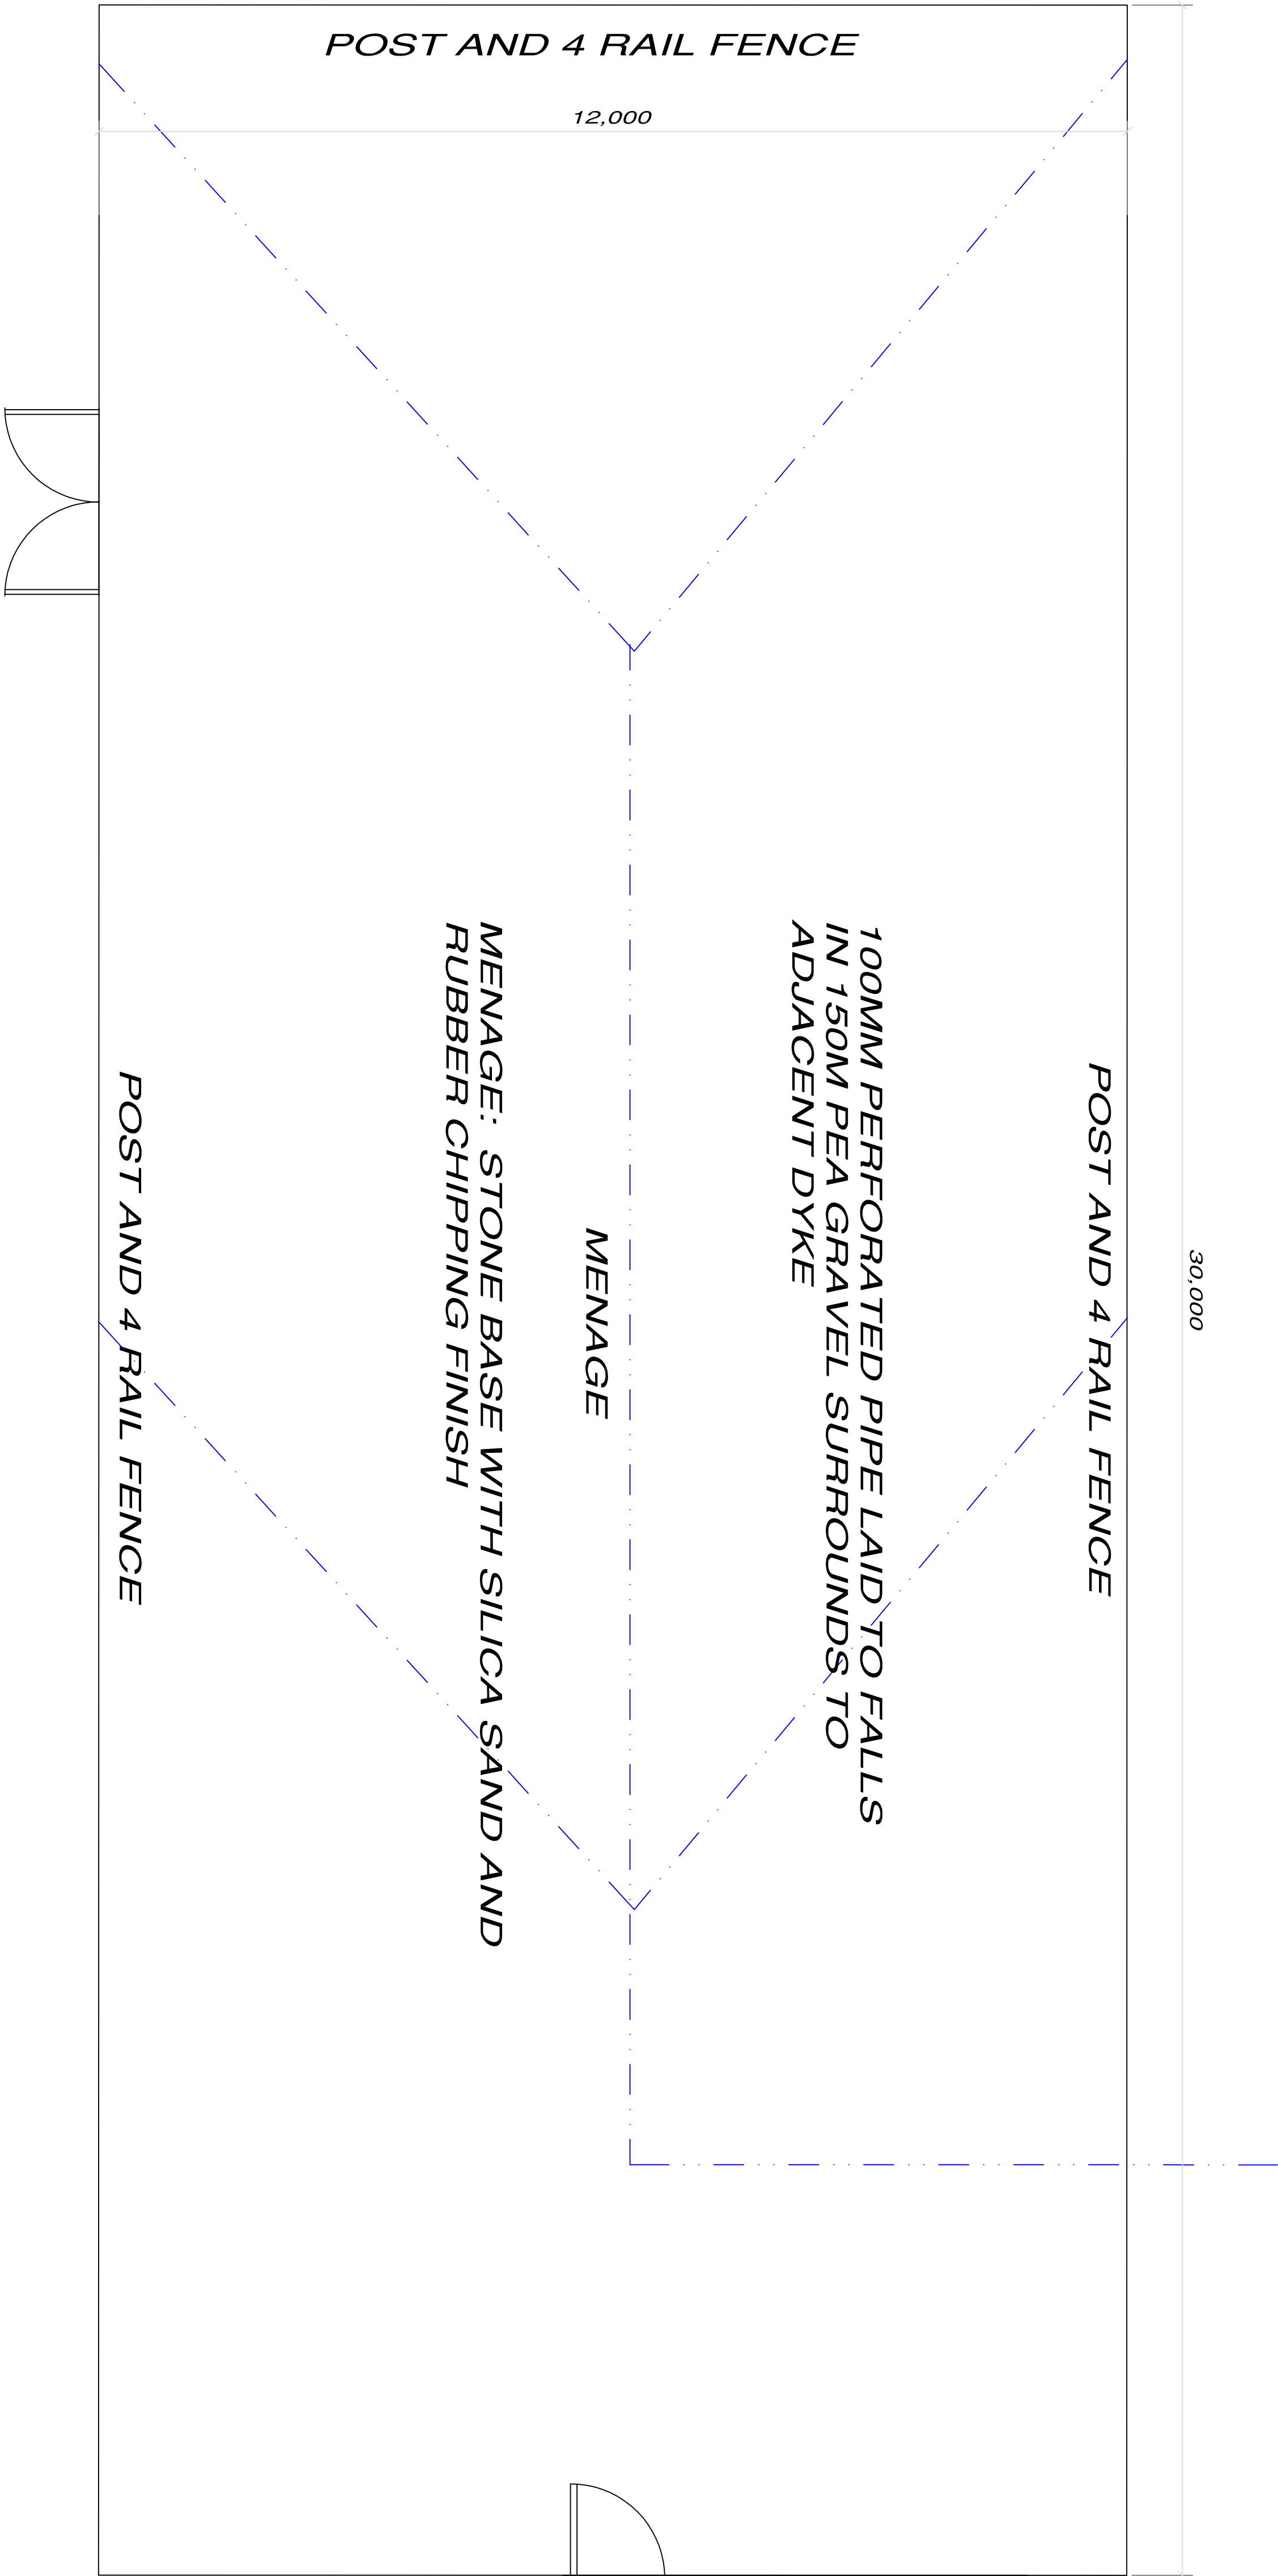


SOILED BEDDING AND DUNG
TO BE LOADED ONTO A TRAILER
AND TRANSPORTED TO A LOCAL
FERTILISER

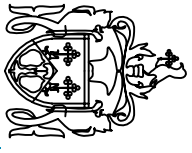

Highly Commended
Building Award of Kingston
Residential New Build
a Best Worklife The Mayor Award for Design in the Environment 2011



LABC
Building
Design Awards
Highly Commended
Heritage award New Build
2009

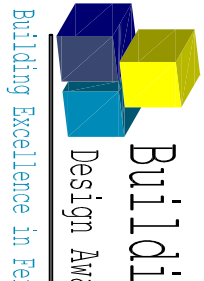

BuildingLABC
Design Awards
Highly Commended
Heritage award New Build
2009

DBDS

DAVID BROKER DESIGN SERVICES		ARCHITECTURAL TECHNICIANS	
CONCEPT 2000		DANBURY HOUSE STATION ROAD	
DESIGN AND DEVELOPMENT		WIMBORNE ST MARY	
LTD		WIMBORNE ST MARY	
ESTABLISHED 1975		E-mail: david.broker@kennet.com	
Issue:	No 1 For client comment and approval		
Client:	Issued prior to Council approval and subject to amendment		
Drawing No:	MR. MRS. S. R. WARD		
Project:	1866 SRW 1 GA PLAN		
Site:	PROPOSED STABLE ROOM AND MENAGE FOR PRIVATE DOMESTIC USE ONLY		
Proposed:	EAST WARD LETTINGHAM ROAD GRANDY HILL		
Plan Scale:	1:50 @ A1	Drawn:	DB
		Checked:	
		Revision No.:	
		Drawn:	
		Date:	JULY 15

DO NOT SCALE (USE THE DRAWING) - All dimensions to be verified on site. - This drawing is the property of David Broker Design Services and is not to be reproduced for any commercial work without prior approval. David Broker of Concept 2000 Ltd is not to be held responsible for any contractors work undertaken prior to approval of the correct approved plans are issued. - Any alterations to details or specifications may be agreed by the approved and signed off by David Broker Design Services. - Any alterations to details or specifications may be agreed by the approved and signed off by David Broker Design Services.