


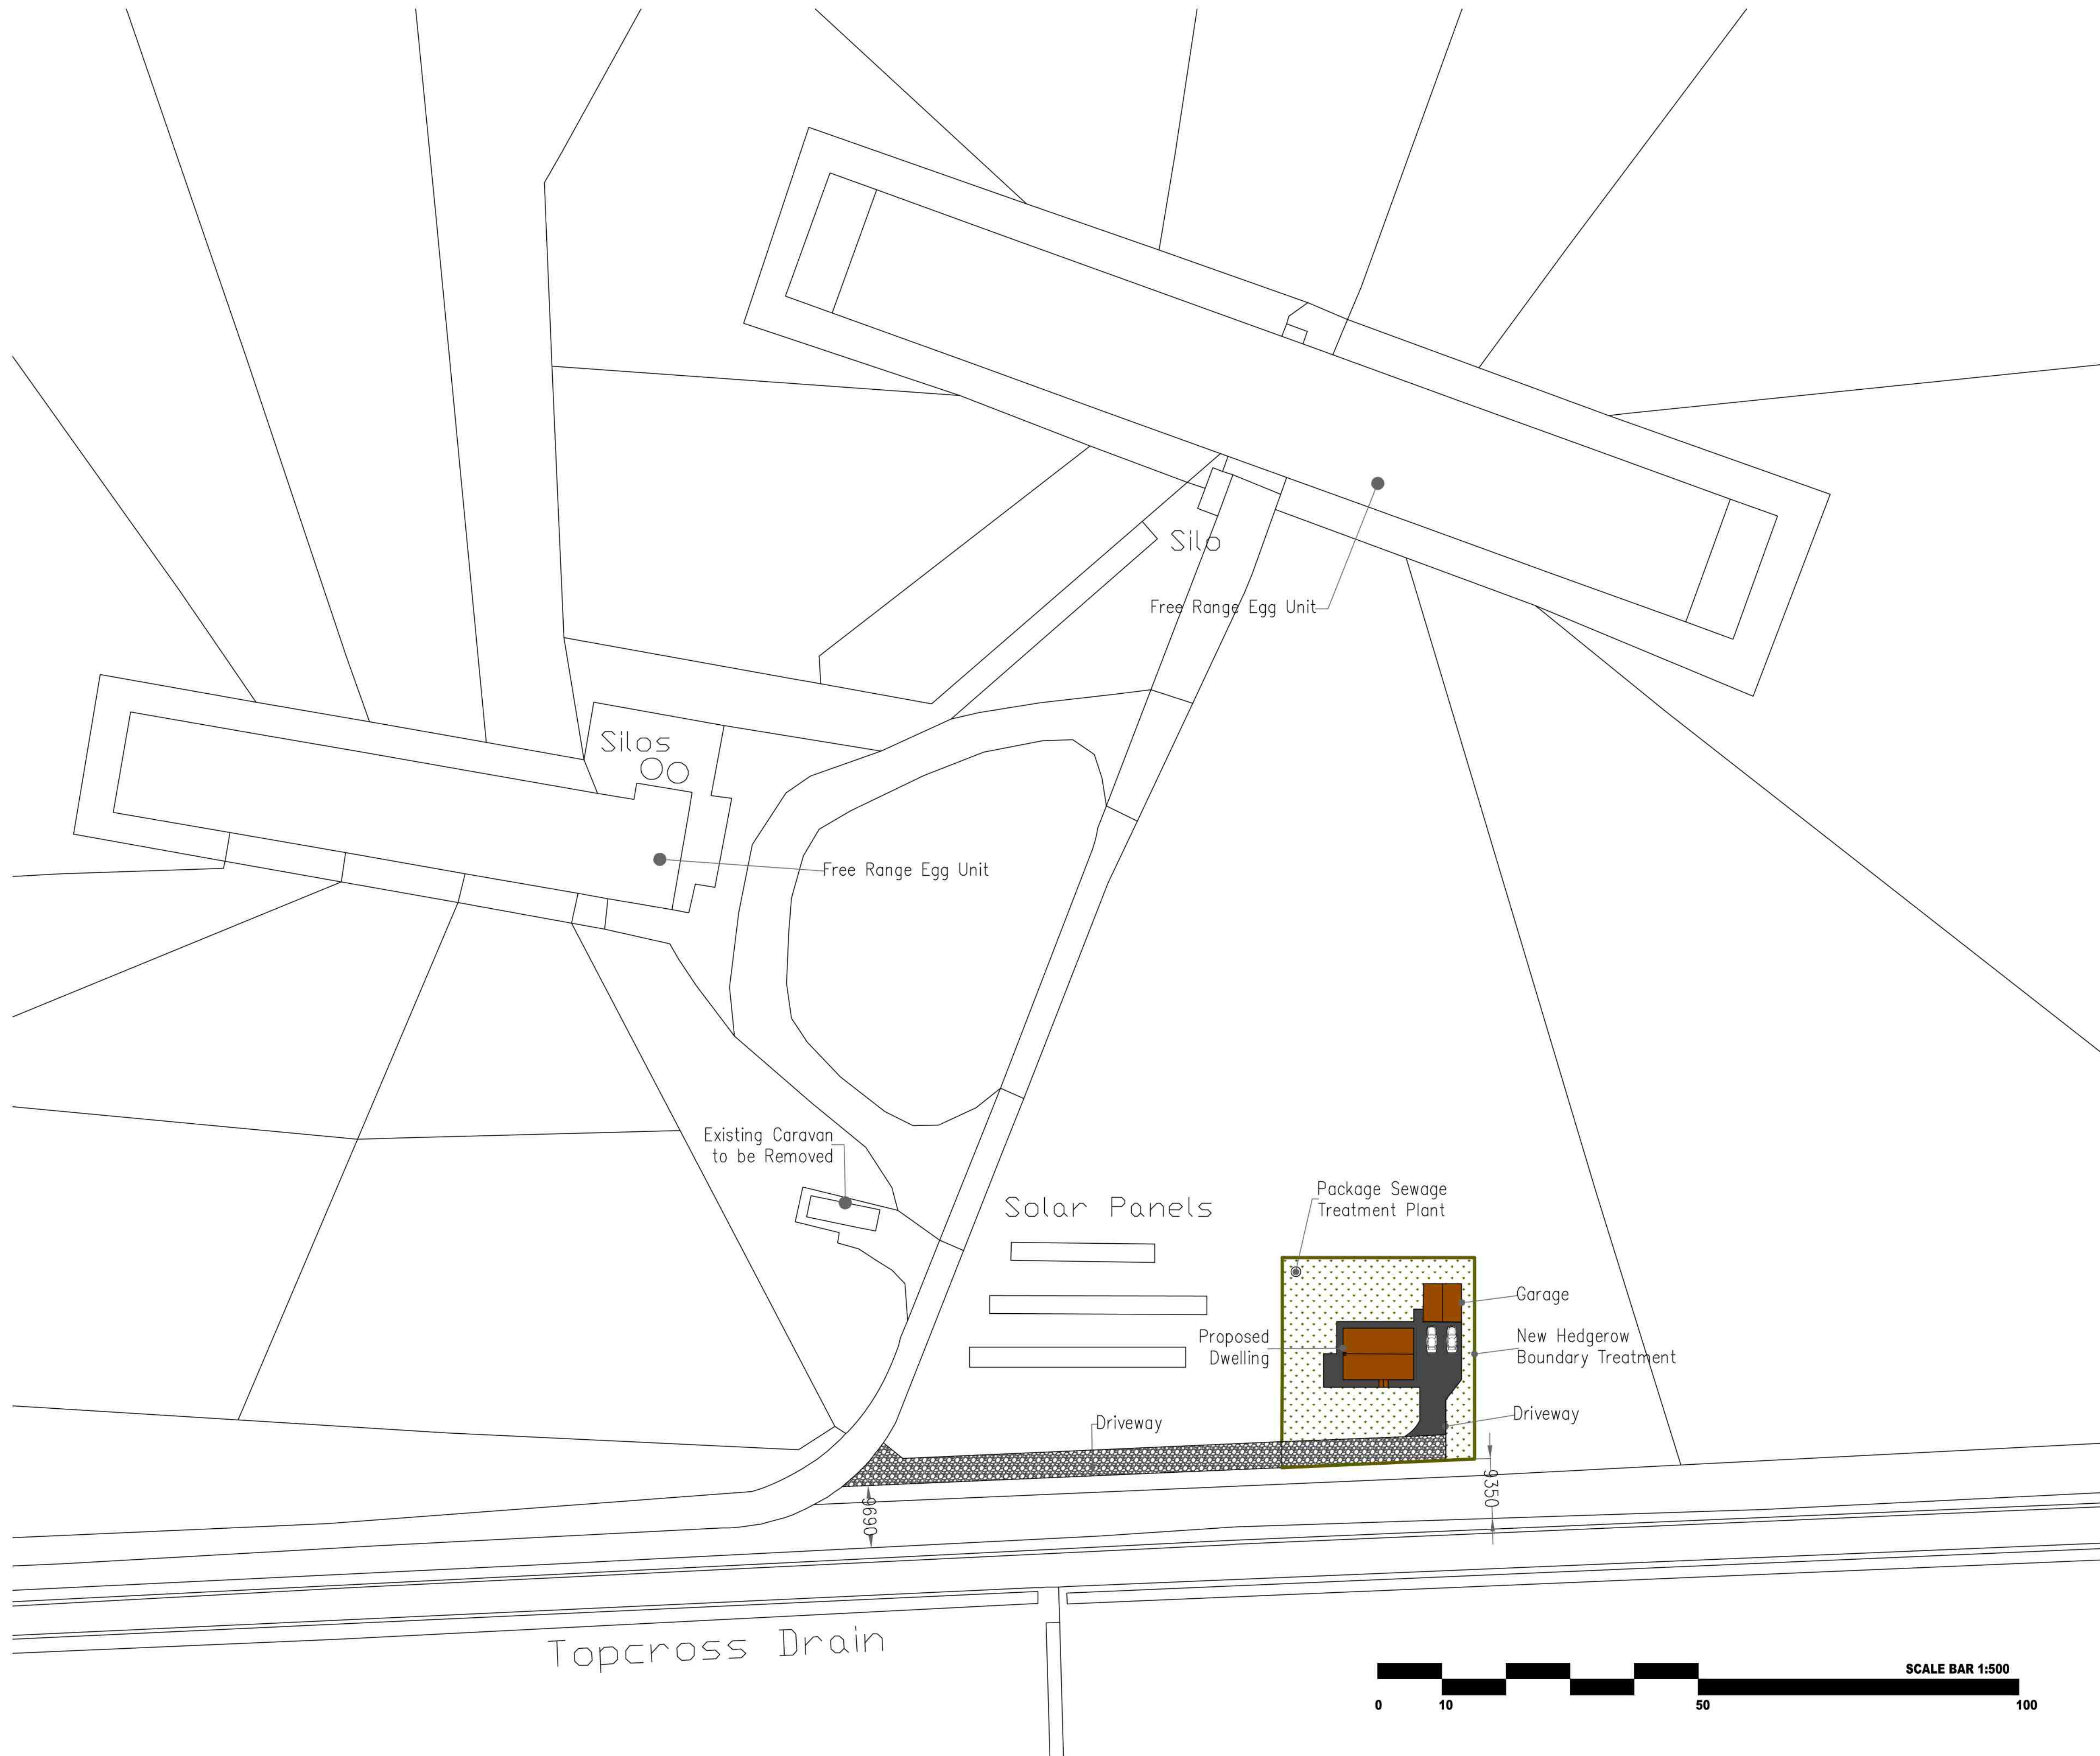

Drawing
Site Plan A1

Station Farm Offices, Wansford Road, Nafferton,
 Driffield, East Yorkshire, YO25 8NJ
 T : 01377 253363
 E : ian@harrisonpick.co.uk
sam@harrisonpick.co.uk
 W : www.harrisonpick.co.uk

Project
 James Gent. Agricultural Workers Dwelling

Scale	1:500	@ A1
Drw No.	IP/JG/02A	Rev: -
Drawn by:	IP	Date: Sept 2024

The drawing is the copyright of Harrison Pick Ltd and should not be altered, copied or reproduced without written consent.

