



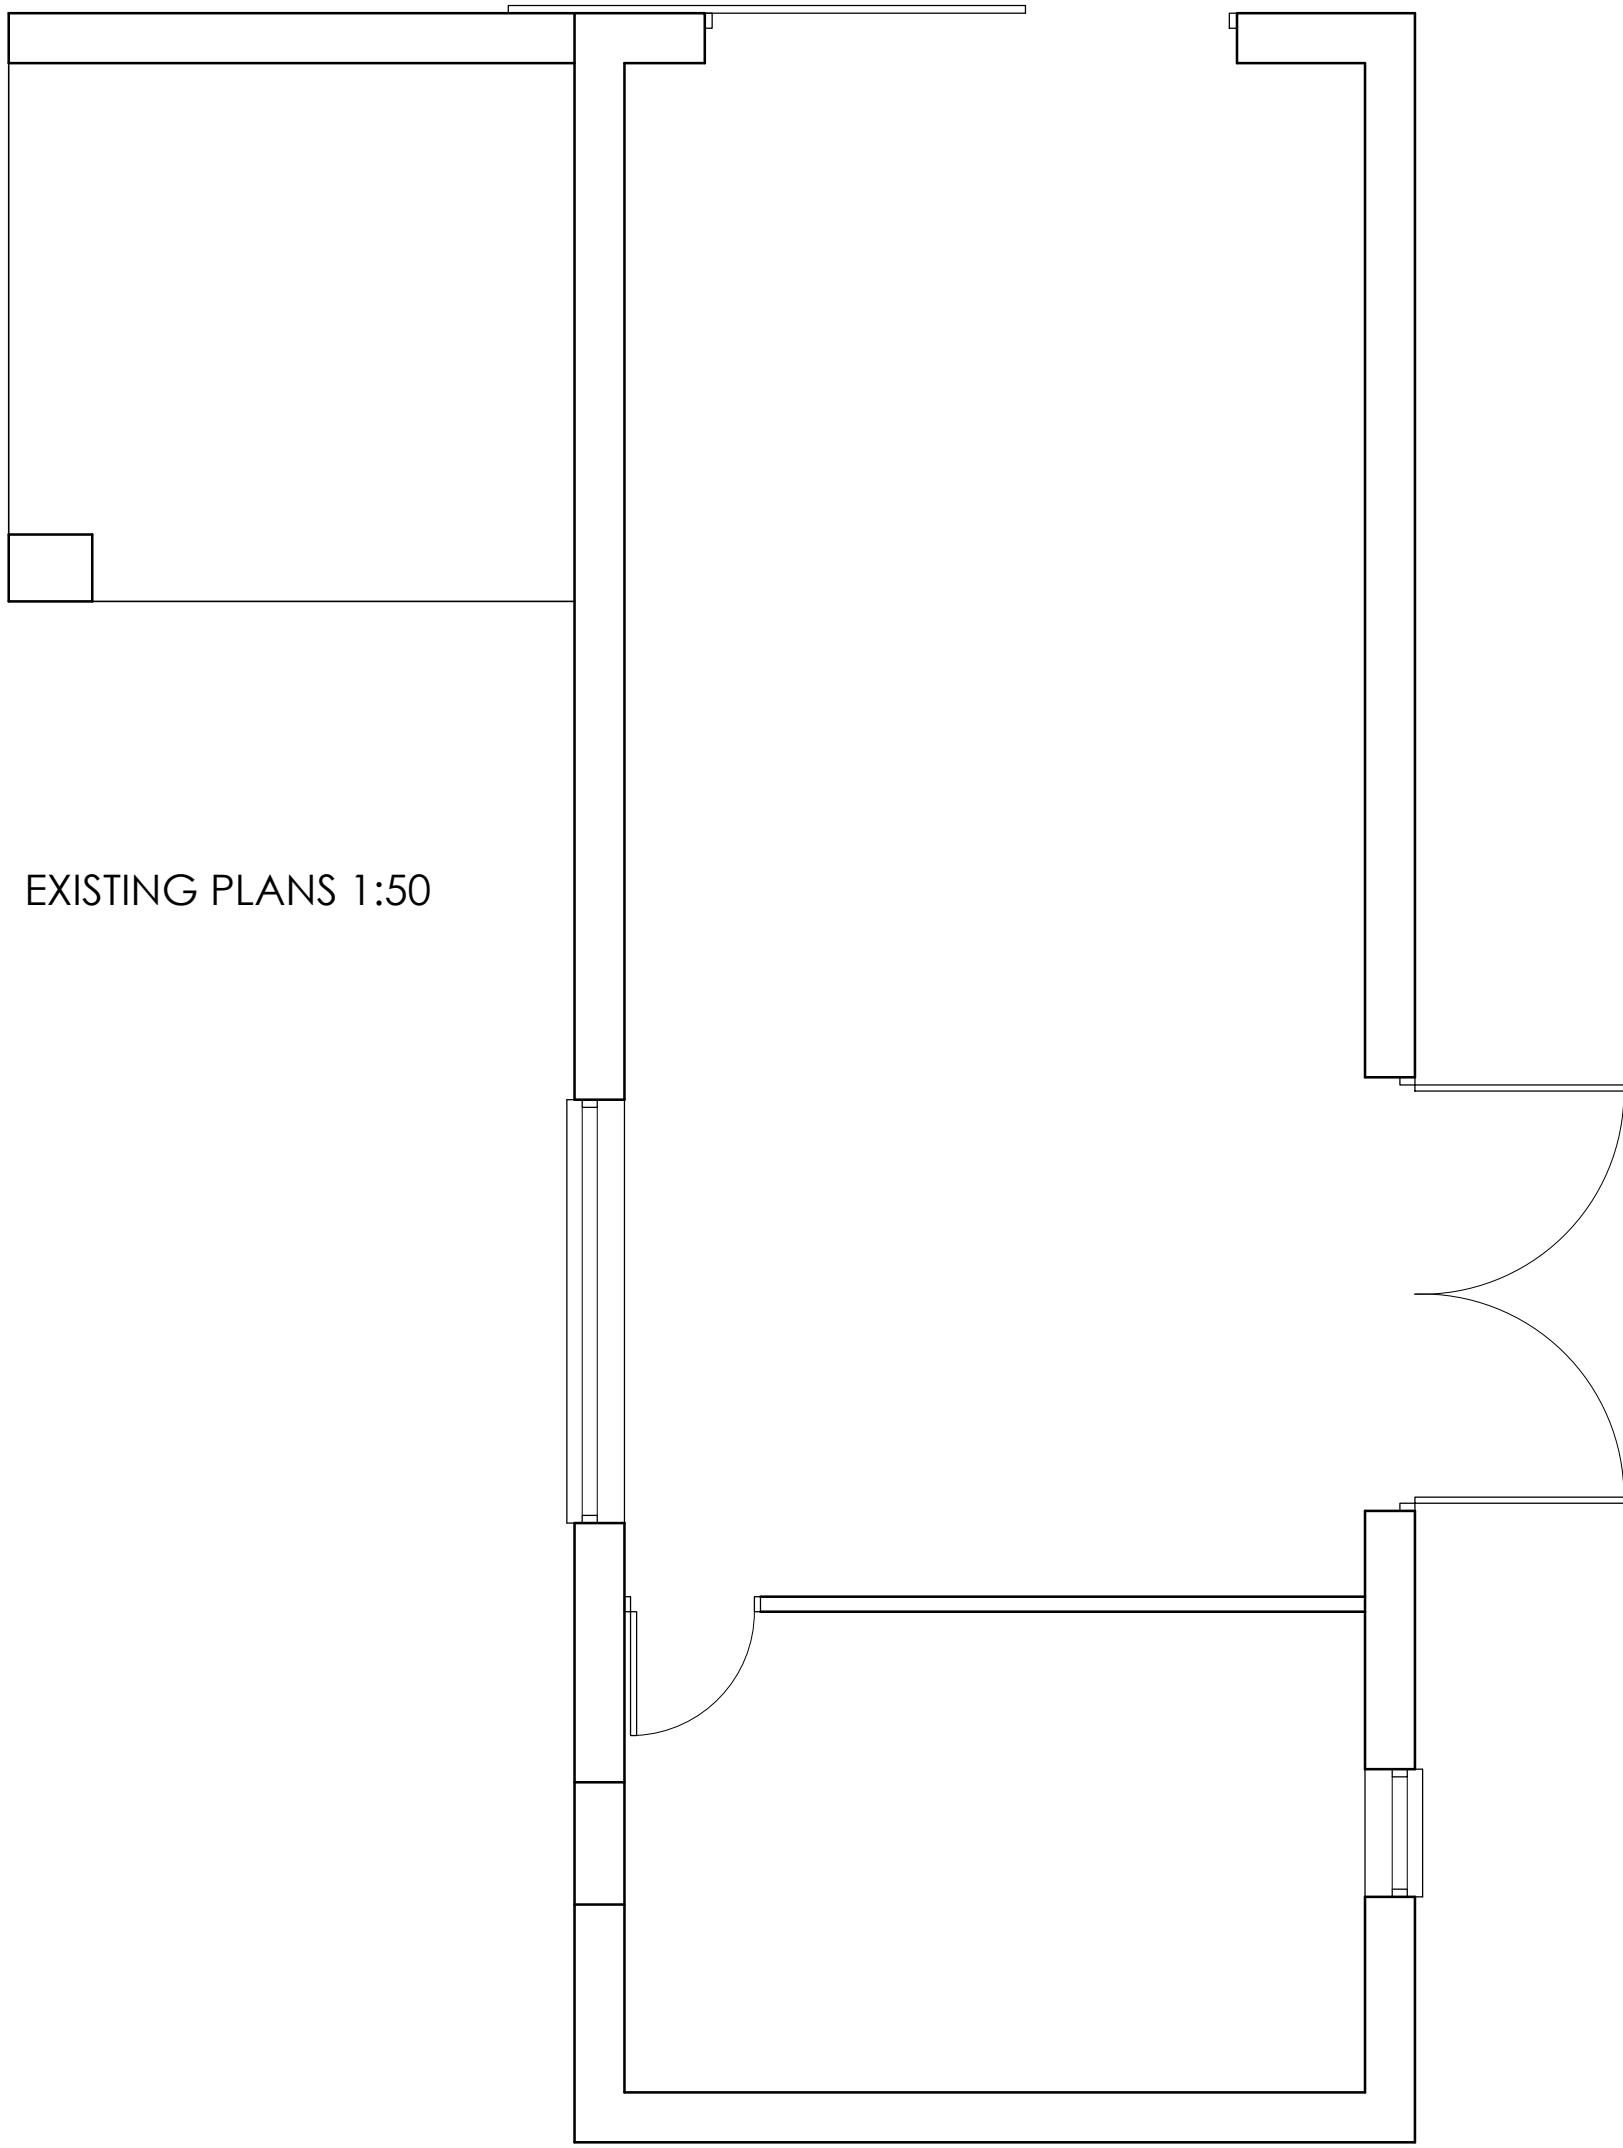


EXISTING PLANS 1:50


GROUND FLOOR

 


FIRST FLOOR

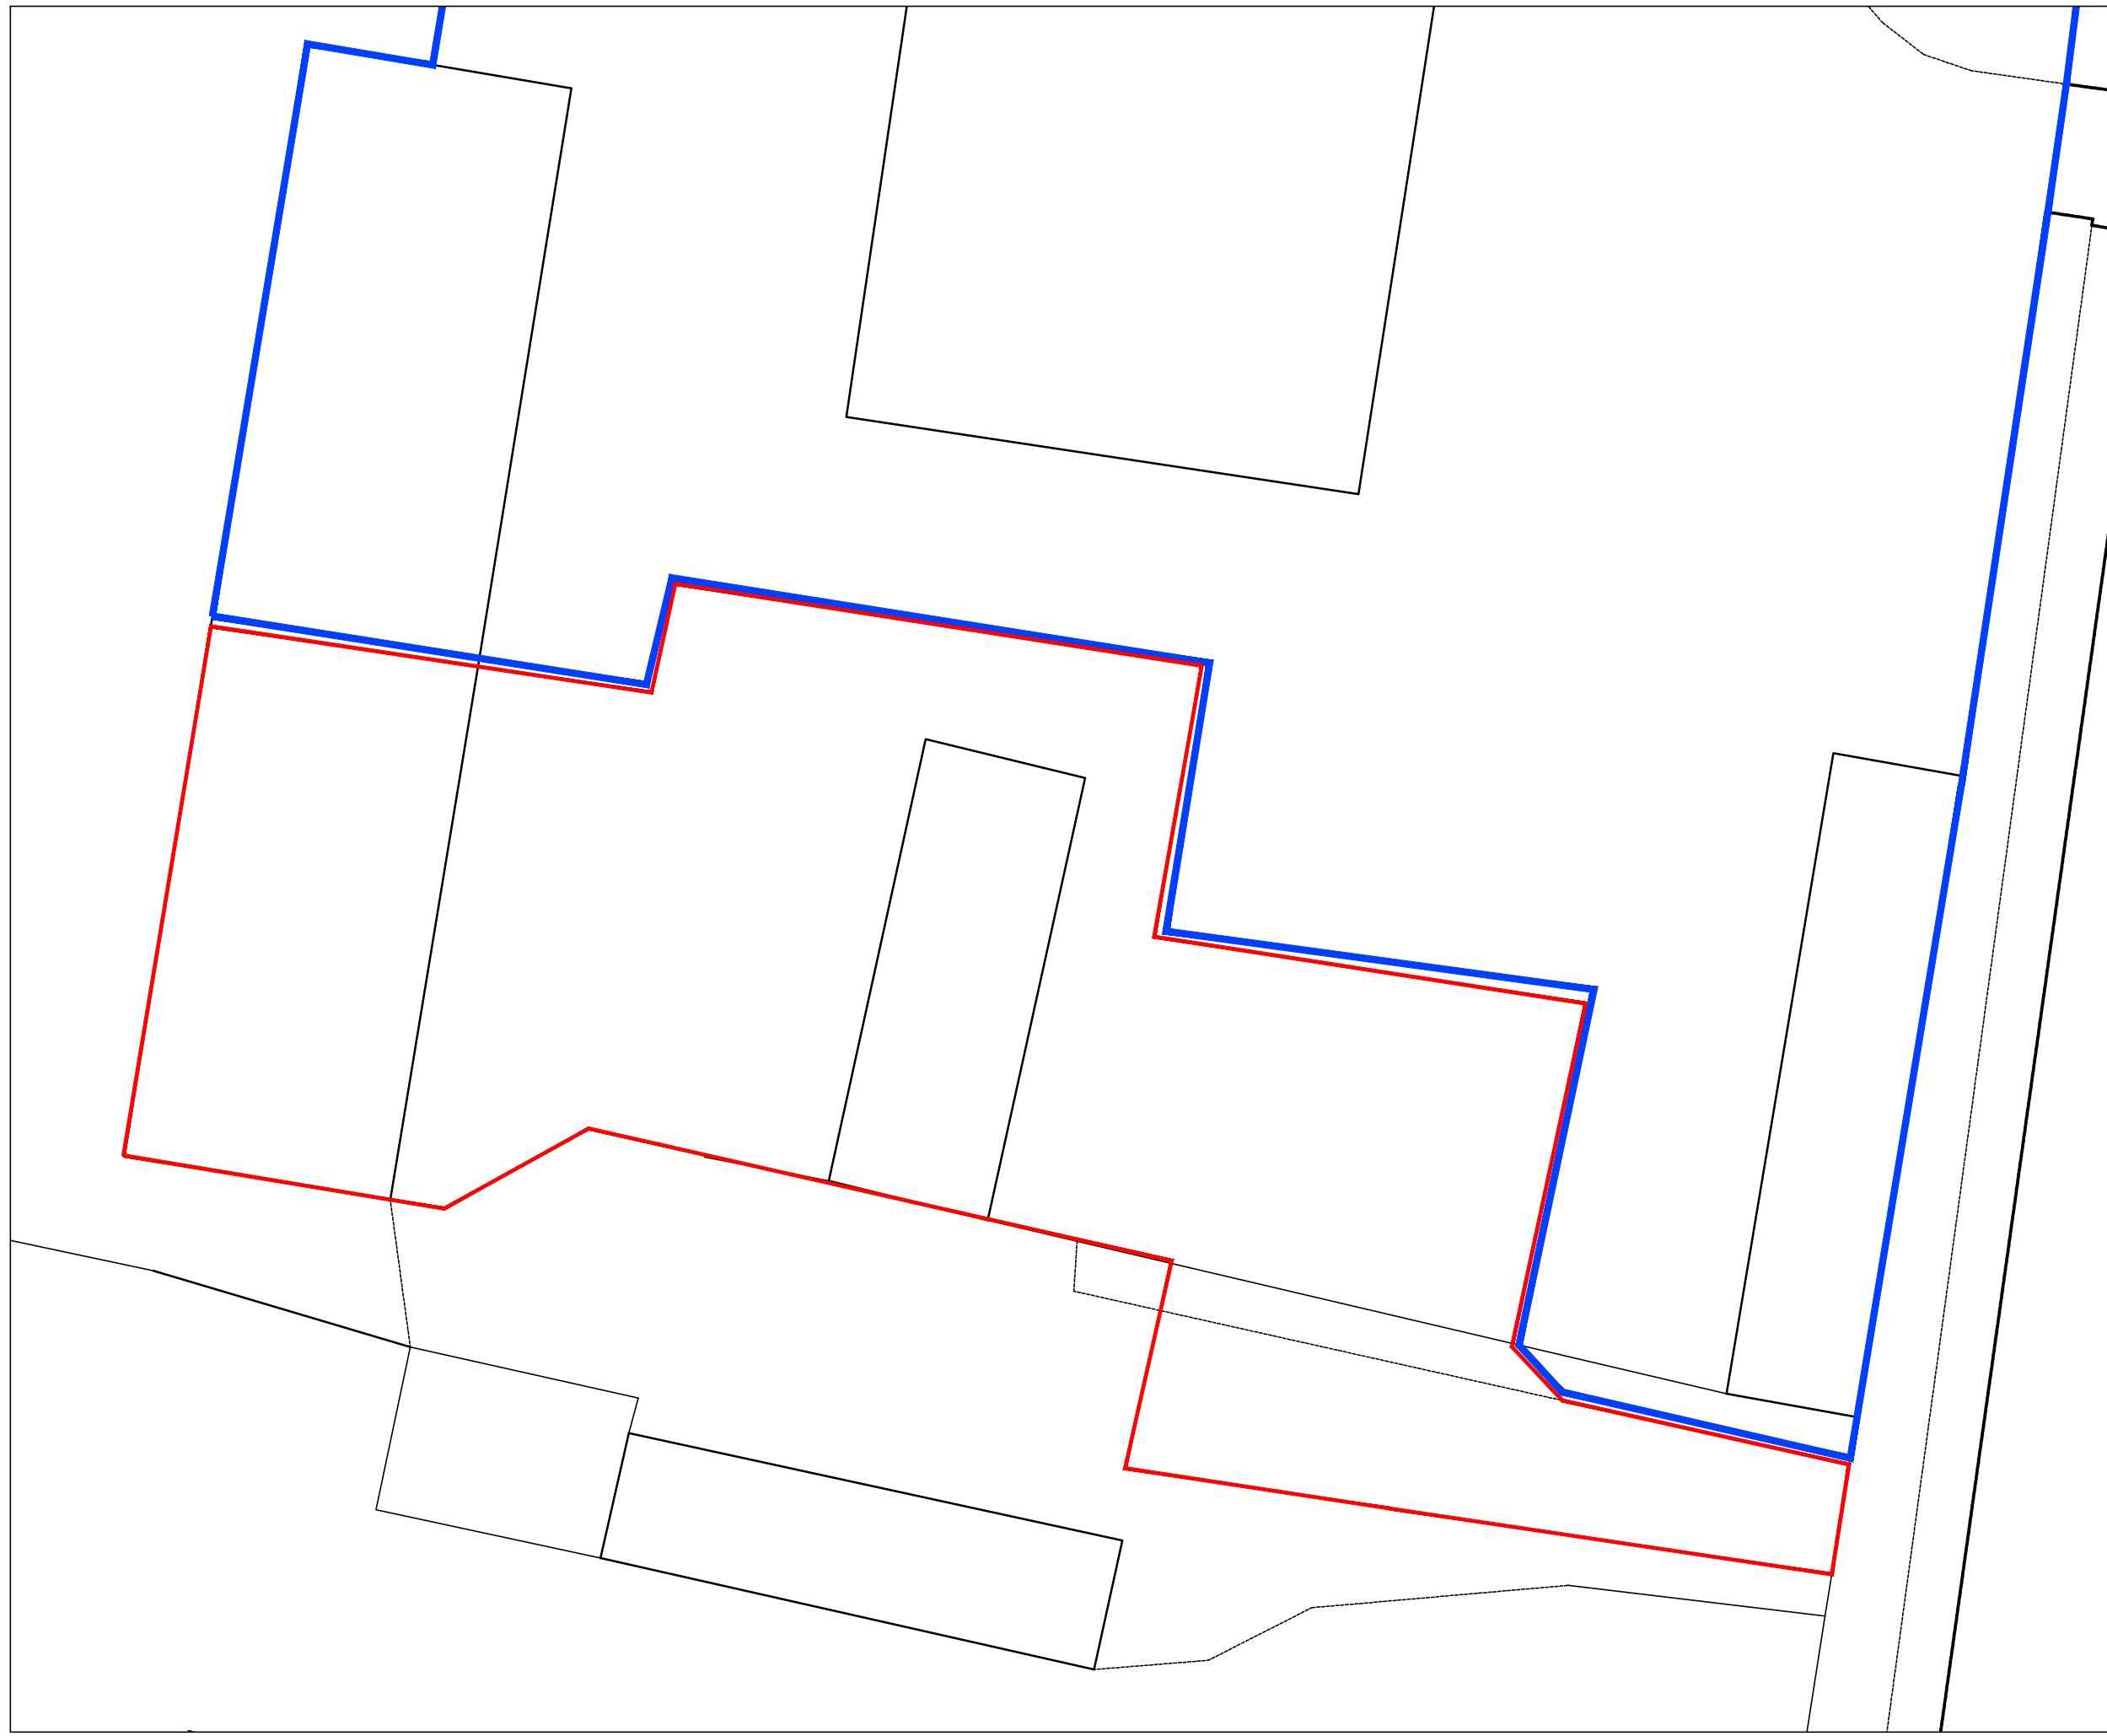


SITE PLAN 1:200

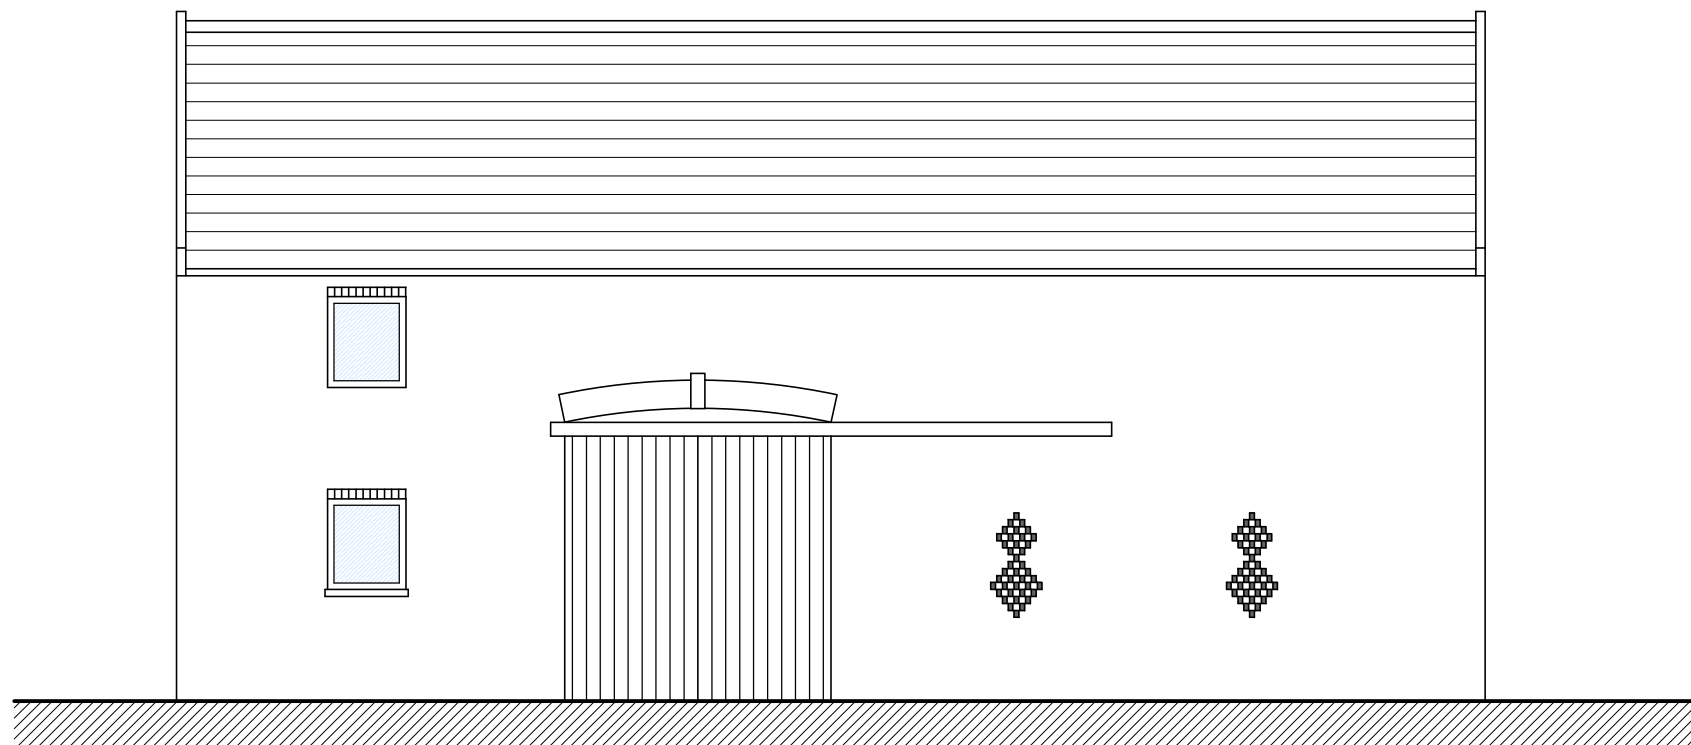

FRONT (EAST) ELEVATION

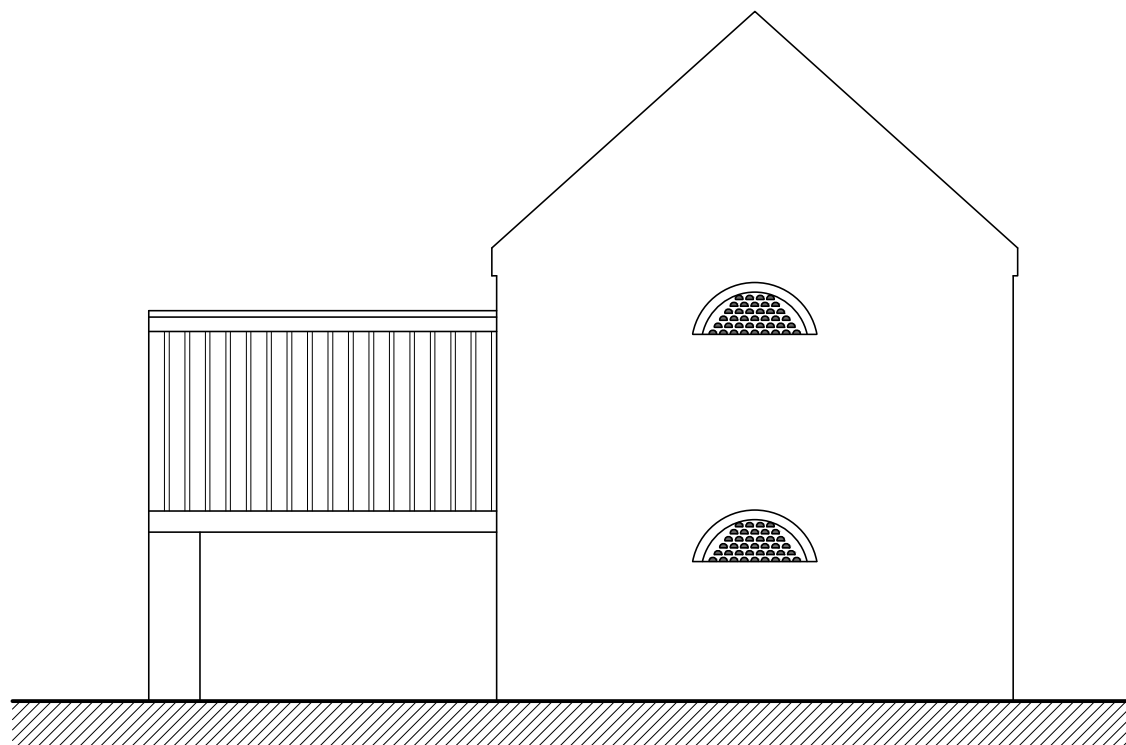


SIDE (SOUTH) ELEVATION

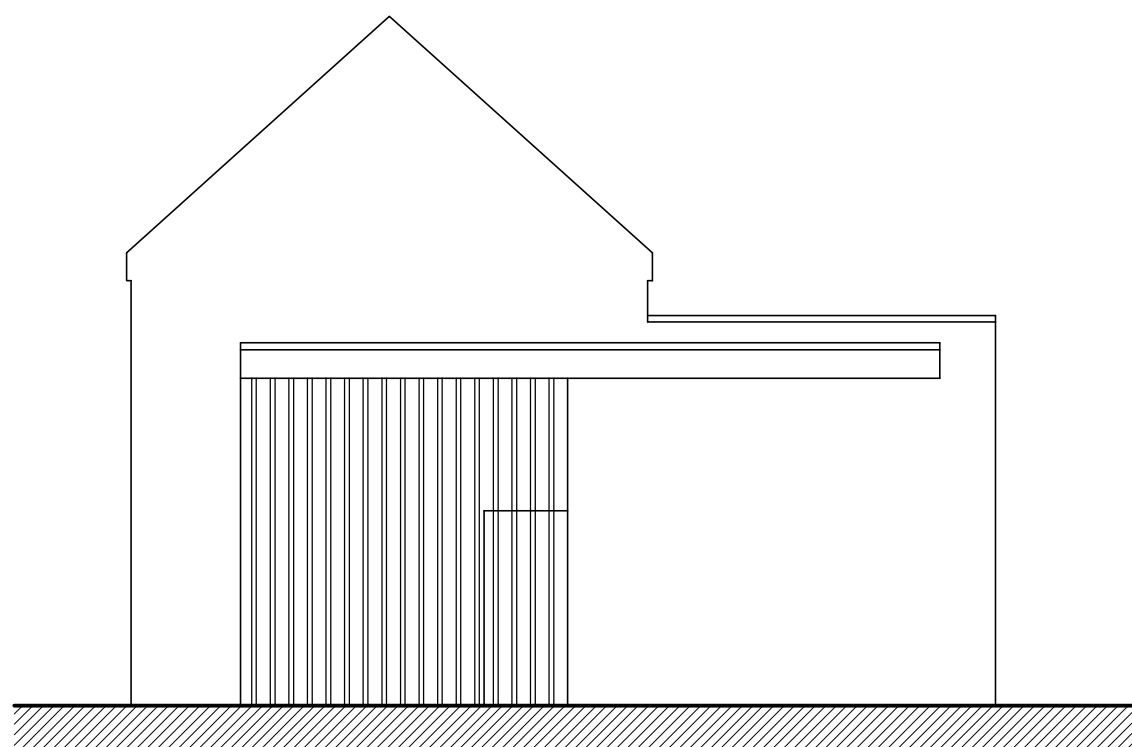

SIDE (NORTH) ELEVATION


EXISTING ELEVATIONS 1:100

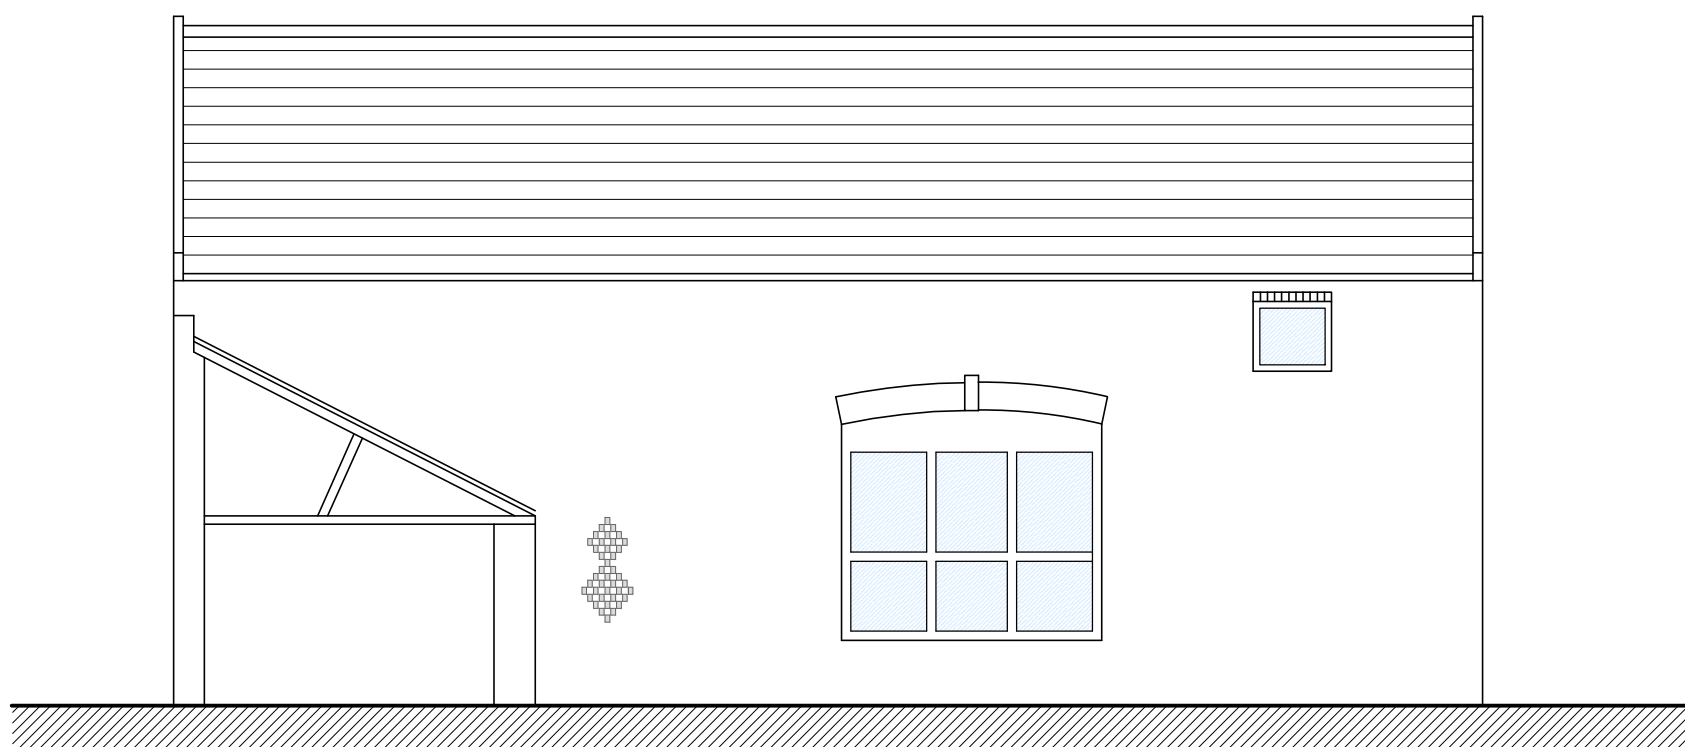

FRONT (EAST) ELEVATION



LOCATION PLAN 1:1250

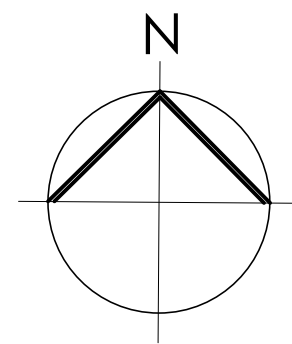

Peter Humphrey Associates
ARCHITECTURAL DESIGN AND BUILDING


PROJECT
The Oaks
251 Broadgate
Sutton st Edmund
Lincolnshire

CLIENT
Mr Bacon & Mr Haynes

DRAWING TITLE
BARN 1 - REBUILD

DATE JULY 18 SCALE AS SHOWN JOB No. **5888-PL02**

DO NOT SCALE FROM THIS DRAWING
COPYRIGHT: THIS DRAWING MUST NOT BE ISSUED, LOANED OR COPIED
WITHOUT THE CONSENT OF PETER HUMPHREY ASSOCIATES

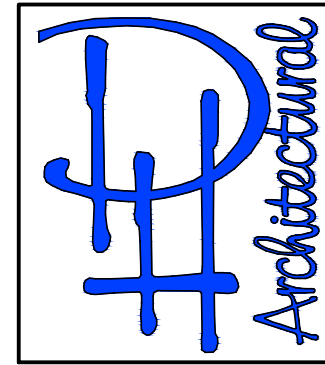

Peter Humphrey Associates
ARCHITECTURAL DESIGN AND BUILDING
TELEPHONE 01945 466 966
FAX 01945 466 433
E-MAIL: info@peterhumphrey.co.uk
30 OLD MARKET WISBECH CAMBS PE13 1NB
Fenland District Council
Building Design Awards
Building Design Awards
Category Winner 2008