
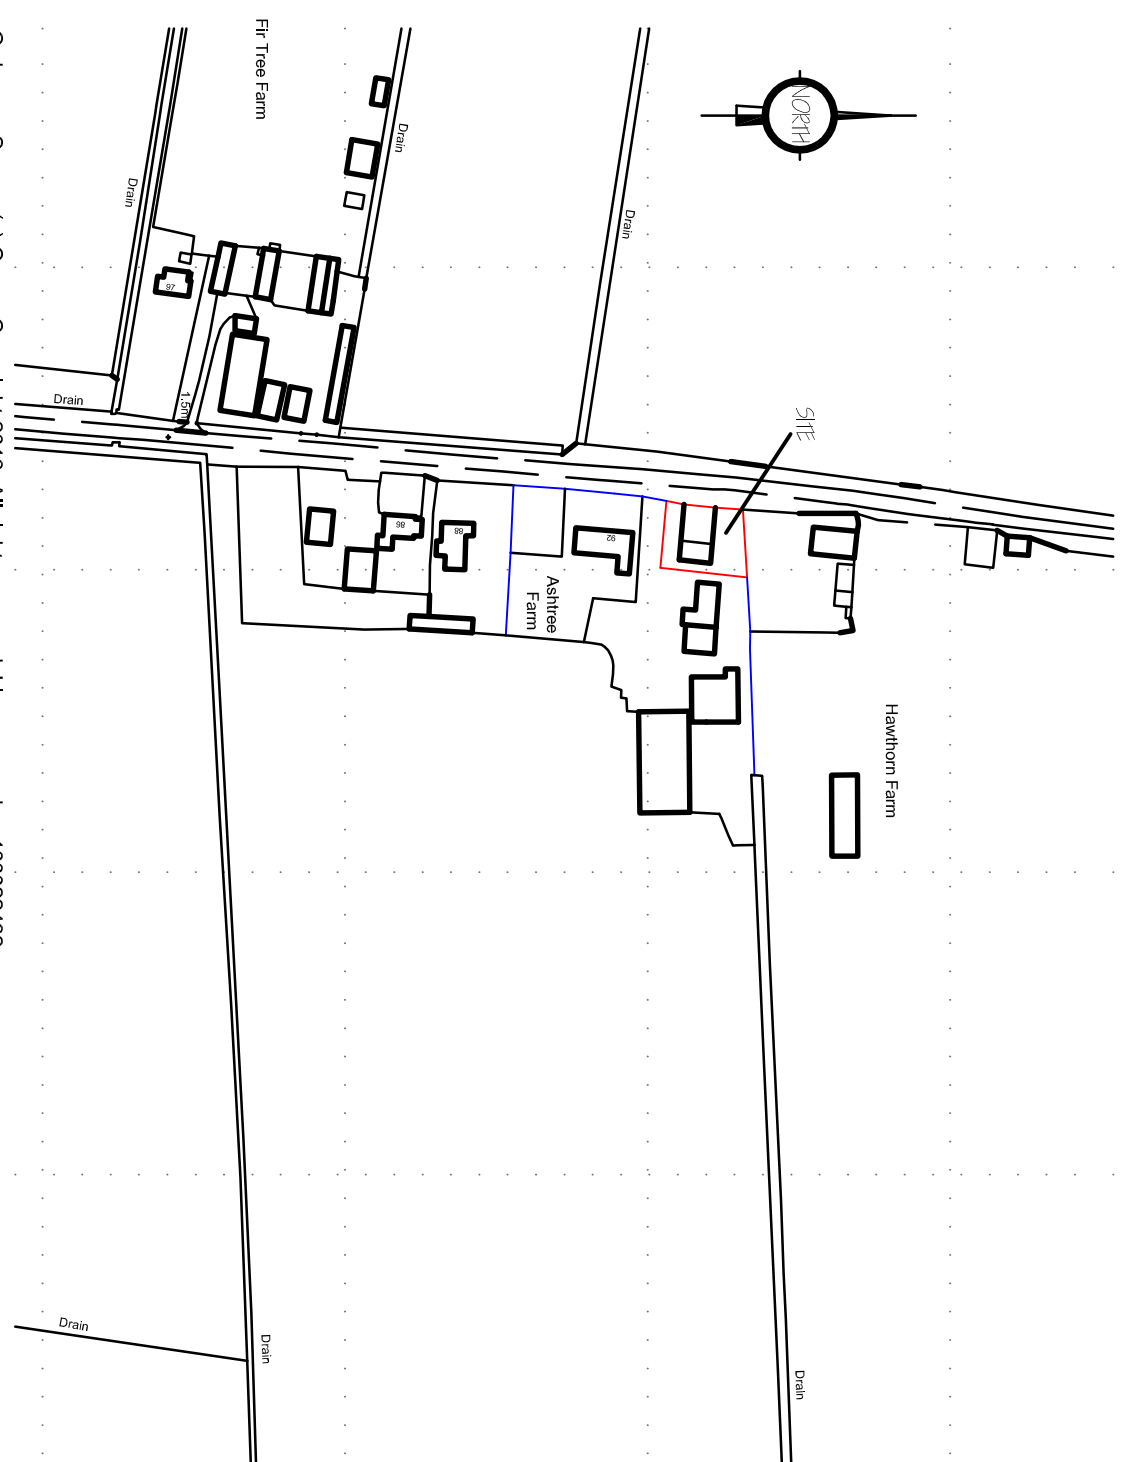
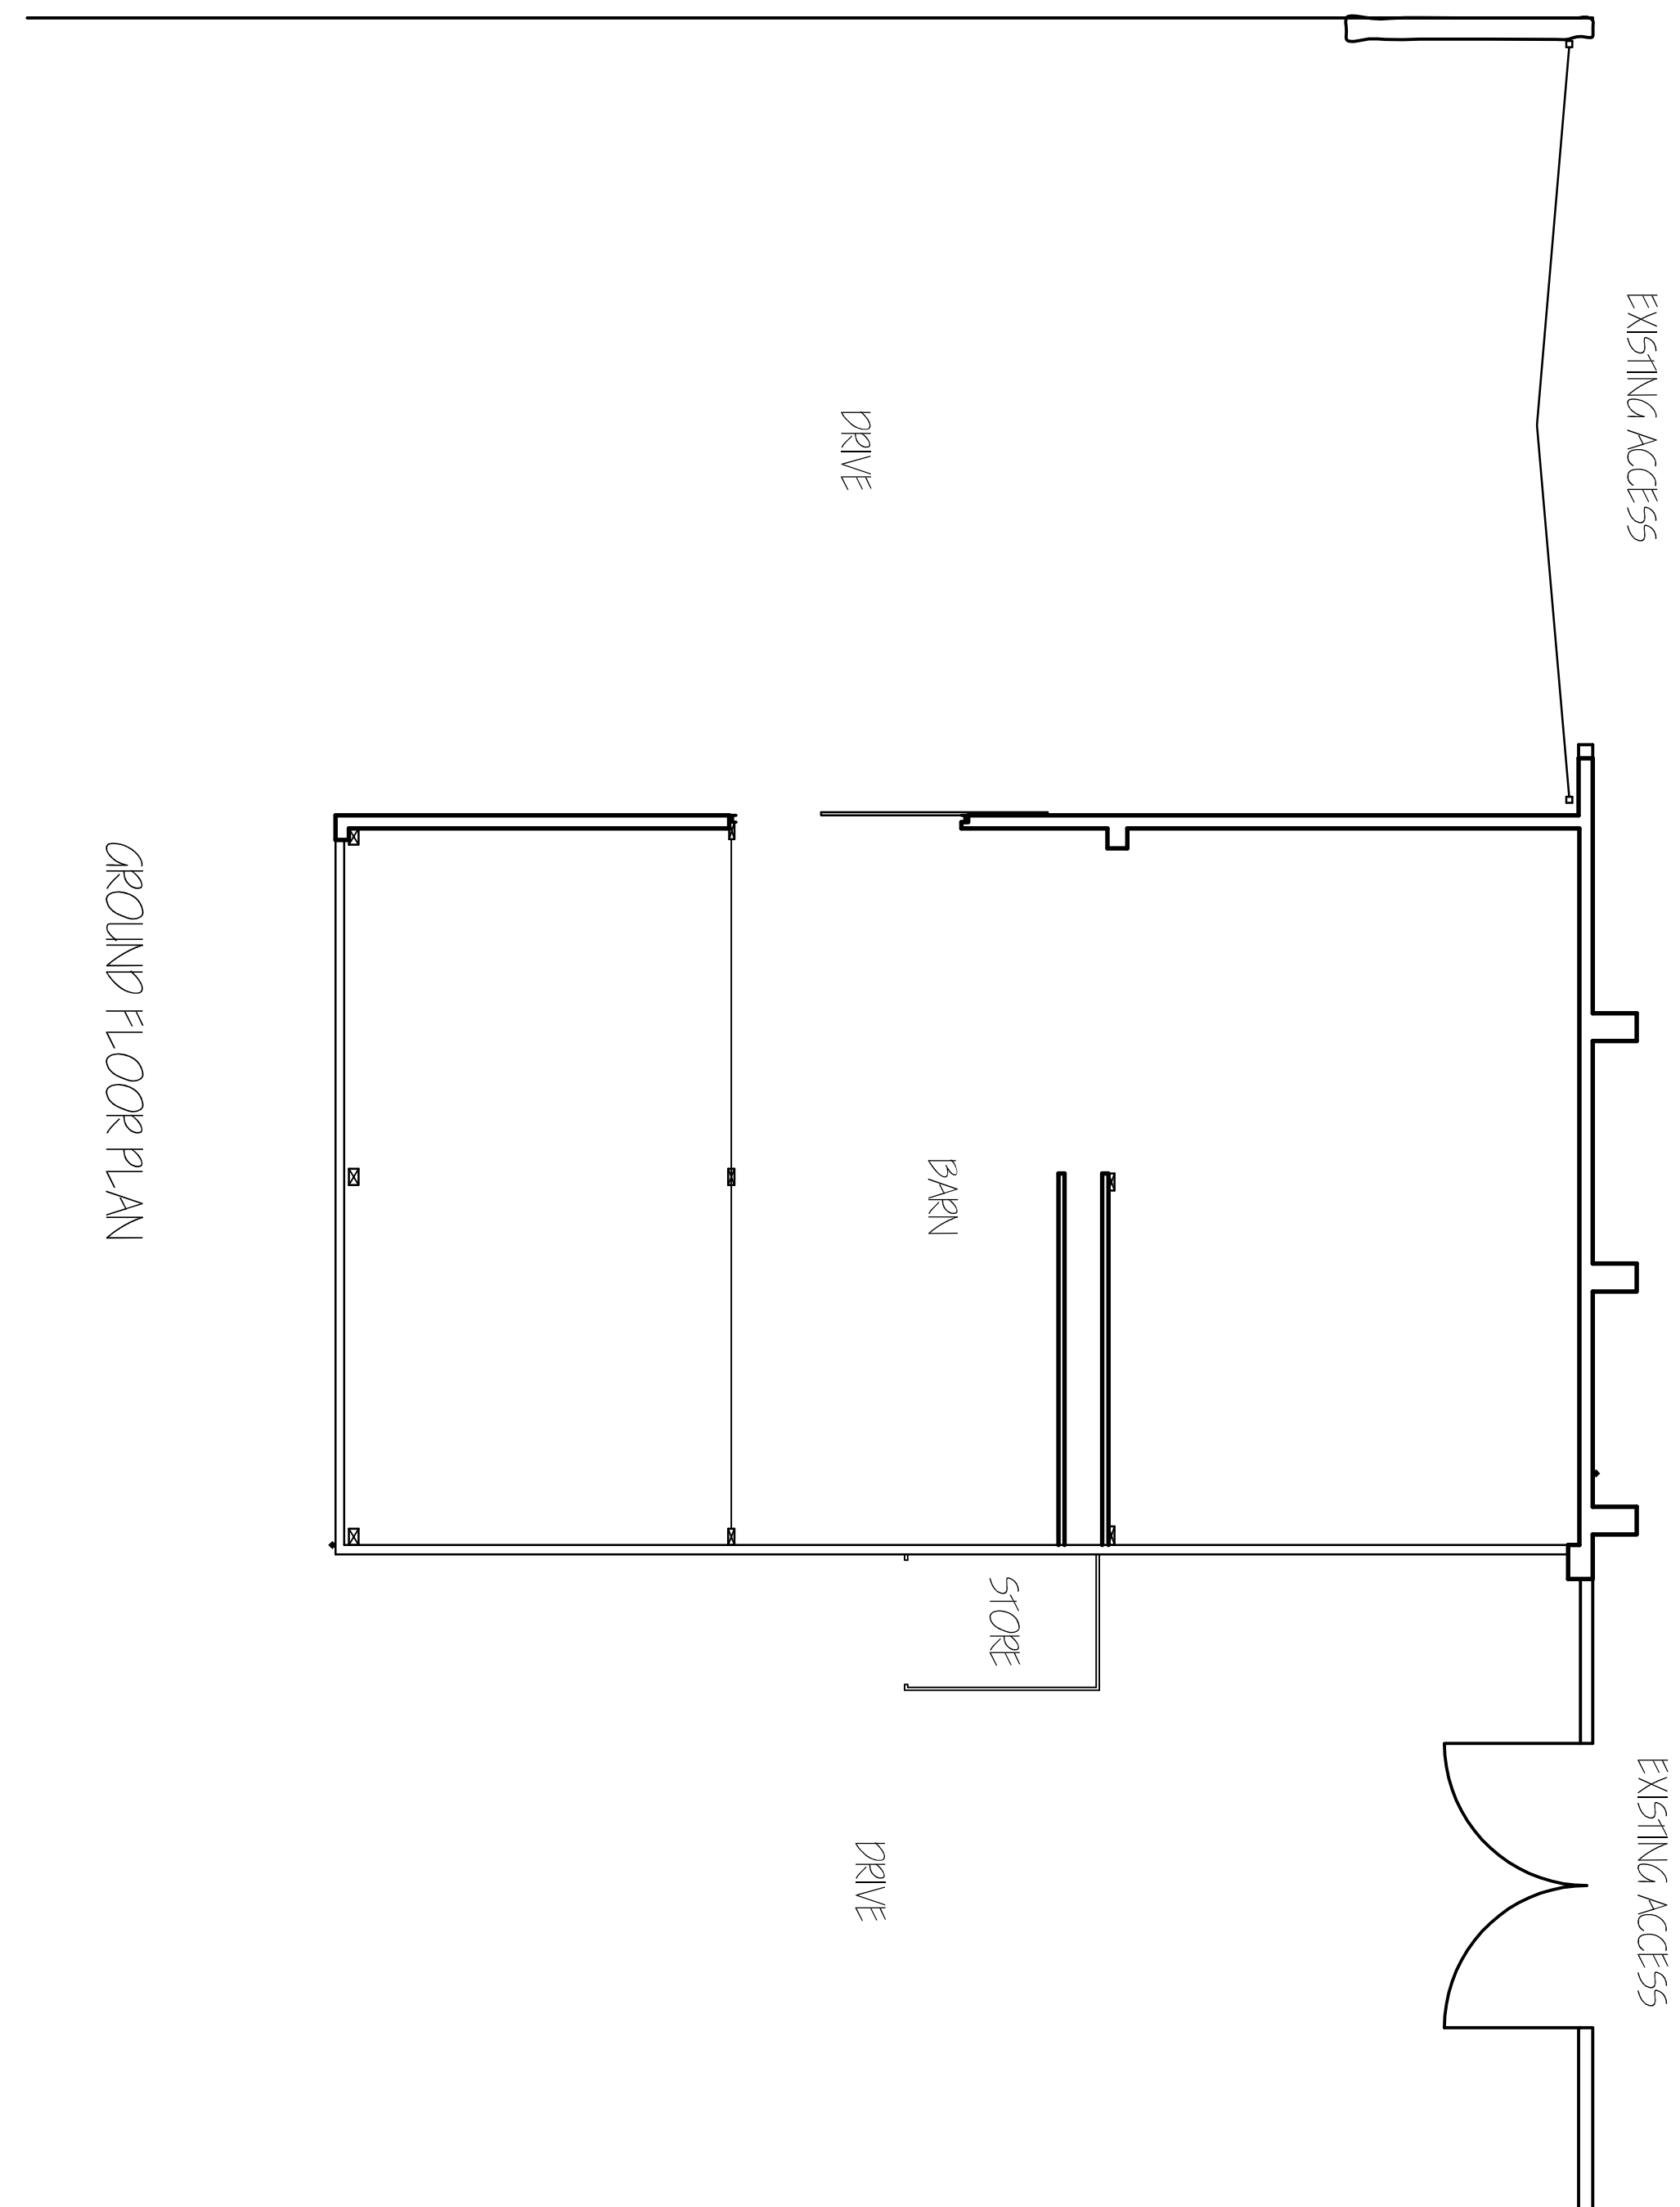
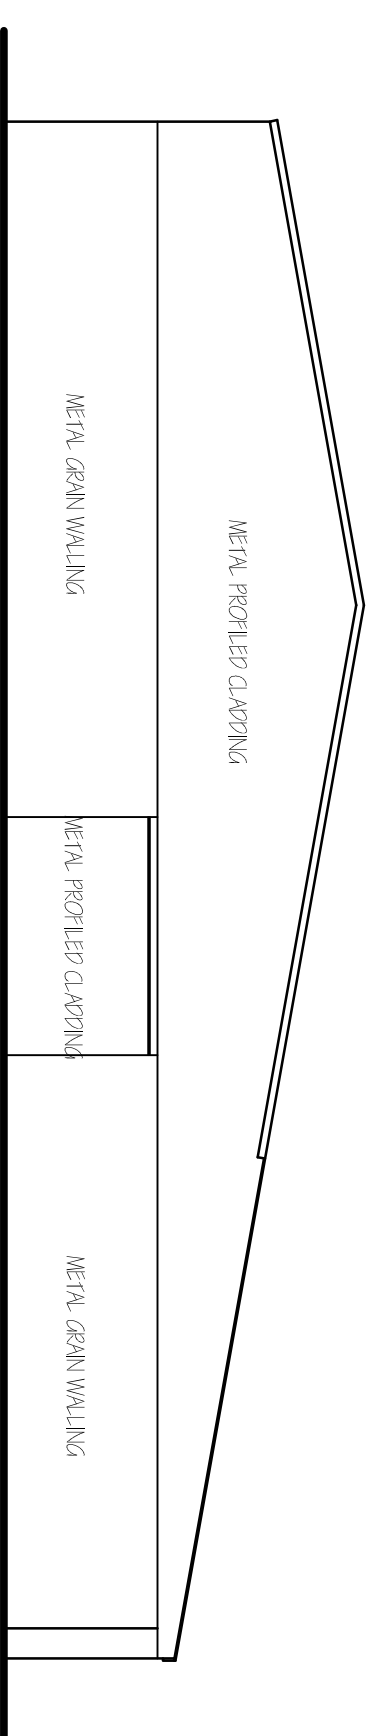
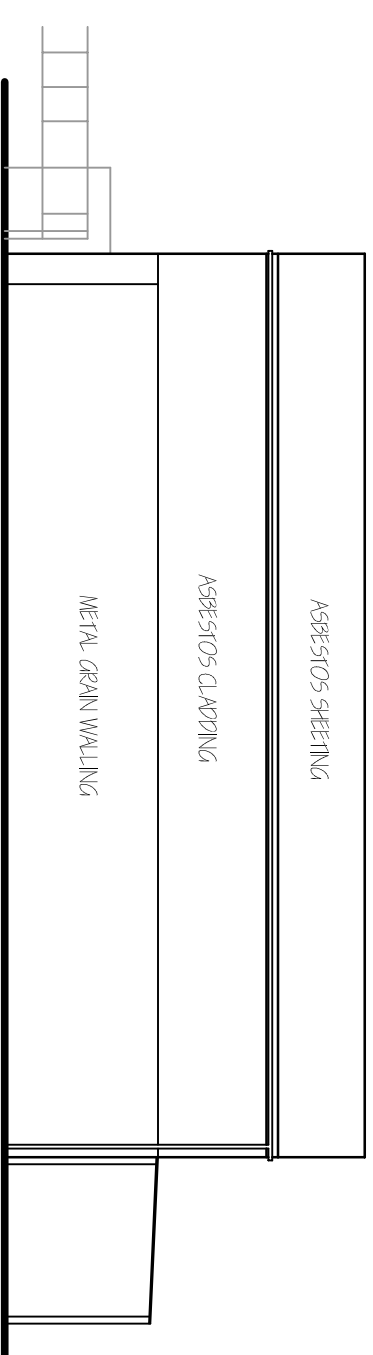
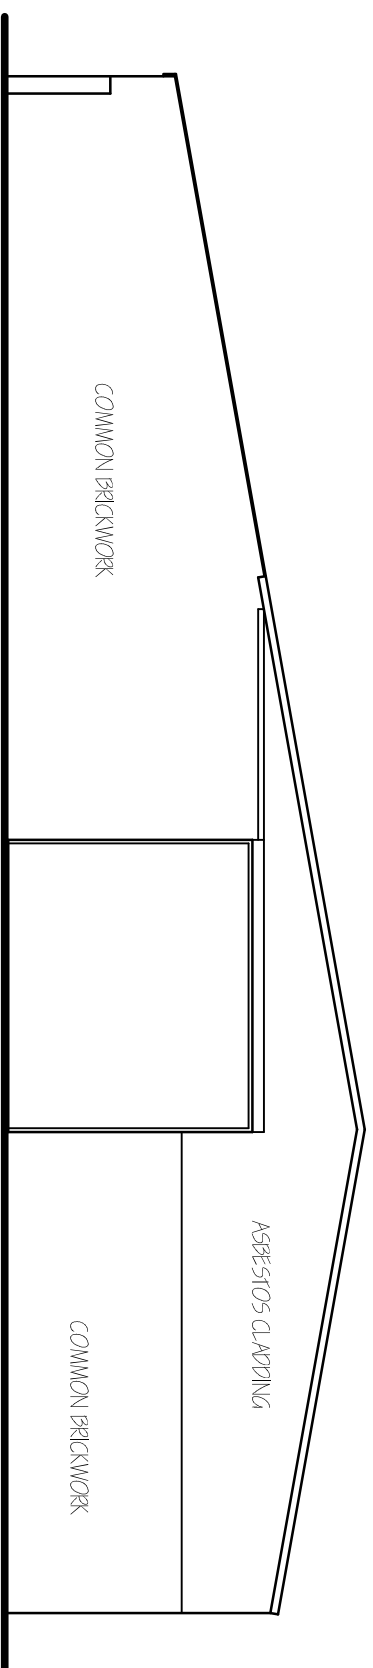


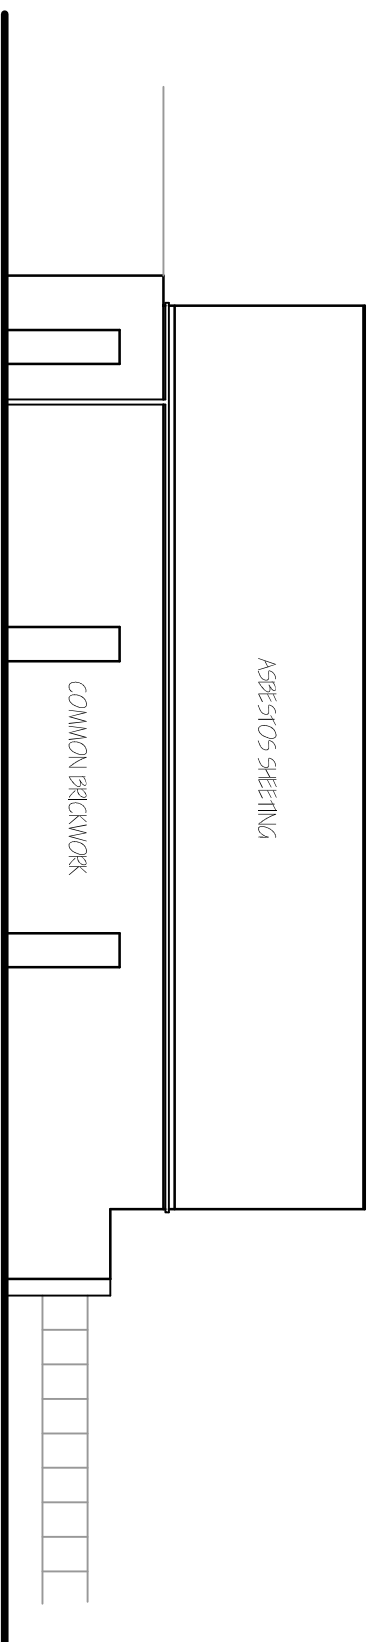

A	PAINING/PRIORITIZATION
ref:	date

G. R. MERCHANT LTD.
1-ENG AMICE FIMO
ARCHITECTURAL, STRUCTURAL
AND LAND DRAINAGE
CONSULTANTS

4 Wrights Mews
 12A Park Road, Holbach,
 Spalding, Lincs., PE12 7JE
 Tel: 01406 450800
 Fax: 01406 425744

E-Mail: gr.merchant@btconnect.com

PM

Project
PROPOSED BARN CONVERSION
ASHTREE FARM, GANDOGGATE ROAD,
SUTTON ST EDMUND, SPALDING
Lincs, PE12 0LL.

Client
MR & MRS M. WARD.

Drawing
FLOOR PLANS & ELEVATIONS - EXISTING
LOCATION PLAN - EXISTING

Job Ref.	Drawing No.
2979-16.	OIA.
Date	Drawn
JULY 2016.	S.D.

DO NOT SCALE FROM THIS DRAWING