




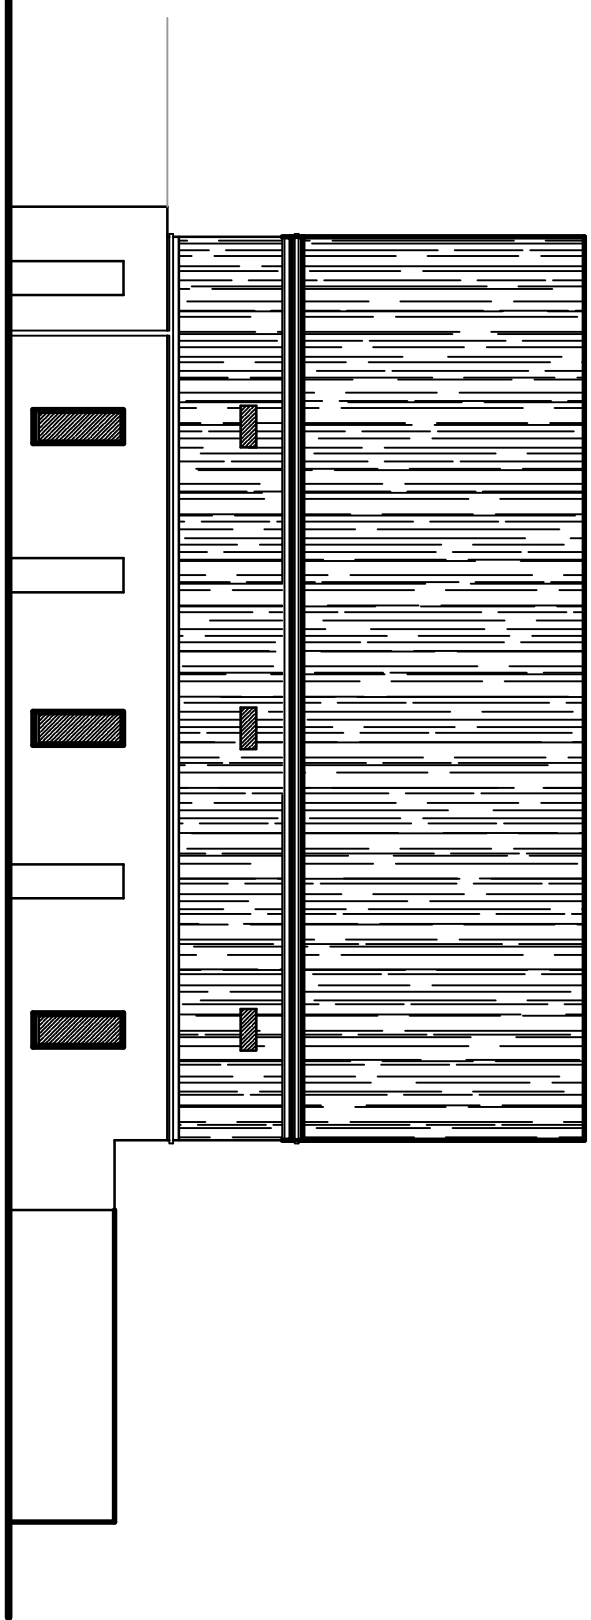


FRONT ELEVATION

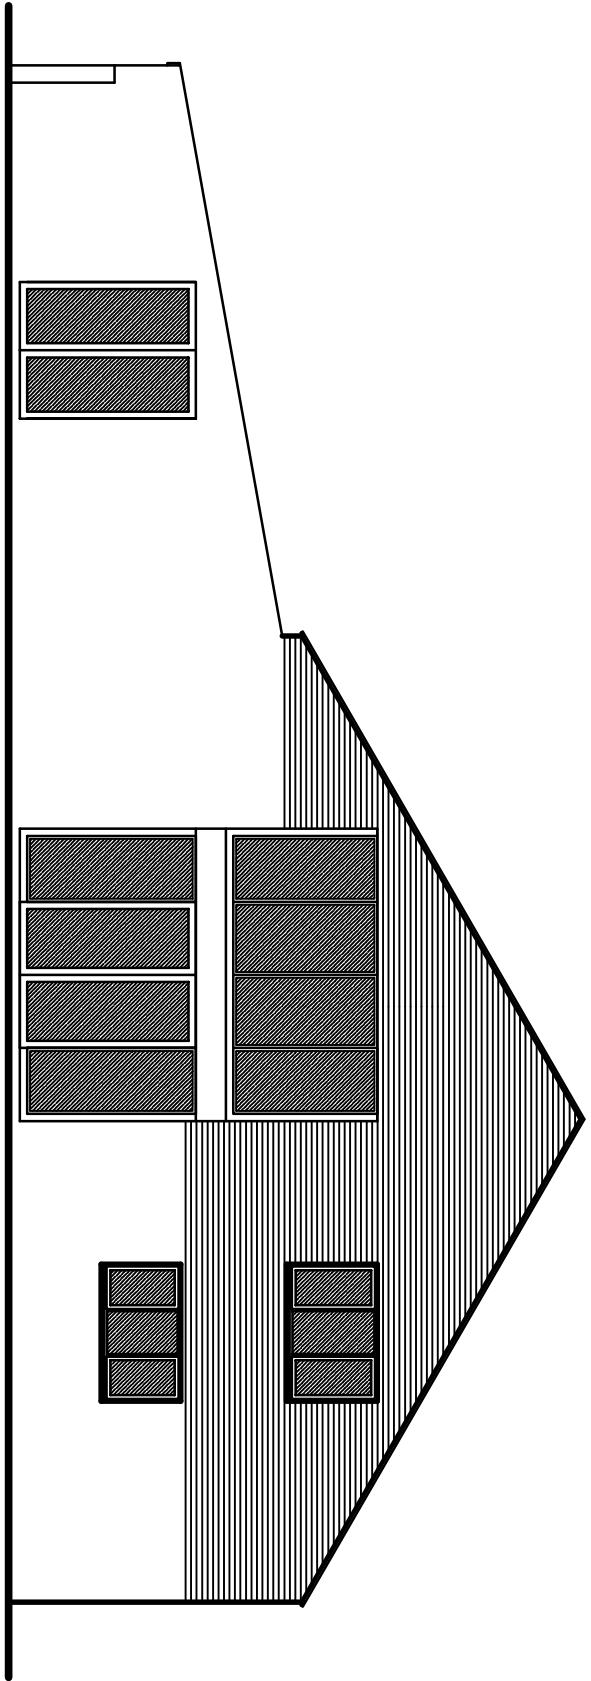

SIDE ELEVATION

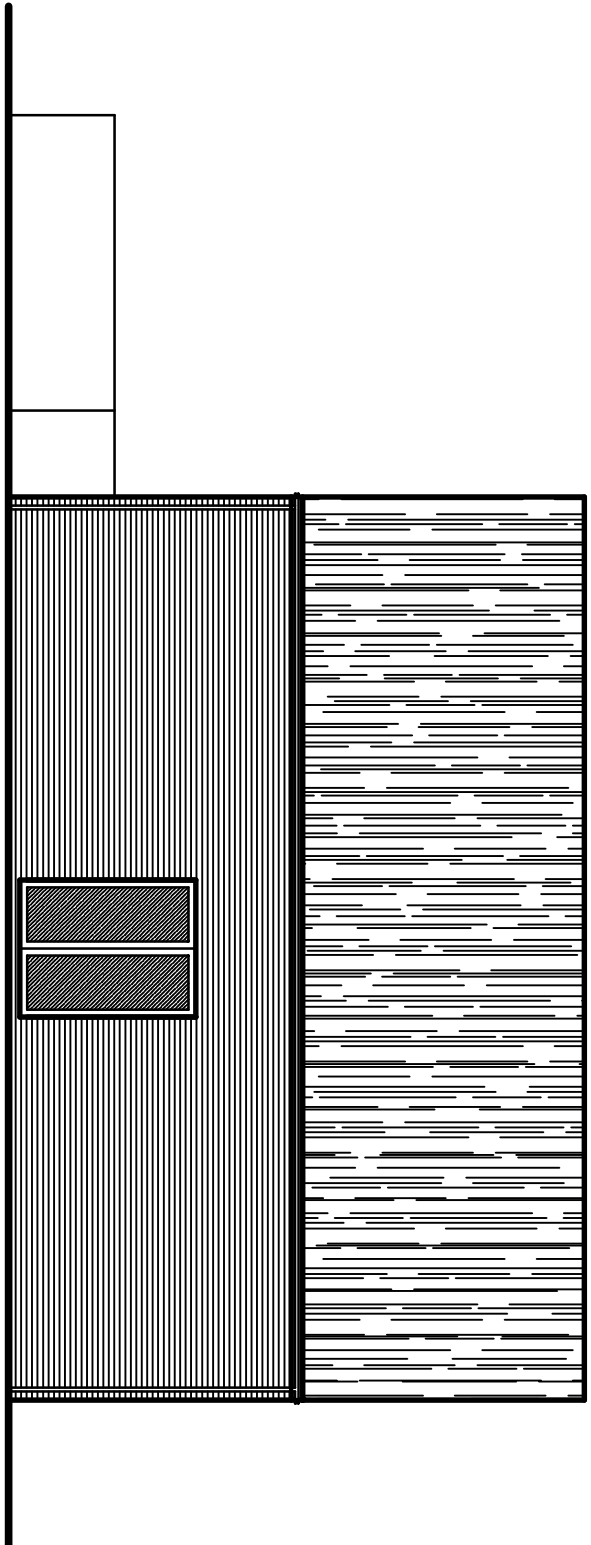

REAR ELEVATION

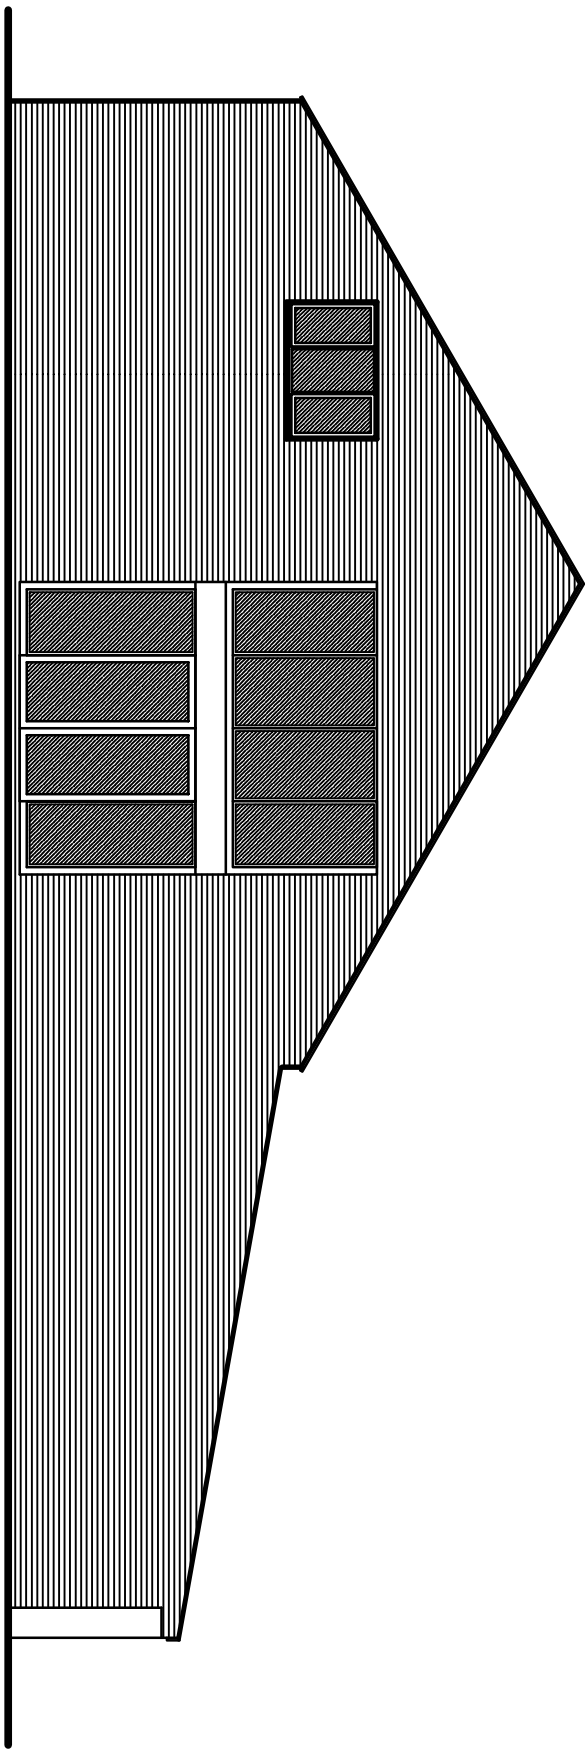


SIDE ELEVATION


MATERIAL SCHEDULE
WALLS :- COMMON BRICKWORK TO MATCH EXISTING.
ROOF :- NATURAL SLATES.
WINDOWS & DOORS :- TIMBER PAINTED OR STAINED.
RAINWATER GOODS :- BLACK METAL.

EXISTING ACCESS

EXISTING ACCESS

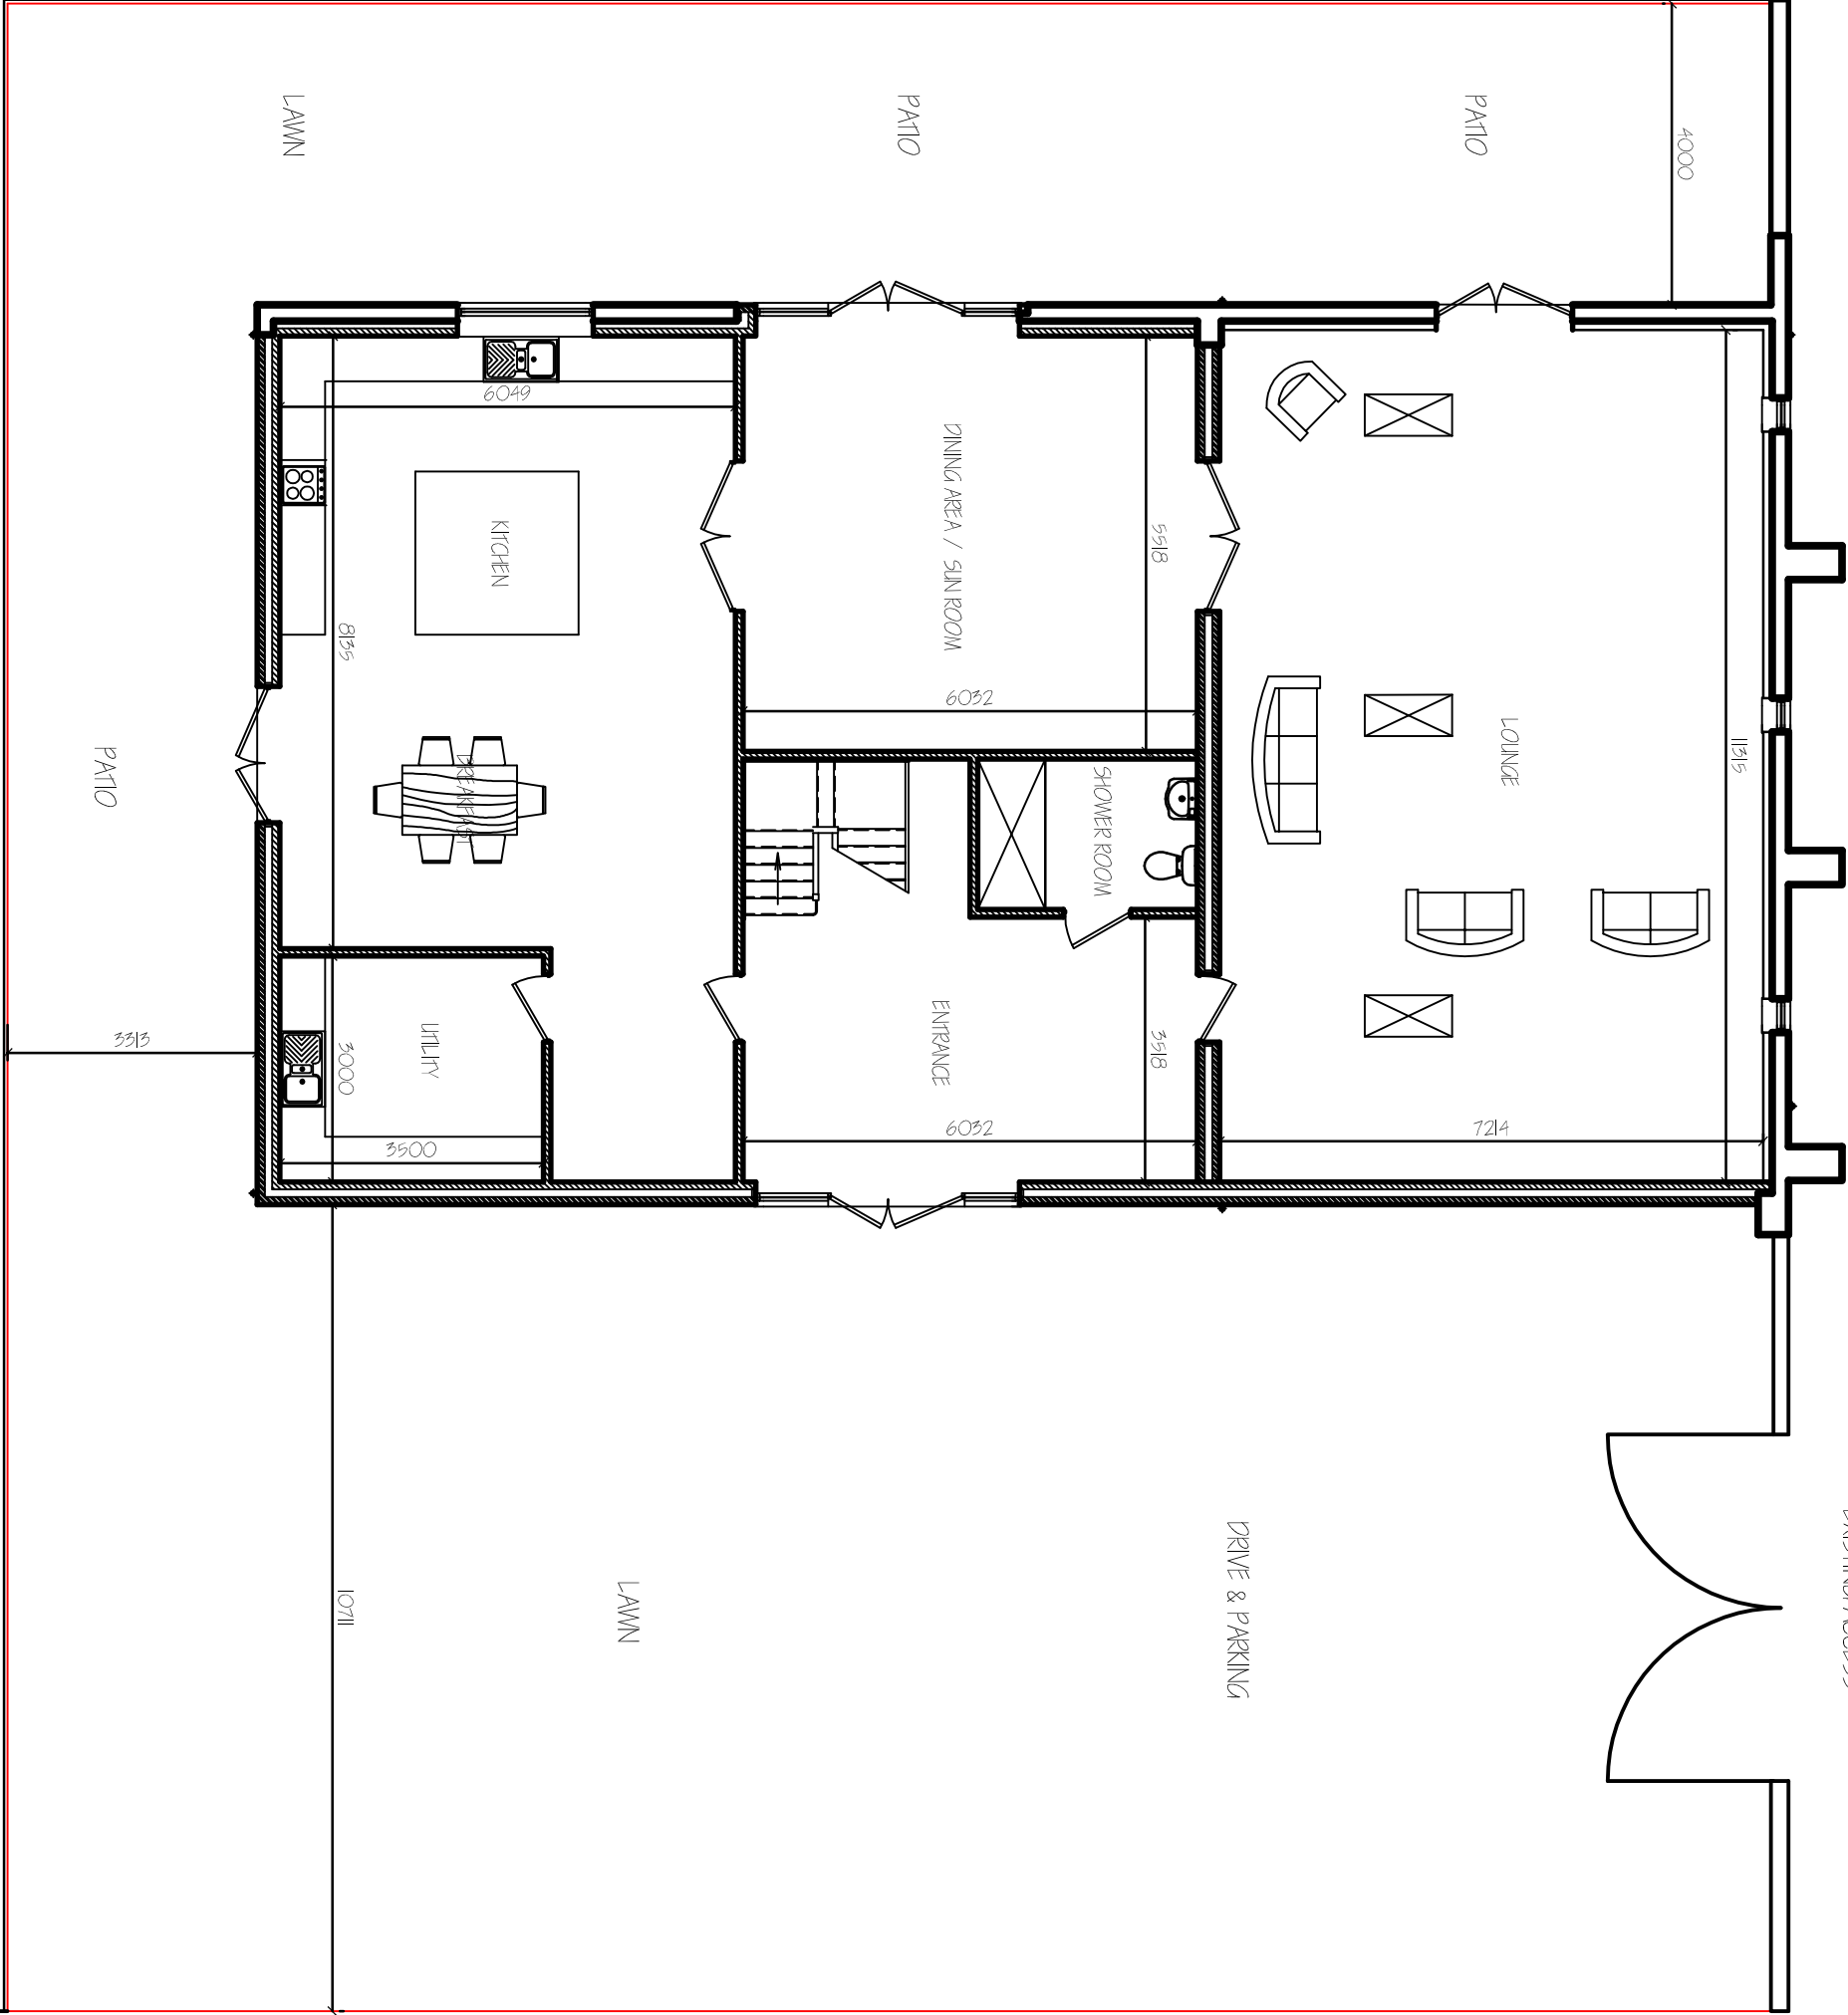

GROUND FLOOR PLAN

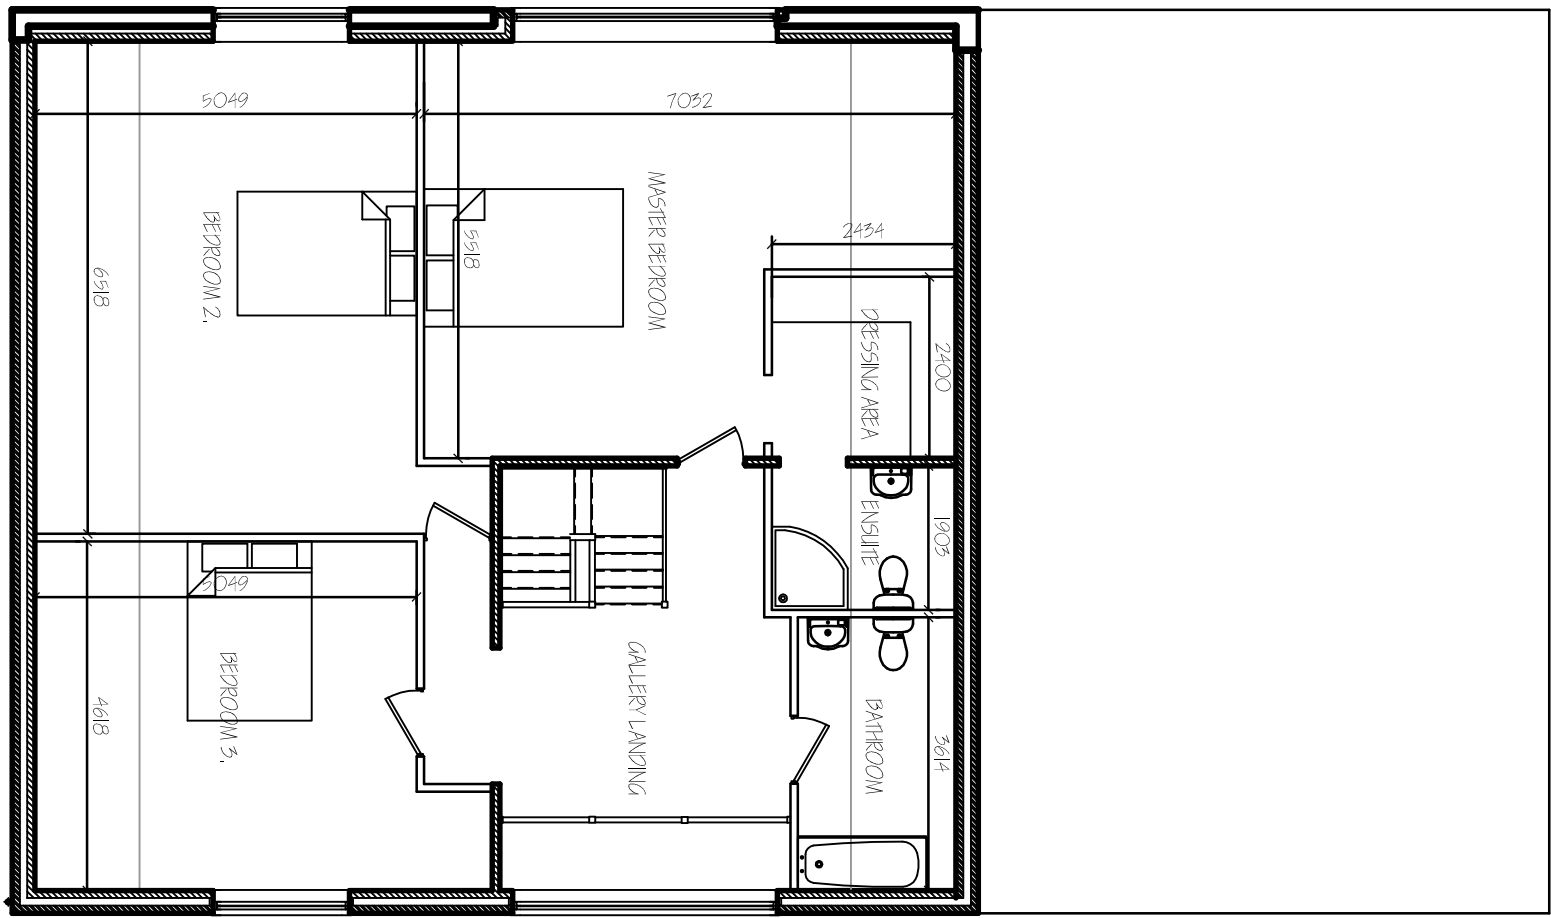

FIRST FLOOR PLAN

2.	PLAN AND ELEVATION	A2/11B
3.	SECTION AND ELEVATION	A2/11B
4.	SECTION AND ELEVATION	A2/11B
Project	PROPOSED BARN CONVERSION ASHREE FARM, QUADOCATERBOY, SUTTON ST EDWARD, SPALDING Lincs, PE12 0LL	
Client	MR & MRS M. WARD.	
Drawing	FLOOR PLANS & ELEVATIONS - PROPOSED SITE PLAN - PROPOSED.	
Date	JULY 2016.	Drawn S.D.
Job Ref.	2979-16.	Drawing No. 02B.
Scale	1:100 (Unless Otherwise Stated)	
DO NOT SCALE FROM THIS DRAWING		
This drawing is copyright and may not be altered, copied, reproduced or used for any other purpose without the written consent of the architect. All details shown on this drawing including boundaries are for information only and are not to be used for any other purpose. The architect is not responsible for any errors or omissions in this drawing and is not responsible for any consequences arising from its use. 
G. R. MERCHANT LTD. I. ENG AMICE FWO ARCHITECTURAL, STRUCTURAL AND LAND DRAINAGE CONSULTANTS 4 Wrights Mews 12A Park Road, Holbeach, Spalding, Lincs. PE12 7EE Fax: 01408 425744 E-Mail: grmerchant@btconnect.com		