




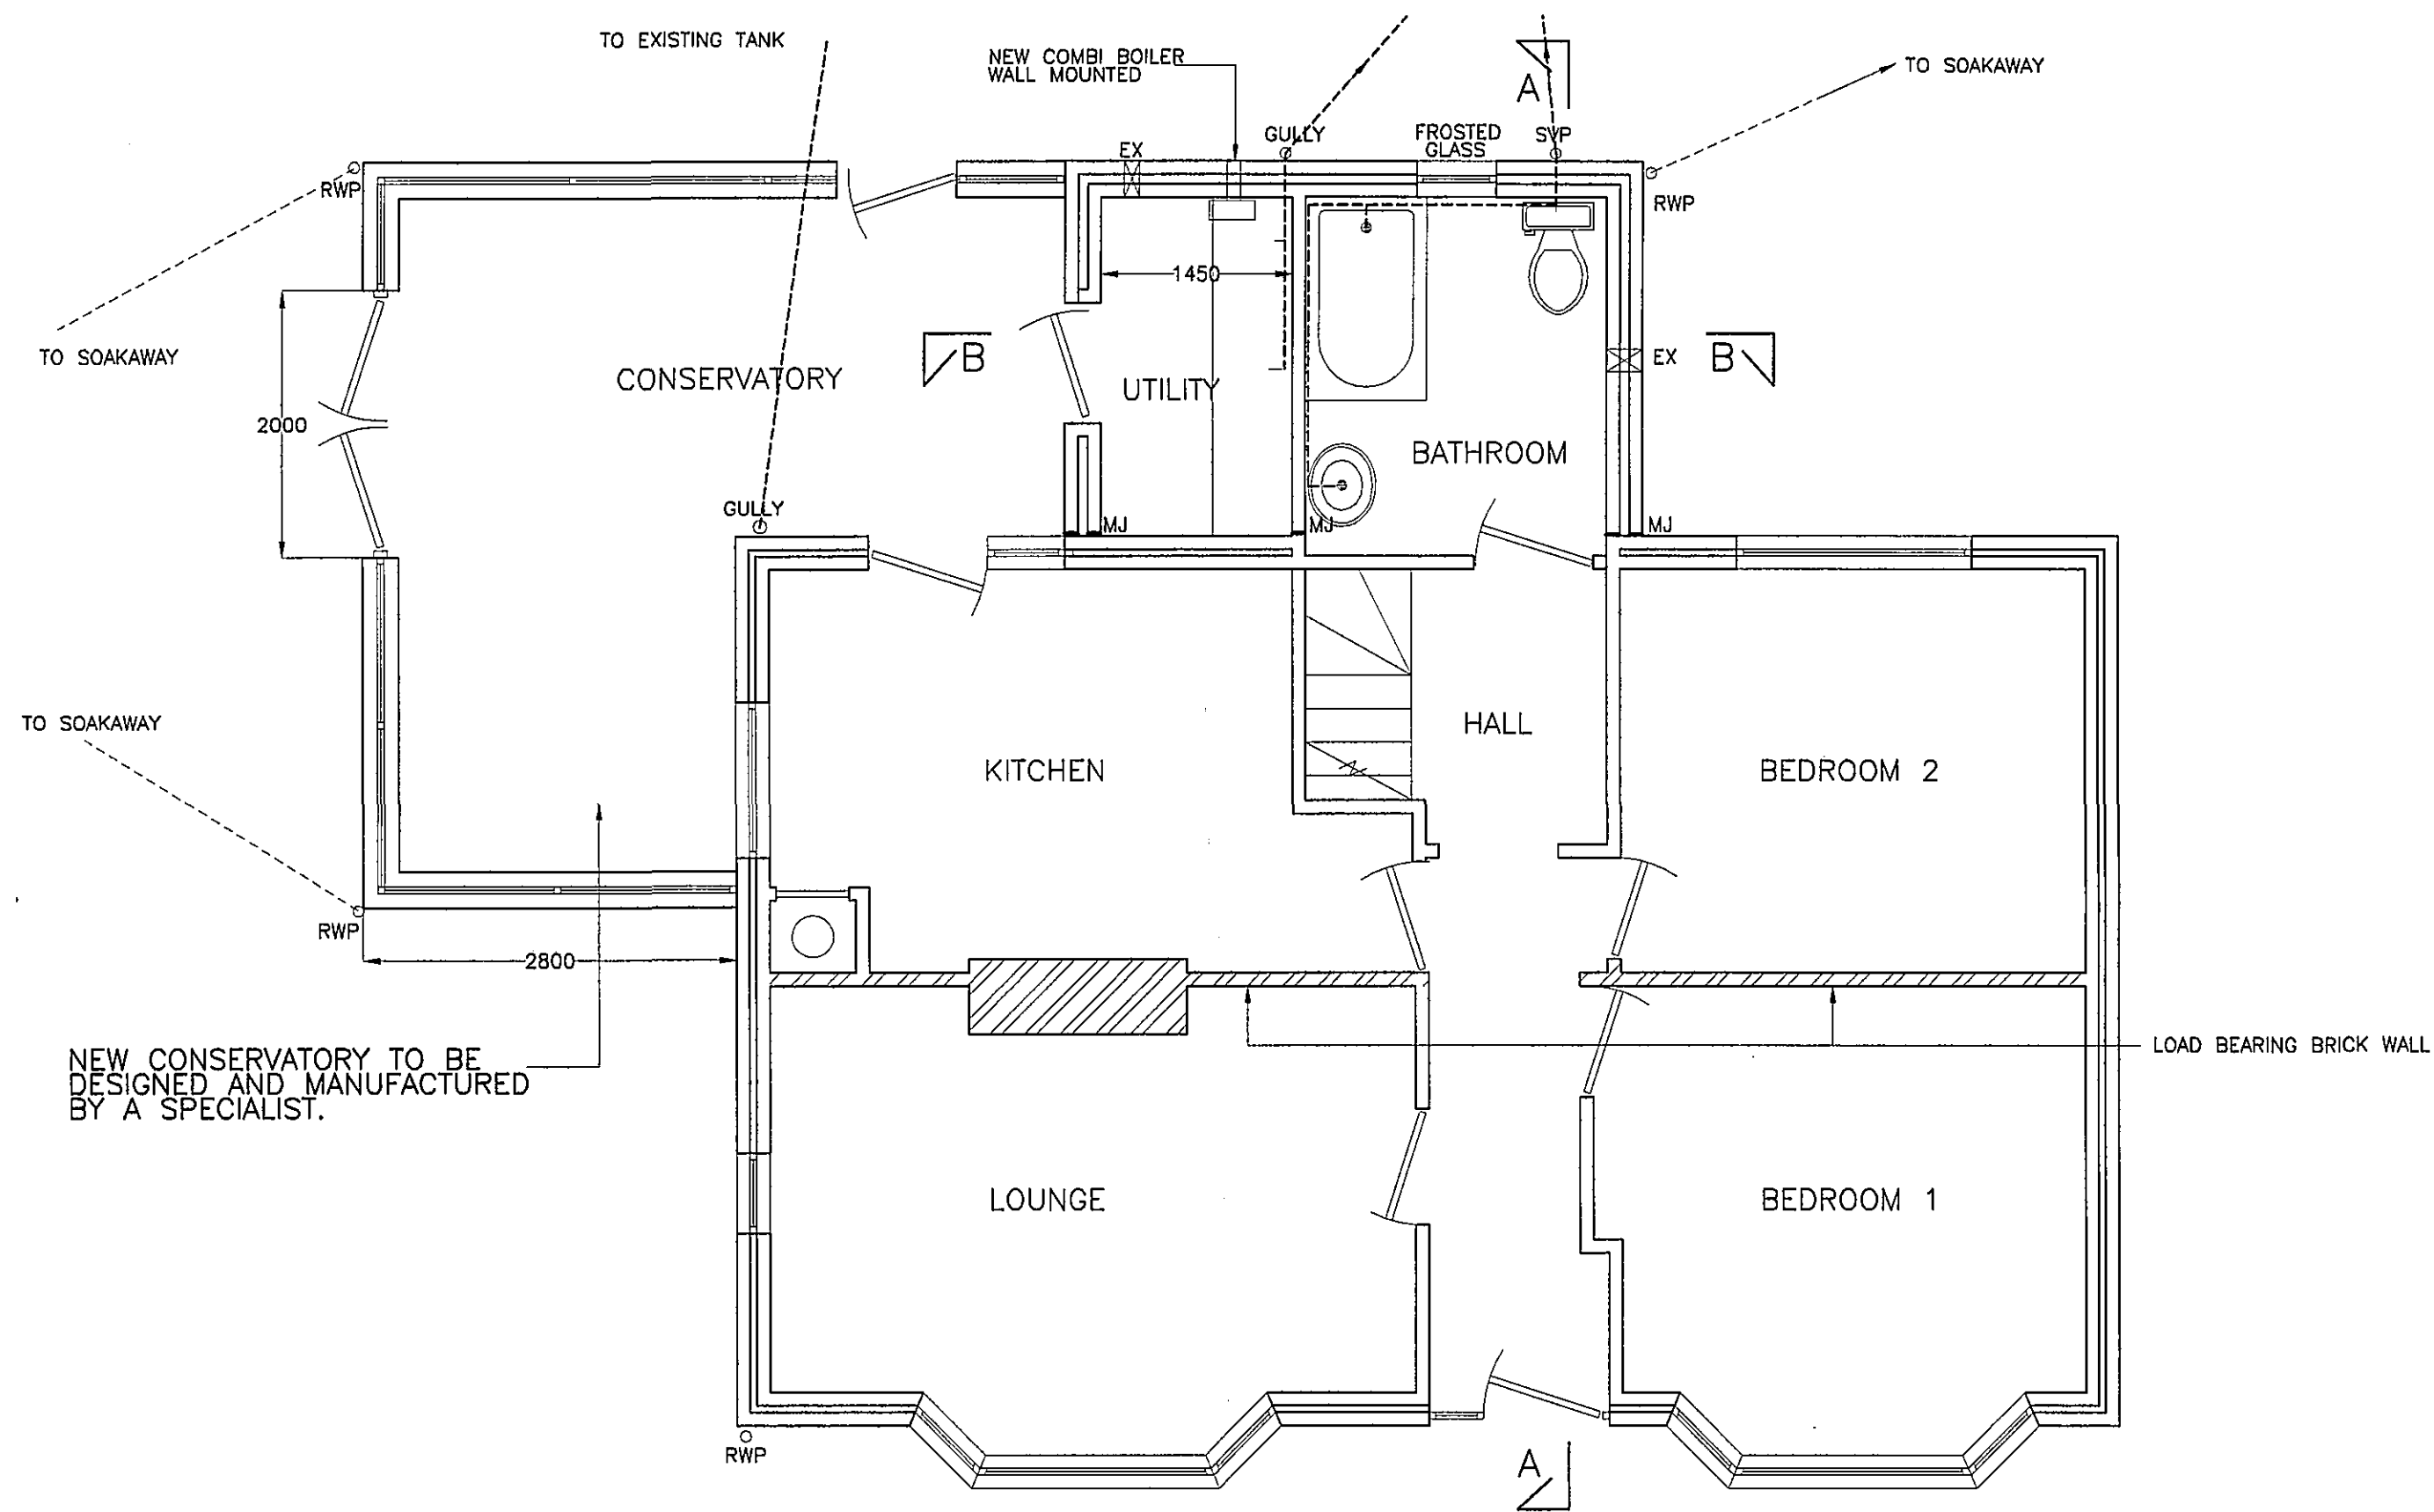


PROPOSED GROUND FLOOR PLAN 1:50

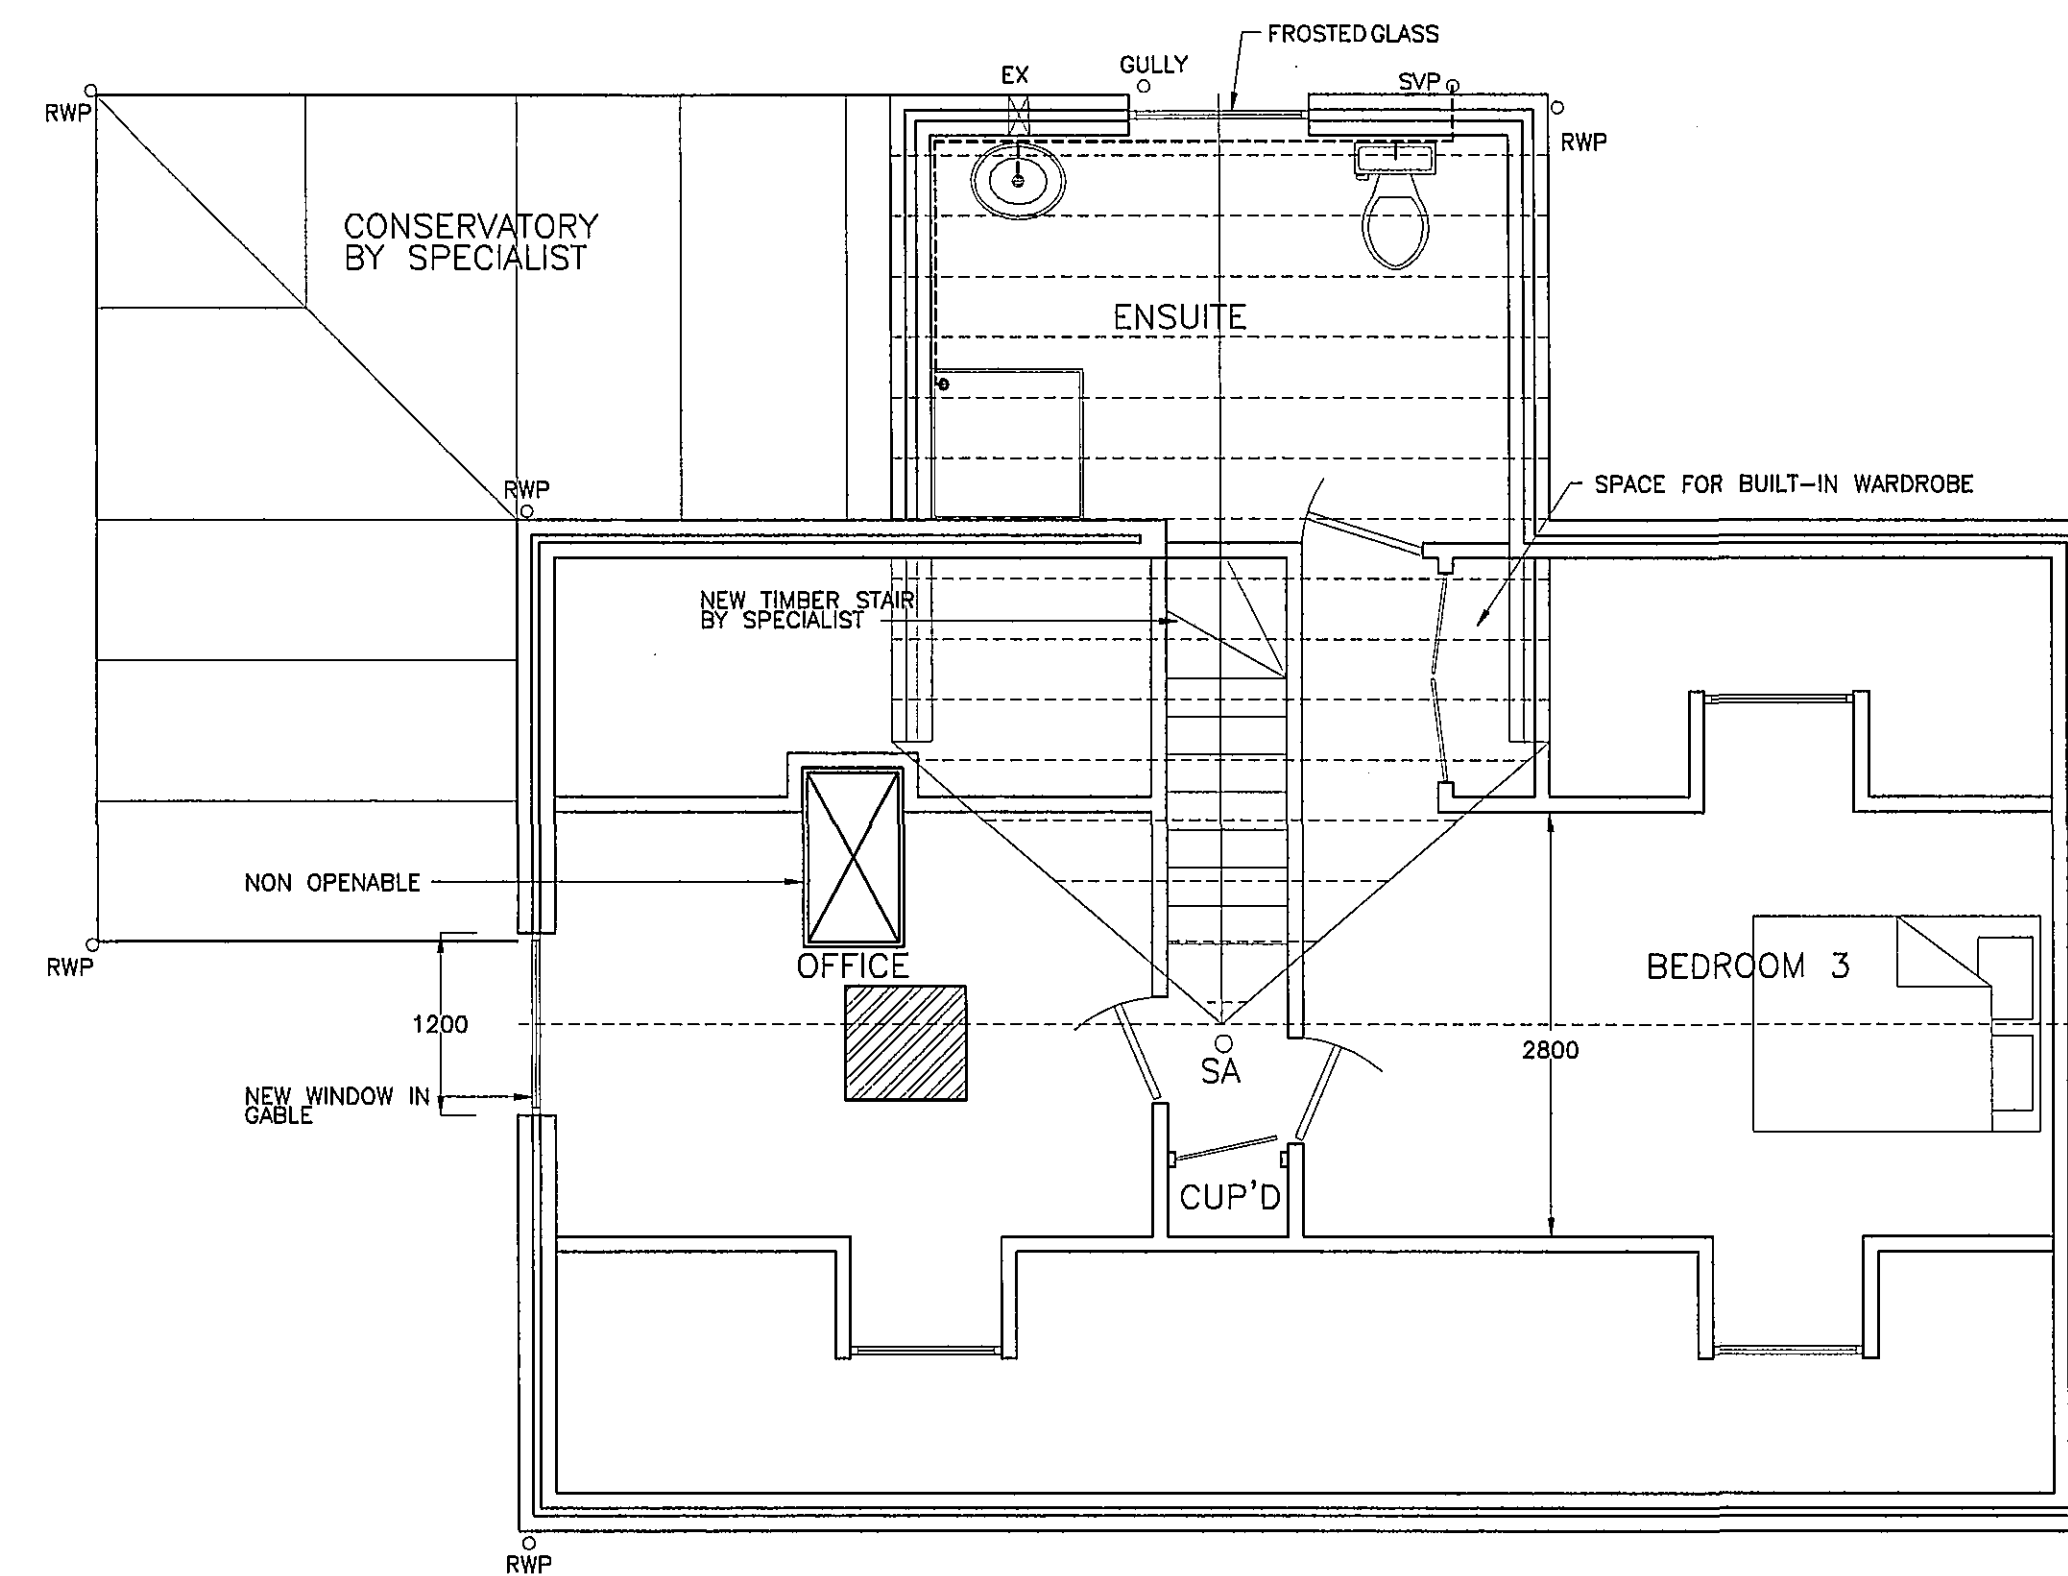


PROPOSED FIRST FLOOR PLAN 1:50

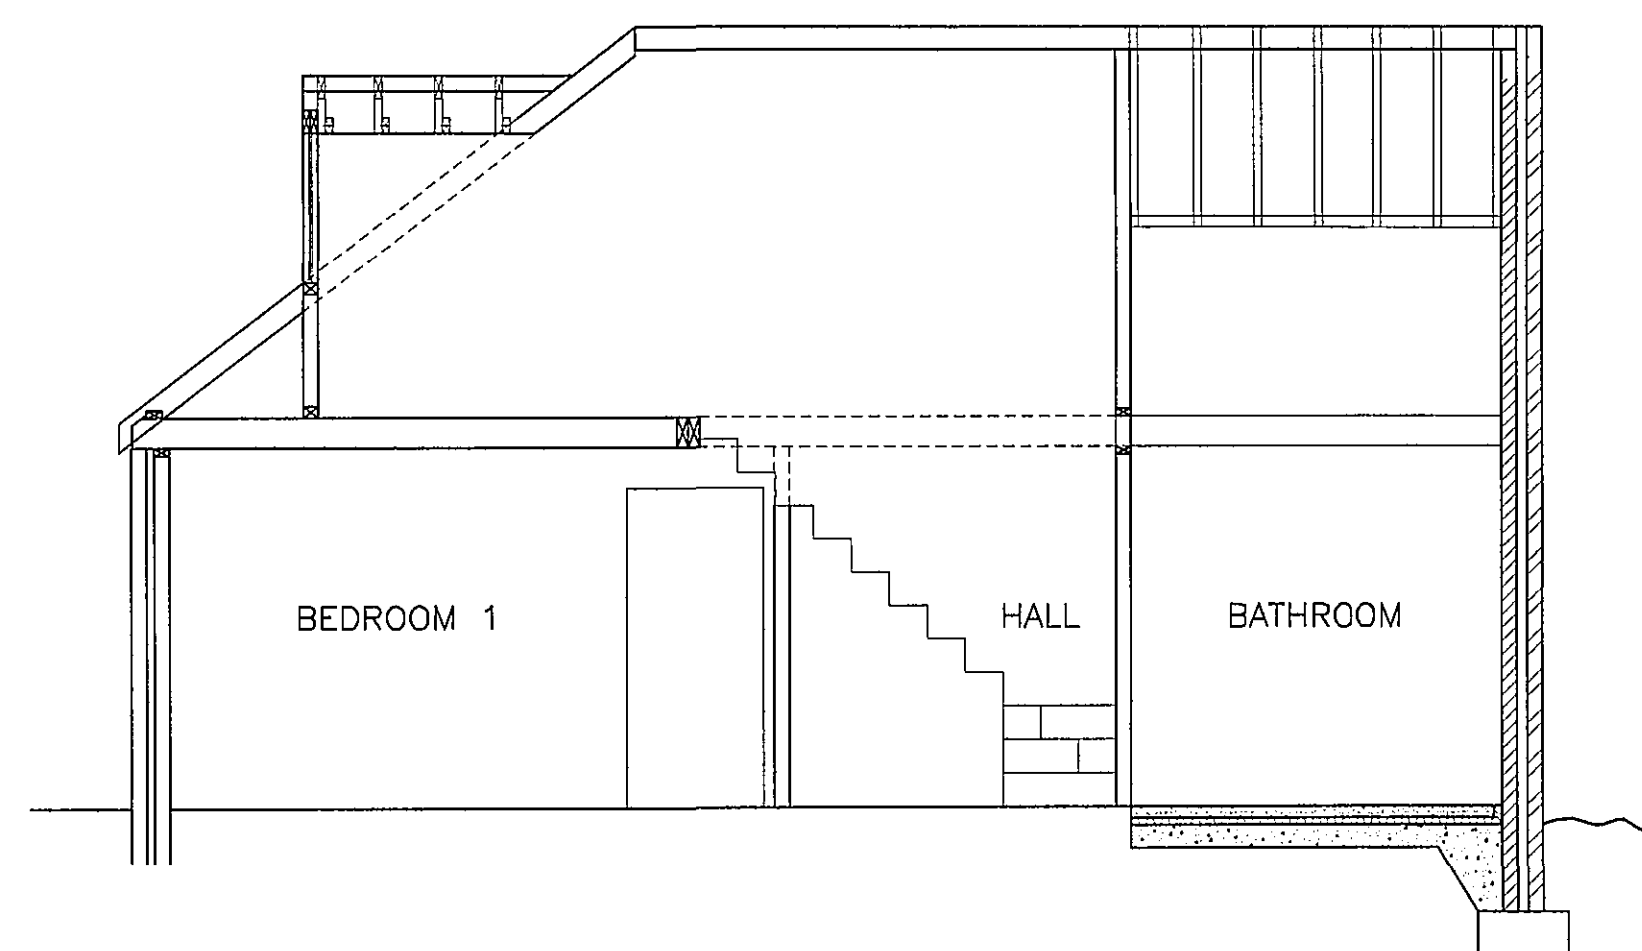

PROPOSED SECTION A-A 1:50

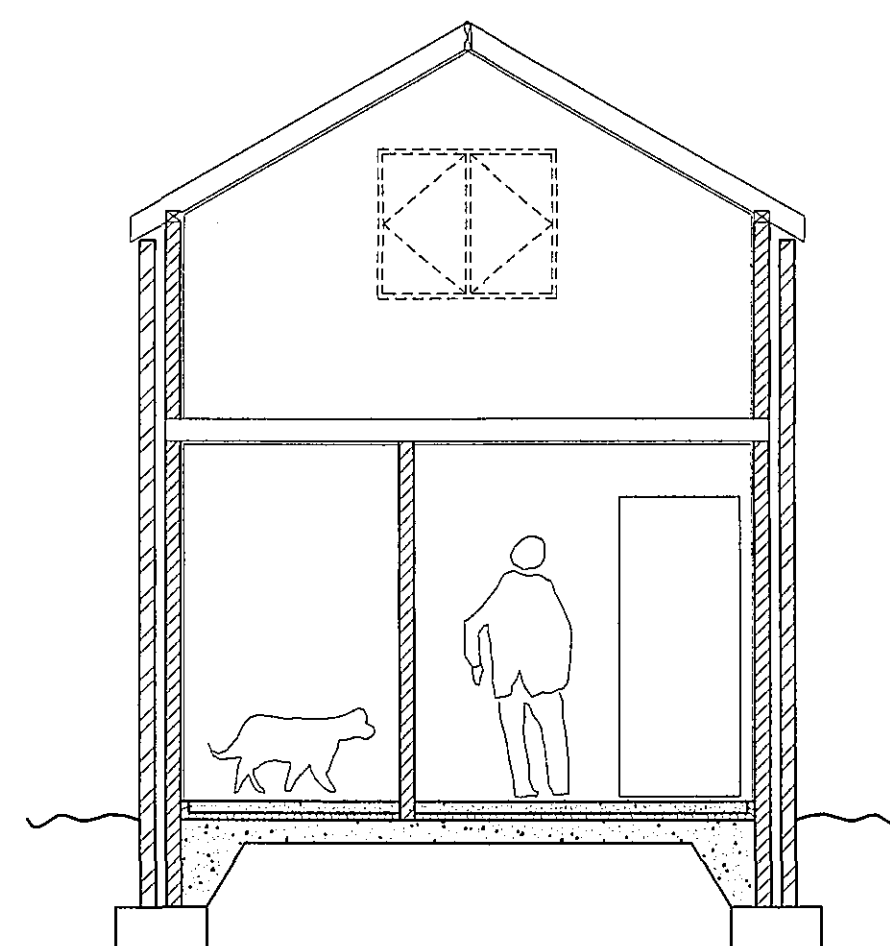


PROPOSED SECTION B-B 1:50

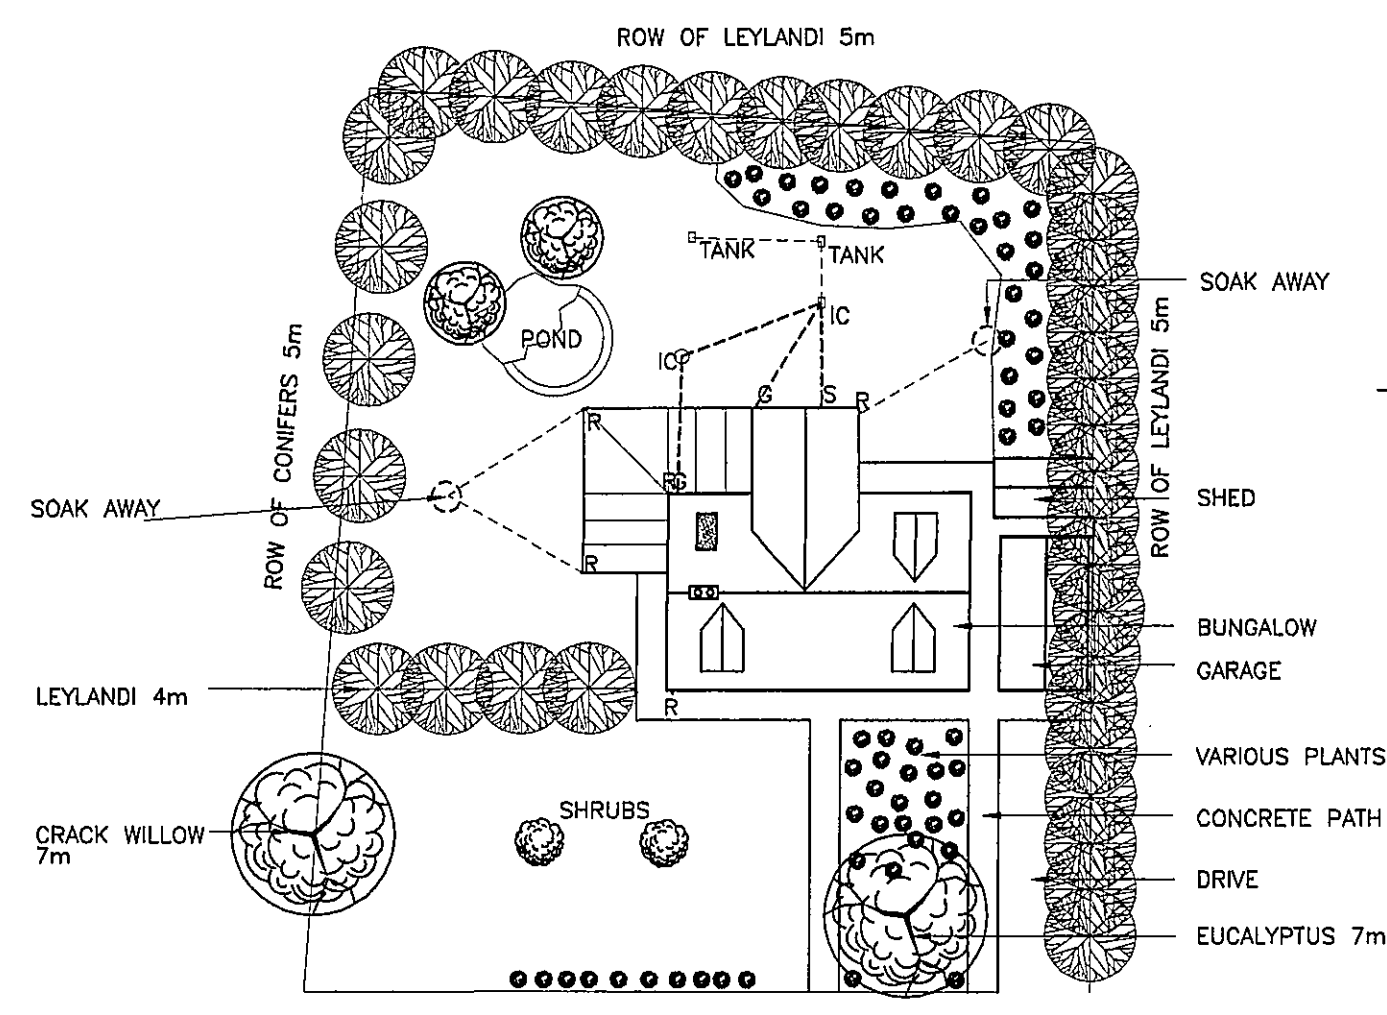


PROPOSED SITE PLAN 1:250




PROPOSED FRONT ELEVATION 1:100

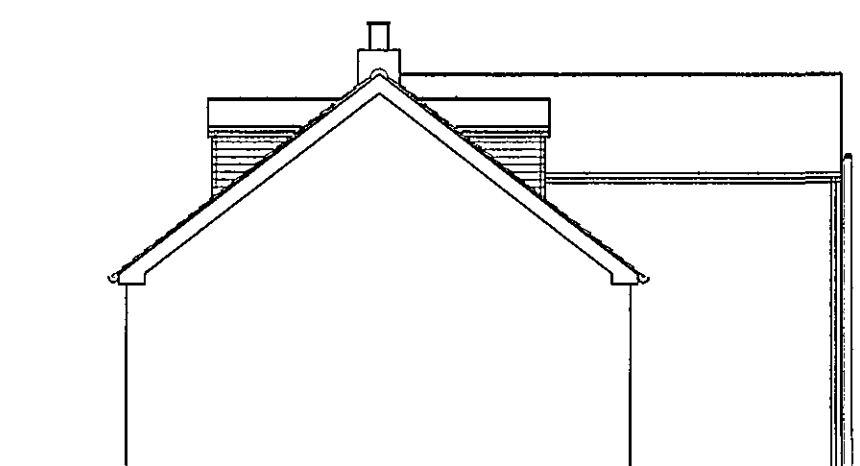

PROPOSED RHS ELEVATION 1:100

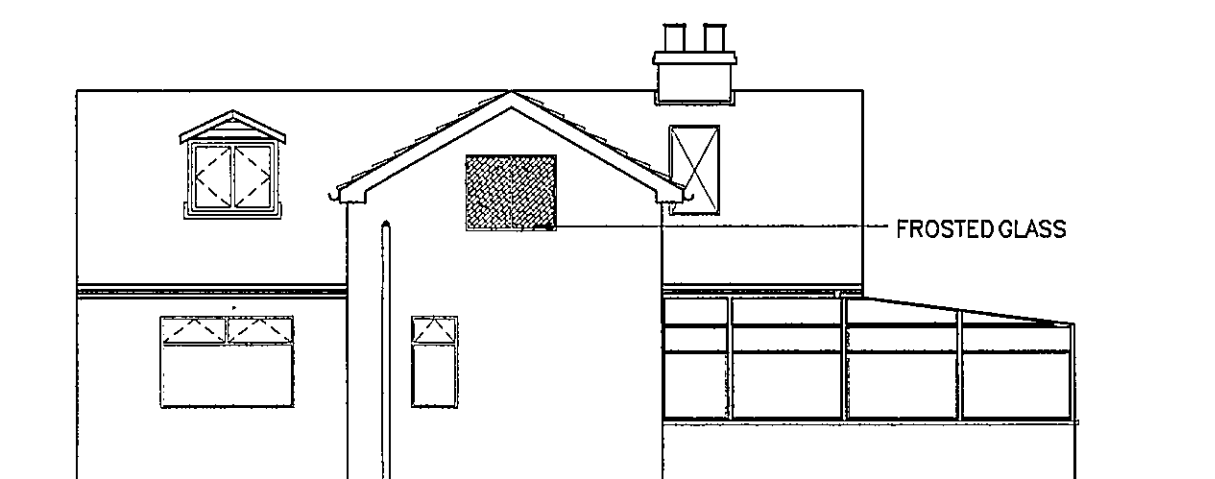

PROPOSED REAR ELEVATION 1:100

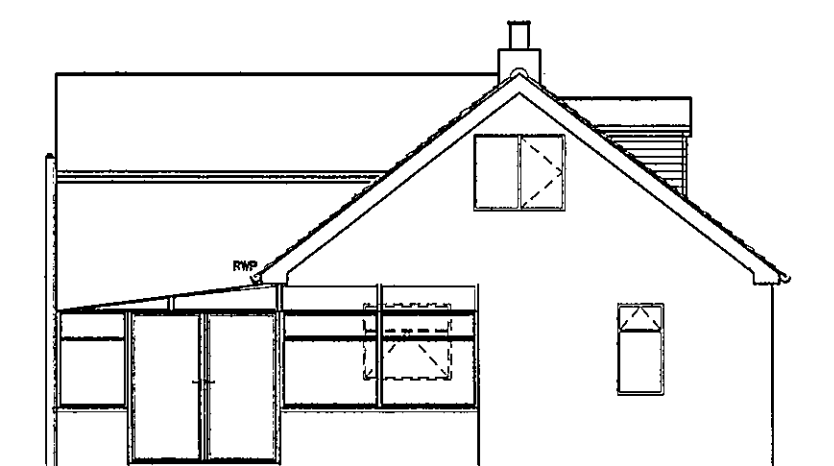

PROPOSED LHS ELEVATION 1:100

PROPOSED BUILDING

ROOF: BLACK/GREY CONCRETE TILES (AS EXISTING)
WALLS: WHITE RENDER (AS EXISTING)
DOORS/WINDOWS: WHITE UPVC

**DETERMINED
PLAN**

Copyright on all drawings prepared by Morton Consulting Engineers Limited is their property. Drawings and designs may not be reproduced in part or in whole without their written permission.

Please read, if in doubt ask. Change nothing without consulting the Engineers.


Contractor to check all dimensions on site before work starts or materials are ordered. Do not scale, if in doubt ask. All dimensions are in mm unless stated otherwise.

Where materials, products and workmanship are not fully specified they are to be of the standard appropriate to the works and suitable for the purpose stated in or reasonably to be inferred from the drawings and specification. All work to be in accordance with good building practice and BS 8000 to the extent that the recommendations define the quality of the finished work. Materials products and workmanship to comply with all British Standards and EOTA standards with, where appropriate, BS or EC marks.

All products and materials to be handled, stored, prepared and used or fixed in accordance with the manufacturers current recommendations.

The contractor is to arrange inspections of the works by the BCO (or NHBC) as required by the Building Regulations and is to obtain completion certificate and forward to the Engineer.

Read in conjunction with other drawings and notes

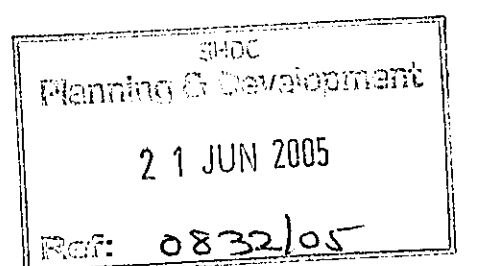

B A	SCHEME AMENDED UTILITY ADDED AND ROOF PITCH AMENDED	JUNE 05 MAY 05
	REVISIONS	DATE

**Morton Consulting
Engineers Limited**
Consulting Structural Engineers

1 Gordon Avenue
March
Cambridgeshire
PE15 8AJ
Tel : 01354 655454
Fax : 01354 680467

CLIENT
Mr Stanton

PROJECT
Proposed Loft Conversion
& Alterations to
217 Guanockgate
Sutton St, Edmund

TITLE
Proposed Arrangement

DRAWN D.Jardine	DATE OF ISSUE
CHECKED	
DATE Apr 2005	DRAWING NUMBER M4665/02 _B
SCALE 1:50 1:100 1:250	