
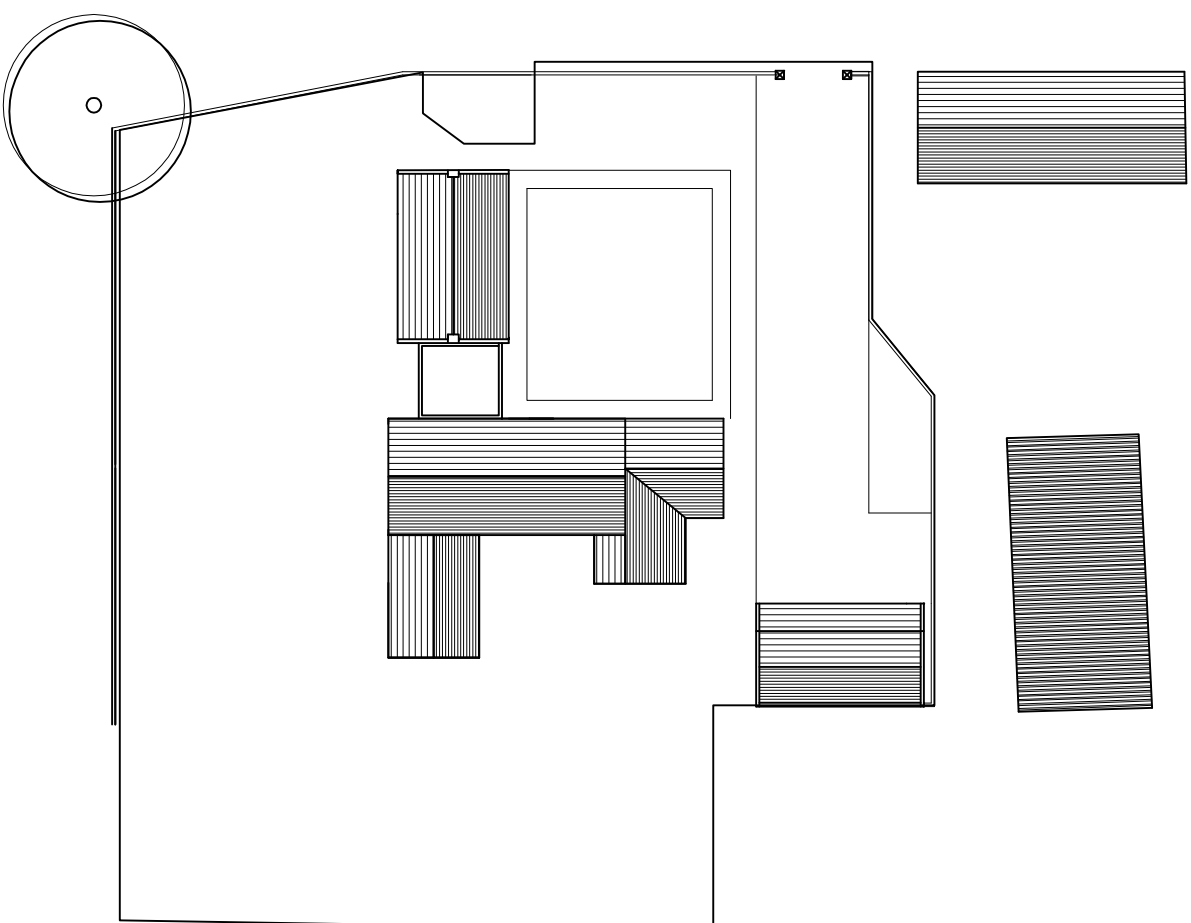
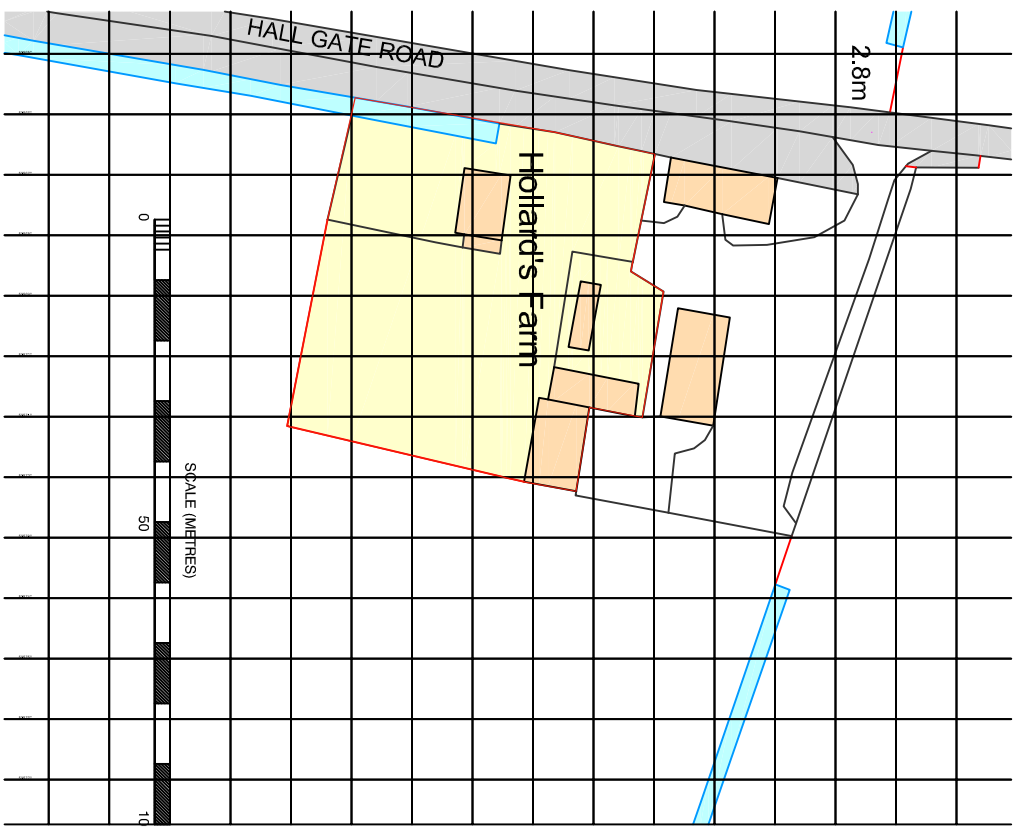


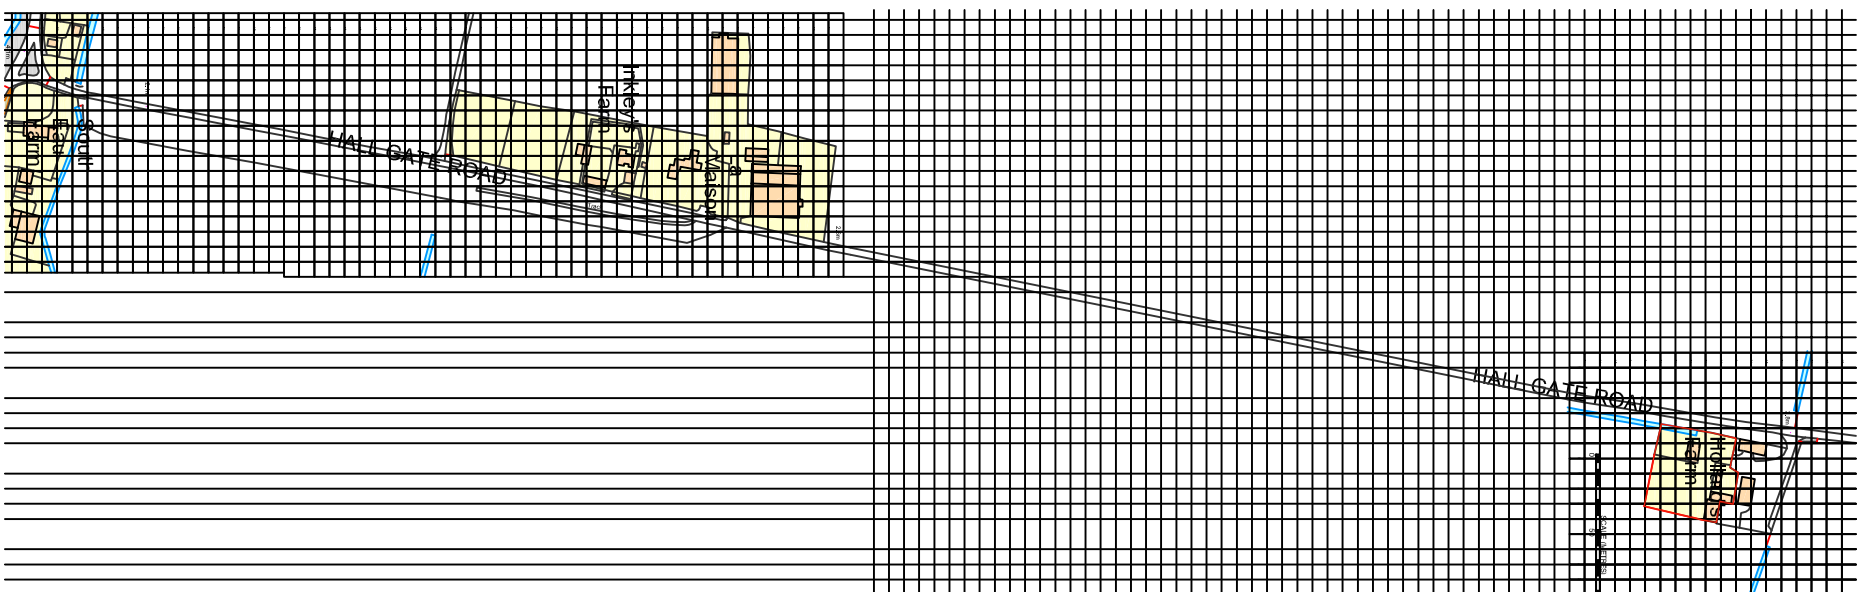

revisions					
REF A 11/09/15 - SCHEME REVISED					
		key	notes		
		empty / unknown	This drawing is the copyright of the Architects and may not be reproduced or used except by written permission. Dimensions must not be scaled from this drawing. The Contractor is to check and verify all building and site dimensions before work is put in hand.		
		brickwork	The Contractor is to check and verify with all the Statutory Authorities and the Employer the location and condition of any underground or overhead services or confirm that none exist prior to work commencing on site. The Contractor shall comply with enforcements regulations and working rules relating to safety health and welfare of workpeople.		
		blockwork			
		slab			
		client	architect		
		M & Mrs W Proctor Ollivants Farm Hill Gate Road, Barnham, Salisbury SP8 3AE	RAW ARCHITECTURE Westminster Hill Gate Road Barnham Salisbury Wiltshire SP8 3AE info@rawarchitecture.net		
NEW DWELLING, OLLIVANTS FARM, HALL GATE ROAD, THROCKENHOLT					
drawing title					
SITE LOCATION & SITE PLAN					
job no	scale	package no	drawing no / rev	status	
0155	SSE DWG		A100 / A	PLANNING	
date	checked				
05/05/15	DW				