


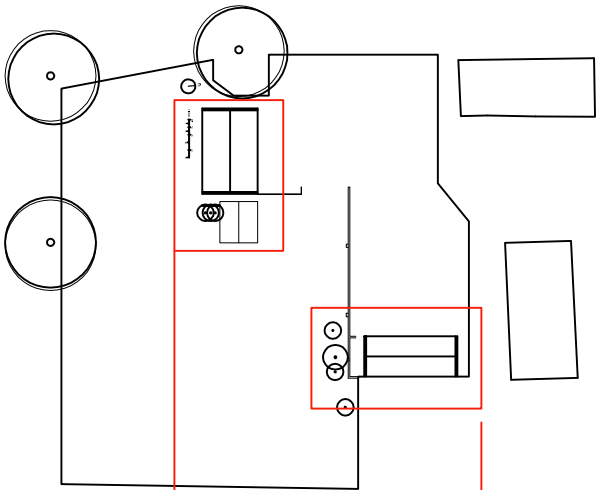
 
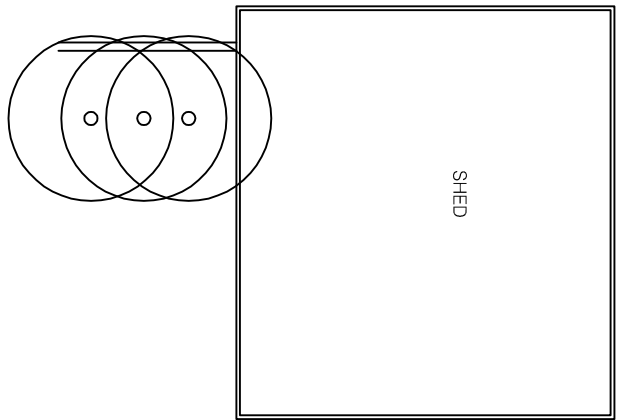


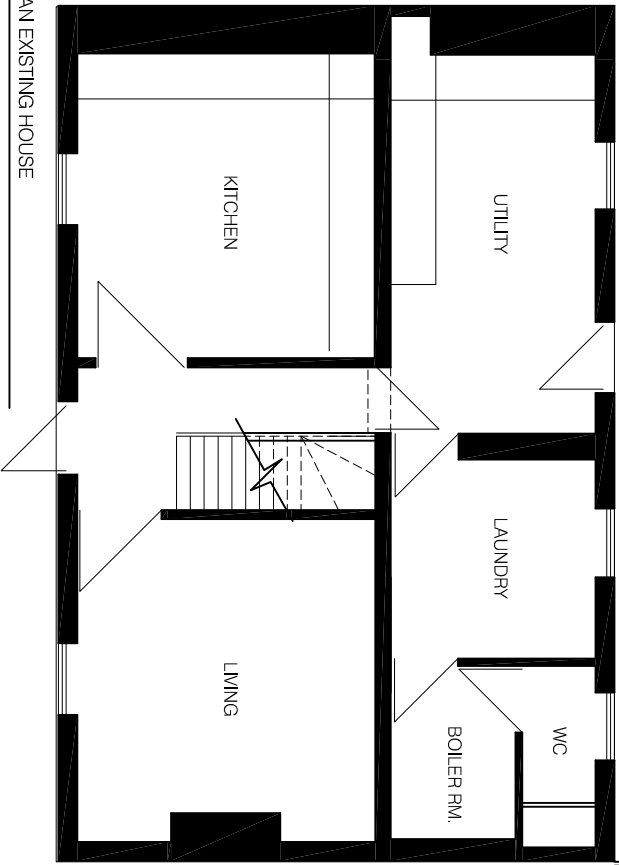



1 GROUND FLOOR PLAN EXISTING HOUSE
A-101 SCALE 1:100 @A3

 

2 GROUND FLOOR PLAN EXISTING BARN
A-101 SCALE 1:100 @A3

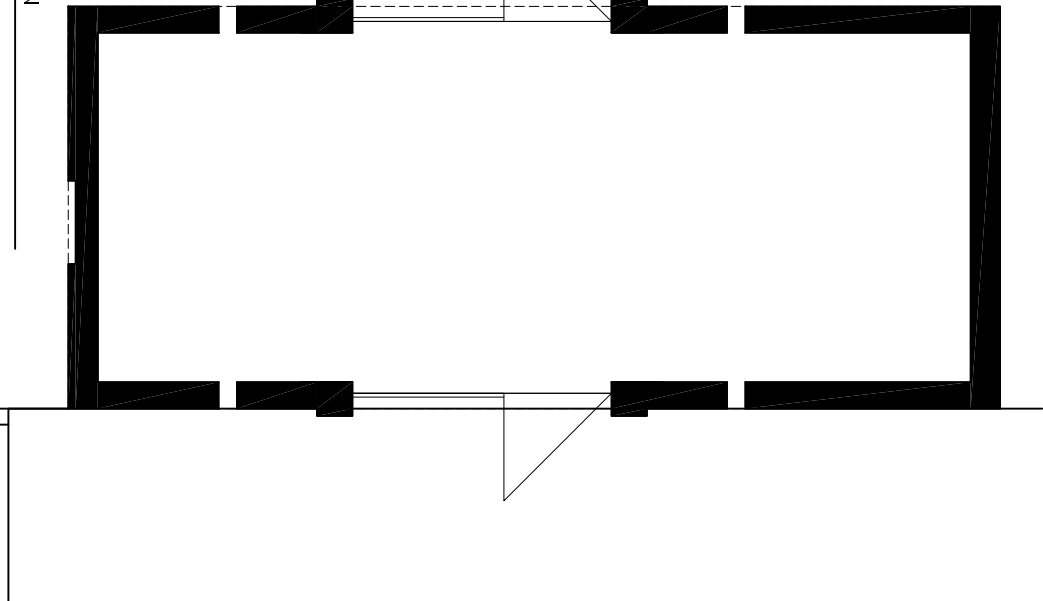

3 FIRST FLOOR PLAN EXISTING HOUSE
A-101 SCALE 1:100 @A3

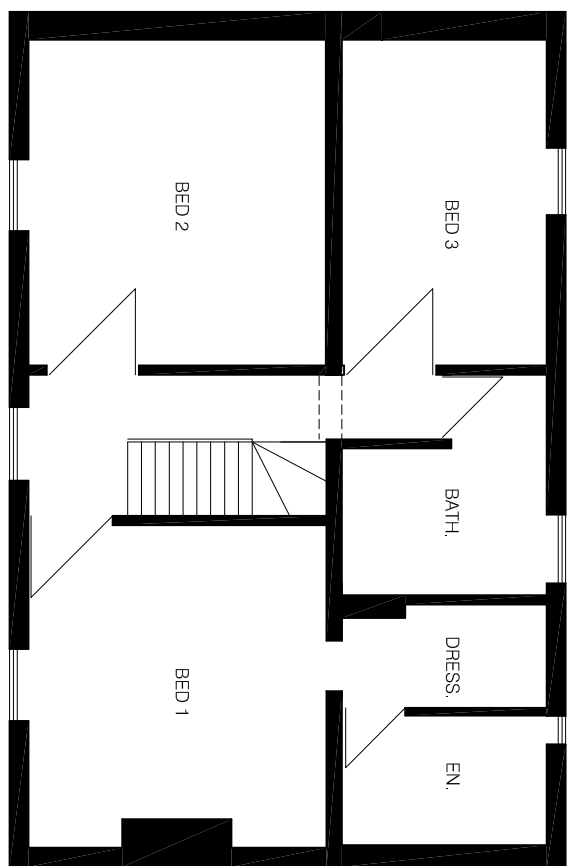 

revisions
REV X XXXXXX - MINOR AMENDMENTS

key
■
▨
▩
▪
▫

notes

notes

This drawing is the copyright of the Architects and may not be reproduced or used except by written permission. Dimensions must not be scaled from this drawing. The Contractor is to check and verify all building and site dimensions before work is put in hand.

The Contractor is to check and verify with all the Statutory Authorities and the Employer the location and condition of all existing and proposed structures and services on the site and to ensure that all proposed work is carried out in accordance with the relevant regulations and working rules relating to safety, health and welfare of workpeople.

client

M & Mrs W Proctor
Ollards Farm
Hall Gate Road,
Throckenall
Sharnford

architect

RAW ARCHITECTURE
Westfields
Barnack Road
Sharnford
Lincs PE9 9AE
01780 740885
info@rawarchitecture.net

NEW DWELLING, OLLARDS FARM, HALL GATE ROAD, THROCKENMOLT
drawing title
EXISTING PLANS

job no	scale	package no	drawing no / rev	status
0195	SEE DWG		A101 /	PLANNING
date	checked			
31.04.15	DW			