


revisions		key		notes	
REV L 30.07.15 - scheme amended		 entry / unknown  brickwork  blockwork  stud		notes	
REV M 02.07.15 - scheme amended					
REV N 08.08.15 - scheme amended					
REV O 10.08.15 - scheme amended					
REV P 07.08.15 - scheme amended					
REV Q 10.08.15 - study windows amended					
REV R 10.08.15 - kitchen windows amended					
REV S 11.03.15 - kitchen windows amended					
REV T 11.09.15 - fit labels and dog rm door amended					

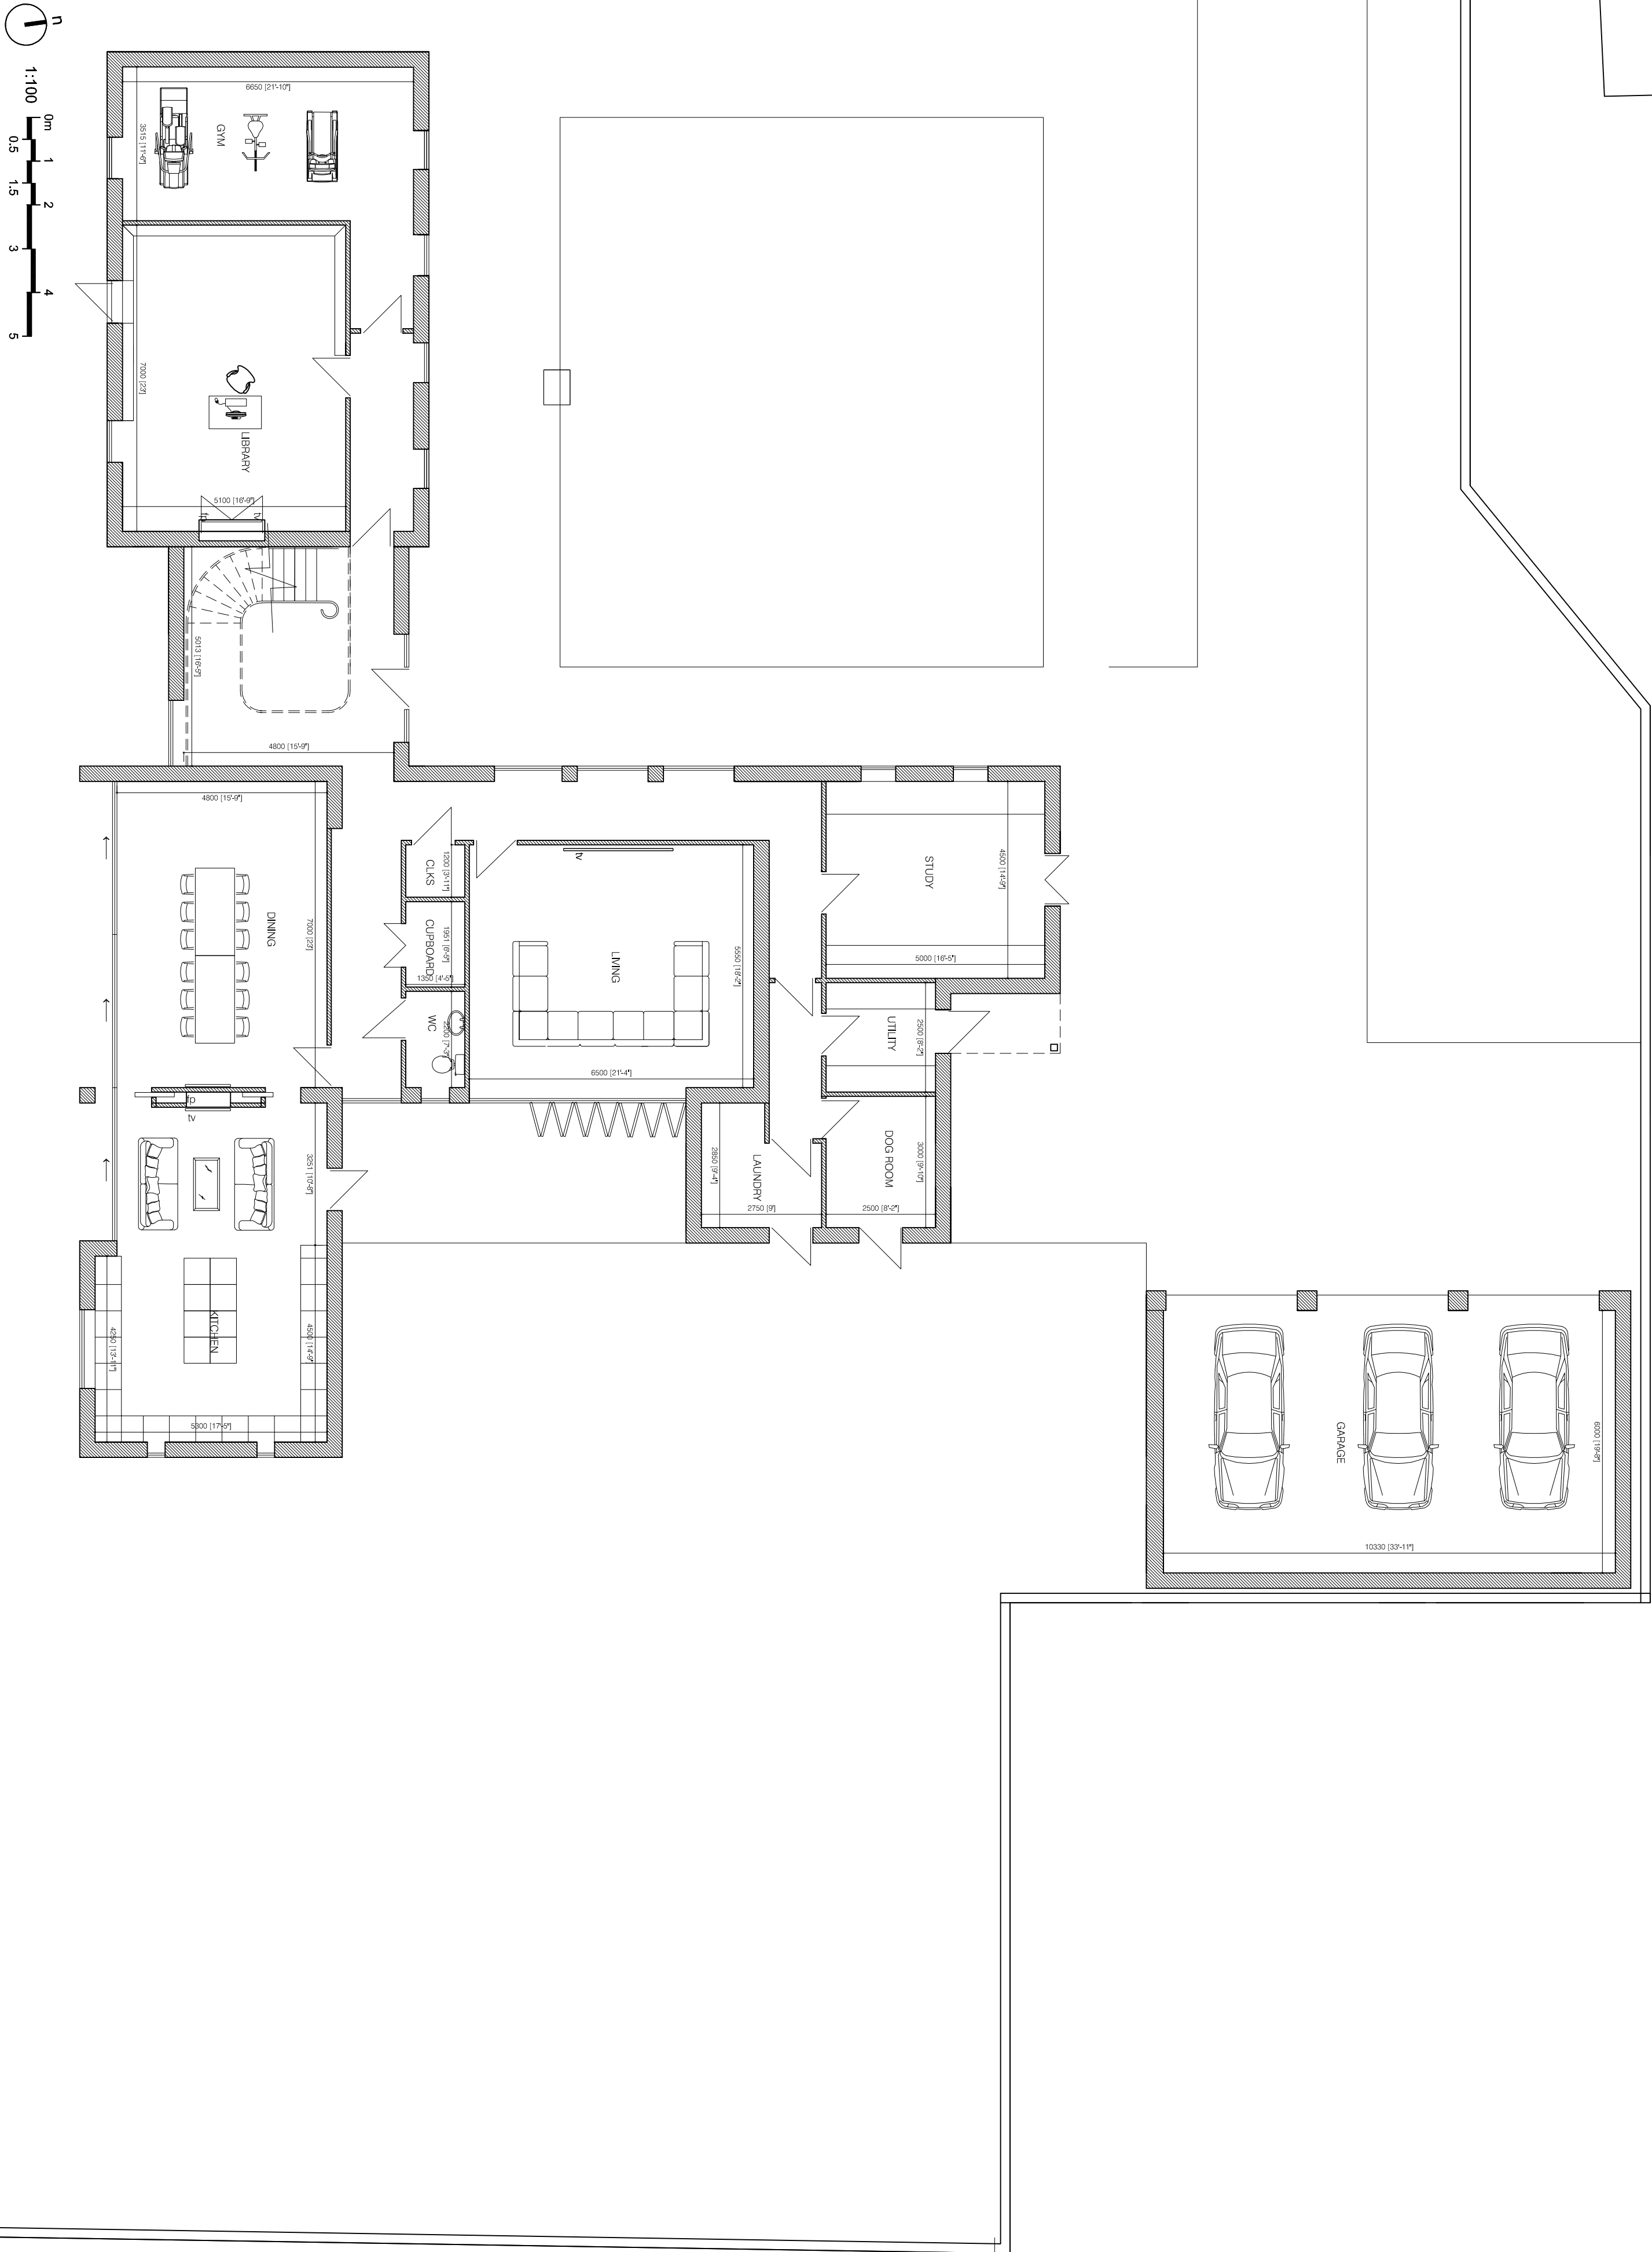

client		architect		NEW DWELLING, OULARDS FARM, HALL GATE ROAD, THROCKENHOLT	
Mr & Mrs W Proctor Oulards Farm Hall Gate Road, Throckenolt Sharnford		RAW ARCHITECTURE Westfields Barnack Road Sharnford Lincs PE9 9AE 01790 740385 info@rawarchitecture.net		drawing title PROPOSED FLOOR PLANS - GROUND FLOOR	
				job no 0195	scale SEE DWG
				date 31.03.15	checked DW
				package no	drawing no / rev A102 / 1
					status PLANNING