



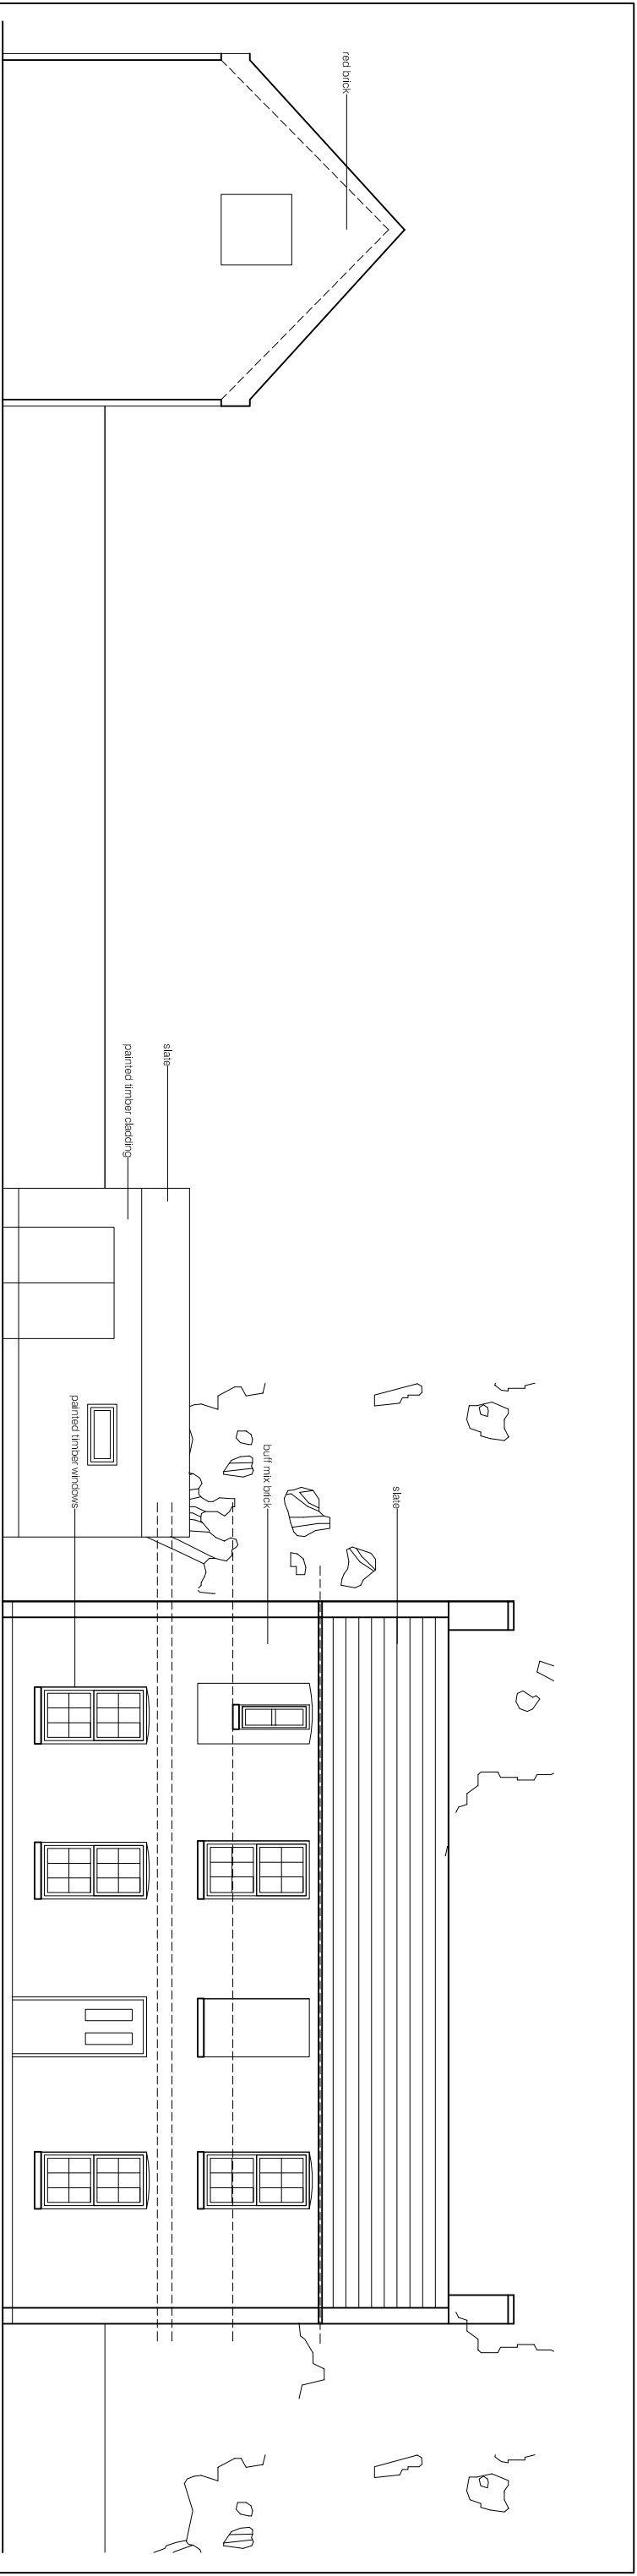

1

NORTH ELEVATION EXISTING

SCALE 1:100 @A3

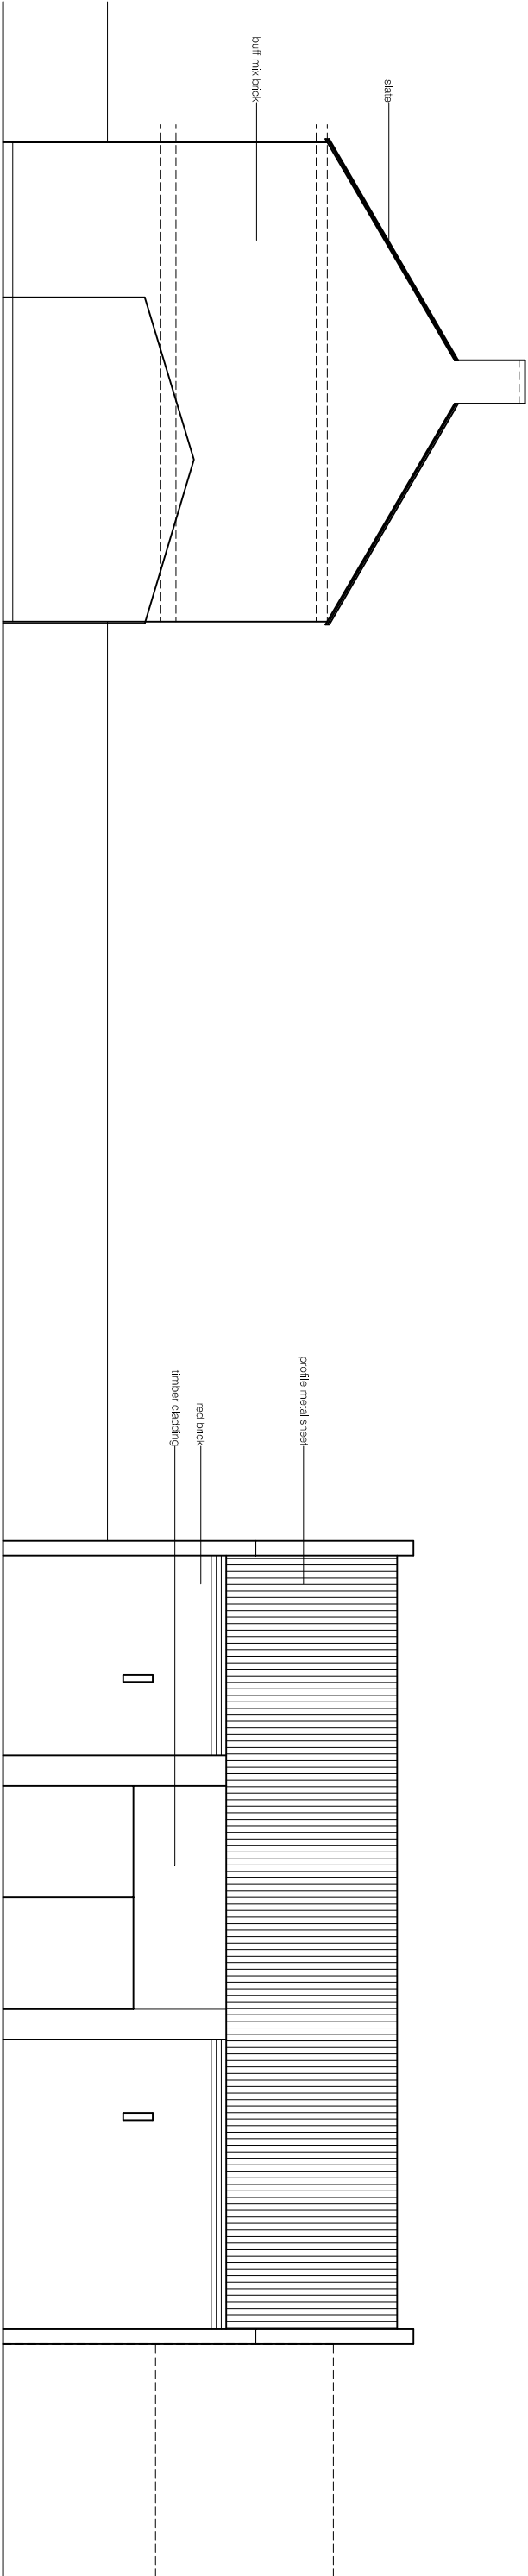

2

EAST ELEVATION EXISTING

SCALE 1:100 @A3

revisions		key		notes		client		architect		NEW DWELLING, OLIVARDS FARM, HALL GATE ROAD, THROCKENHOLT			
REV. X XXXXXX - MINOR AMENDMENTS		endg / unknown brickwork blockwork slab				Mr & Mrs W Proctor Olivards Farm Hall Gate Road, Throckenolt Shropshire		RAW ARCHITECTURE Westfields Barnack Road Stamford Lincs PE9 9AE 01780 740885 info@rawarchitecture.net		drawing title ELEVATIONS - EXISTING (1 of 2)			
				This drawing is the copyright of the Architects and may not be reproduced or used except by written permission. Dimensions must not be scaled from this drawing. The Contractor is to check and verify all building and site dimensions before work is put in hand.						job no 0185			
				The Contractor is to check and verify with all the Statutory Authorities and the Employer the location and condition of any underground or overhead services or confirm that none exist prior to work commencing on site. The Contractor shall comply with enactments regulations and working rules relating to safety health and welfare of workpeople.						scale SEE DWG			
										package no A300 /			
										drawing no / rev PLANNING			
										date 05.05.15			
										checked DW			