
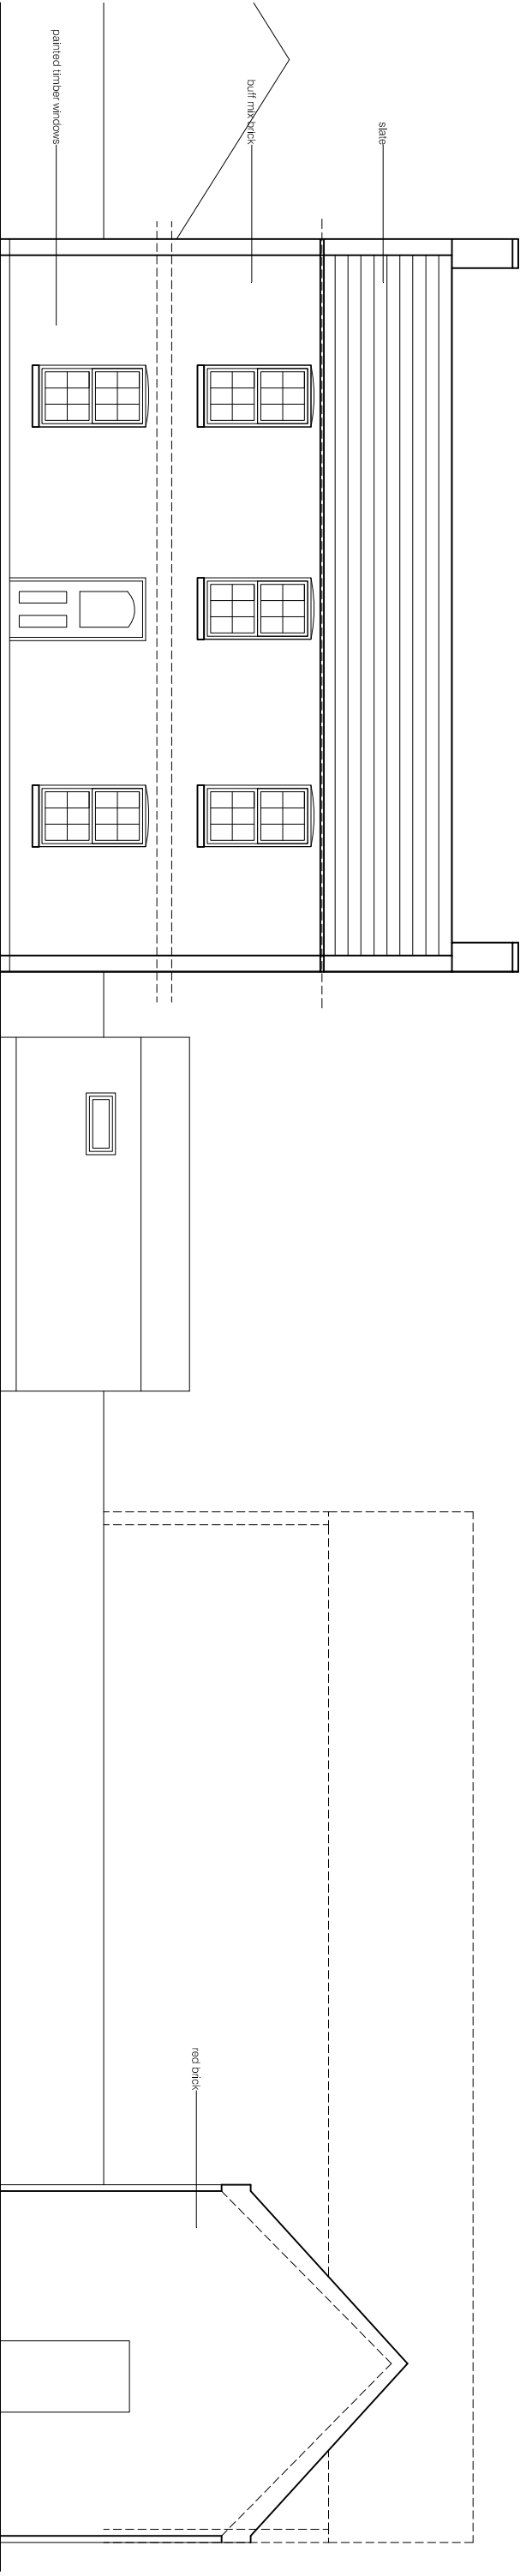
 


3 SOUTH ELEVATION EXISTING

A-301 SCALE 1:100 @A3

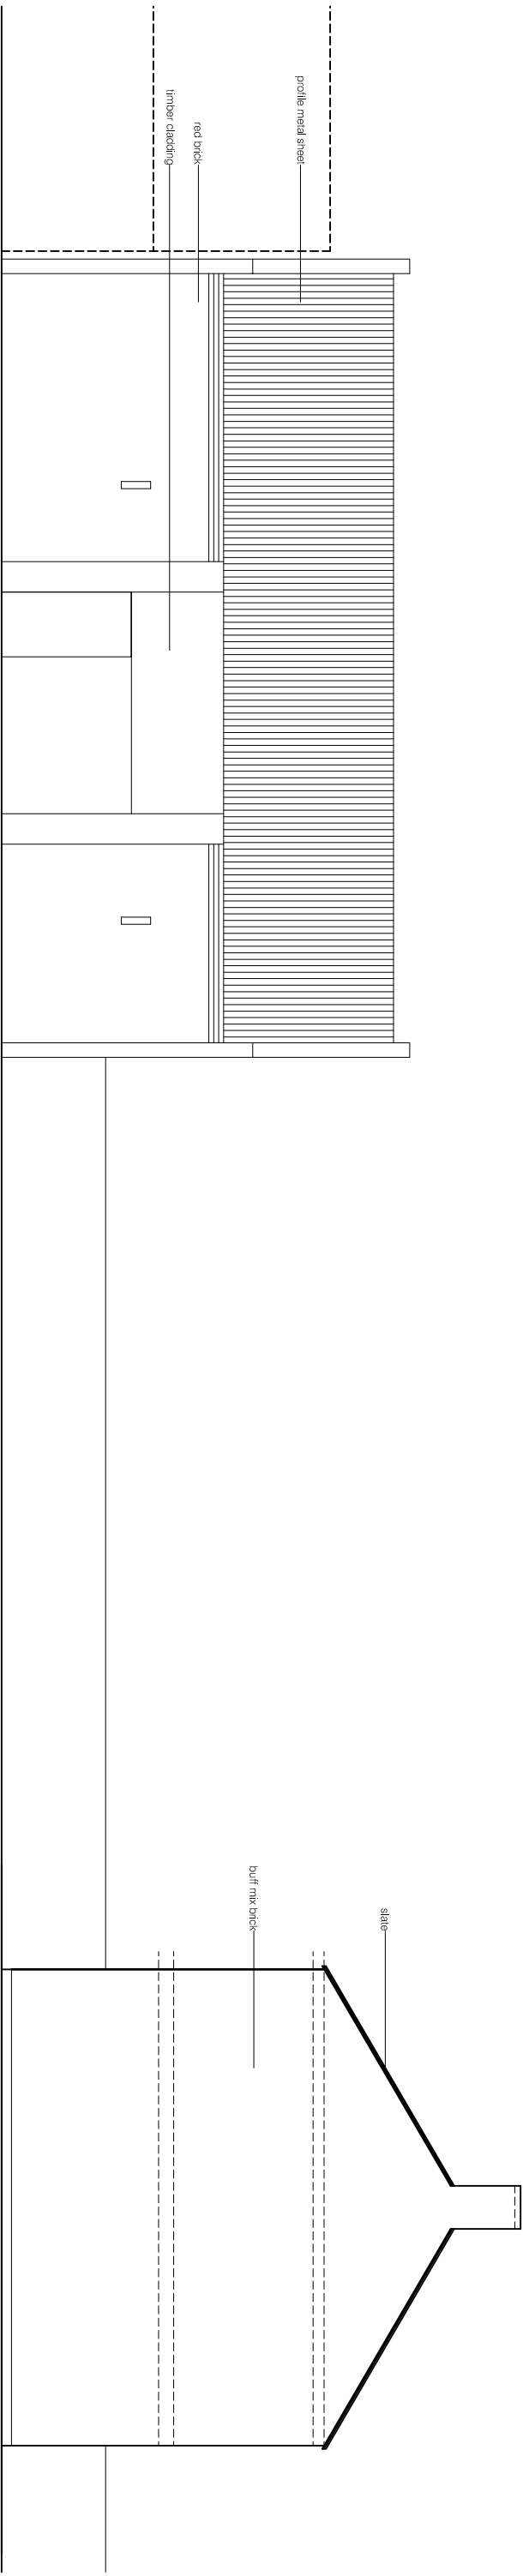

4 WEST ELEVATION EXISTING

A-301 SCALE 1:100 @A3

revisions		key	notes	client	architect	NEW DWELLING, OULARDS FARM, HALL GATE ROAD, THROCKENHOLT				
REV X XXXXXX - MINOR AMENDMENTS		■ ebg / unknown ▨ brickwork ▨ blockwork ▨ stud	This drawing is the copyright of the Architects and may not be reproduced or used except by written permission. Dimensions must not be scaled from this drawing. The Contractor is to check and verify all building and site dimensions before work is put in hand. The Contractor is to check and verify with all the Statutory Authorities and the Employer the location and condition of any underground or overhead services or confirm that none exist prior to work commencing on site. The Contractor shall comply with enactments regulations and working rules relating to safety health and welfare of workpeople.	Mr & Mrs W Proctor Oulards Farm Hall Gate Road, Throckenolt Sharnford	RAW ARCHITECTURE Westfields Barnack Road Sharnford Lincs PE9 9AE 01780 740385 info@rawarchitecture.net					
						drawing title				
						ELEVATIONS - EXISTING (2 of 2)				
						job no	scale	package no	drawing no / rev	status
						0195	SEE DWG		A301 /	PLANNING
						date	checked			
						05.05.15	DW			