

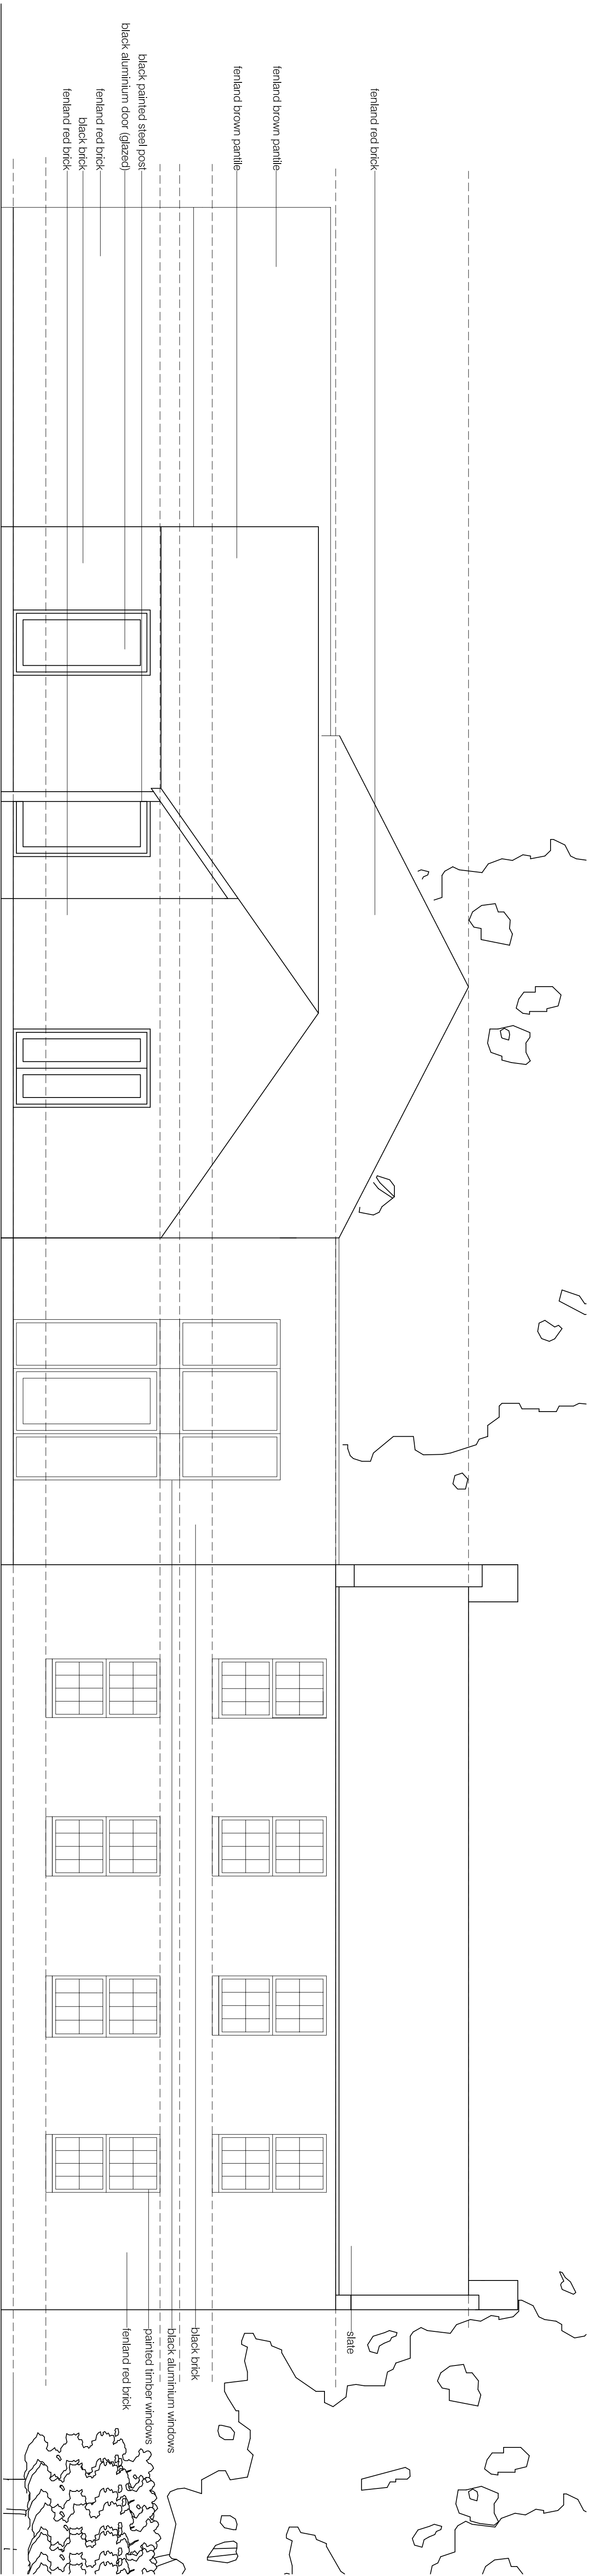


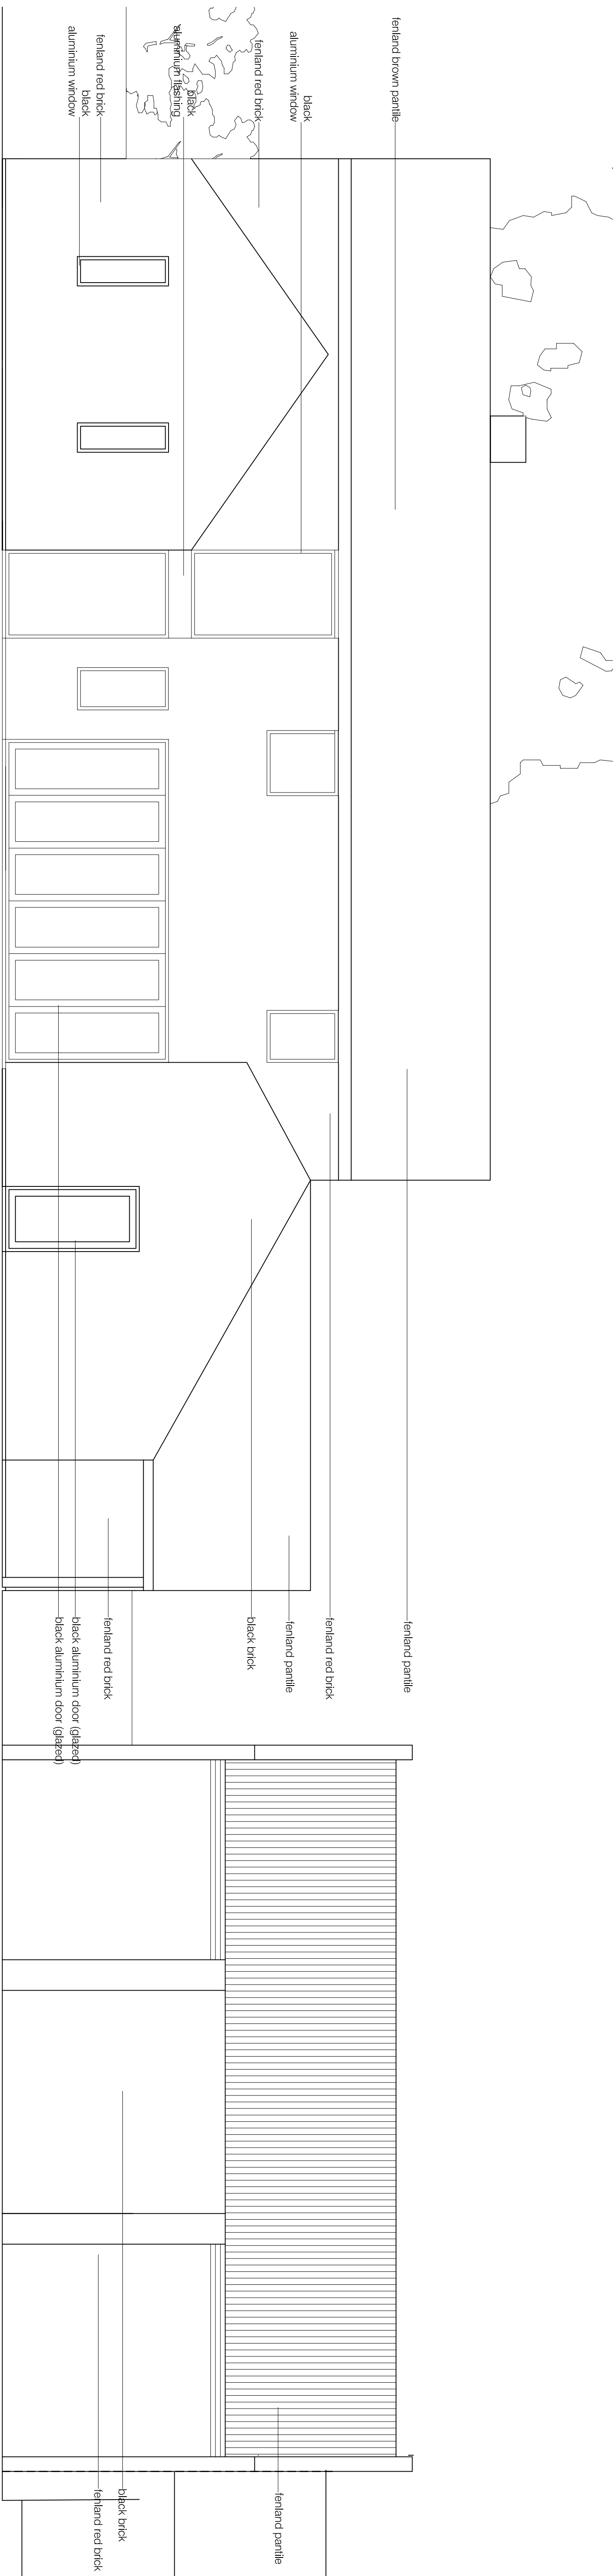

1 NORTH ELEVATION PROPOSED
A-302 SCALE 1:100 @A3

 

2 EAST ELEVATION PROPOSED
A-302 SCALE 1:100 @A3

revisions		key	notes	notes	client	architect	NEW DWELLING, OULARDS FARM, HALL GATE ROAD, THROCKENHOLT		
REV A 11/09/15 - SCHEME AMENDED		 endg / unknown	This drawing is the copyright of the Architects and may not be reproduced or used except by written permission. Dimensions must not be scaled from this drawing. The Contractor is to check and verify all building and site dimensions before work is put in hand. The Contractor is to check and verify with all the Statutory Authorities and the Employer the location and condition of any existing services and structures on the site. The Contractor shall comply with enforcements regulations and working rules relating to safety health and welfare of workforce.	This drawing is the copyright of the Architects and may not be reproduced or used except by written permission. Dimensions must not be scaled from this drawing. The Contractor is to check and verify all building and site dimensions before work is put in hand. The Contractor is to check and verify with all the Statutory Authorities and the Employer the location and condition of any existing services and structures on the site. The Contractor shall comply with enforcements regulations and working rules relating to safety health and welfare of workforce.	Mr & Mrs W Proctor Oulards Farm Hall Gate Road, Throckenolt Shropshire	RAW ARCHITECTURE Westfields Barwick Road Sharnford Lincs LE3 9AE 01790 740385 info@rawarchitecture.net	drawing title		
		 brickwork					ELEVATIONS - PROPOSED (1 of 3)		
		 blockwork					job no	scale	package no
		 stud					0195	SEE DWG	drawing no / rev
							date	checked	A002 / A
							05.05.15	DW	PLANNING