



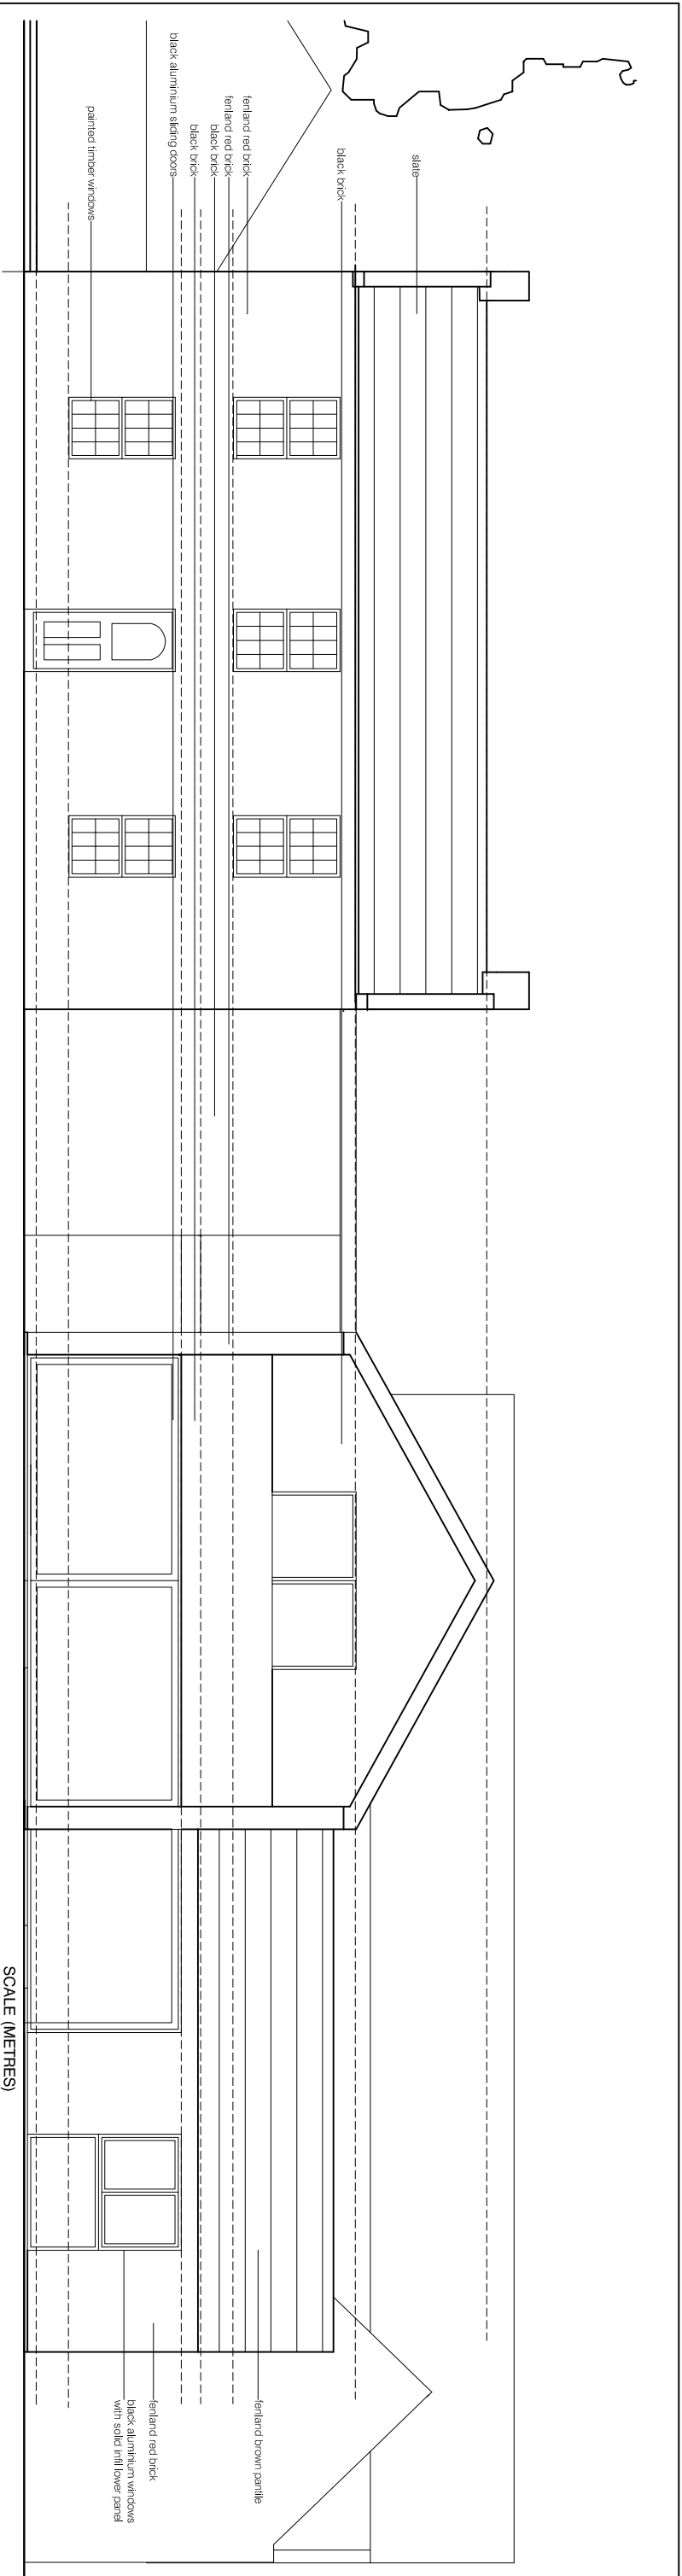

3 SOUTH ELEVATION PROPOSED
A-303 SCALE 1:100 @A3

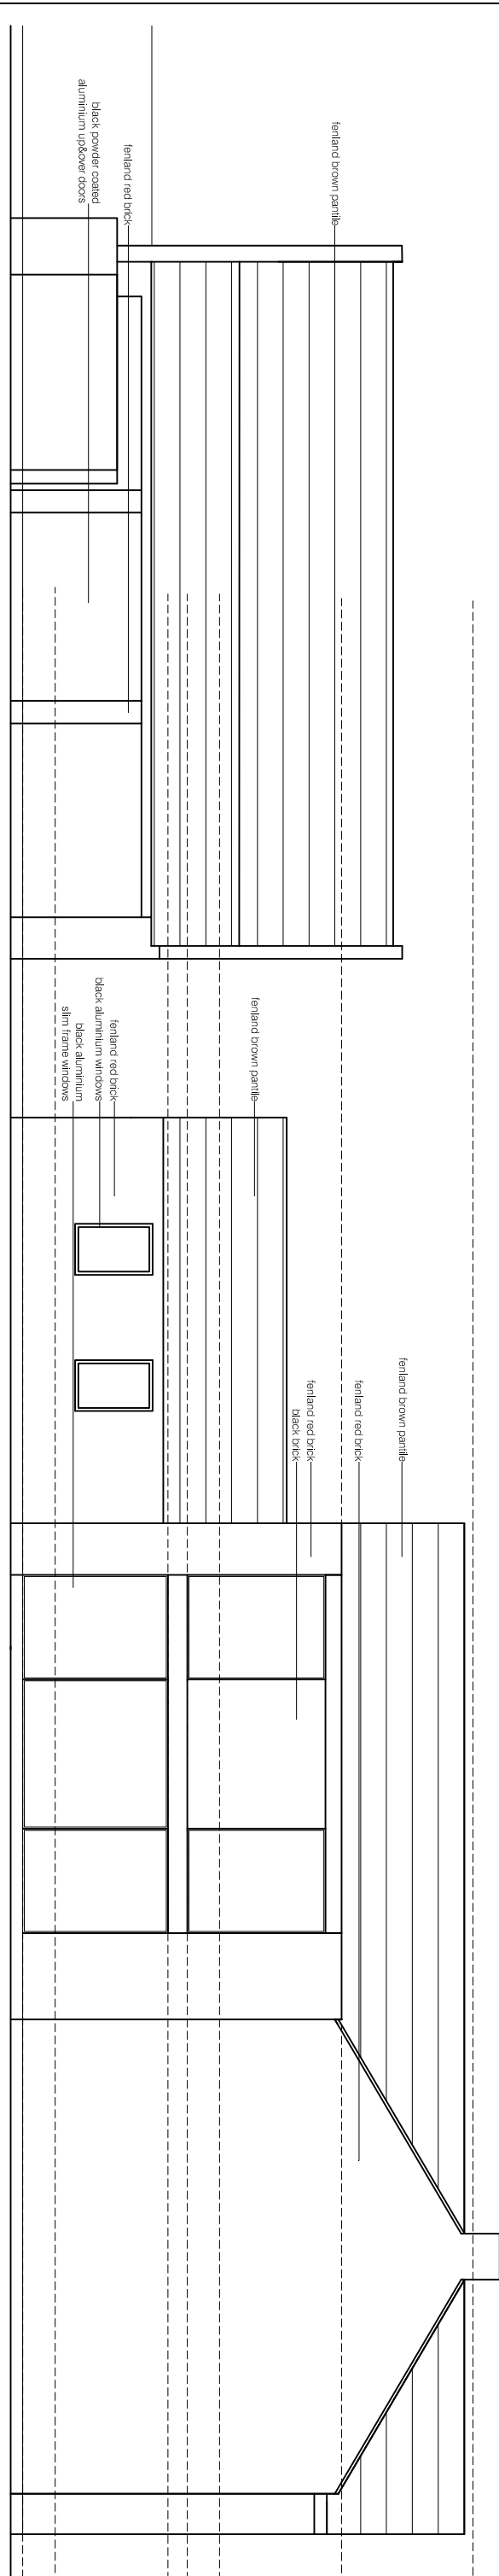

4 WEST ELEVATION PROPOSED
A-303 SCALE 1:100 @A3

revisions		key		notes		client		architect		NEW DWELLING, OLIVARDS FARM, HALL GATE ROAD, THROCKENHOLT	
REV A 12/03/15 - SCHEME AMENDED		endg / unknown		This drawing is the copyright of the Architects and may not be reproduced or used except by written permission. Dimensions must not be scaled from this drawing. The Contractor is to check and verify all building and site dimensions before work is put in hand.		Mr & Mrs W Proctor Olivards Farm Hall Gate Road, Throckenolt Sharnford		RAW ARCHITECTURE Westfields Barnack Road Sharnford Lincs PE9 9AE 01780 740385 info@rawarchitecture.net		drawing title ELEVATIONS - PROPOSED (2 of 3)	
		brickwork		The Contractor is to check and verify with all the Statutory Authorities and the Employer the location and condition of any existing and proposed structures, services, utilities and other features before commencing work on site. The Contractor shall comply with enactments, regulations and working rules relating to safety, health and welfare of workpeople.						job no 0195	
		blockwork								scale SEE DWG	
		stud								checked DW	
										package no A003 / A	
										drawing no / rev A003 / A	
										status PLANNING	