


Front Elevation (E)
Scale: 1:100


Side Elevation (N)
Scale: 1:100

Rear Elevation (W)
Scale: 1:100


Side Elevation (S)
Scale: 1:100

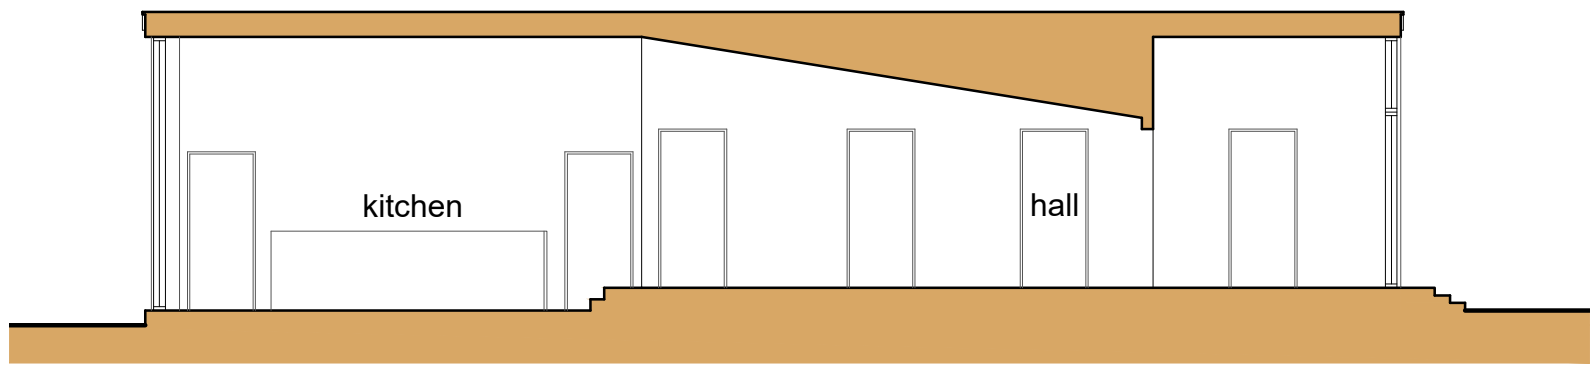


Section A-A
Scale: 1:100

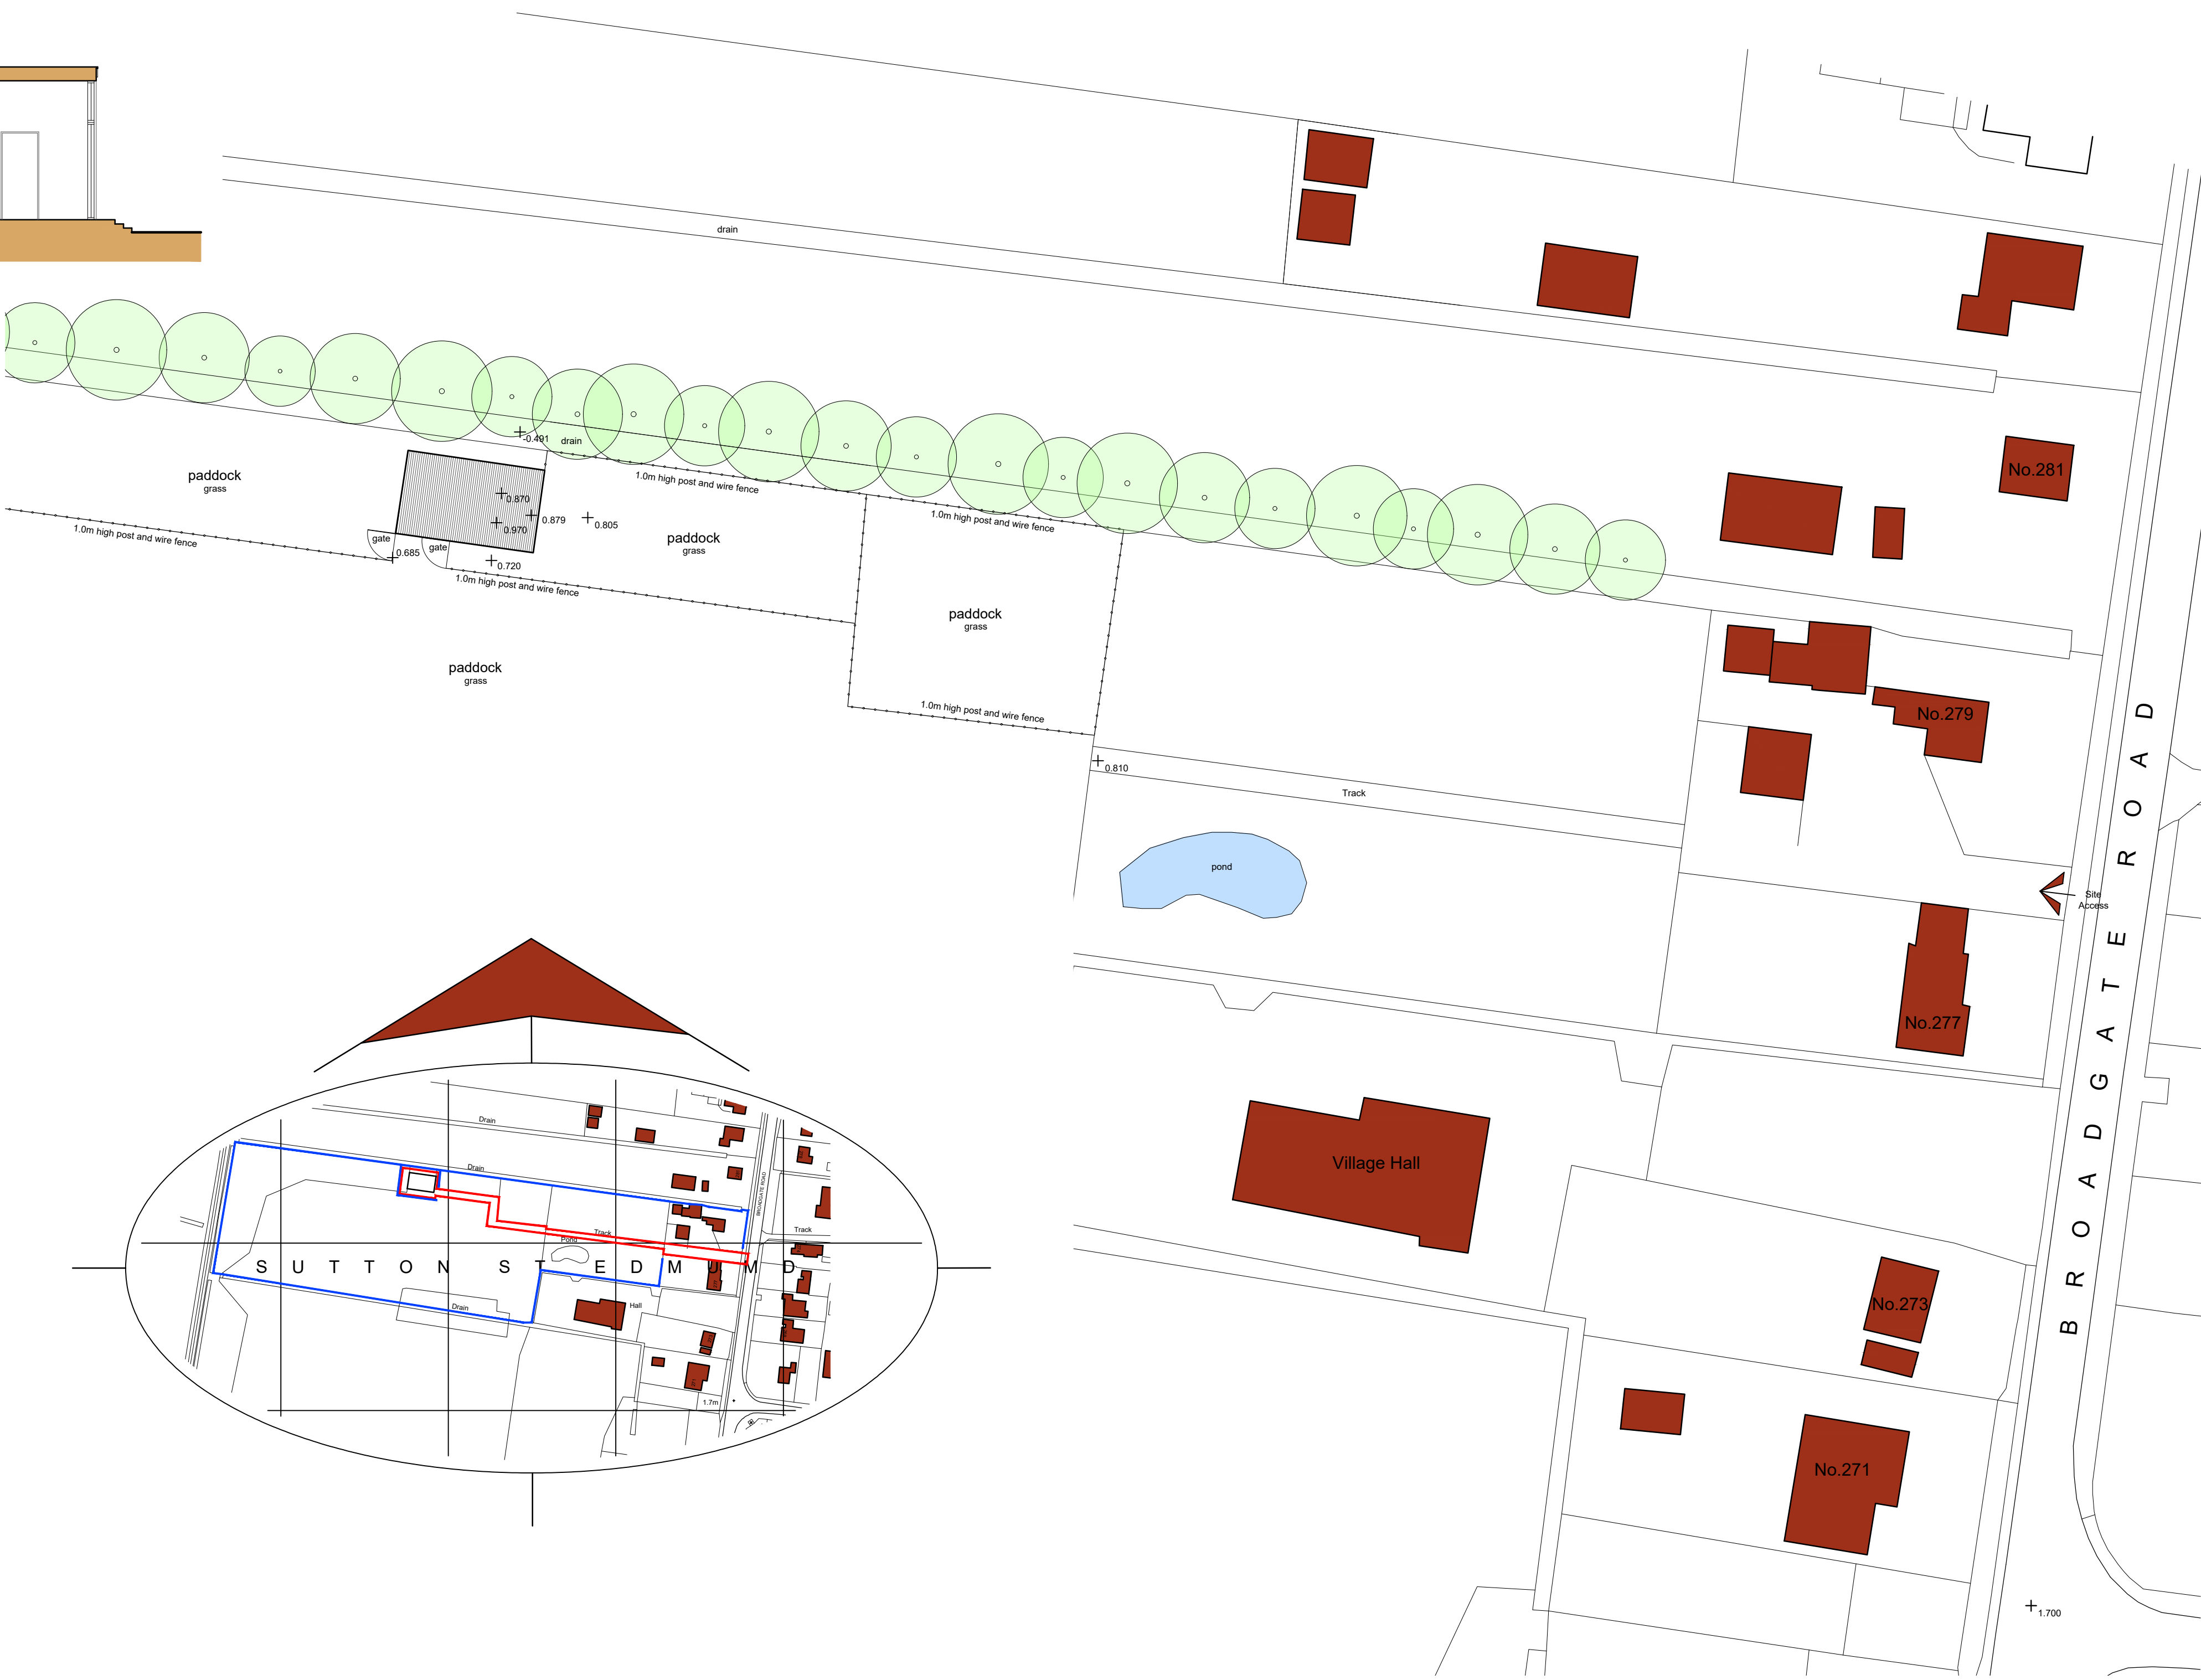

Site Plan
Scale: 1:500

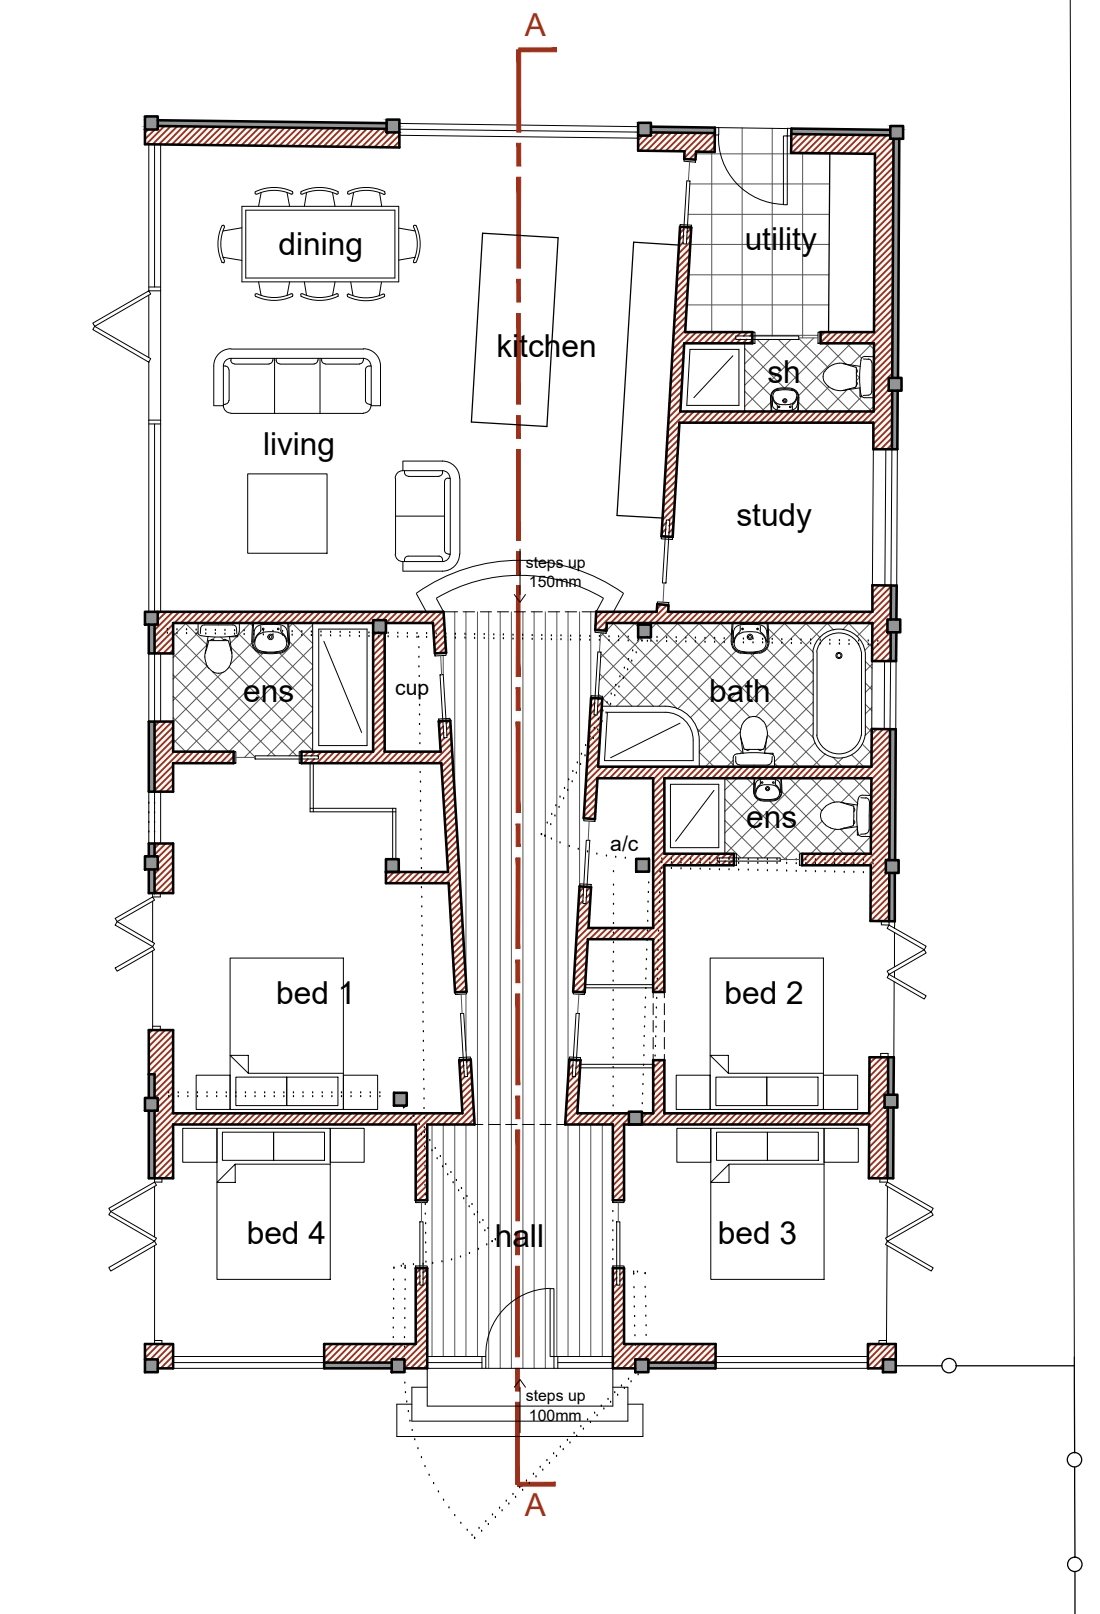


Floor Plan
Scale: 1:100

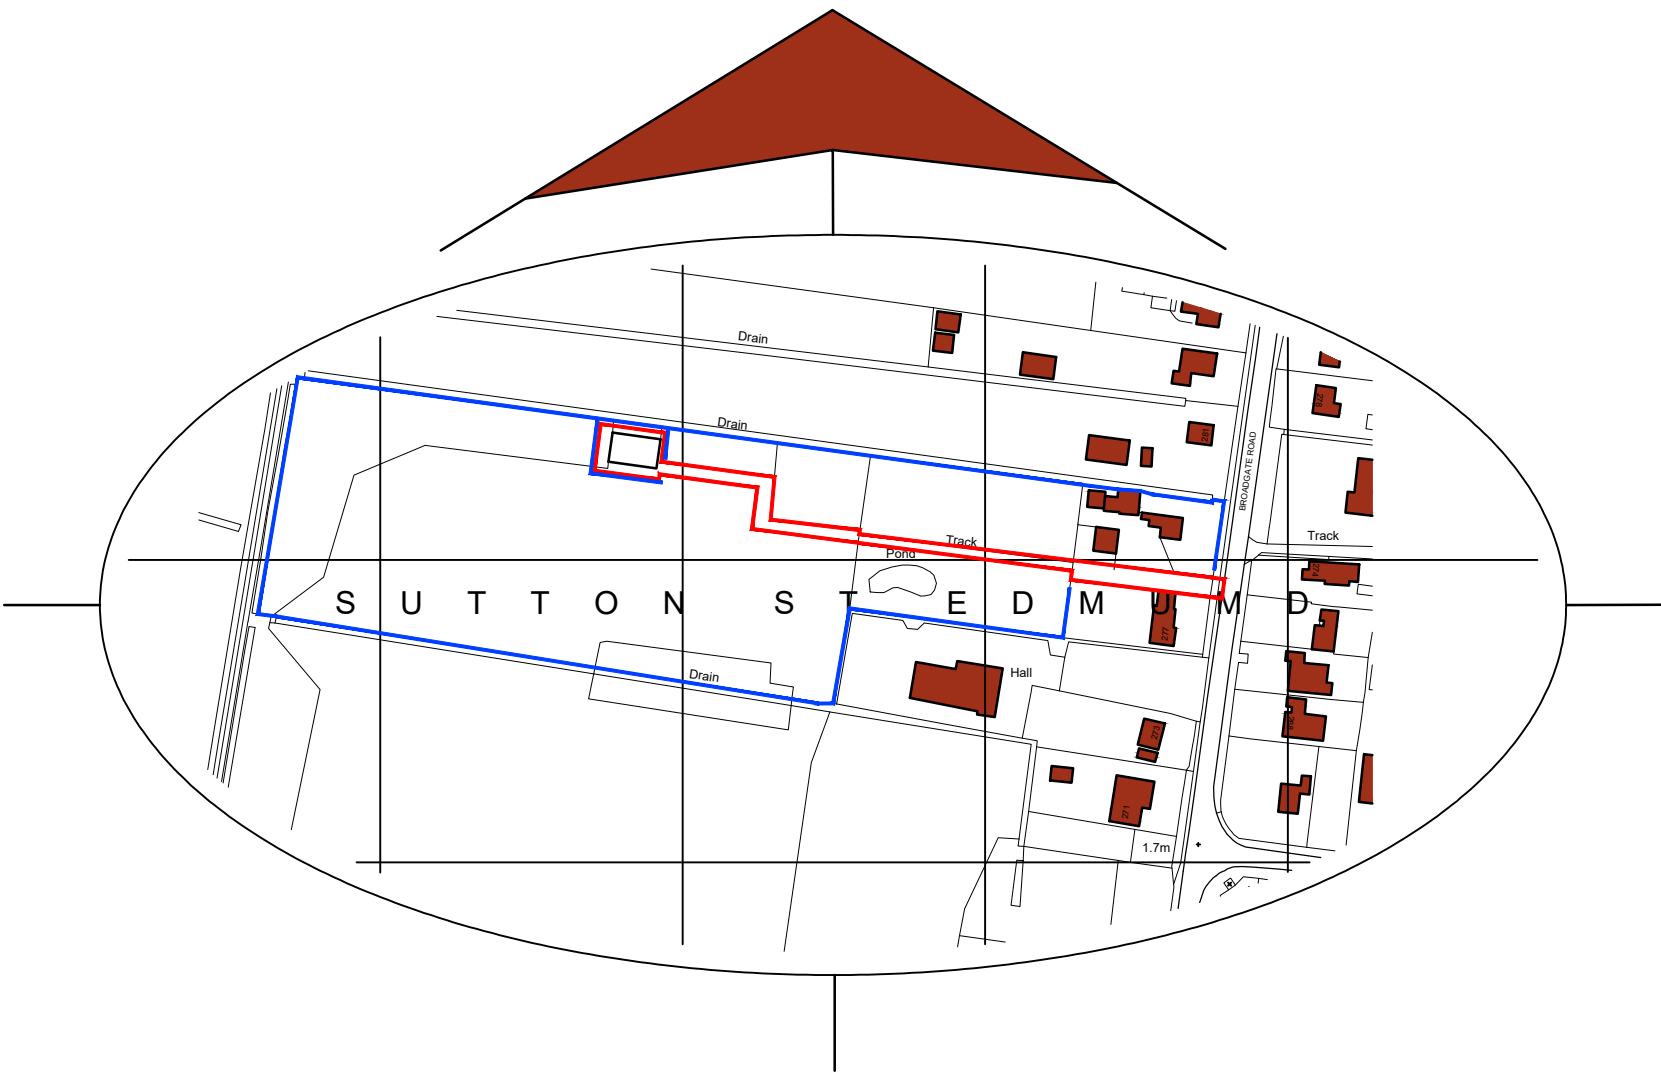


Location Plan
Scale: 1:2500

- General Notes
1. This drawing shall not be scaled, figured dimensions only to be used.
 2. All dimensions are shown in "mm" unless otherwise stated.
 3. The contractor, sub-contractors and suppliers must verify all dimensions on site prior to the commencement of any work.
 4. This drawing is to be read in conjunction with all relevant engineers and specialist sub-contractors drawings and specifications.
 5. Any discrepancies are to be brought to the designers attention.


SITE PLAN KEY

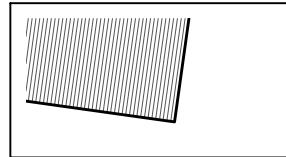


Indicates buildings surveyed on site

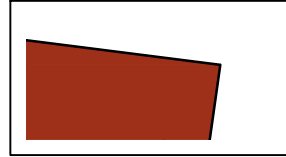


Indicates buildings un-surveyed (from ordinance survey location plan)

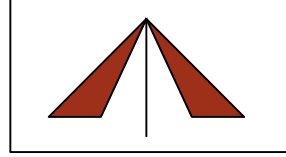

Indicates site access point

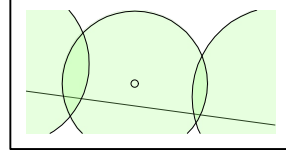

Indicates trees and planting un-surveyed

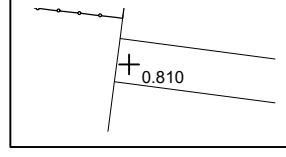

Indicates existing site levels to ordinance datum

Status
FOR APPROVAL

SWANN EDWARDS
ARCHITECTURE

Swann Edwards Architecture Limited, Swann Edwards Architecture,
Fen Road, Guyhirn, Wisbech, Cambs. PE13 4AA
t 01945 450694 e info@swannedwards.co.uk w www.swannedwards.co.uk

Job Title	Date	Scale
Proposed Barn Conversion	June 2018	As Shown
279 Broadgate,		Sheet Size
Sutton St Edmond		A1
for: Mr and Mrs S Durston		
Drawing Title	Job No.	Drawn by
Planning Drawing	SE-974	JRB
	Dwg No.	Revision
	10	A