

SPALL





Ground

ORDNANCE S







SOUTH HOLLAND DISTRICT

SUTTON ST EDMUND



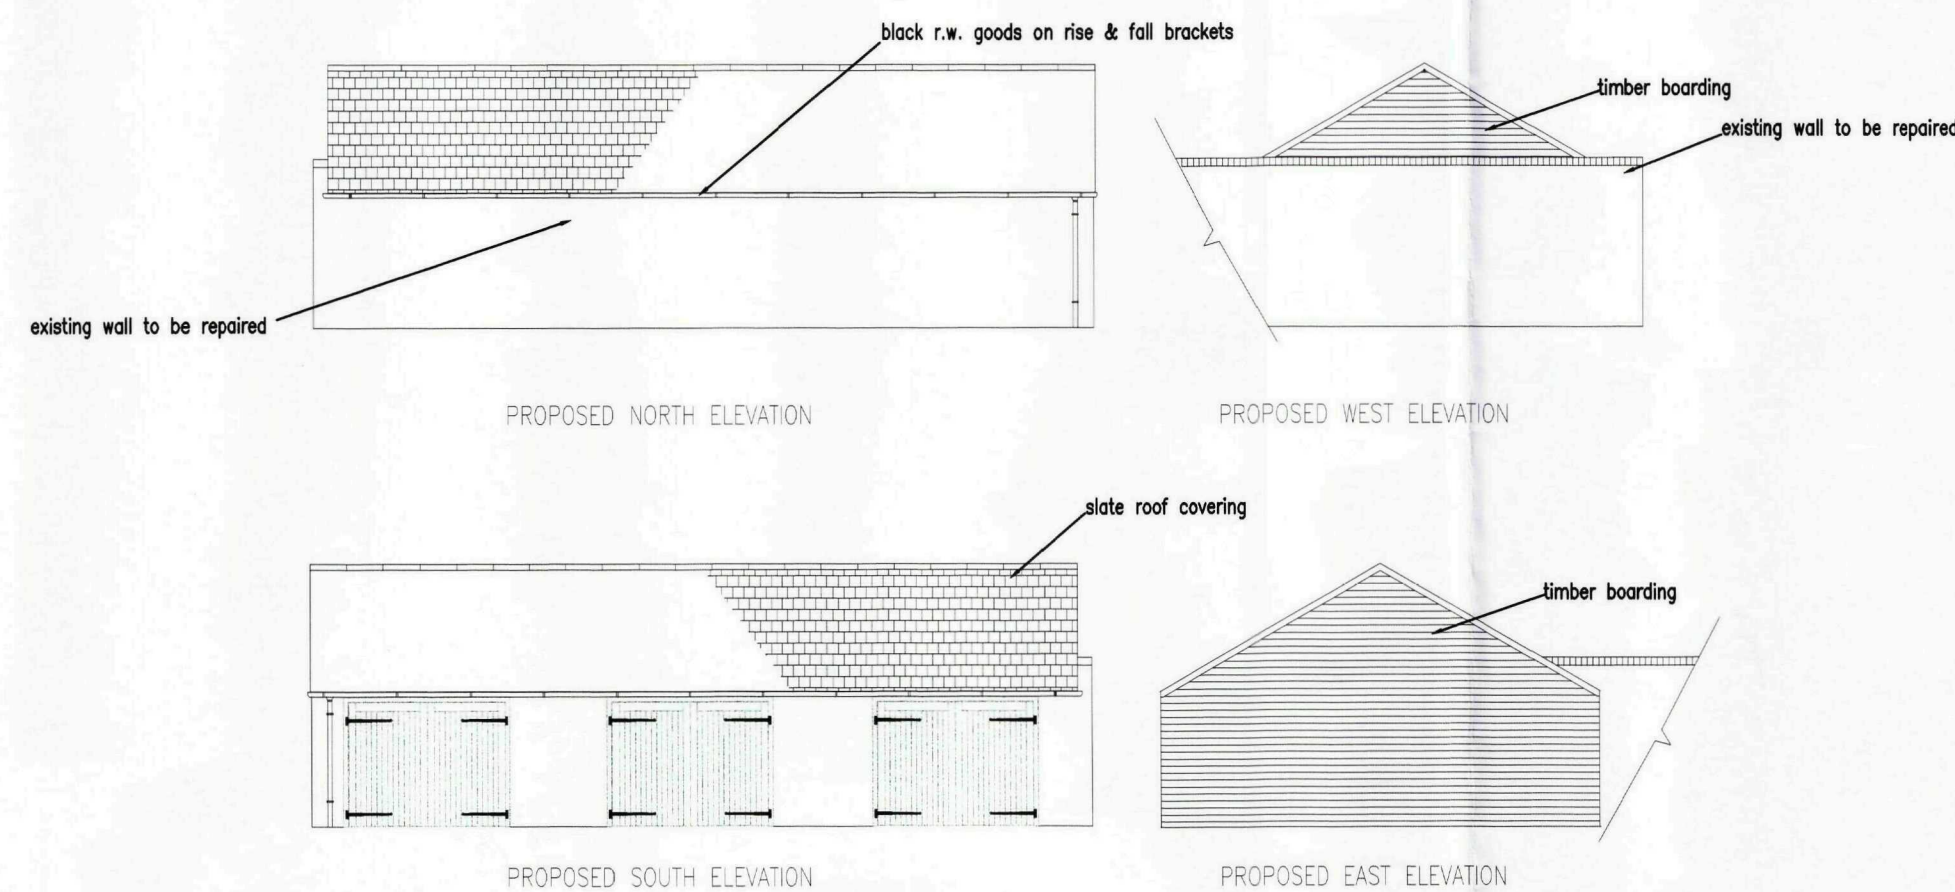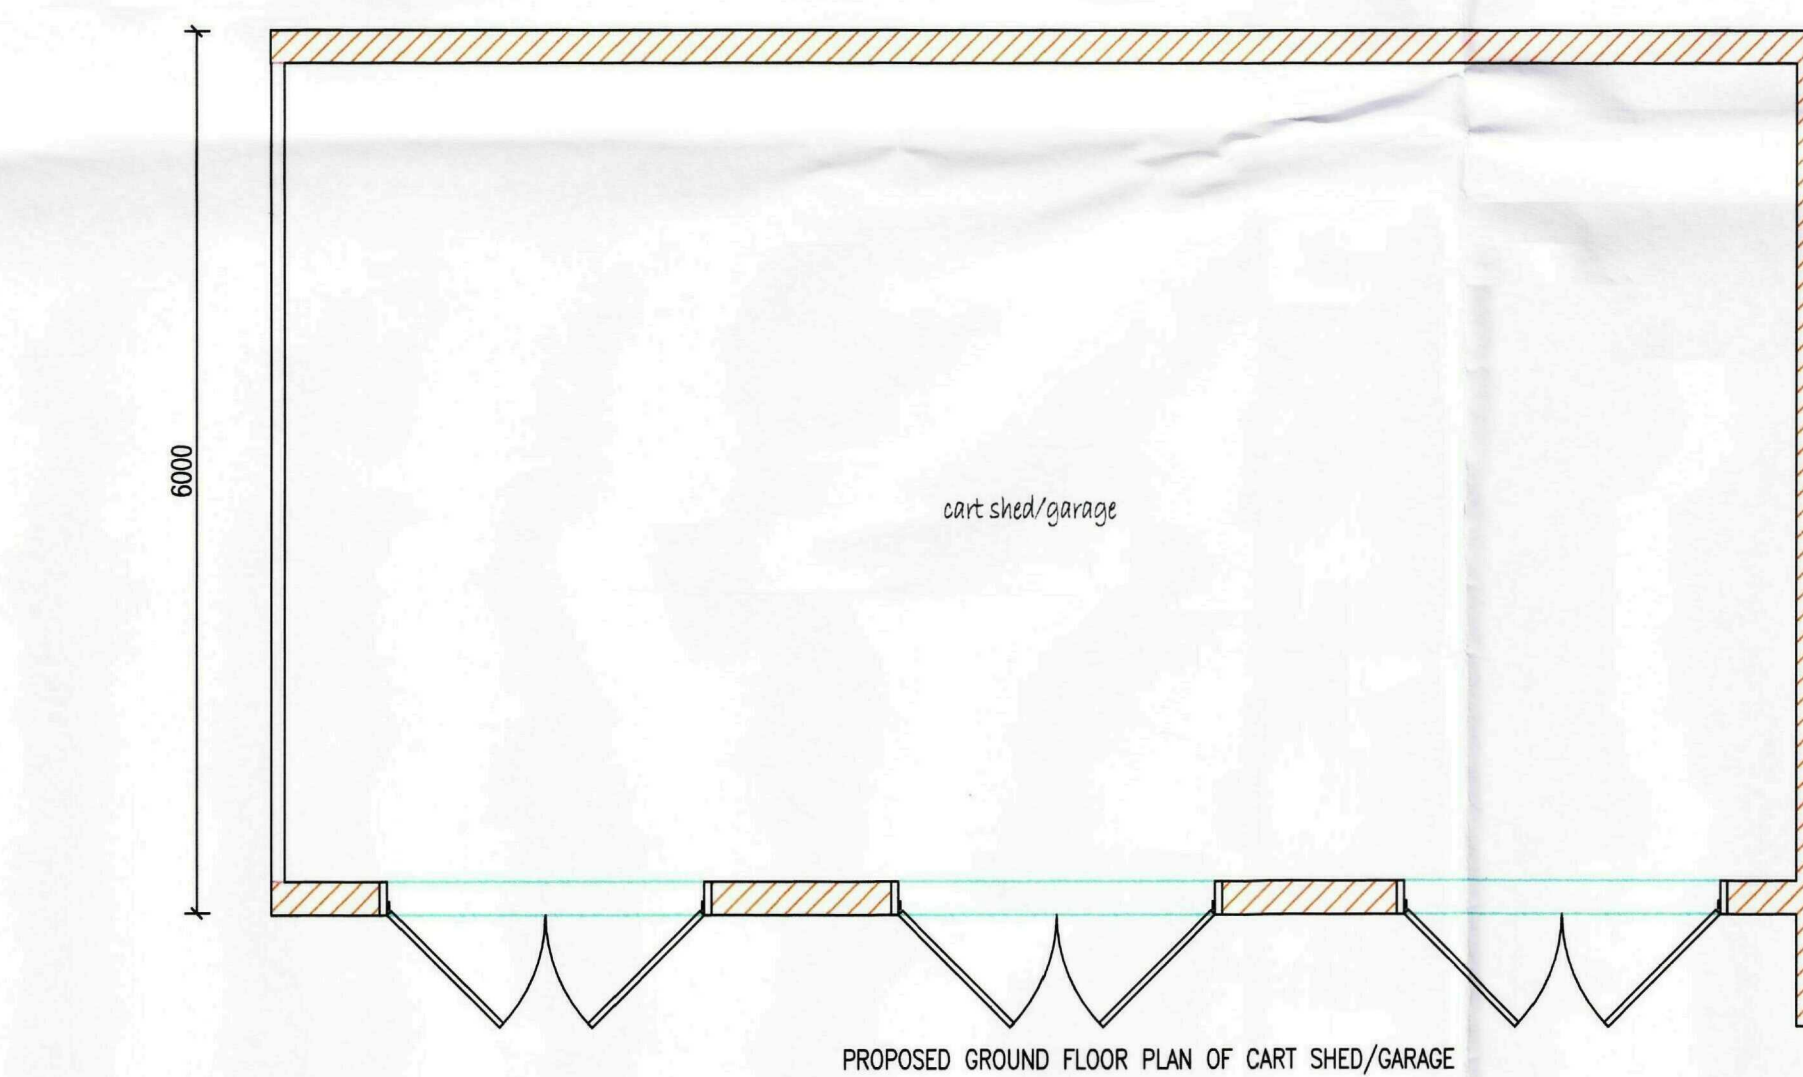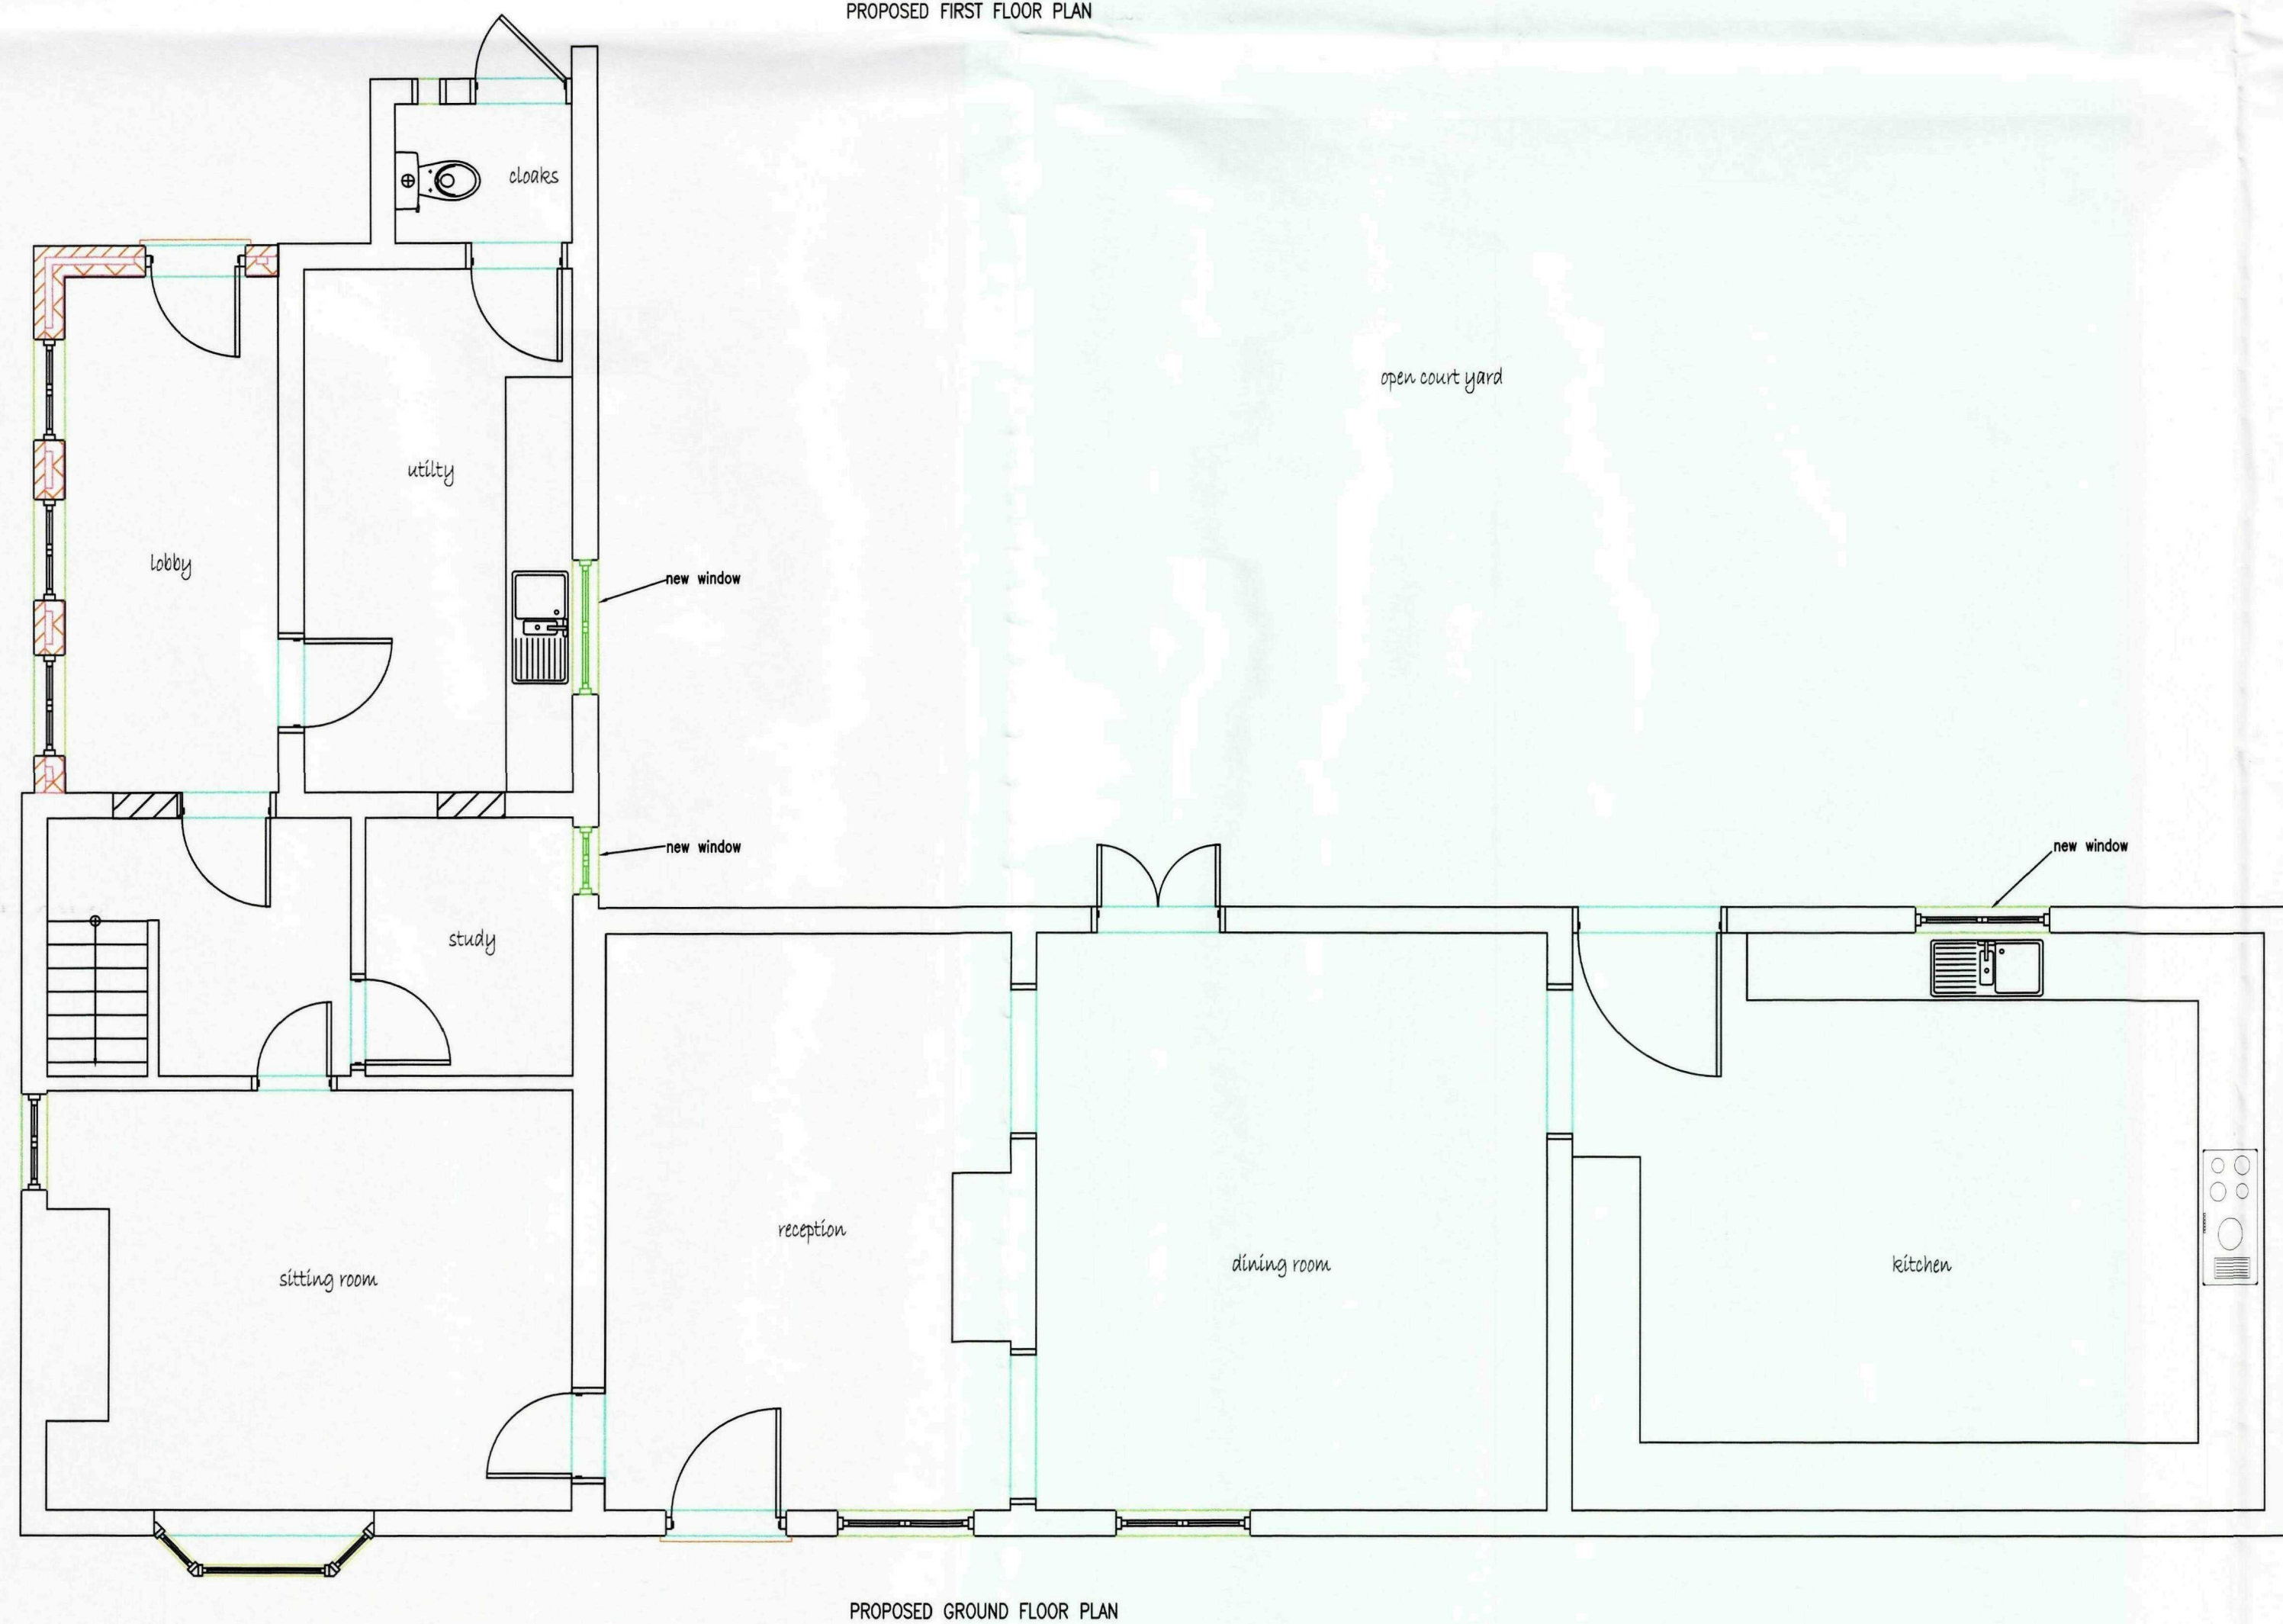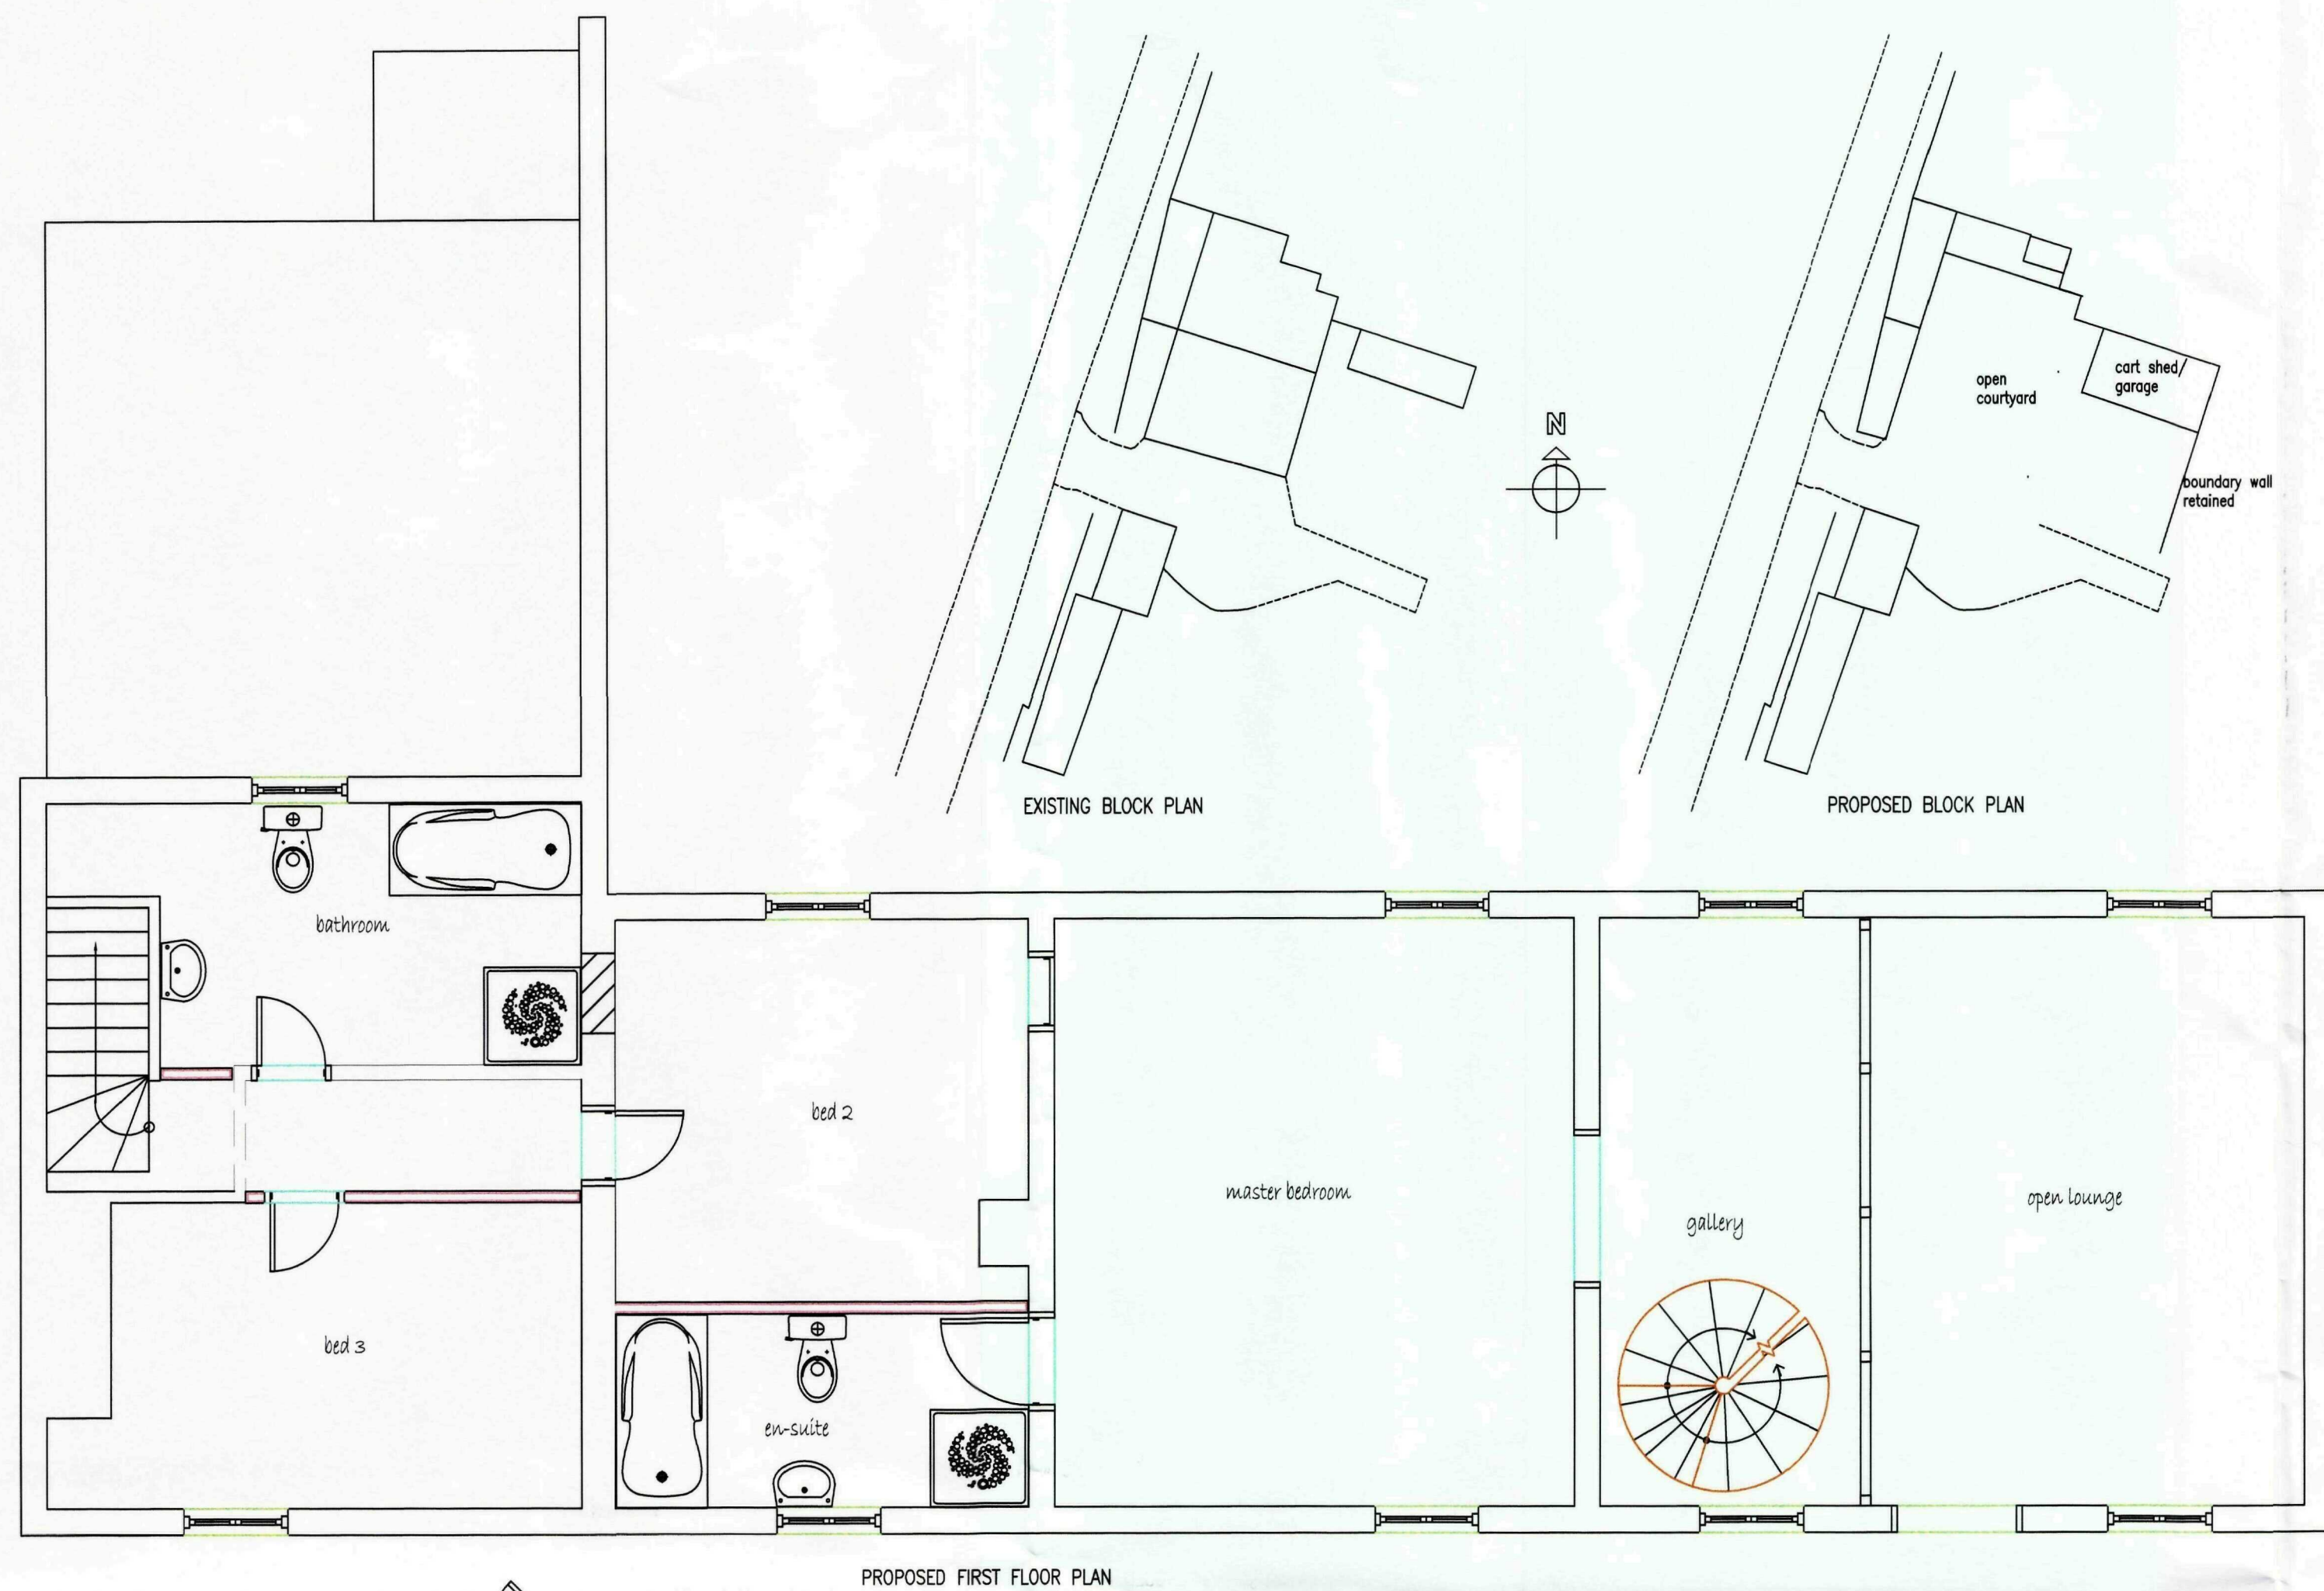


Ref:	Revision:	Date:
WENMAN DESIGN SOLUTIONS Ltd. 2 Austendyke Road Weston Hills Spalding Lincs. PE12 6BX Tel : 01775 724171 Fax : 01775 720445 Mobile : 0784 1718457 enquiries@wenmanbuildingdesign.co.uk		
Project: PROPOSED REINSTATEMENT OF FARMHOUSE AND CONVERSION OF BARN		
Client: MR. C. MARSHALL GATEWOOD FARM LUTTONGATE CEDNEY HILL Lincs		
DRAWING: PROPOSED GROUND FLOOR PLAN PROPOSED FIRST FLOOR PLAN PROPOSED ELEVATIONS		
DRAWING N°:	DATE:	
WEN/1390/10/01	SEPTEMBER 2010	
DRAWN BY:	SCALE:	
RW	1:50 1:100	
COPIES OF THESE DRAWINGS MUST NOT BE TAKEN, REPRODUCED OR ALTERED FOR ANY PURPOSE OTHER THAN THAT FOR WHICH THEY ARE ISSUED WITHOUT THE WRITTEN PERMISSION OF WENMAN BUILDING DESIGN. THESE DRAWINGS ARE PROVIDED ONLY FOR THE PURPOSE OF OBTAINING PLANNING OR BUILDING REGULATIONS APPROVAL AND DO NOT CONSTITUTE A FULL SPECIFICATION FOR THE PROPOSED WORKS AND MUST NOT BE USED AS A CONTRACT DOCUMENT ALONE. THE PROPOSED WORKS WILL NOT BE SUPERSEDED/REPLACED BY ANY OTHER BUILDING DESIGN DOCUMENT UNLESS SO INDICATED IN WRITING BY THE BUILDING DESIGNER. IT IS THE CLIENT'S RESPONSIBILITY TO OBTAIN NECESSARY APPROVALS FROM THE LOCAL AUTHORITY AND TO COMPLY WITH ALL RELEVANT LEGISLATION AND REGULATIONS. THE BUILDING DESIGNER DOES NOT ACCEPT RESPONSIBILITY FOR THE ACCURACY OF THE INFORMATION PROVIDED OR FOR THE CONSEQUENCES OF ANY ACTION TAKEN BY THE CLIENT OR ANY OTHER PARTY. THE BUILDING DESIGNER'S LIABILITY IS LIMITED TO THE ACTUAL WORK PROVIDED AND DOES NOT EXTEND TO ANY OTHER WORK OR TO ANY OTHER PARTY. THE BUILDING DESIGNER'S LIABILITY IS LIMITED TO THE ACTUAL WORK PROVIDED AND DOES NOT EXTEND TO ANY OTHER WORK OR TO ANY OTHER PARTY. WENMAN & SONS LTD. This drawing is to be used for the proposed work only and is not to be used for any other purpose.		

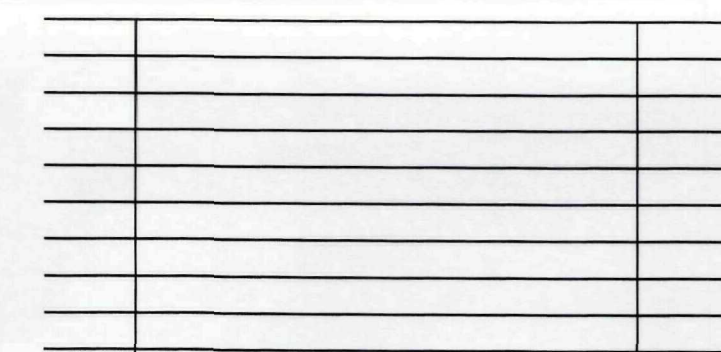     

Ref:	Revision:	Date:
------	-----------	-------

WENMAN DESIGN SOLUTIONS Ltd.
2 Austendyke Road
Weston Hills
Spalding
Lines. PE12 6BX
Tel : 01775 724171
Fax : 01775 720445
Mobile : 0784 1718457
enquiries@wenmanbuildingdesign.co.uk

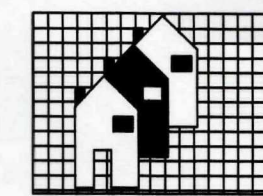

Project: PROPOSED REINSTATMENT OF FARMHOUSE AND
CONVERSION OF BARN

Client: MR C. MARSHALL
GATEWOOD FARM
LUTTONGATE
GEDNEY HILL
LINCS

DRAWING: EXISTING FLOOR PLAN
 PROPOSED FLOOR PLAN
 EXISTING ELEVATIONS
 PROPOSED ELEVATIONS

DRAWING N°:
WEN/1390/10/00

DATE: SEPTEMBER 2010

DRAWN BY:

SCALES:
1:50 1:100

[illegible]