
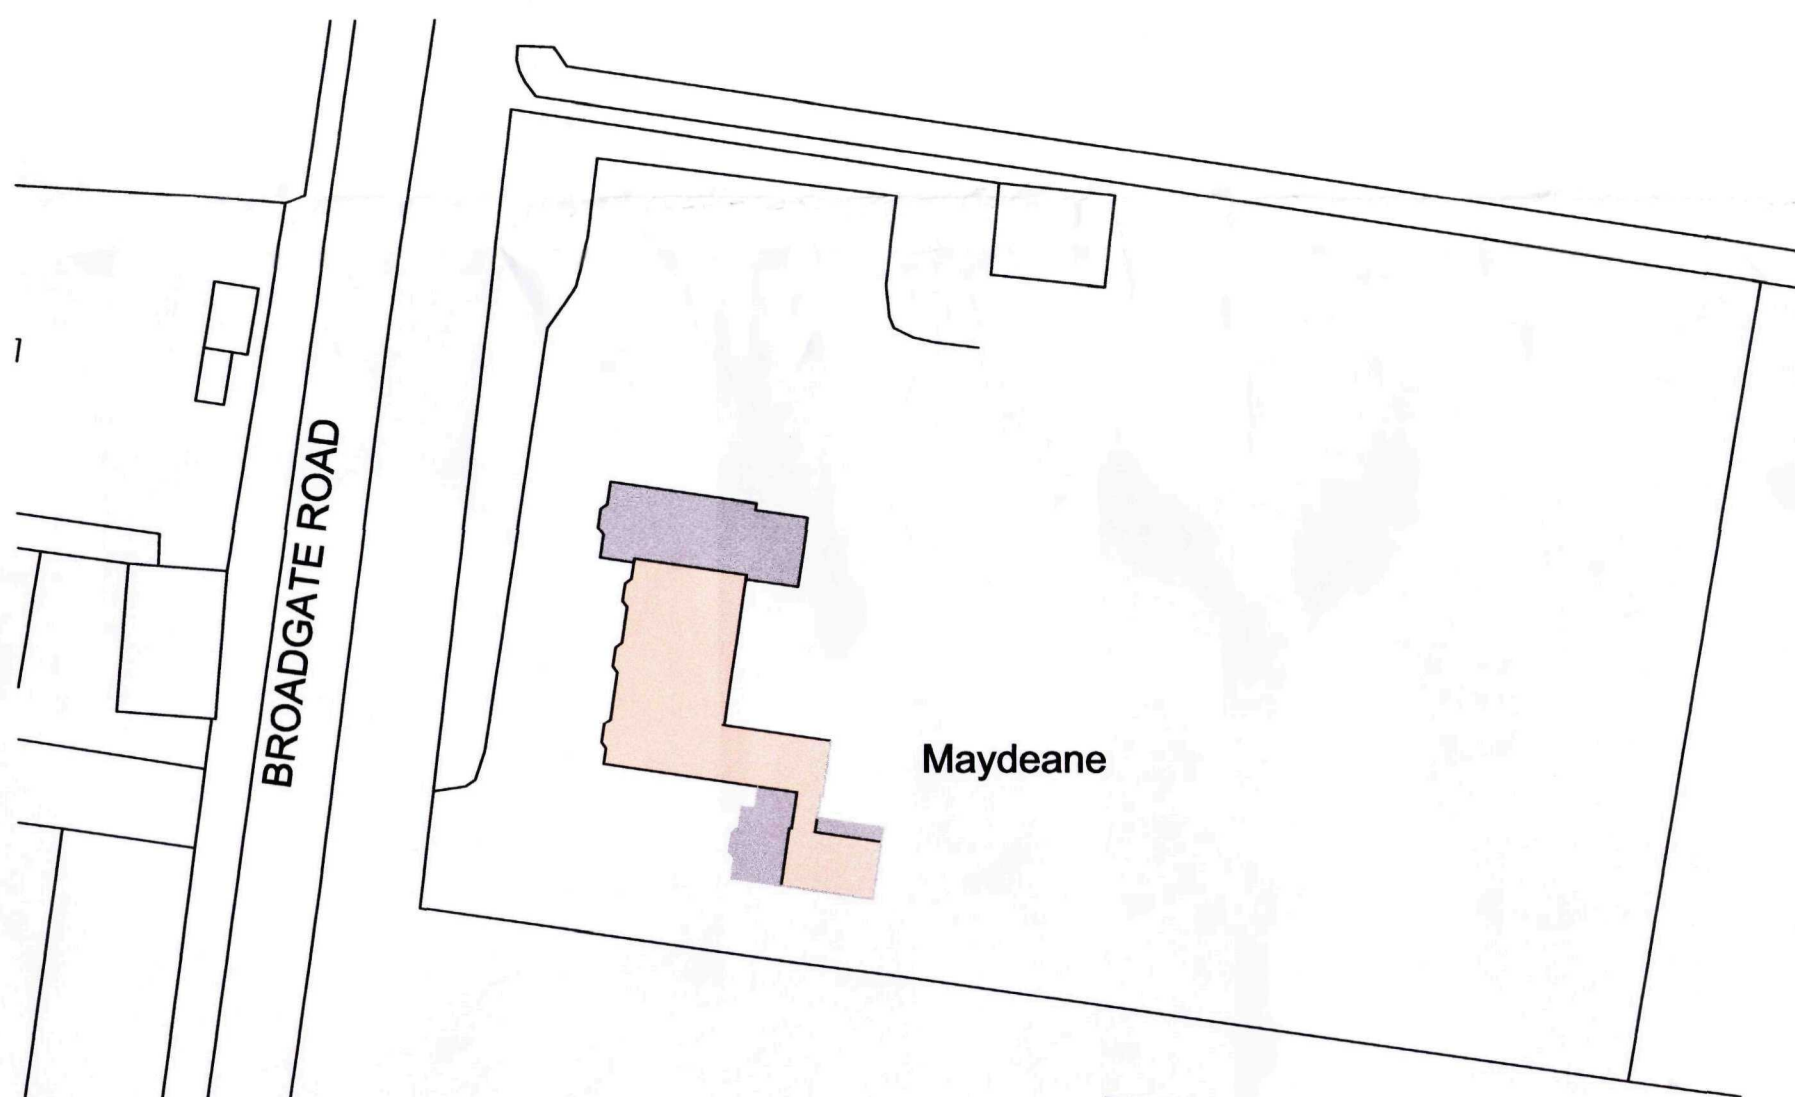


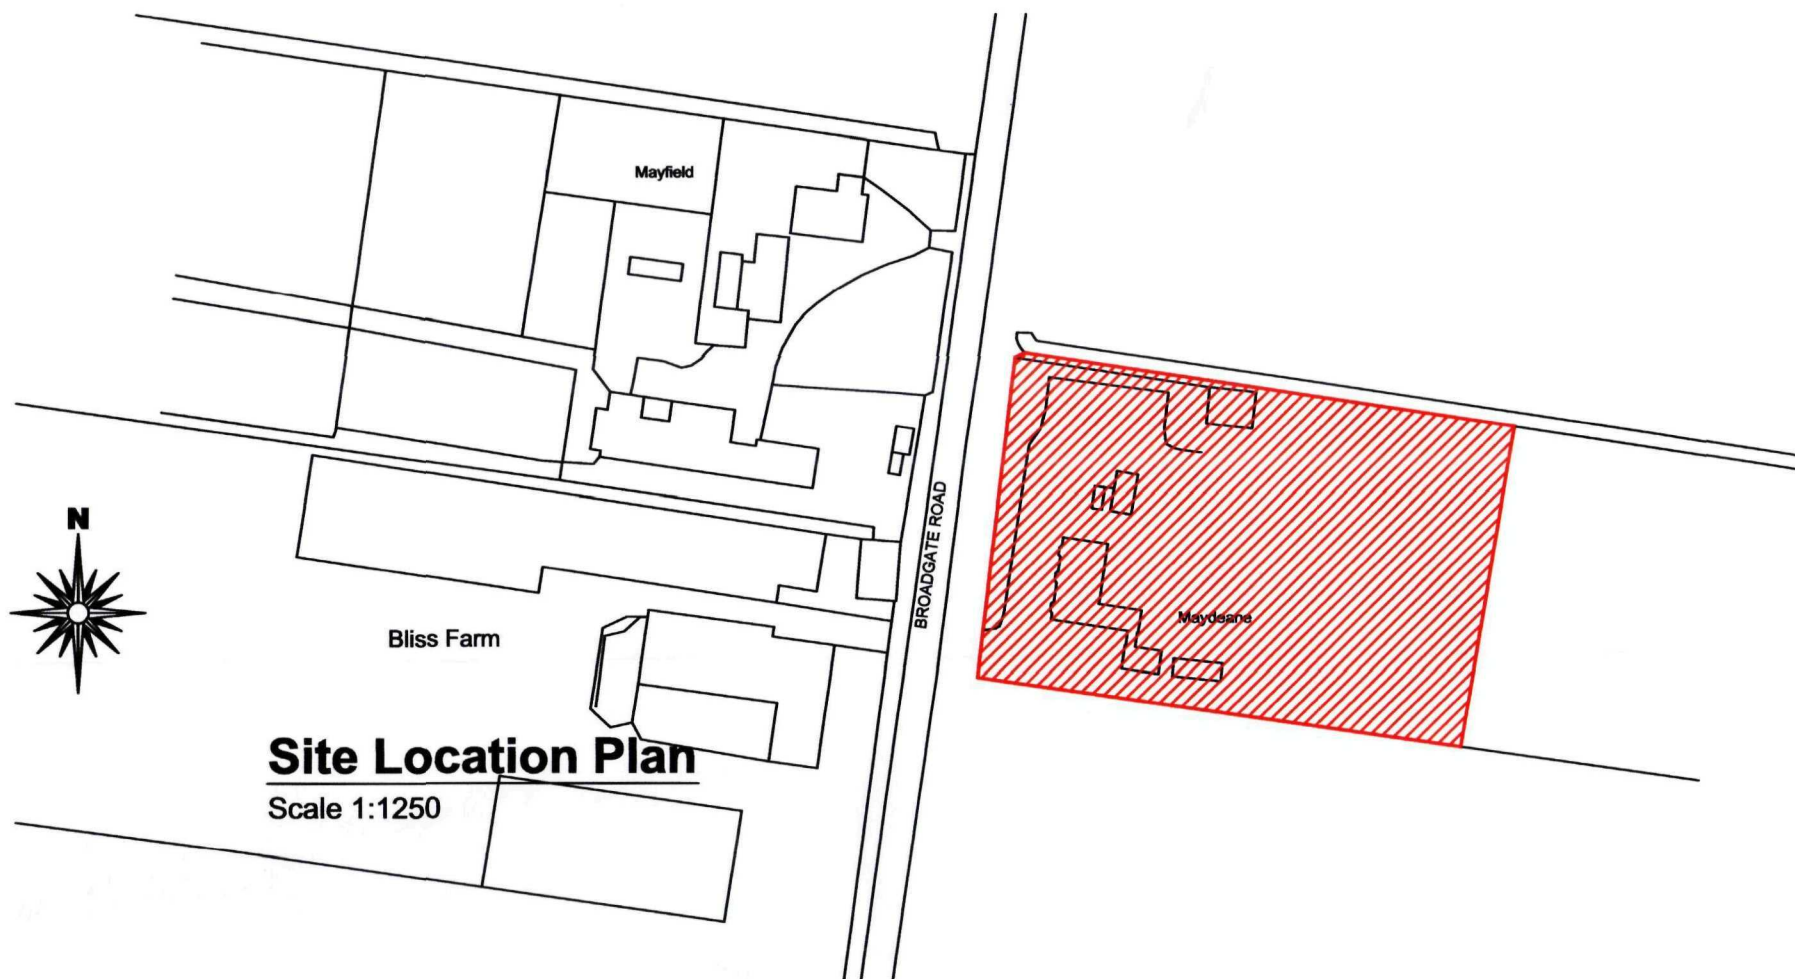

2nd Floor - 5B Sheepmarket
Spalding
PE 11 1BH
Tel: 01775 768 921
e-mail: enquiries@remwaydesign.co.uk


Site :
Maydene
142 Broadgate
Sutton St. Edmonds
PE12 0LT

Client :
Mr & Mrs S Byatt

Date : ★★★★★ Scale : as noted

Drawing No:
1664 - 04 (a3)

Contractor to check all Dimensions on site prior to ordering materials / commencing work.Do Not Scale from this Drawing - If in doubt then please ask

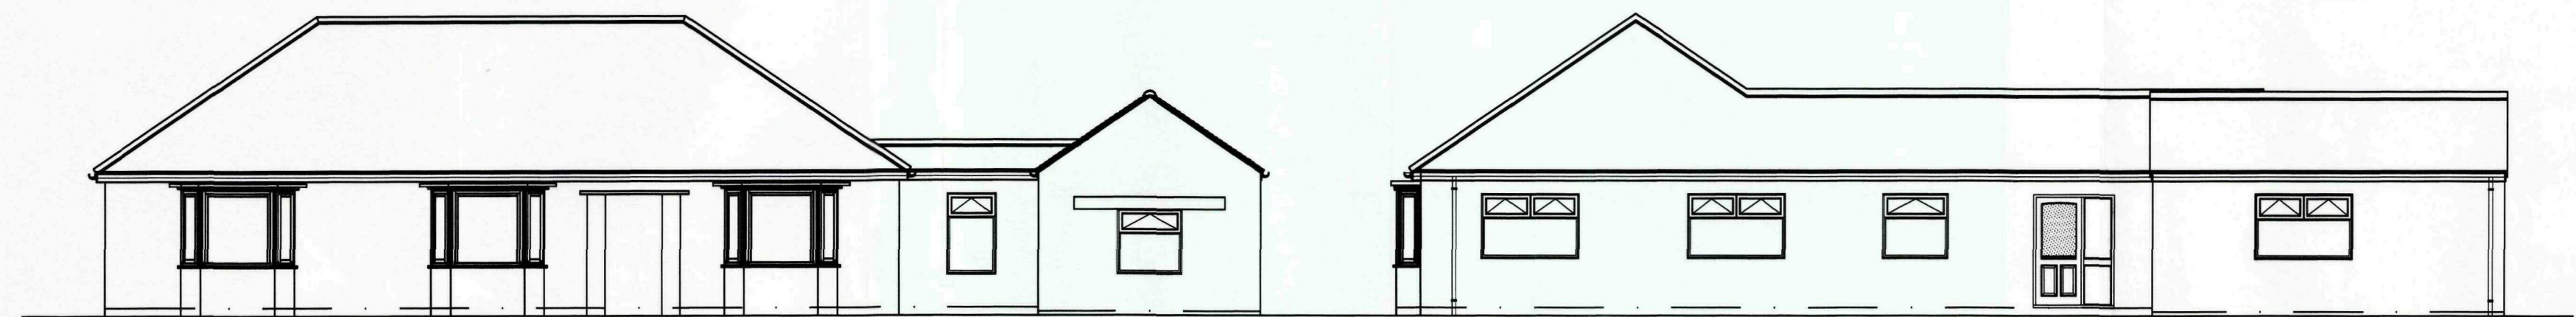

Existing Front Elevation

Scale 1:100

Existing Side Elevation

Scale 1:100




Existing Rear Elevation

Scale 1:100

Existing Side Elevation

Scale 1:100

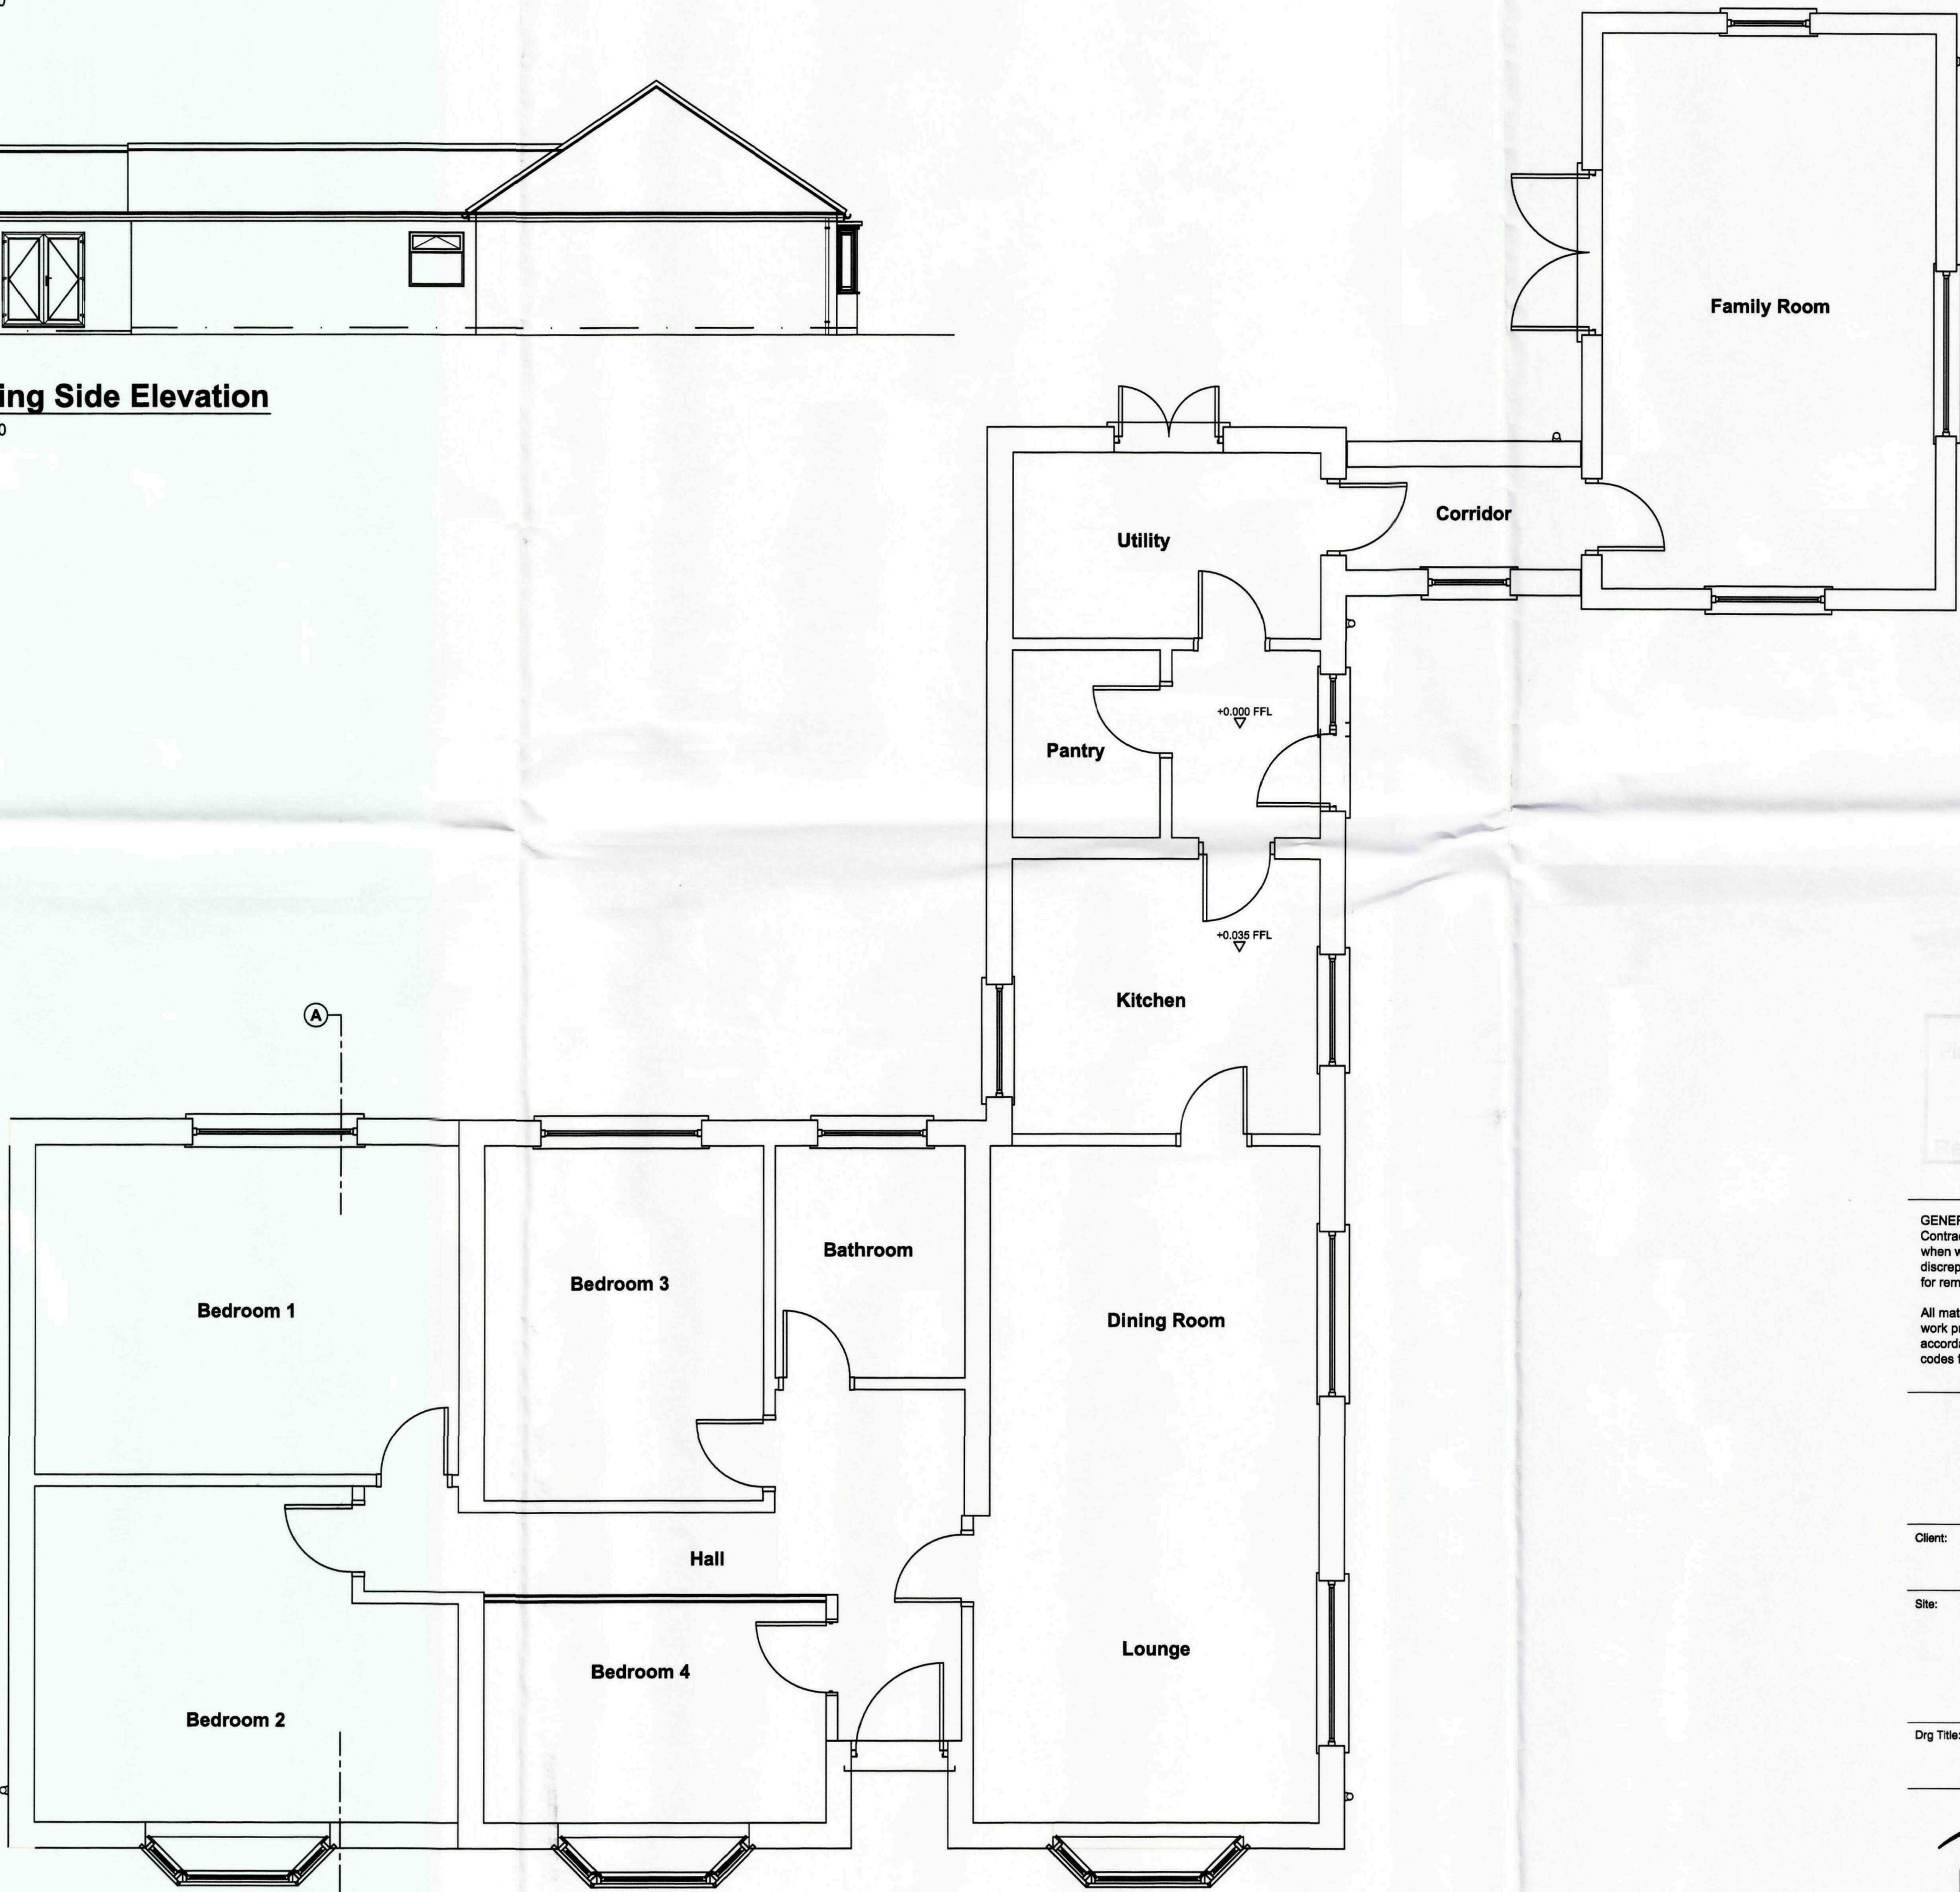

Existing Ground Floor Plan

Scale 1:50



GENERAL CONDITIONS
Contractors are responsible for checking all dimensions on site when work commences and before ordering any materials. Any discrepancies should be brought to the attention of the Client for remedial action before commencing further.

All materials not specified to be of a standard suitable for the work proposed and be fit for purpose. All work to be in accordance with good building practice and all necessary BS codes for Workmanship on Building Sites.

Revisions

Client:

Mr & Mrs S Byatt

Site:

Meydene
142 Broadgate
Sutton St. Edmonds
PE12 0LT

Orig Title:

Existing Plan, Elevations
and Section



2nd Floor - 5B Sheepmarket

Spalding

P E 1 1 1 B H

Tel : 01775 788 921

e-mail: enquiries@remiwaydesign.co.uk

Orig Size

Drawing Number


Revision:

A1

1888-01

PLEASE NOTE:
Due to areas of the structure being covered, unexposed or otherwise inaccessible the notes / specifications of existing materials are subject to confirmation of site when it is feasible to expose the relevant areas of construction.

Contractor to check all Dimensions on site prior to ordering materials / commencing work.Do Not Scale from this Drawing - If in doubt then please ask

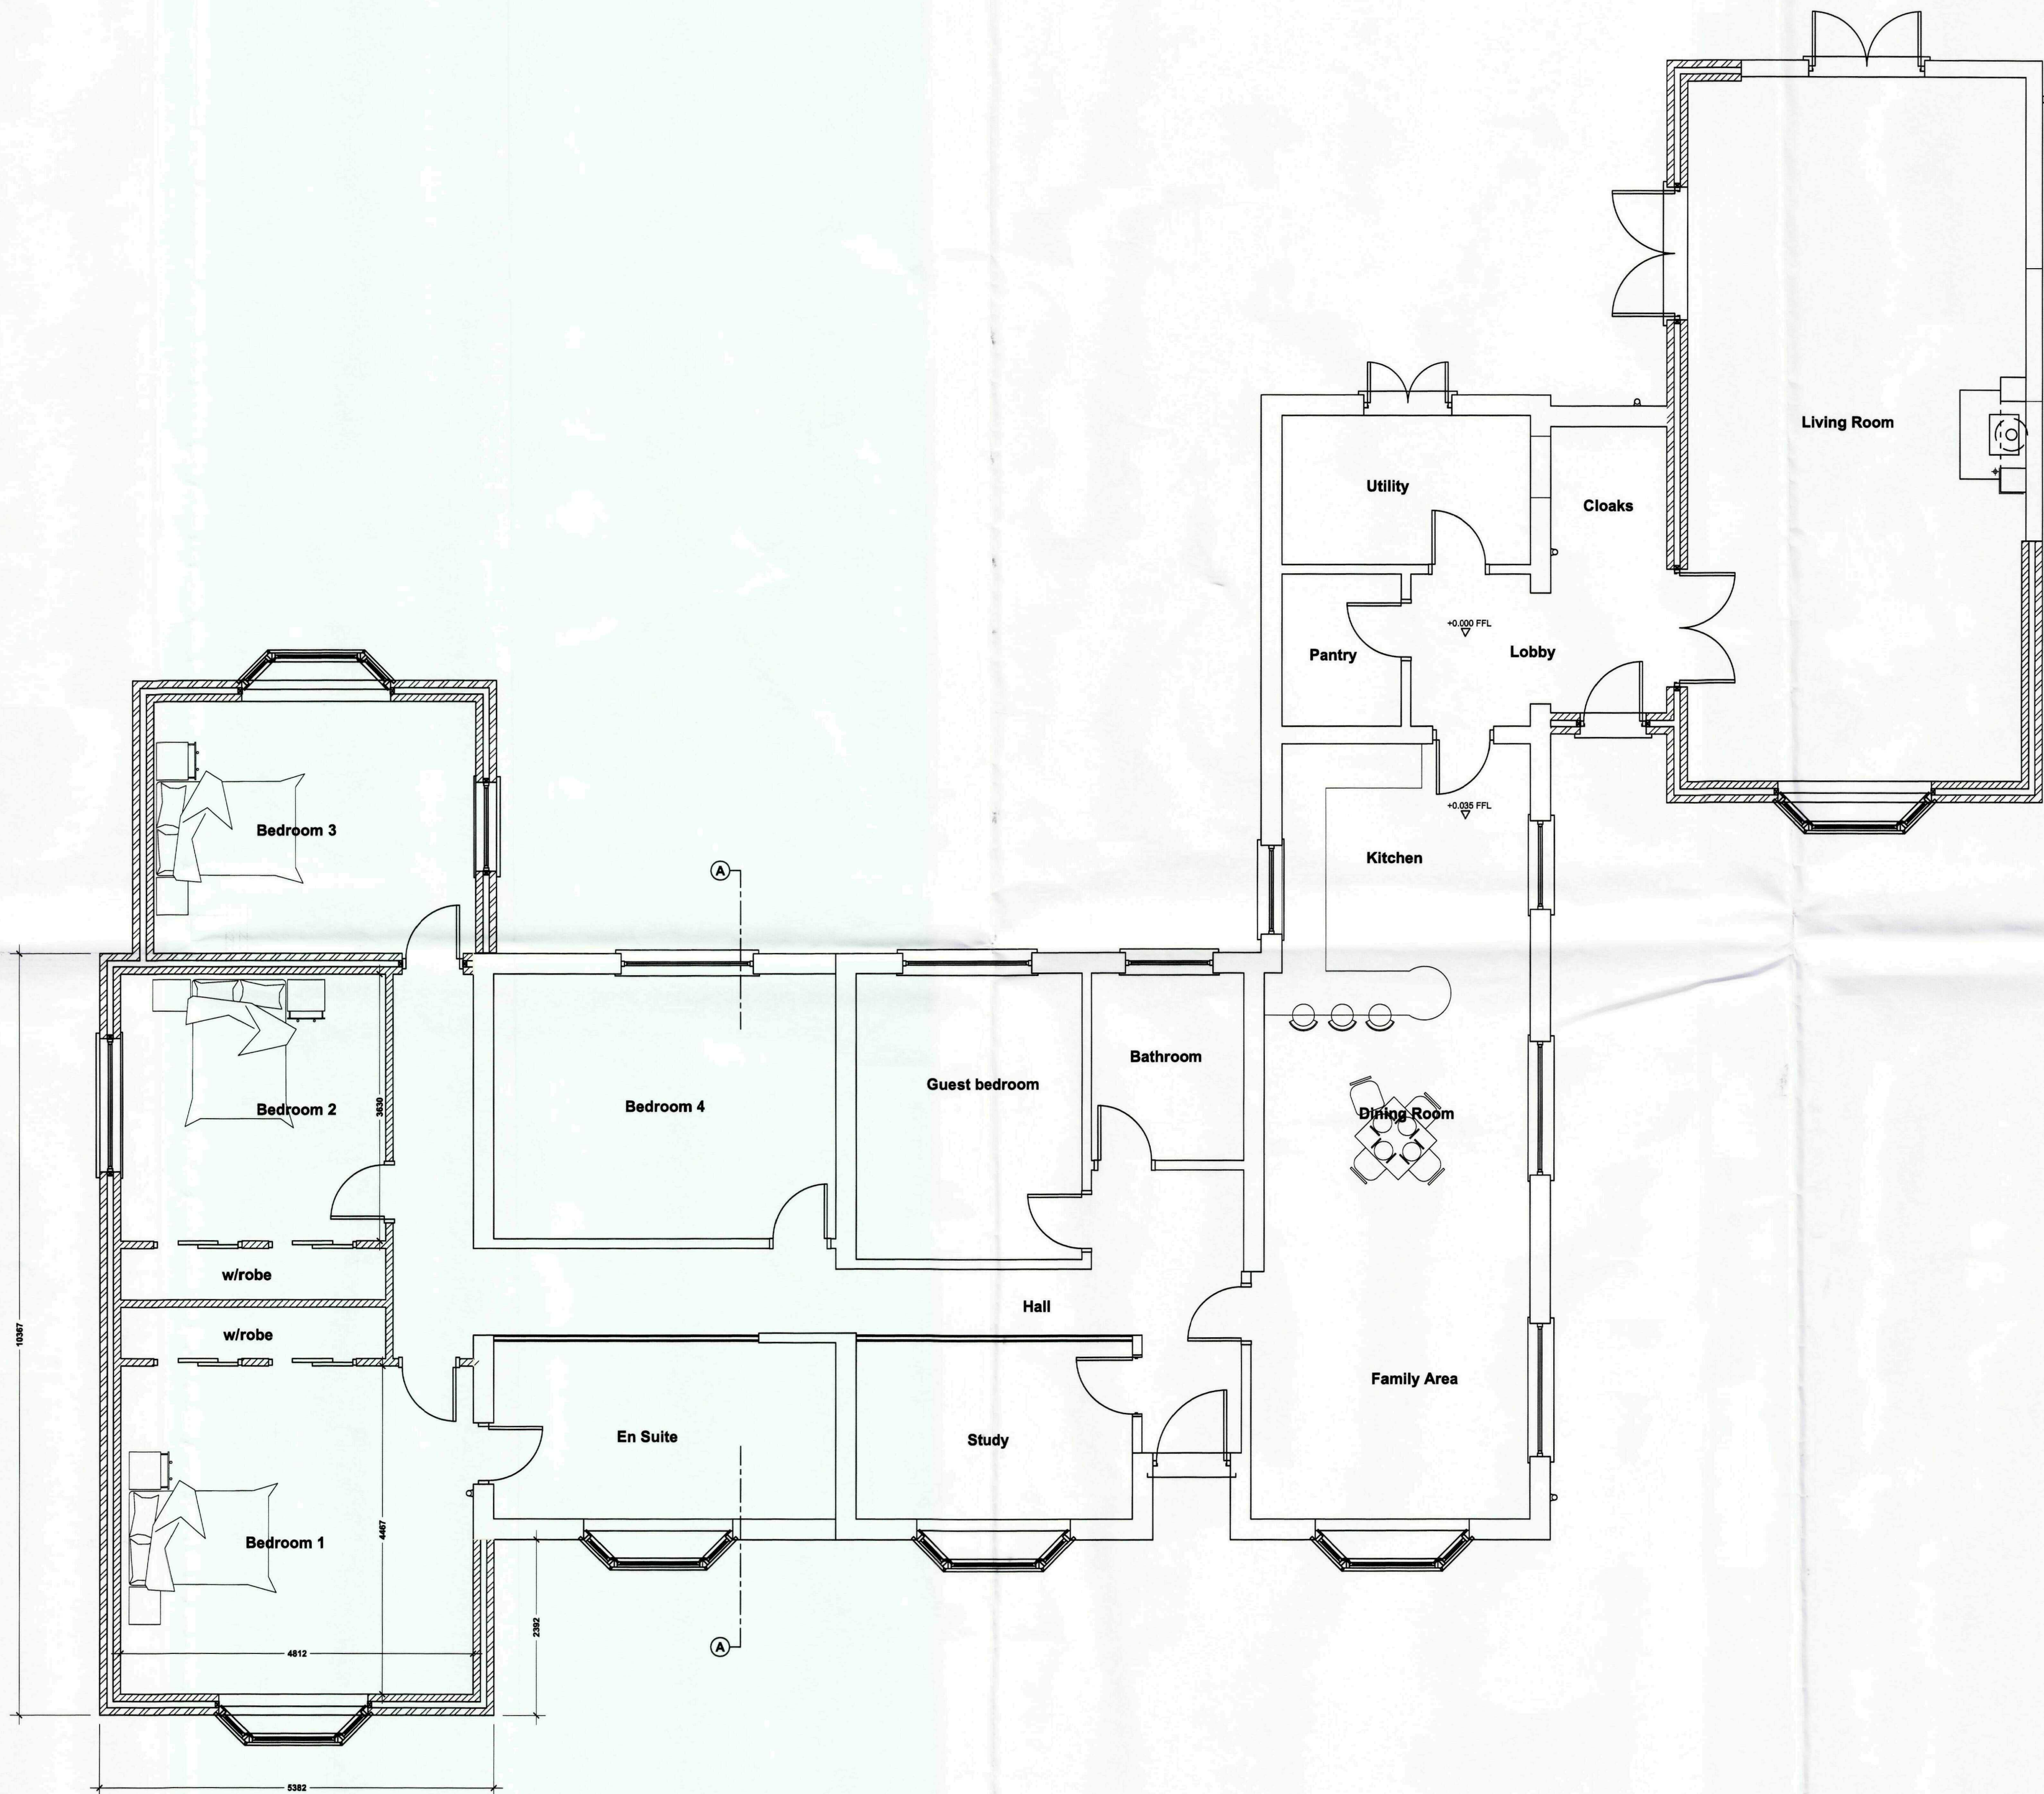

Proposed Ground Floor Plan
Scale 1:50

PLEASE NOTE:
Due to areas of the structure being covered, unexposed or otherwise inaccessible the notes / specifications of existing materials are subject to confirmation of site when it is feasible to expose the relevant areas of construction.

21 OCT 2010
Ref: 0892-10

GENERAL CONDITIONS
Contractors are responsible for checking all dimensions on site when work commences and before ordering any materials. Any discrepancies should be brought to the attention of the Client for remedial action before commencing further.

All materials not specified to be of a standard suitable for the work proposed and be fit for purpose. All work to be in accordance with good building practice and all necessary BS codes for Workmanship on Building Sites.

Revisions

Client:

Mr & Mrs S Byatt

Site:

Maydene
142 Broadgate
Sutton St. Edmonds
PE12 0LT

Drg Title:

Proposed Floor Plans



2nd Floor - 5B Sheepmarket
Spalding
PE11 1BH
Tel : 01775 788 921
e-mail: enquiries@remwaydesign.co.uk

Drg Size


Drawing Number

Revision:


A1

1888-02


Contractor to check all Dimensions on site prior to ordering materials / commencing work.Do Not Scale from this Drawing - If In doubt then please ask

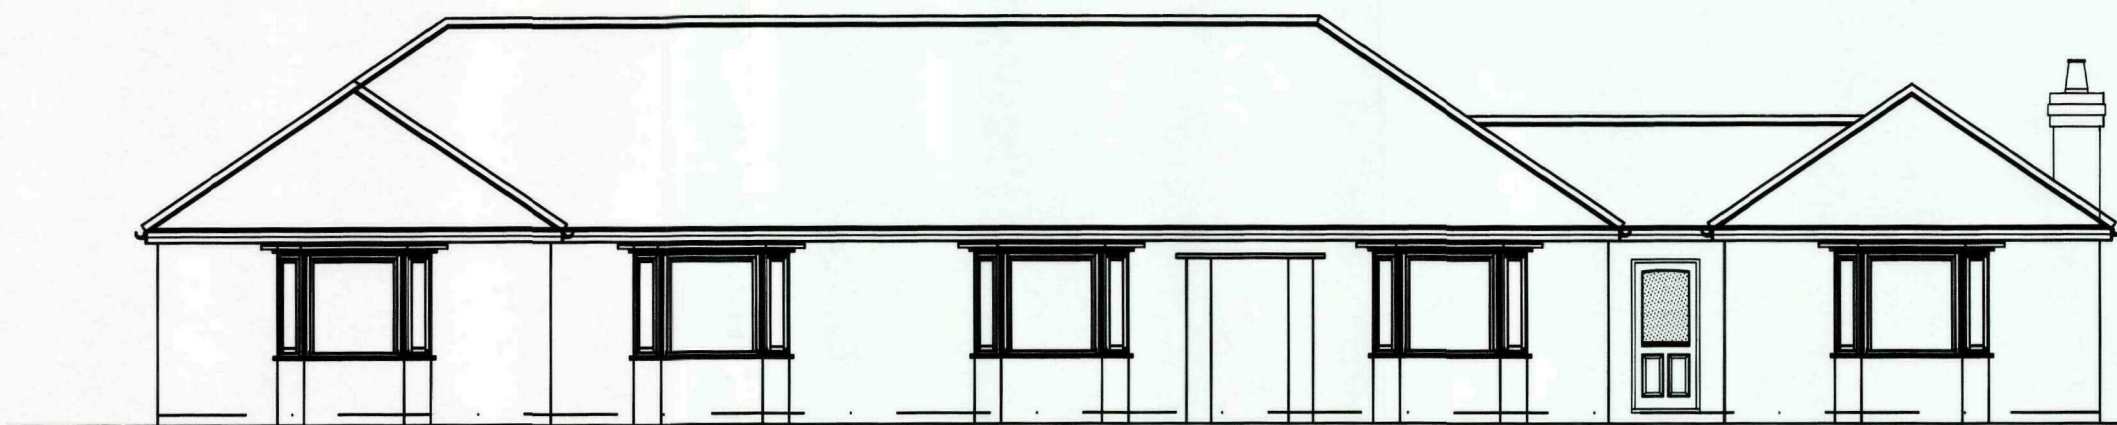


Proposed Front Elevation
Scale 1:100

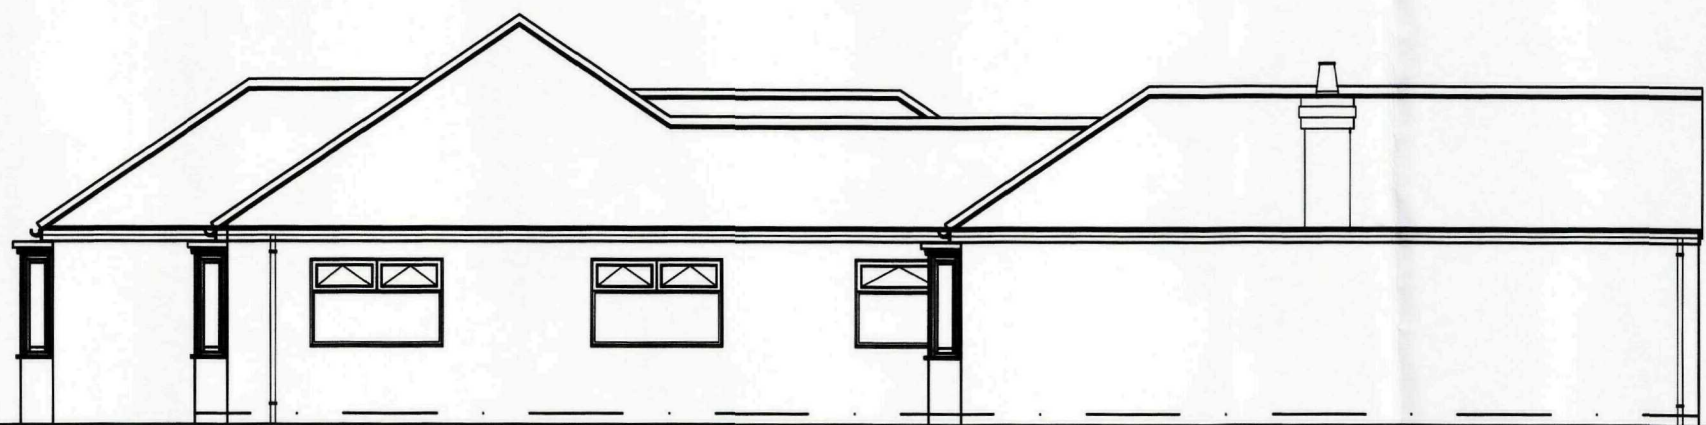

Proposed Side Elevation
Scale 1:100

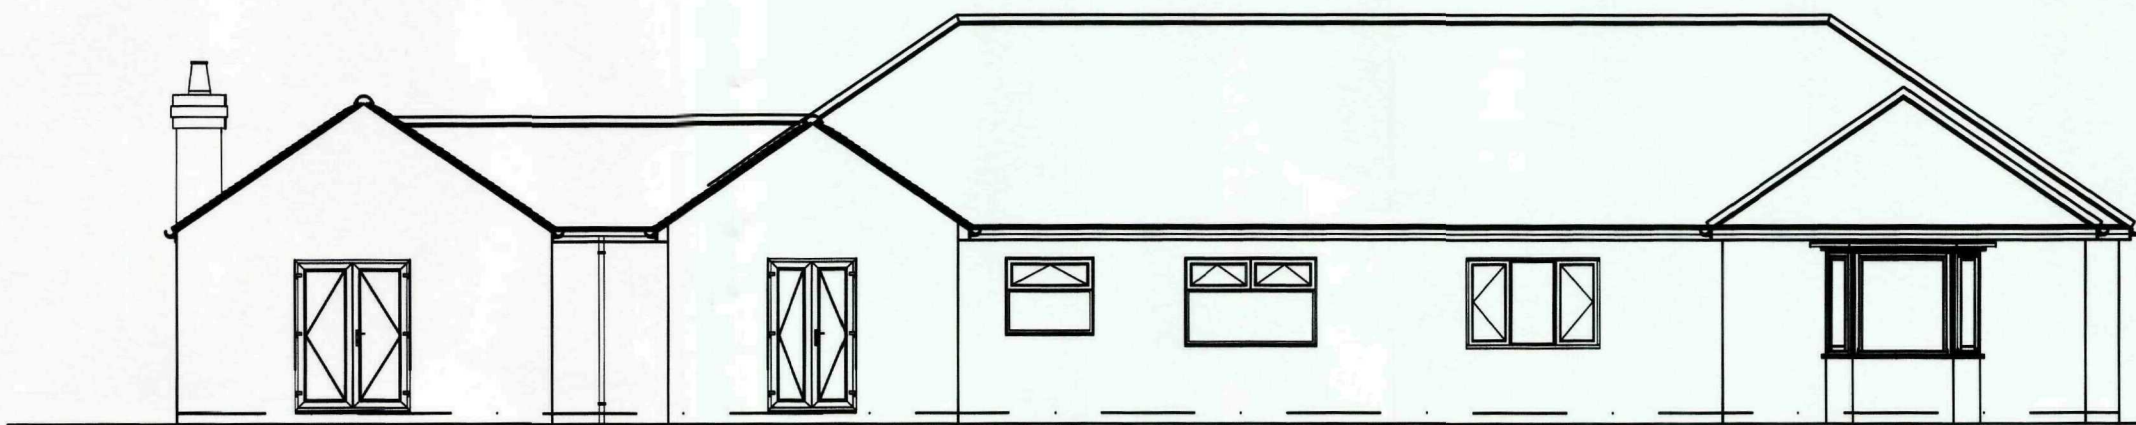

Proposed Front Elevation
Scale 1:100

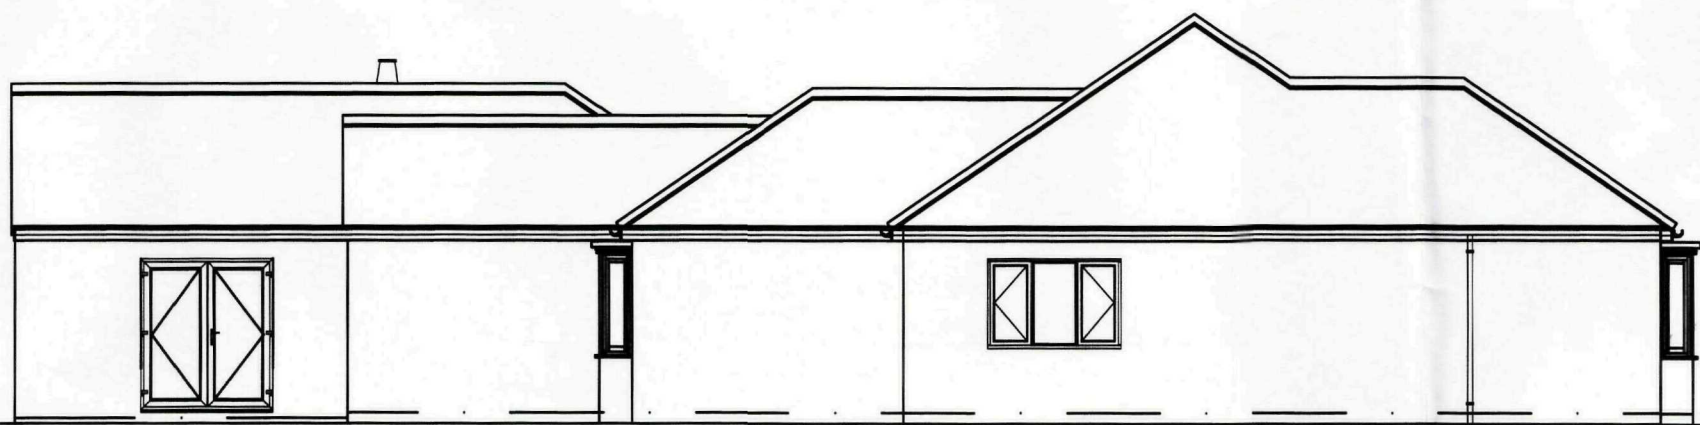

Proposed Side Elevation
Scale 1:100



GENERAL CONDITIONS
Contractors are responsible for checking all dimensions on site when work commences and before ordering any materials. Any discrepancies should be brought to the attention of the Client for remedial action before commencing further.

All materials not specified to be of a standard suitable for the work proposed and be fit for purpose. All work to be in accordance with good building practice and all necessary BS codes for Workmanship on Building Sites.

Revisions

Client:

Mr & Mrs S Byatt

Site:

**Maydene
142 Broadgate
Sutton St. Edmonds
PE12 0LT**

Drg Title:

Proposed Elevations



2nd Floor - 5B Sheepmarket

Spalding

P E 1 1 1 B H

Tel : 01775 768 921

e-mail: enquiries@remiwaydesign.co.uk

Drg Size

A1

Drawing Number

1888-03

Revision:

PLEASE NOTE:
Due to areas of the structure being covered, unexposed or otherwise inaccessible the notes / specifications of existing materials are subject to confirmation of site when it is feasible to expose the relevant areas of construction.