

NOTES:

The details depicted on this drawing are the copyright to Darren Fowler Architect and may not be reproduced without permission. This drawing must not be re-issued, loaned or copied without the consent. Errors, omissions and discrepancies should be reported to the originator immediately.

All dimensions to be checked before site or off-site fabrication by the Contractor, his Sub-Contractor or Supplier.

Do not scale plans - use figure or grid dimensions where given. Any deviation from the drawing is to be reported to the originator immediately.

Structure, structural members & geotechnical investigations are to be carried out & approved by the appointed Structural Engineer. Any deviations to these elements are to be reported to the appointed consultant immediately.




PROPOSED SIDE ELEVATION Scale 1:100


PROPOSED REAR ELEVATION Scale 1:100

PROPOSED SIDE ELEVATION Scale 1:100

PROPOSED FRONT ELEVATION Scale 1:100

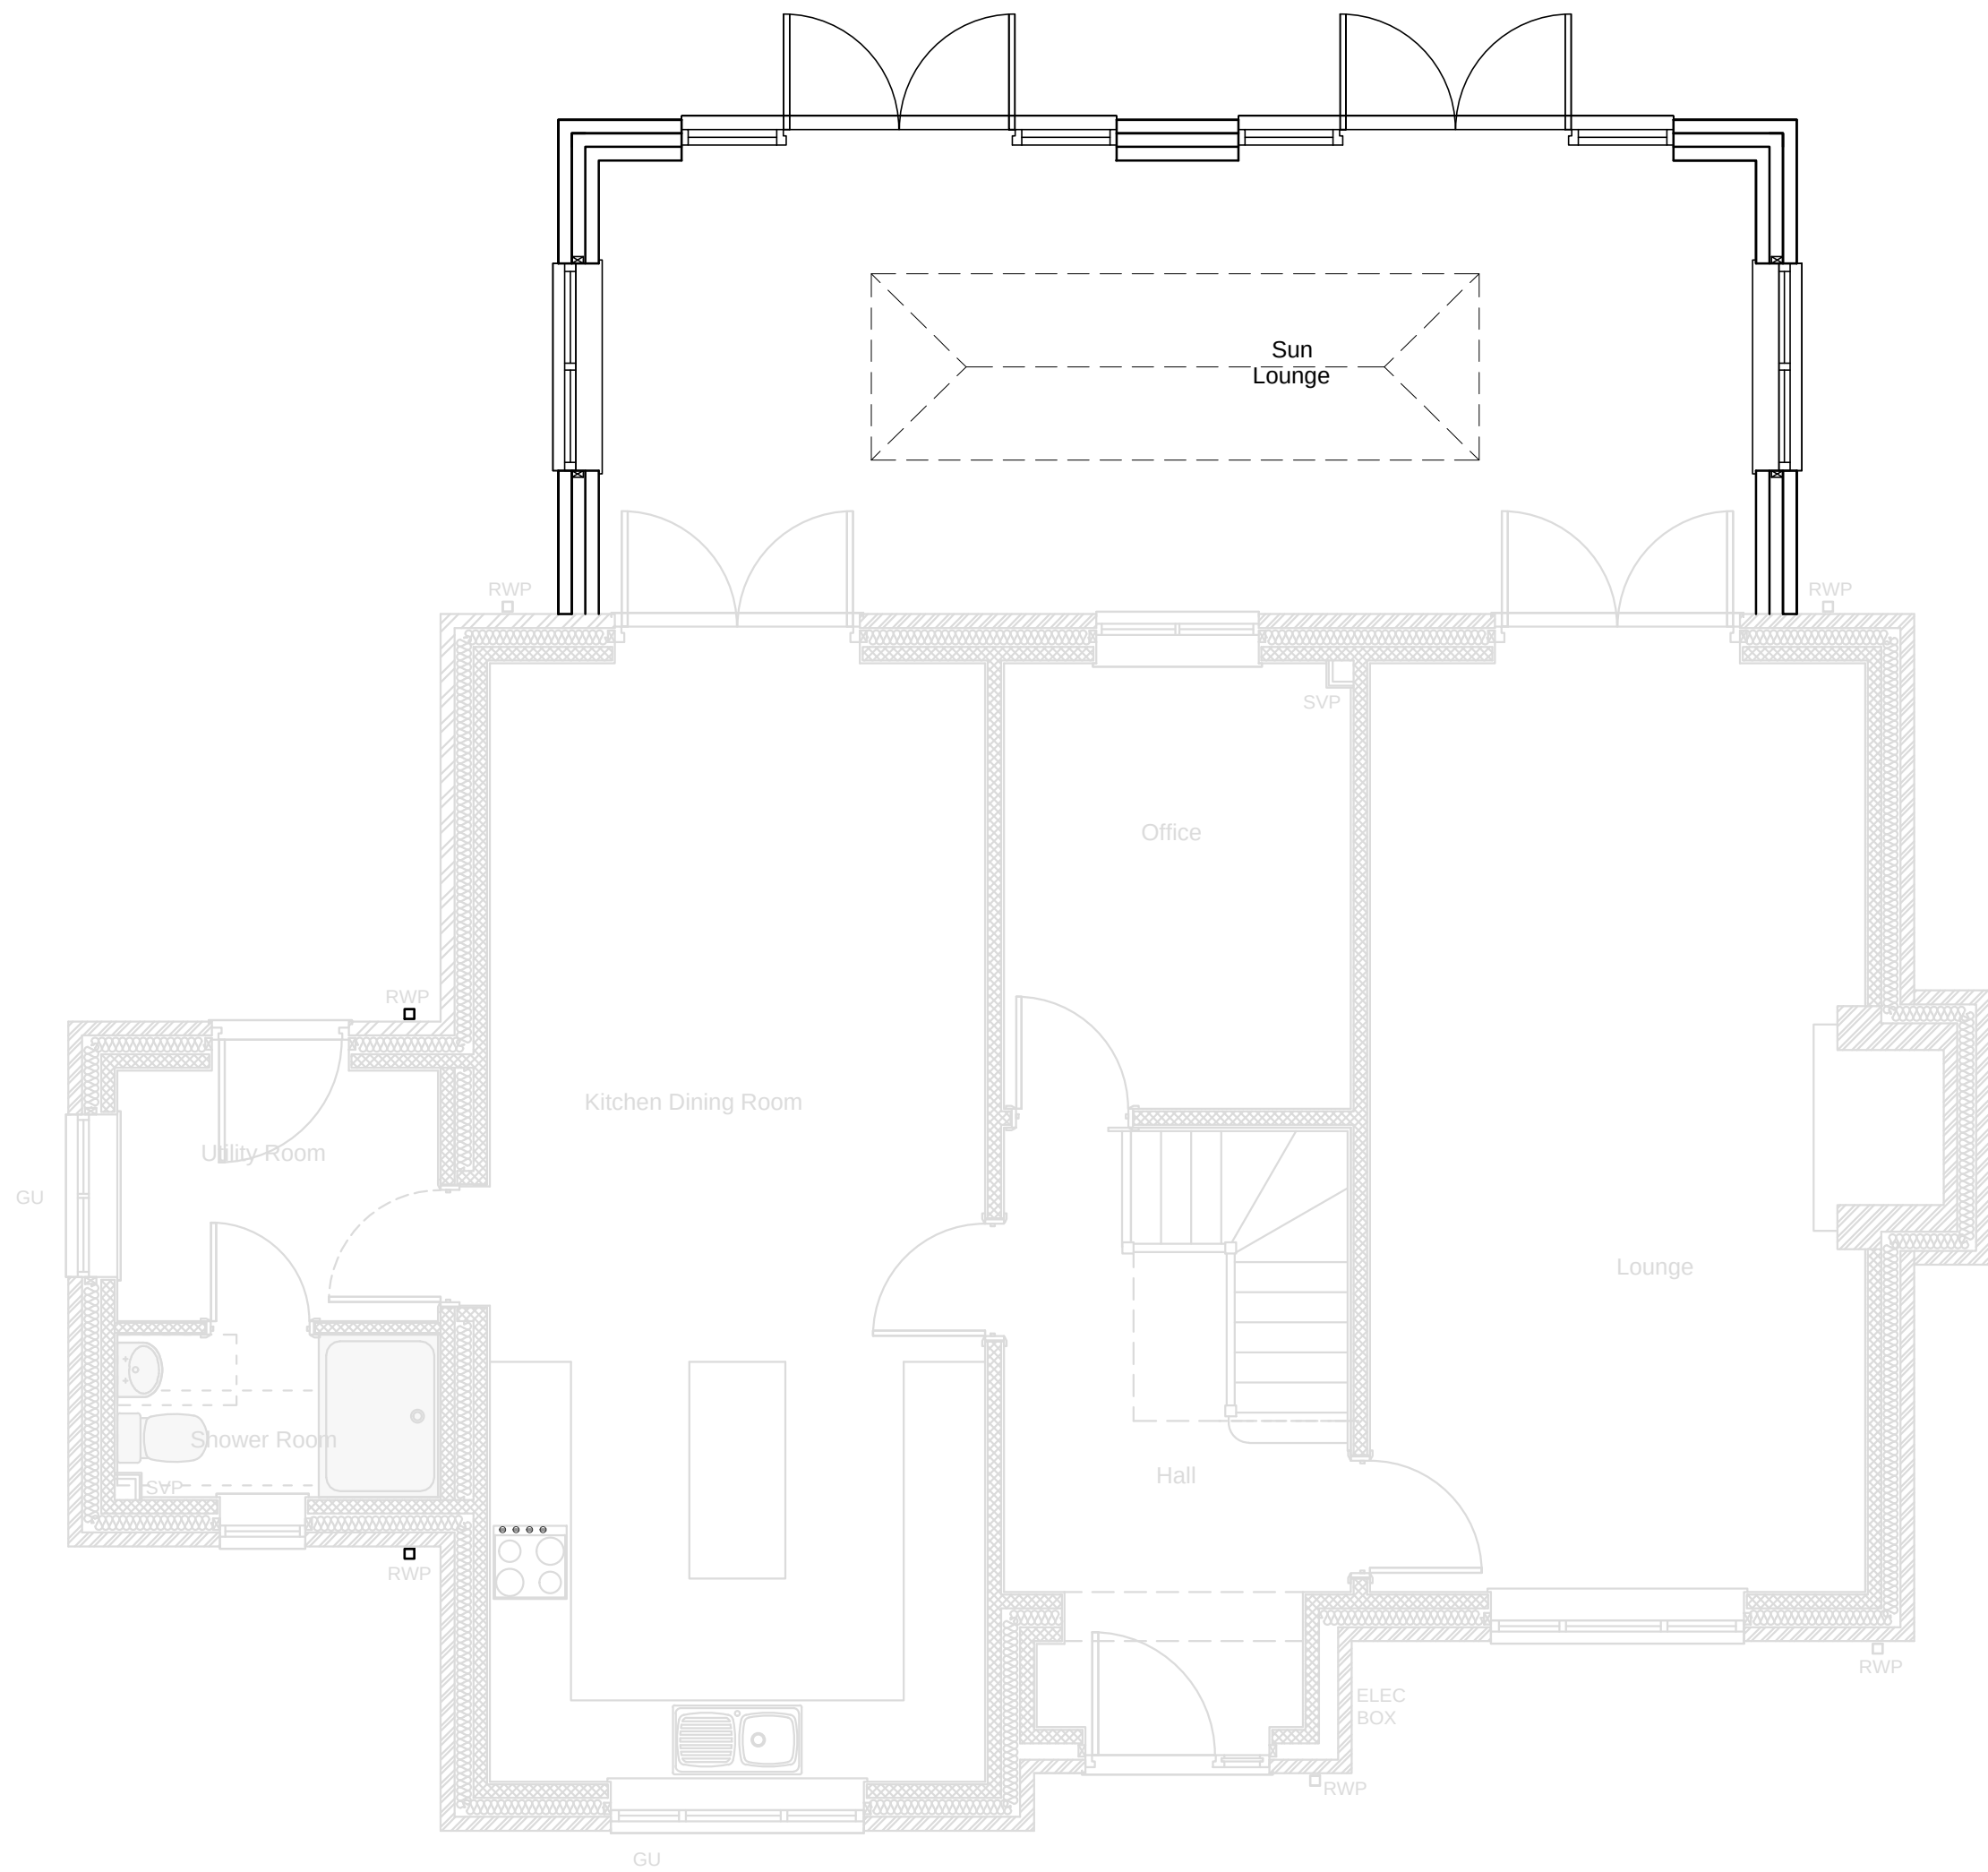

GROUND FLOOR PLAN Scale 1:50

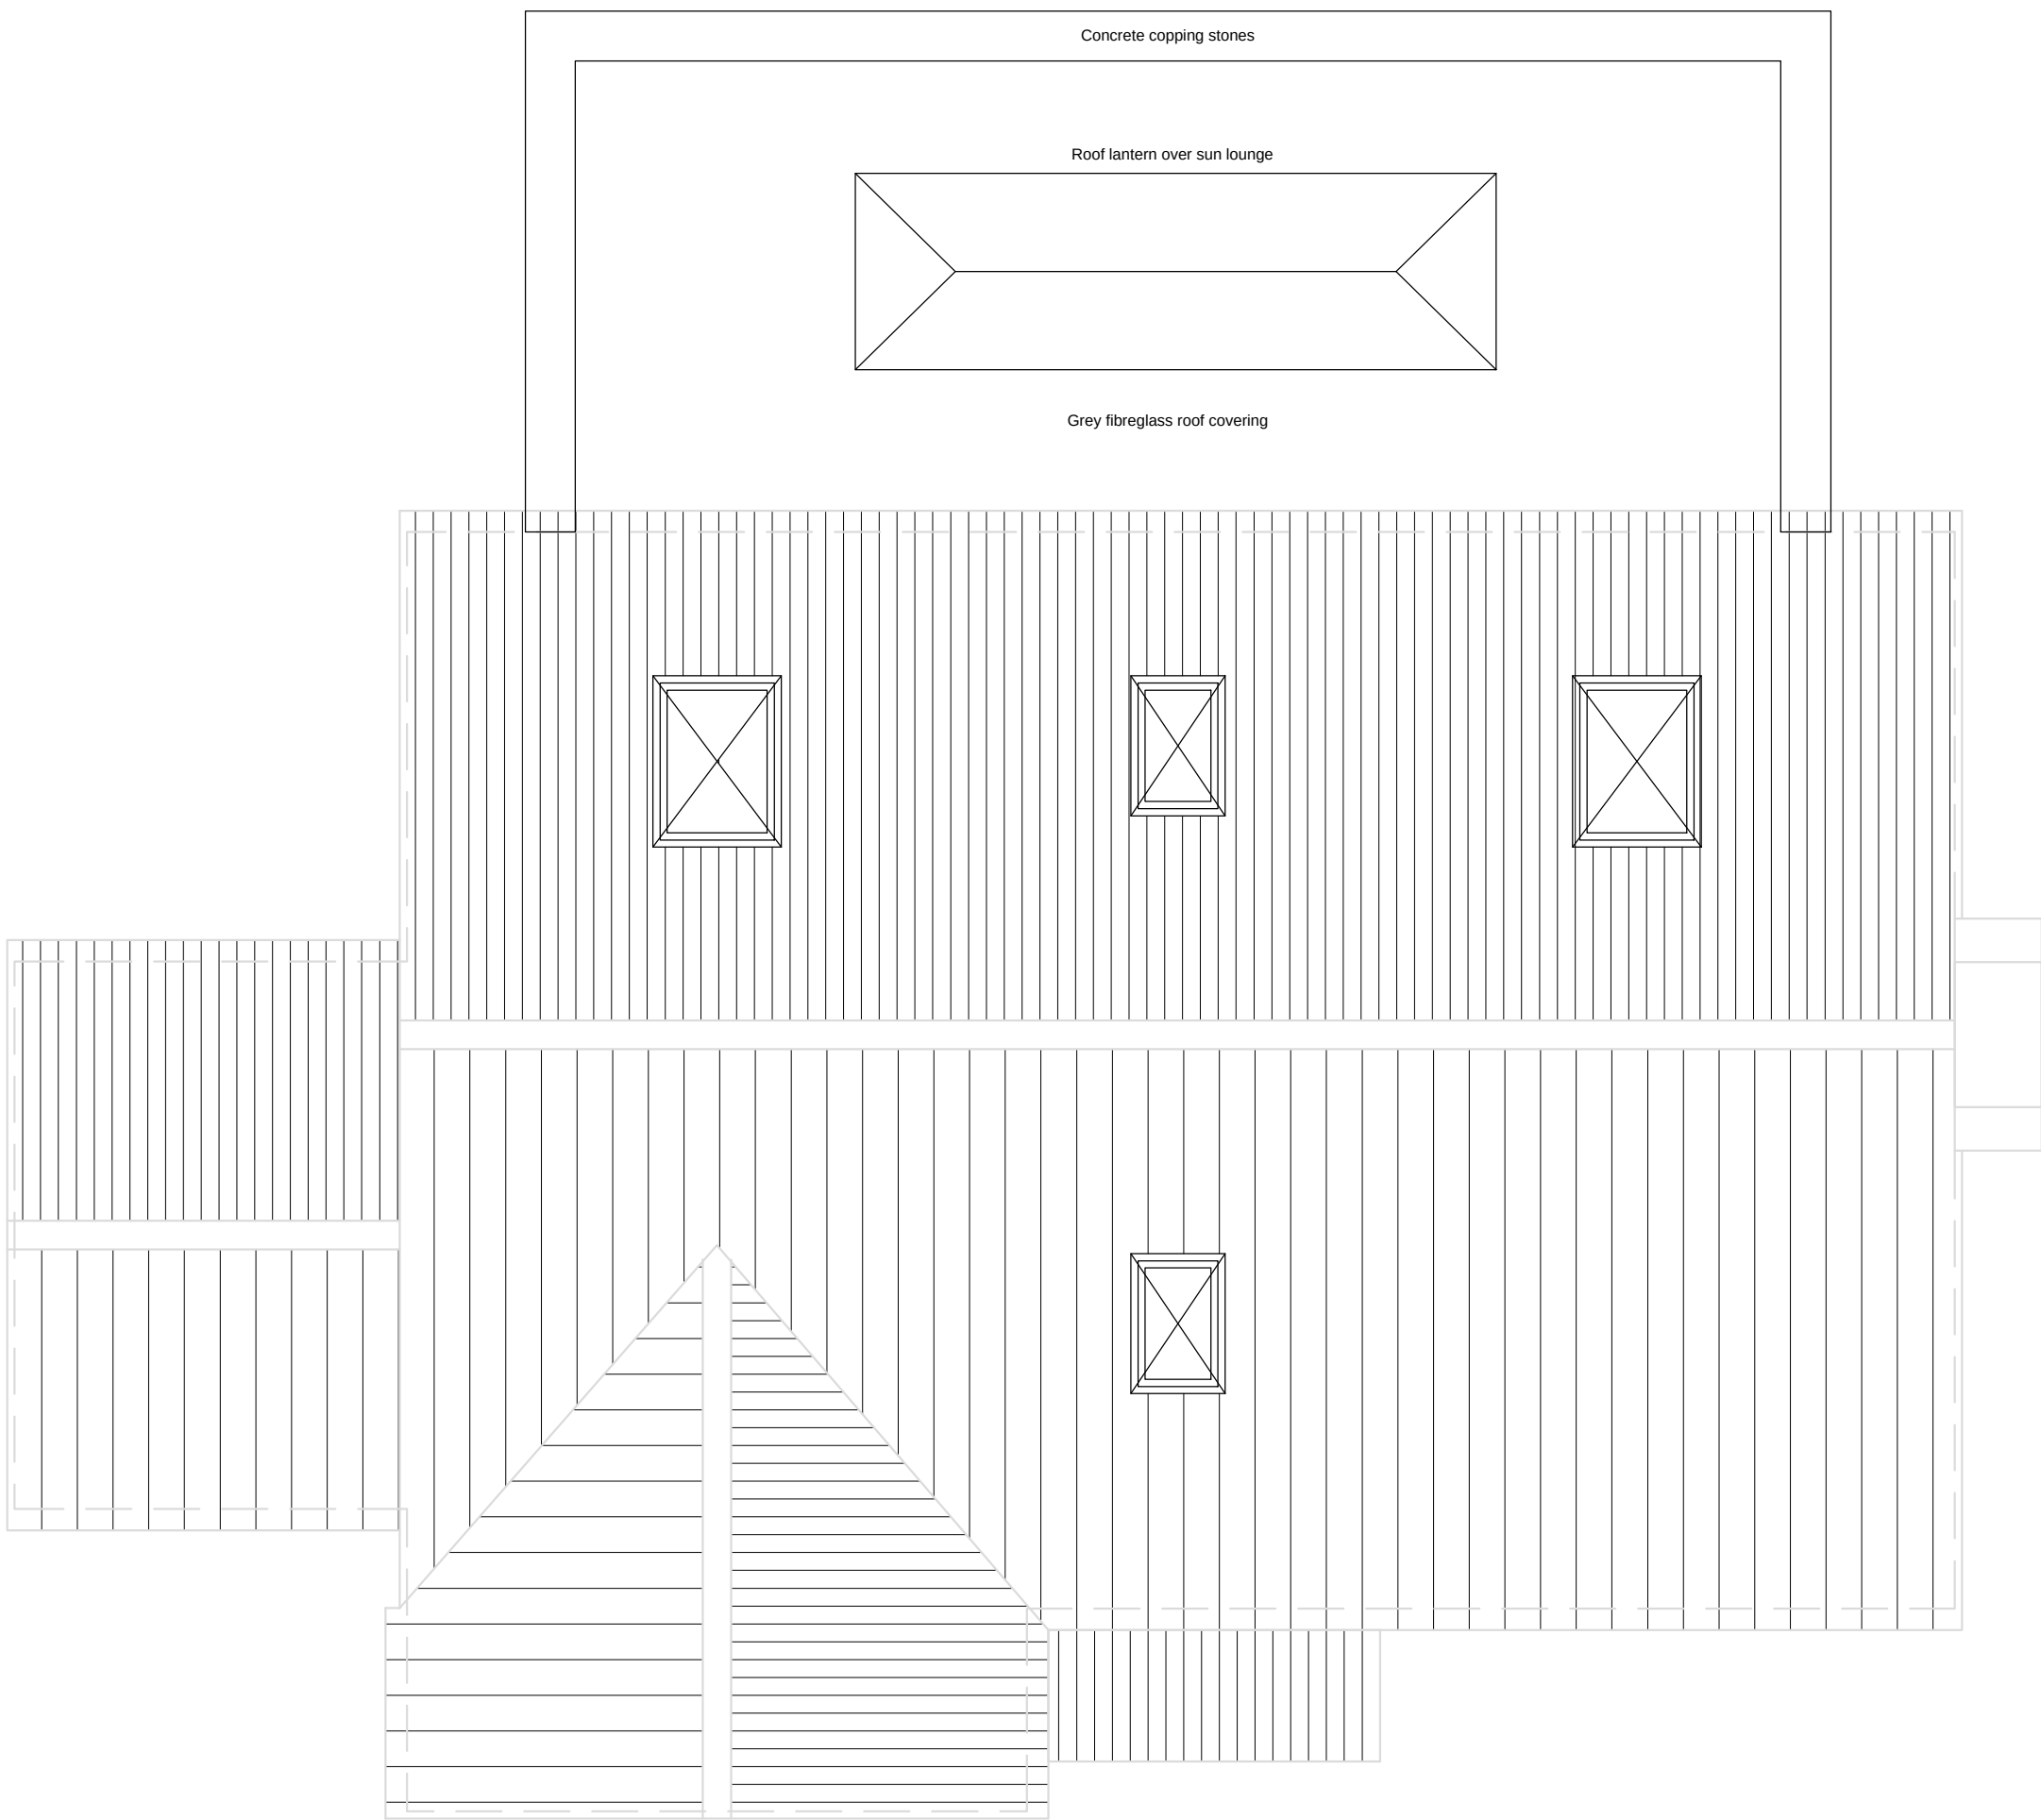

ROOF PLAN Scale 1:50

P1	First Issue	08/09/18
Revision	Notes	Date
PROJECT: Proposed Alterations Jessamine Coronation Avenue Throckenholt SPALDING PE12 0QT		
DRAWING: Revised House Plans and Elevations		
DRAWN: DPF	DATE: Sep 18	
STATUS: PLANNING		SCALE: As Shown
DRAWING NUMBER: 1022-AR-2005-P1		PAPER: A1