


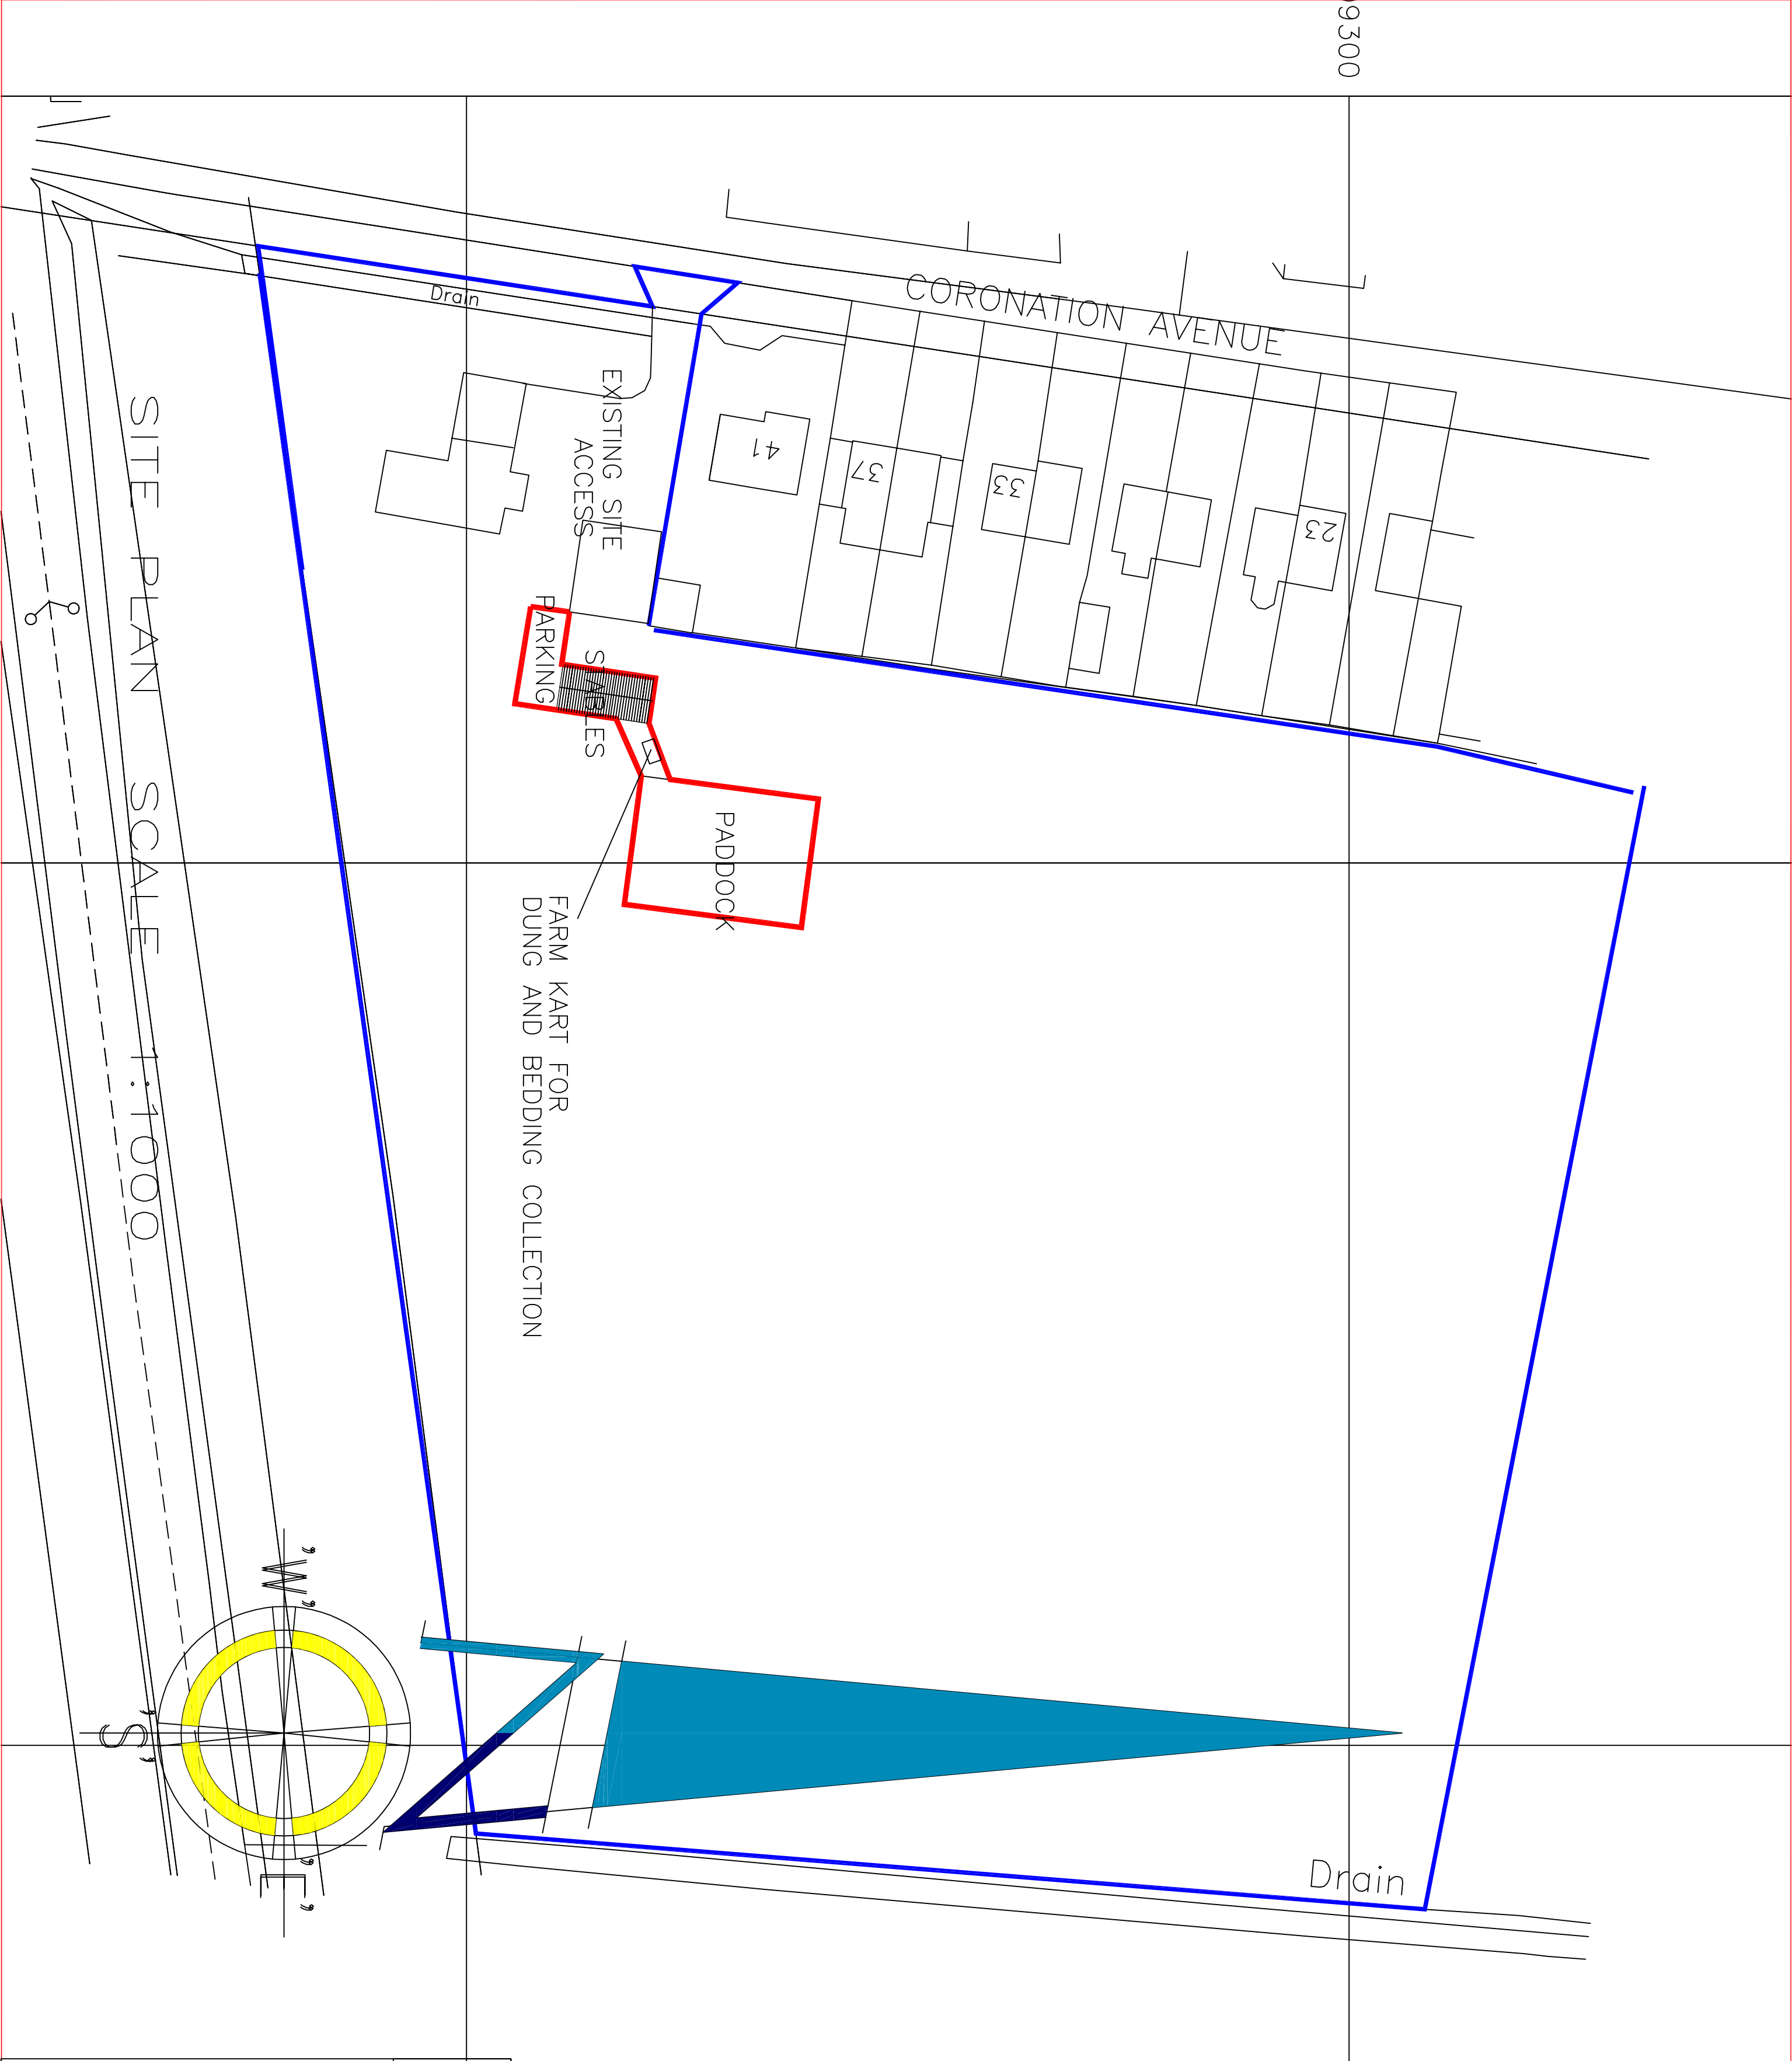

DAVID BROKER DESIGN SERVICES				ARCHITECTURAL TECHNICIANS			
309200				OLDEN LODGE STATION ROAD			
ESTABLISHED 1975				WISBECH CAMBS PE13 4XY			
Issue:				Telephone 01945410421			
Client:				Facsimile 01945410440			
MR & MRS MID BROKER				E-mail: david.broker@btinternet.com			
Drawing No: 3000 P2 PROPOSED SITE PLAN							
Project: PROPOSED STABLES AND PONY PADDOCK							
Site: MASONS LODGE							
CORONATION AVENUE							
THROCKENHOLT							
Postcode:	PE12 0QT	Drawn:	DB	Checked:			
Print Scale:	1:30 @ A1	Date:	11-10-23	Revision No:			

DBDS
Web site www.davidbrokerdesignservices.co.uk

All dimensions to be verified on site - This drawing and design remains the copyright of David Broker and may not be reproduced without permission. David Broker or Concept 2000 will not be held responsible for any construction works undertaken prior to approval or before approved plans are issued - Any alterations to details or specifications may invalidate the approval and incur significant additional costs.